
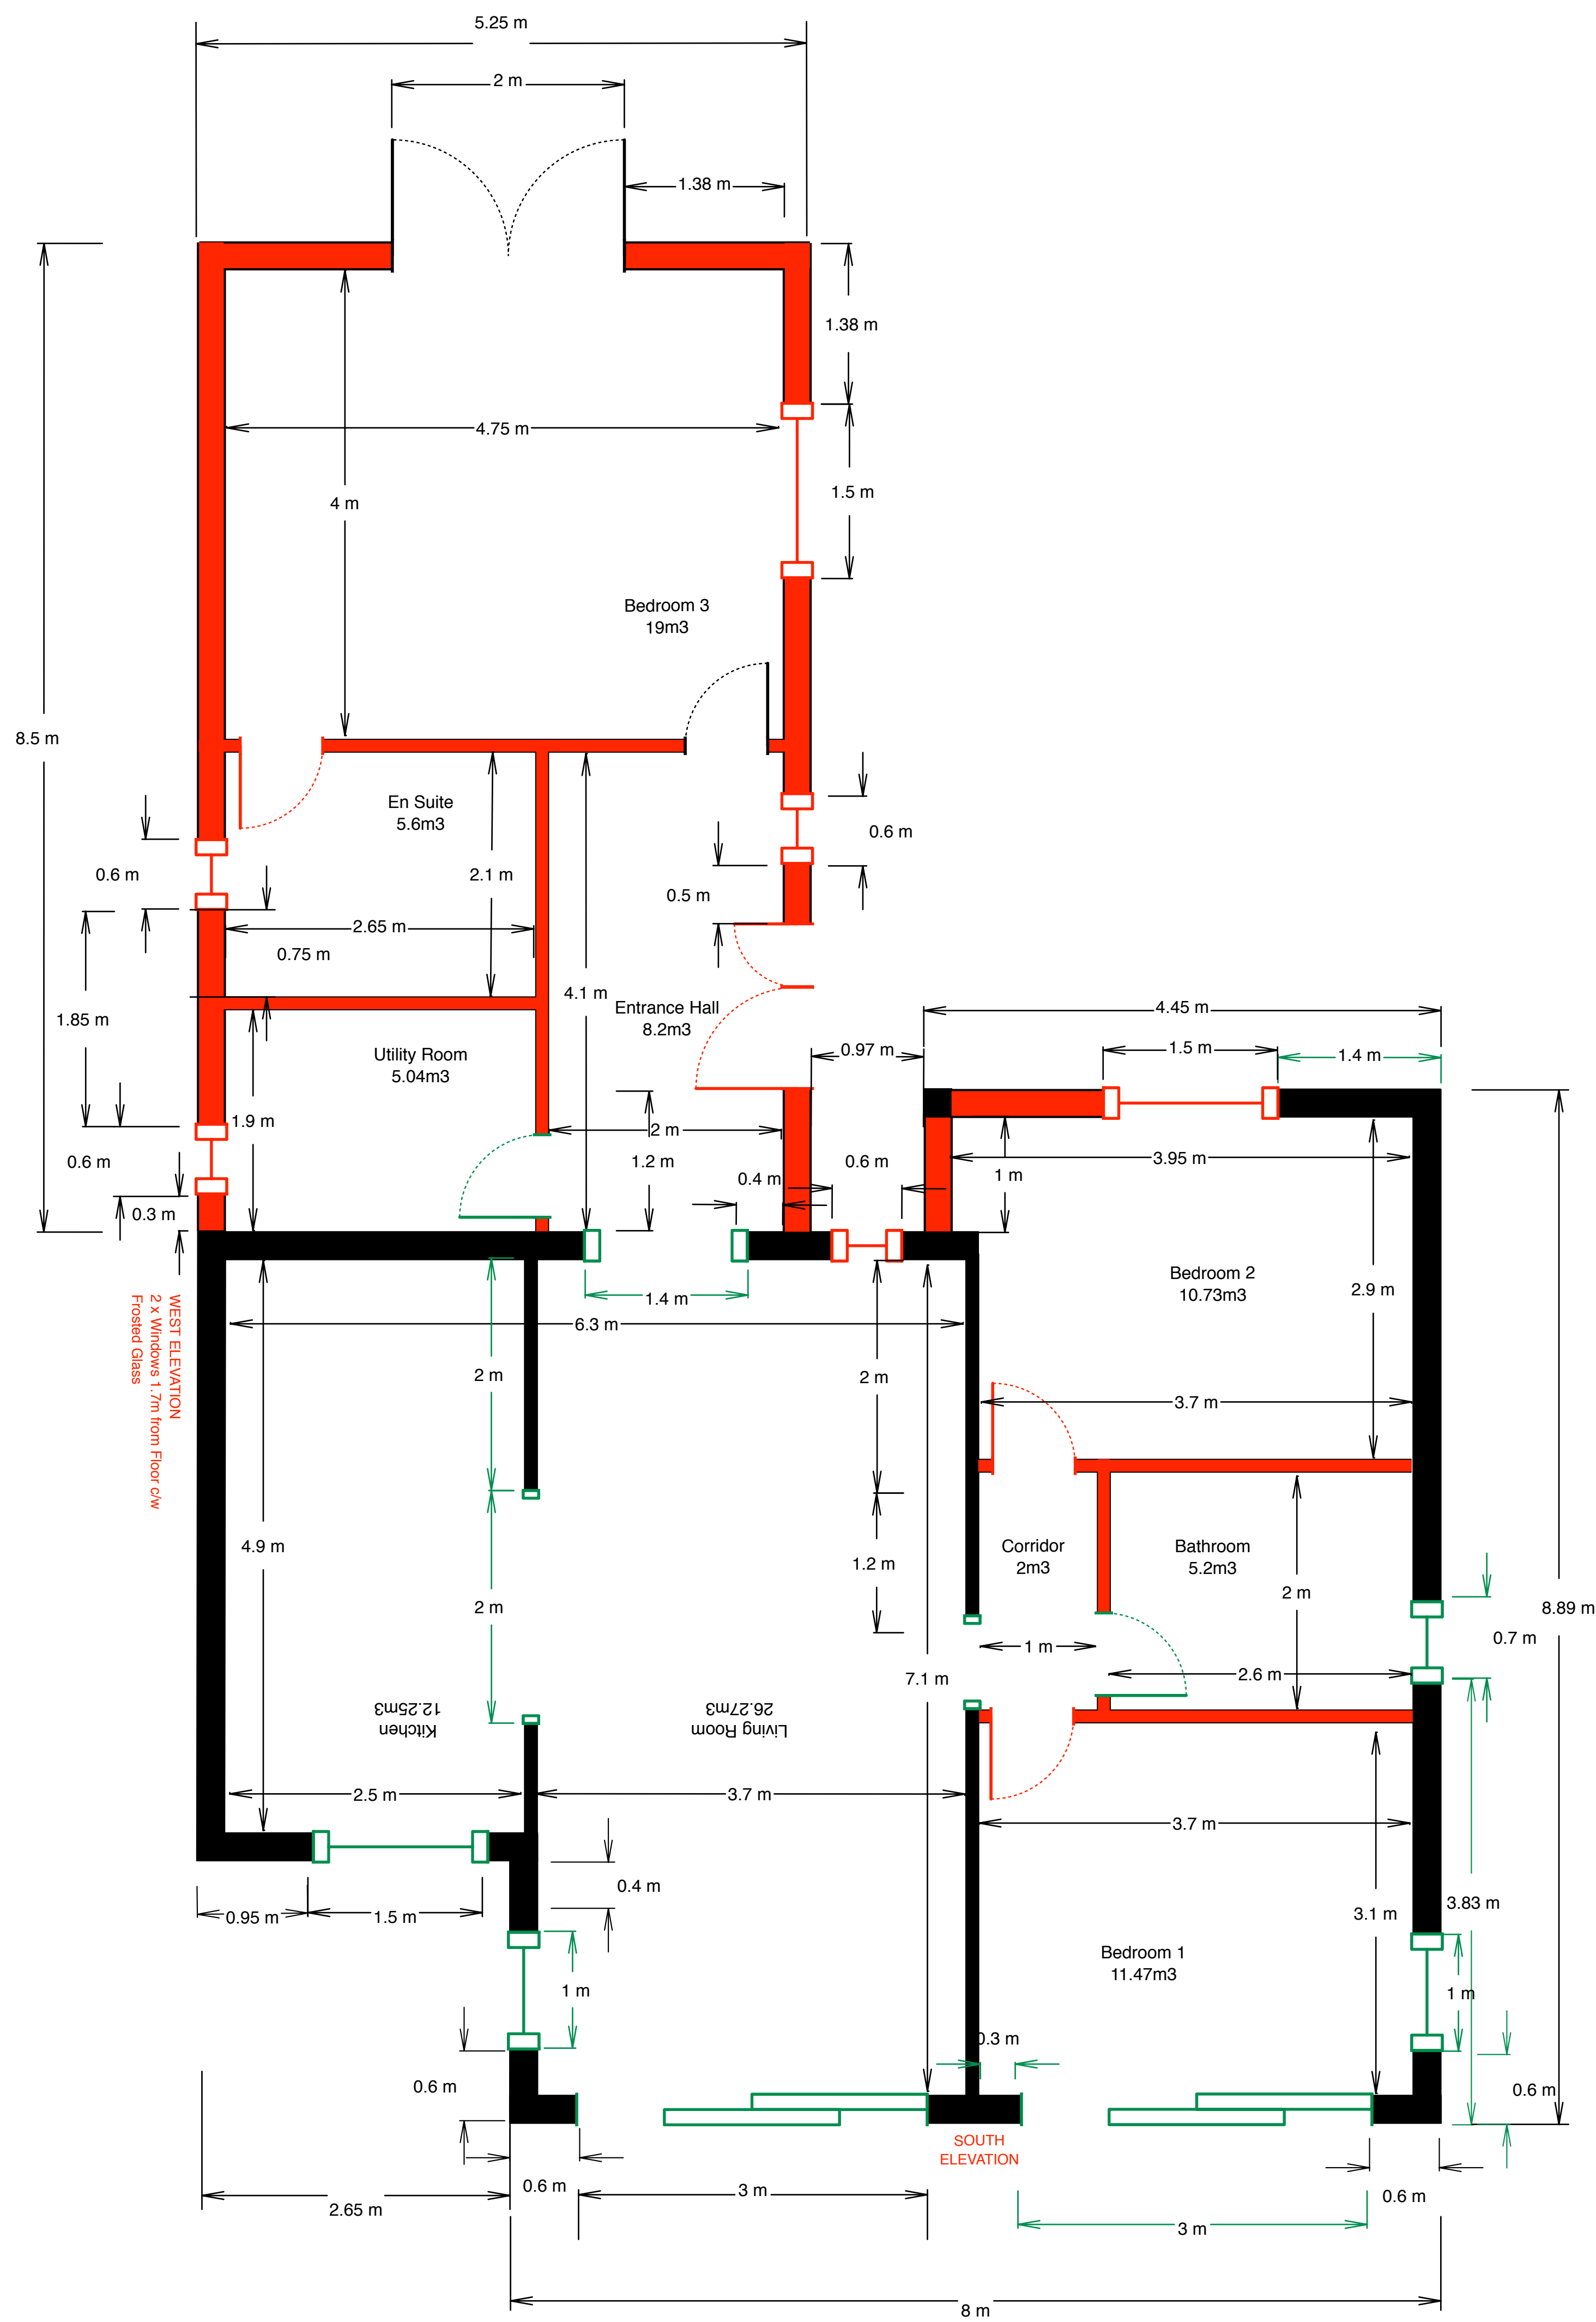
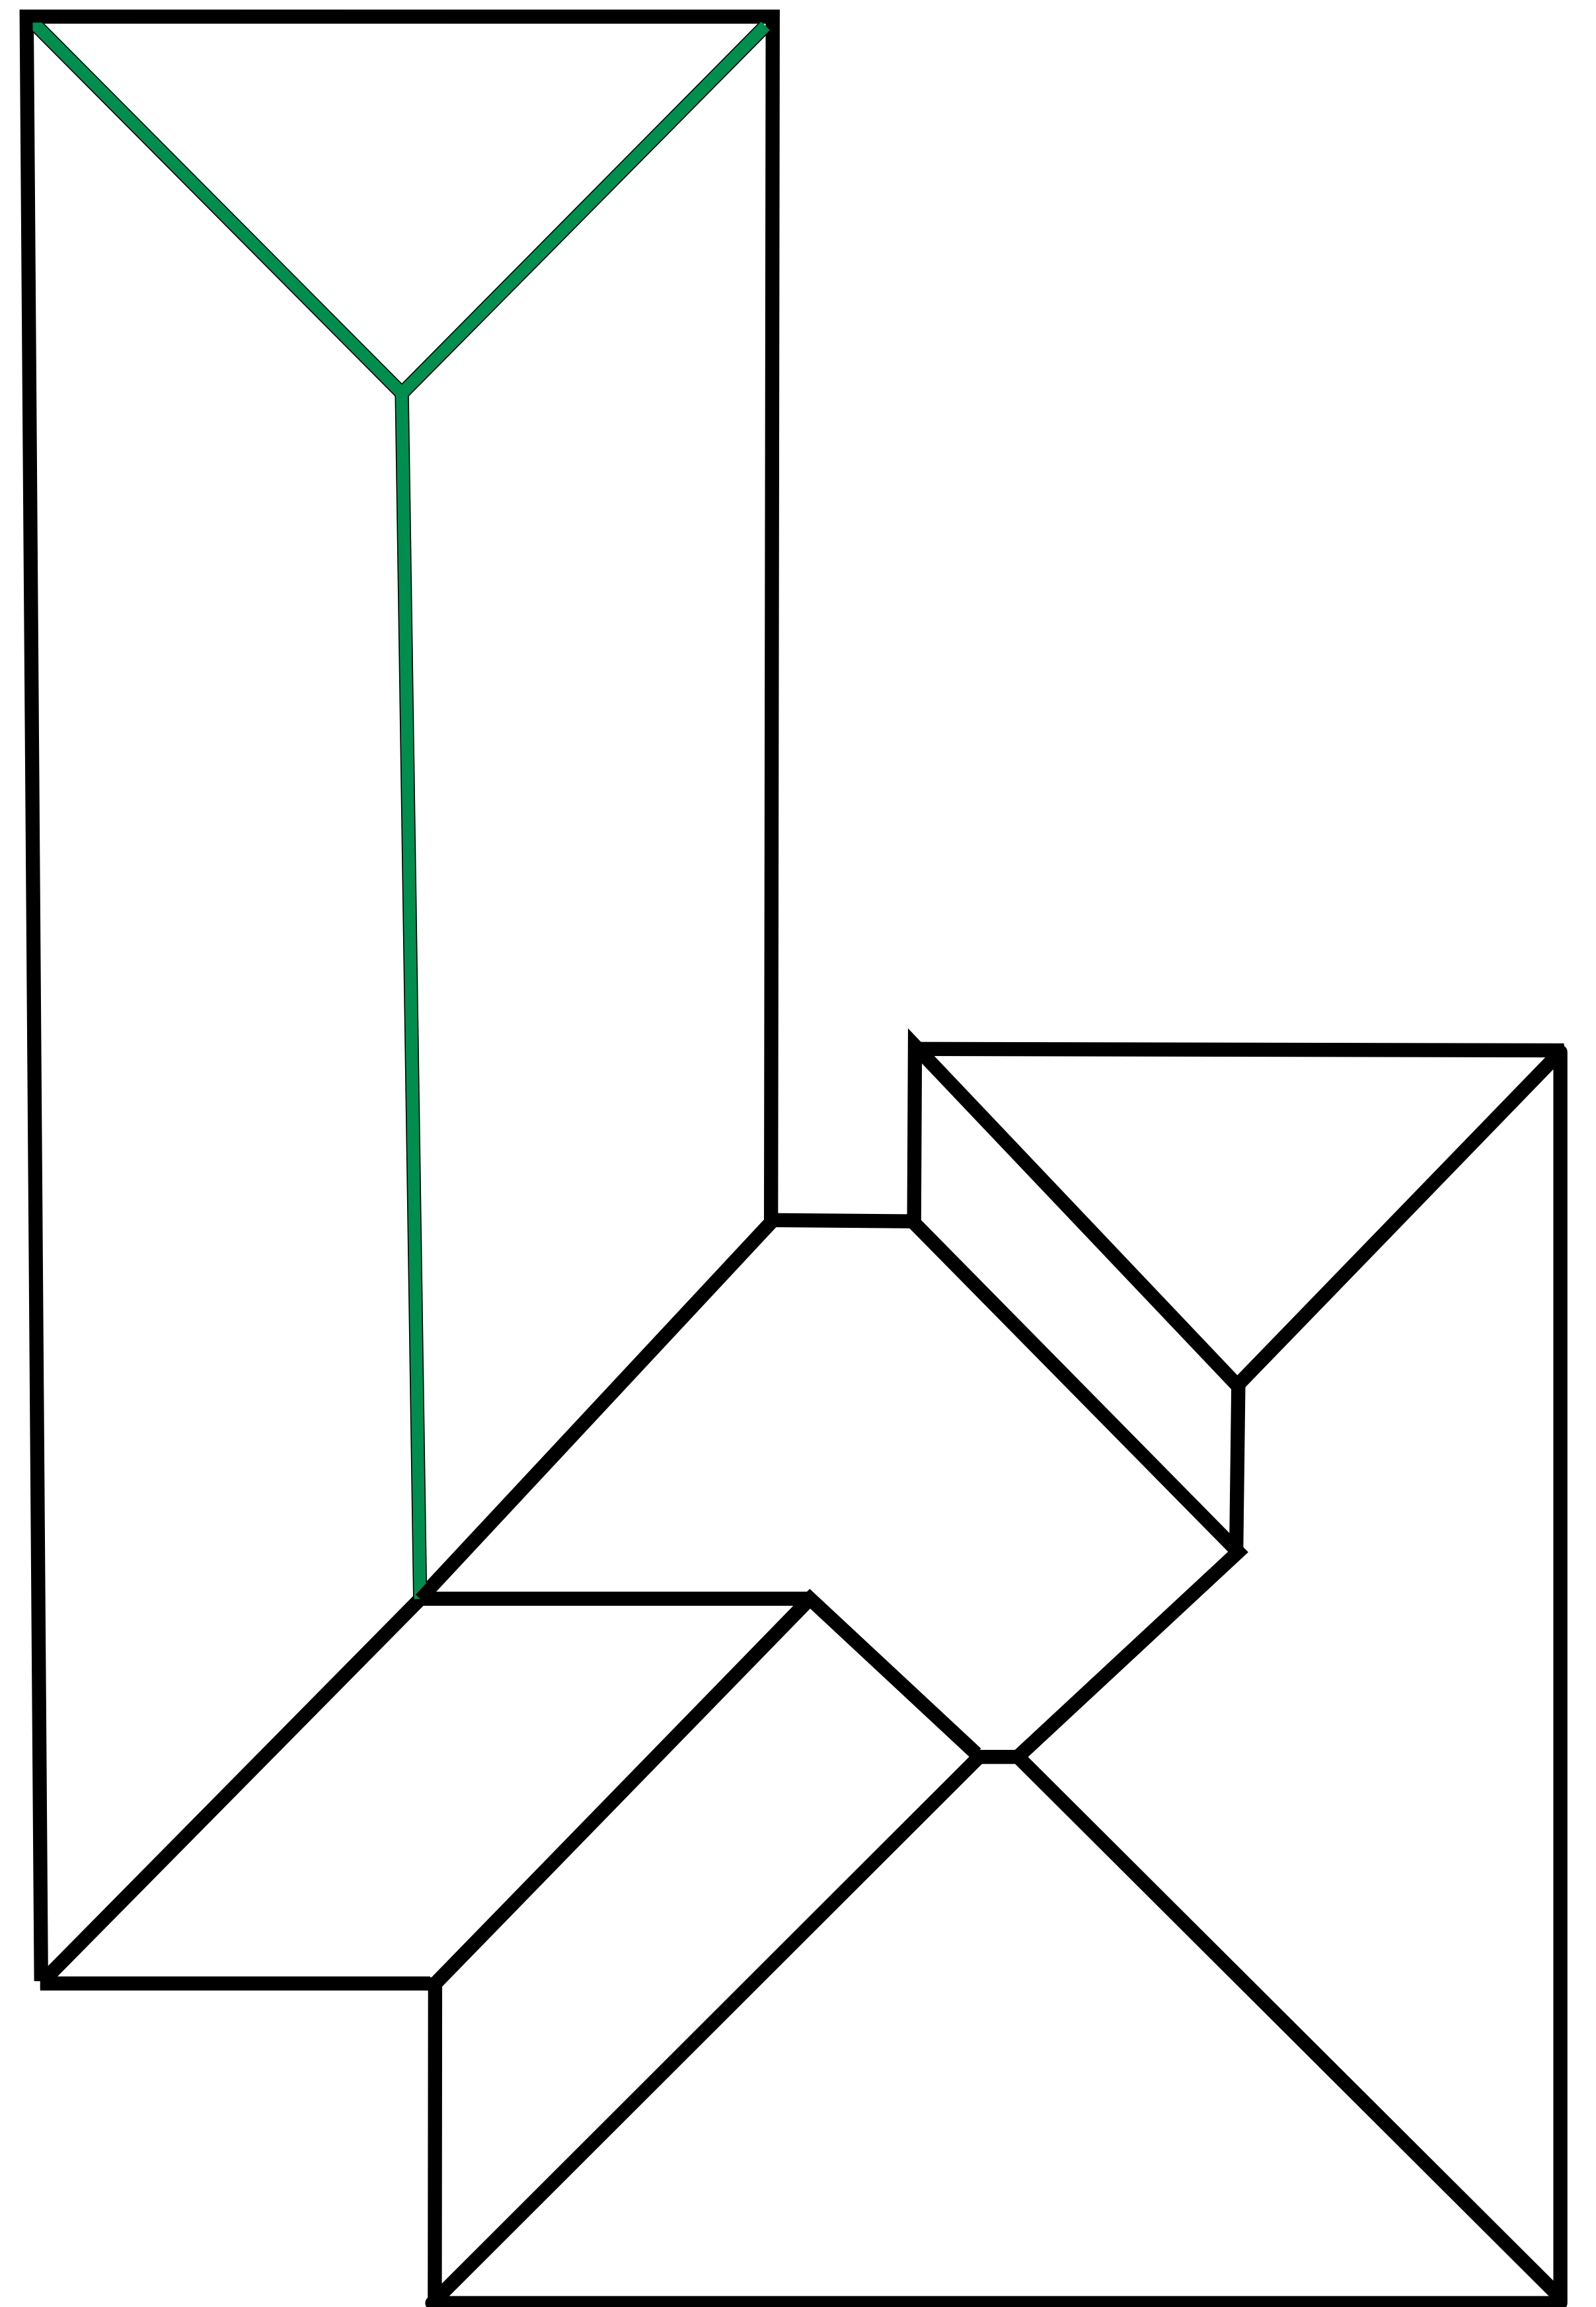


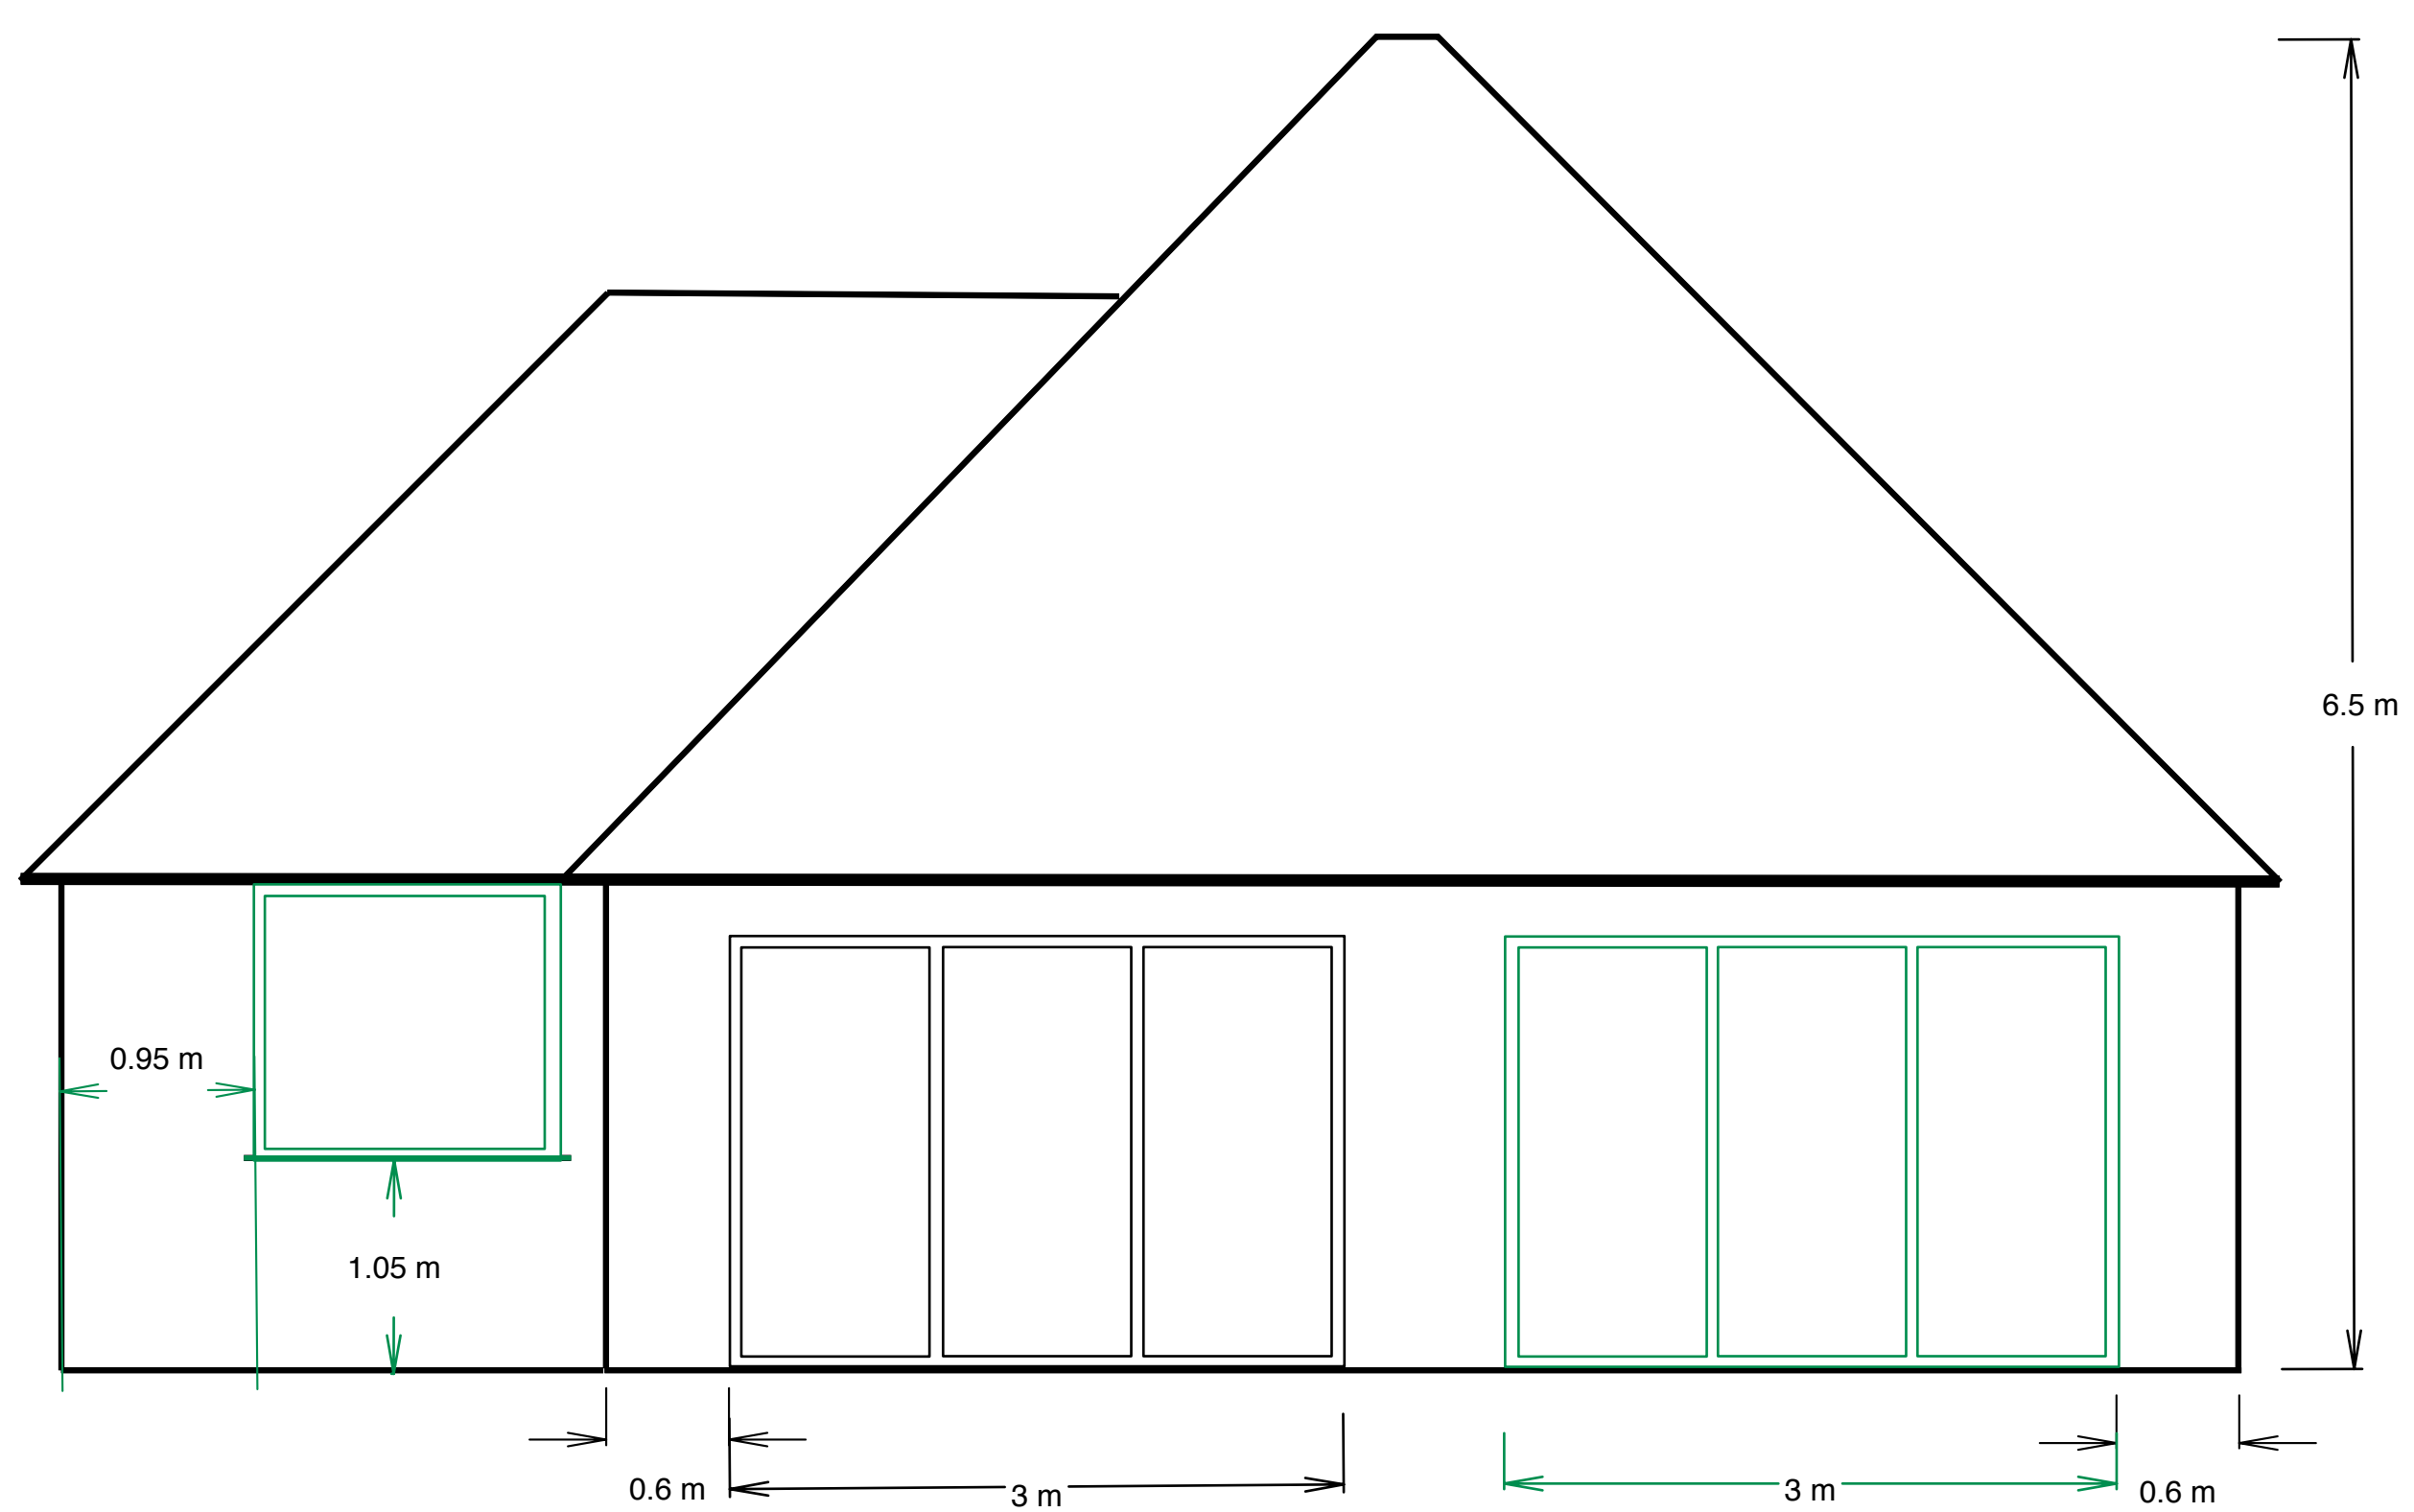

Drawing Number: NB060717_001_South Elevation Rev 1
 Date: 4 September 2017
 Property: 50 Bembridge Drive, Hayling Island, PO11 9LU