



MILL RYTHE HOLIDAY VILLAGE


DOVER - EXISTING FLOOR PLANS & ELEVATIONS

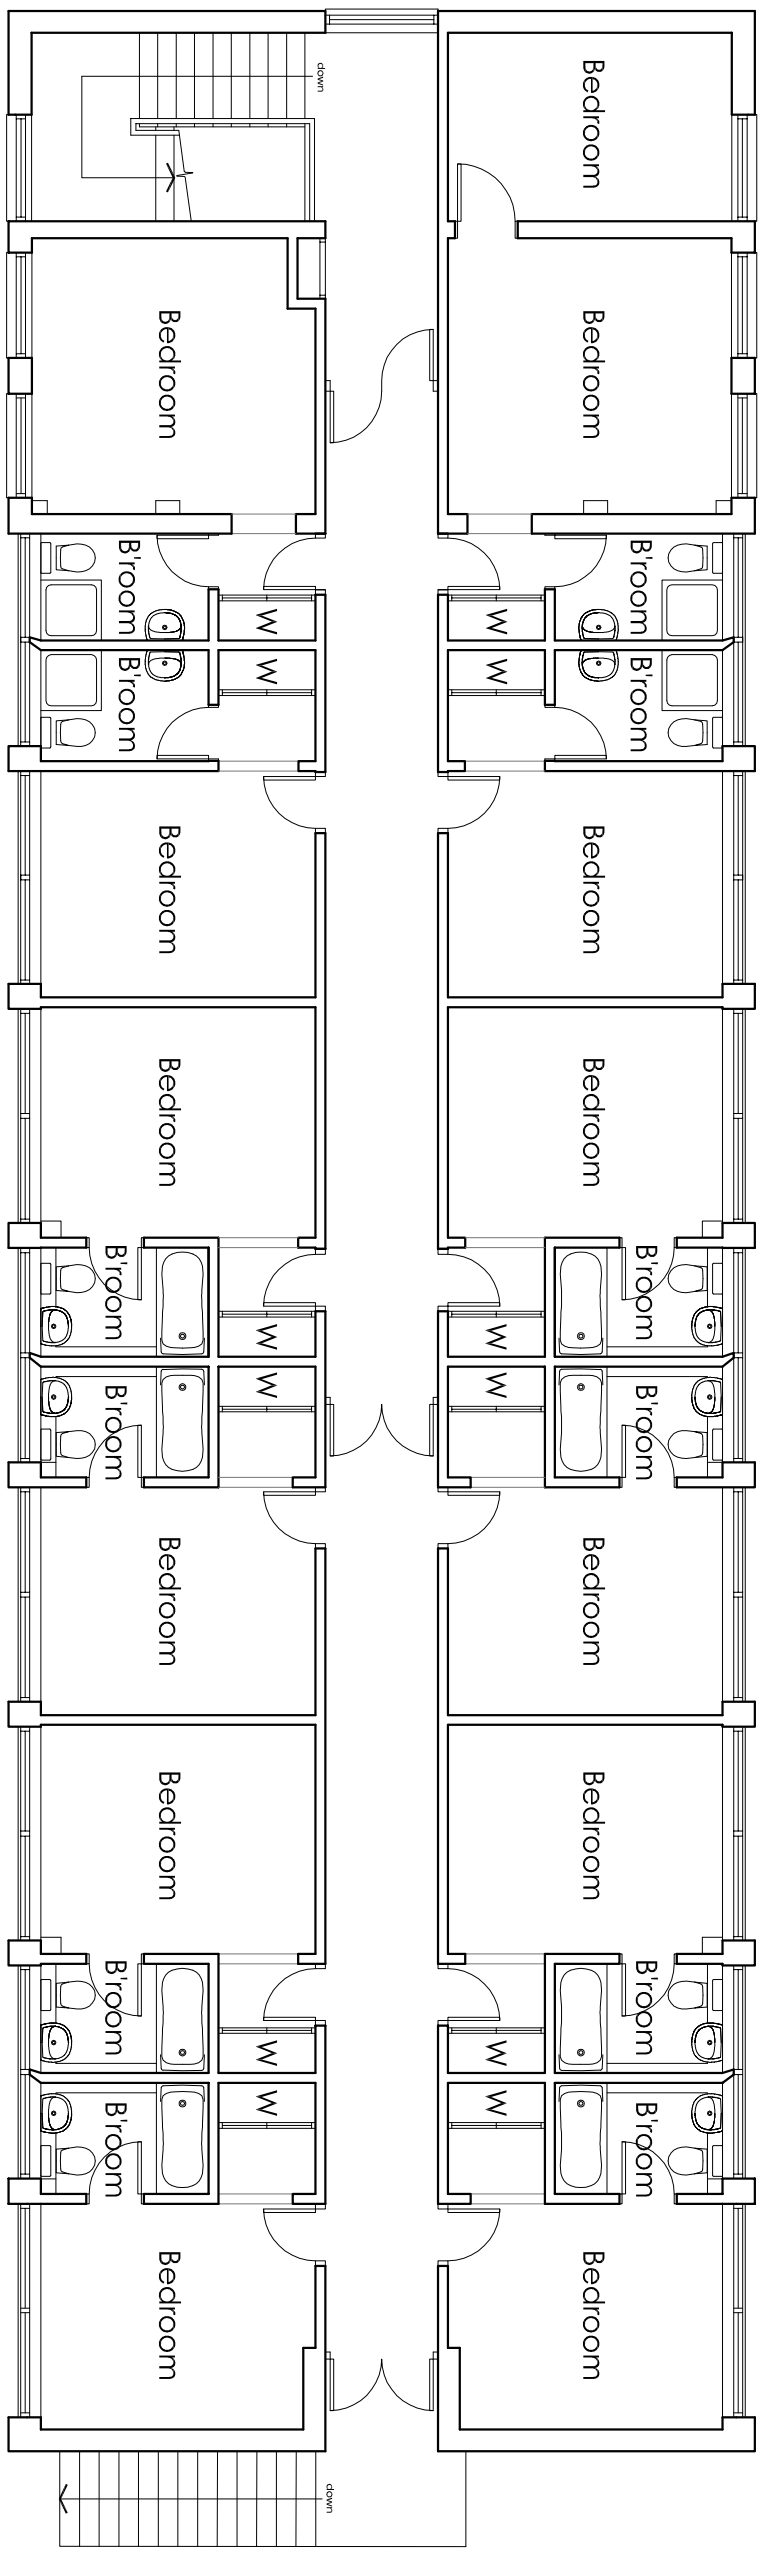


First Floor Plan

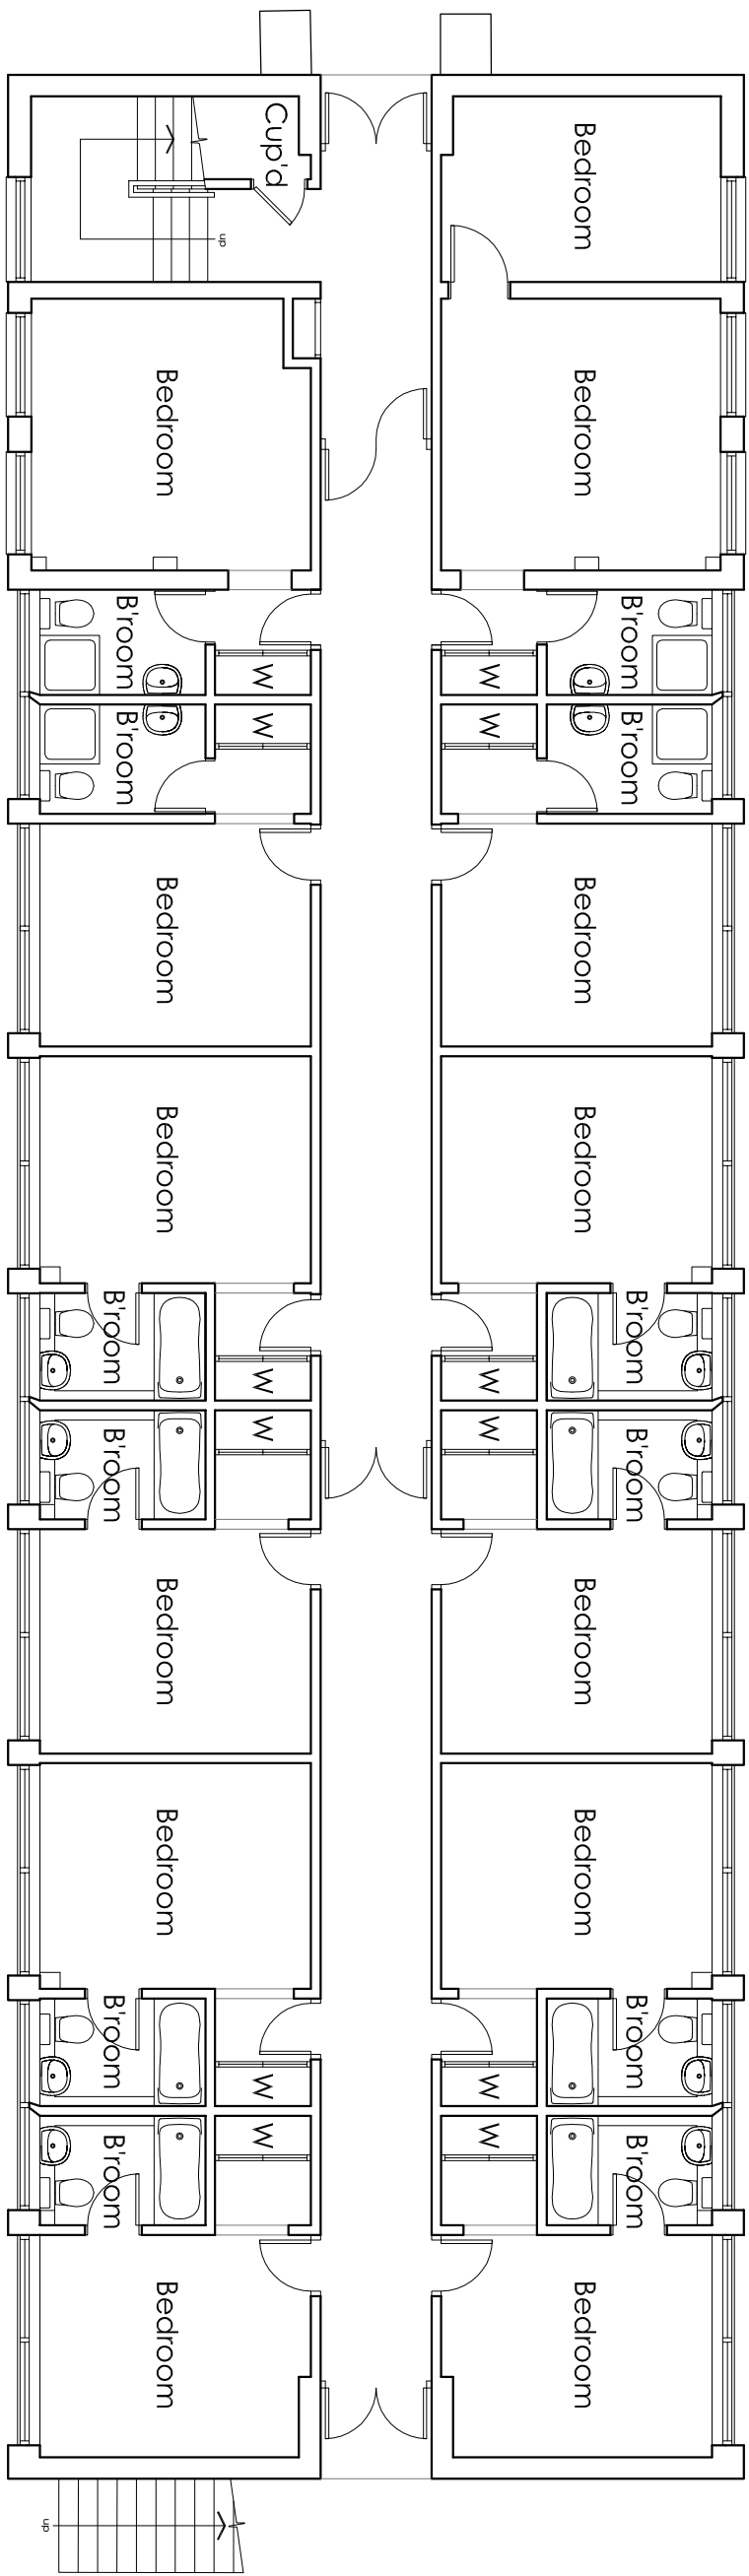


Ground Floor Plan

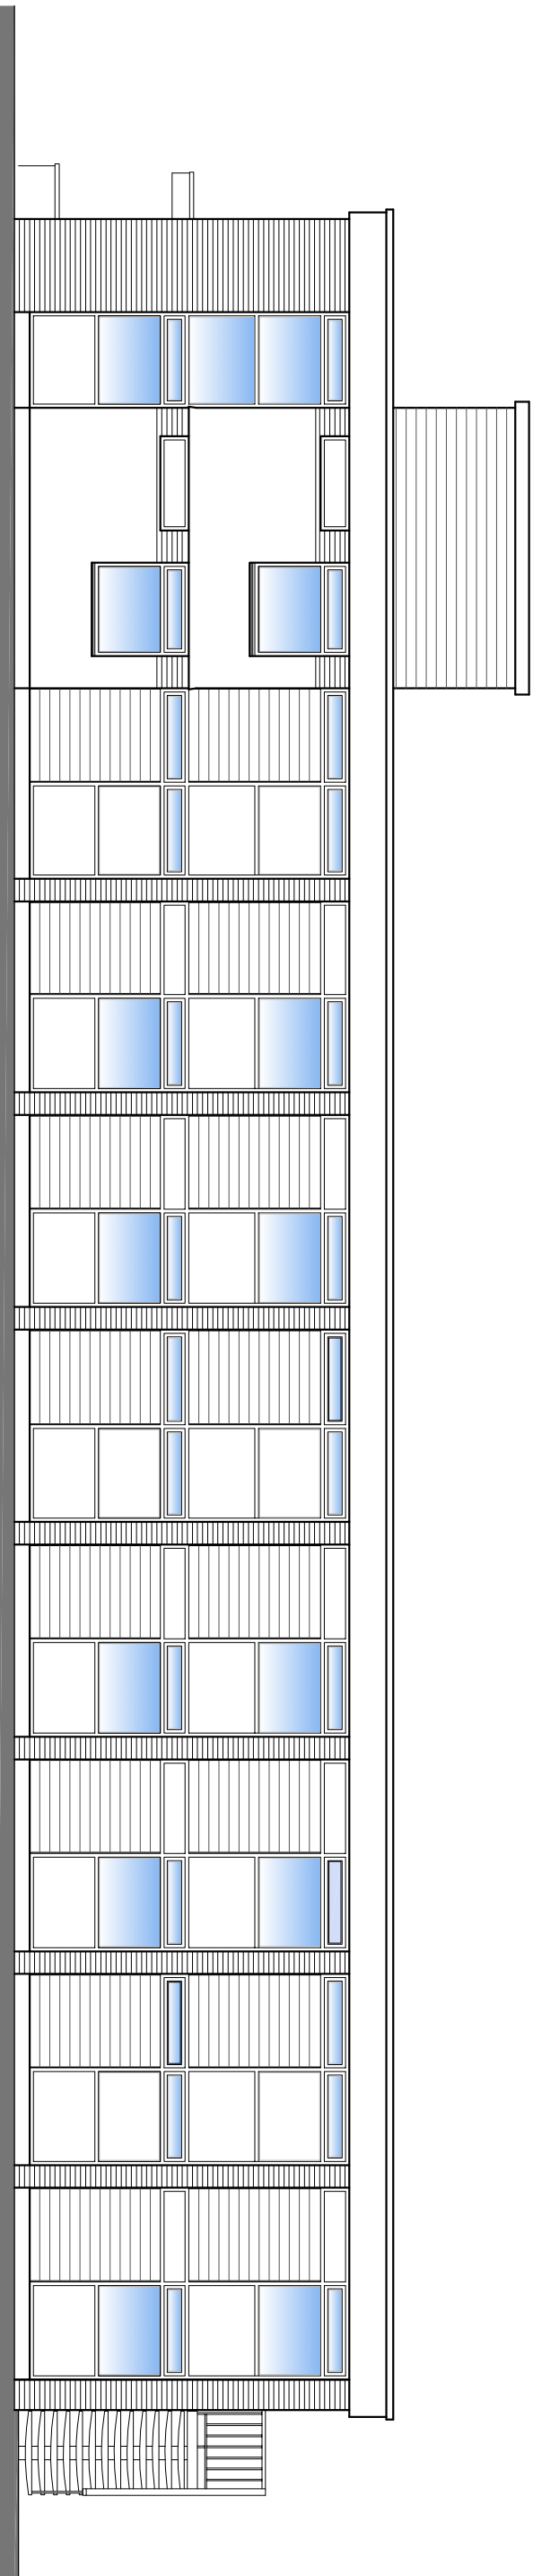


East Elevation - Elevation 1

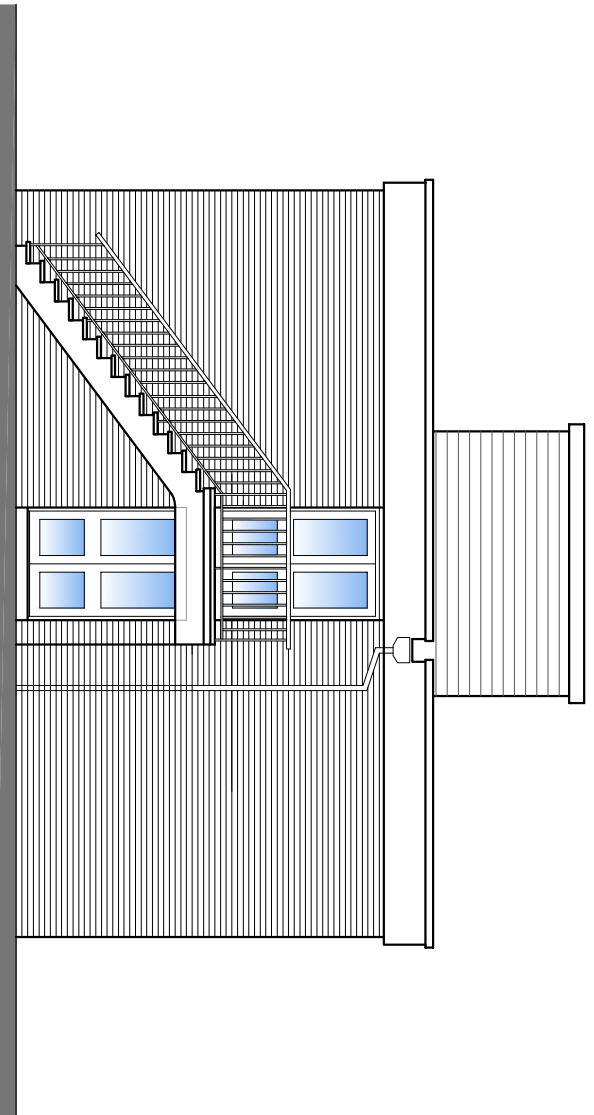


North Elevation - Elevation 4

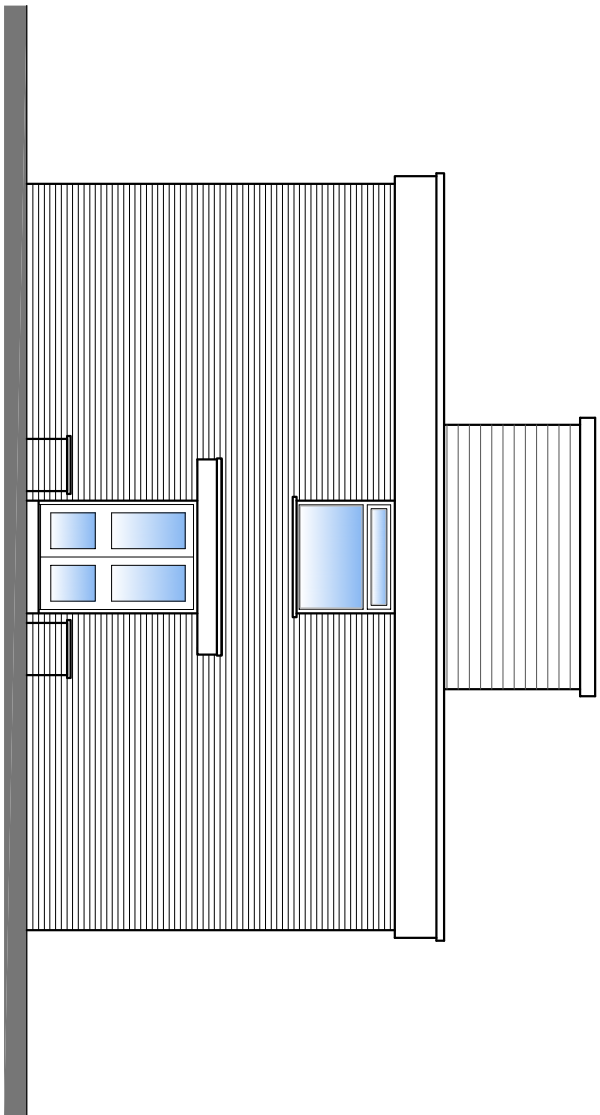

South Elevation - Elevation 2

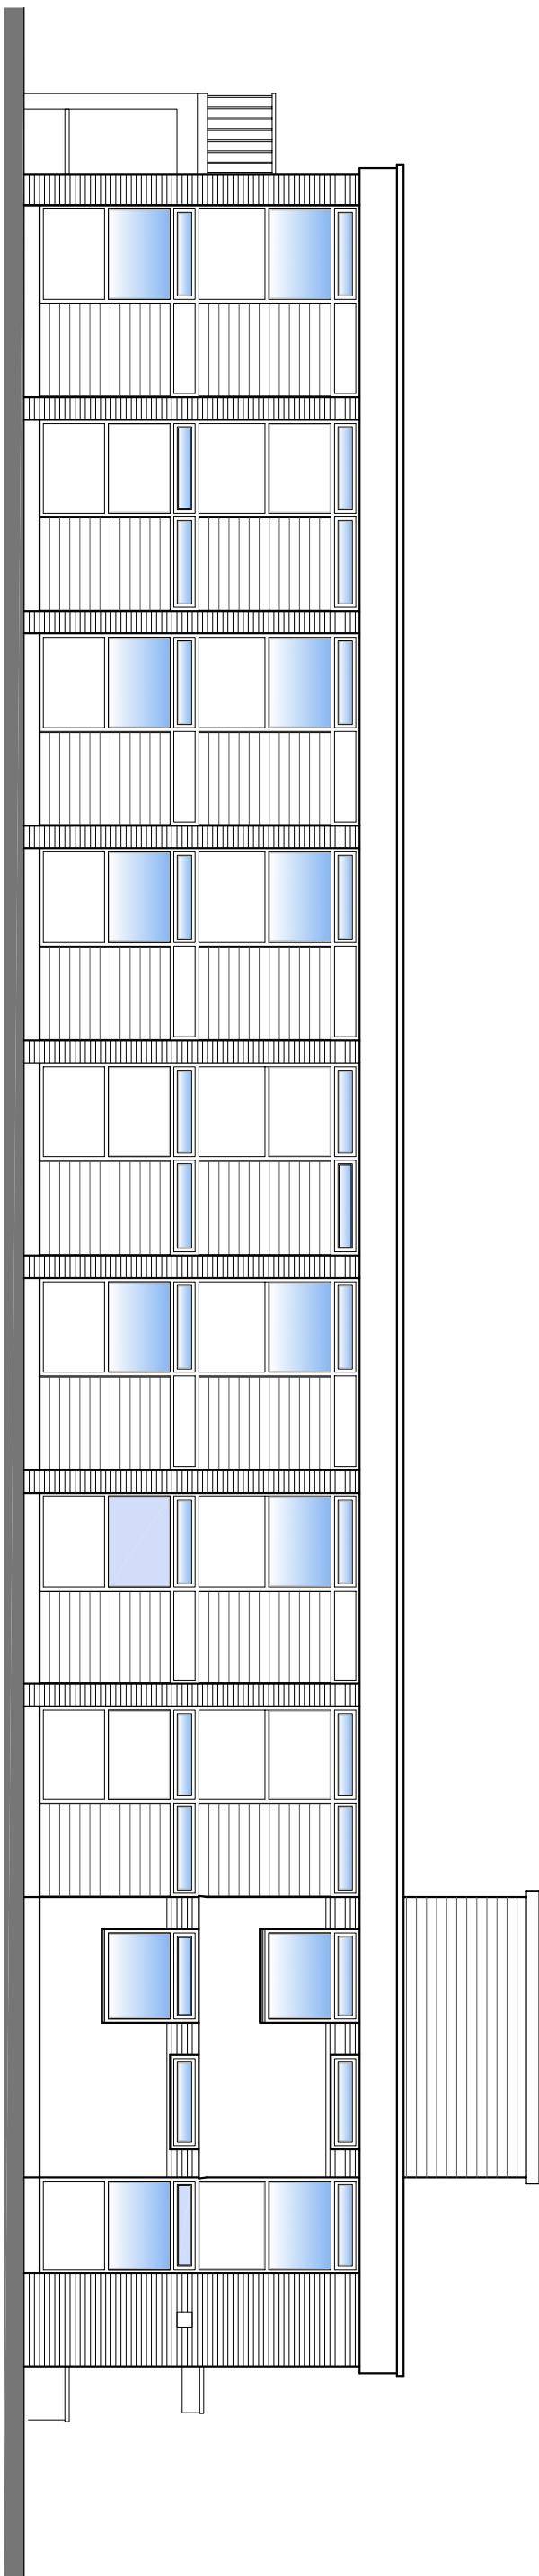

West Elevation - Elevation 3

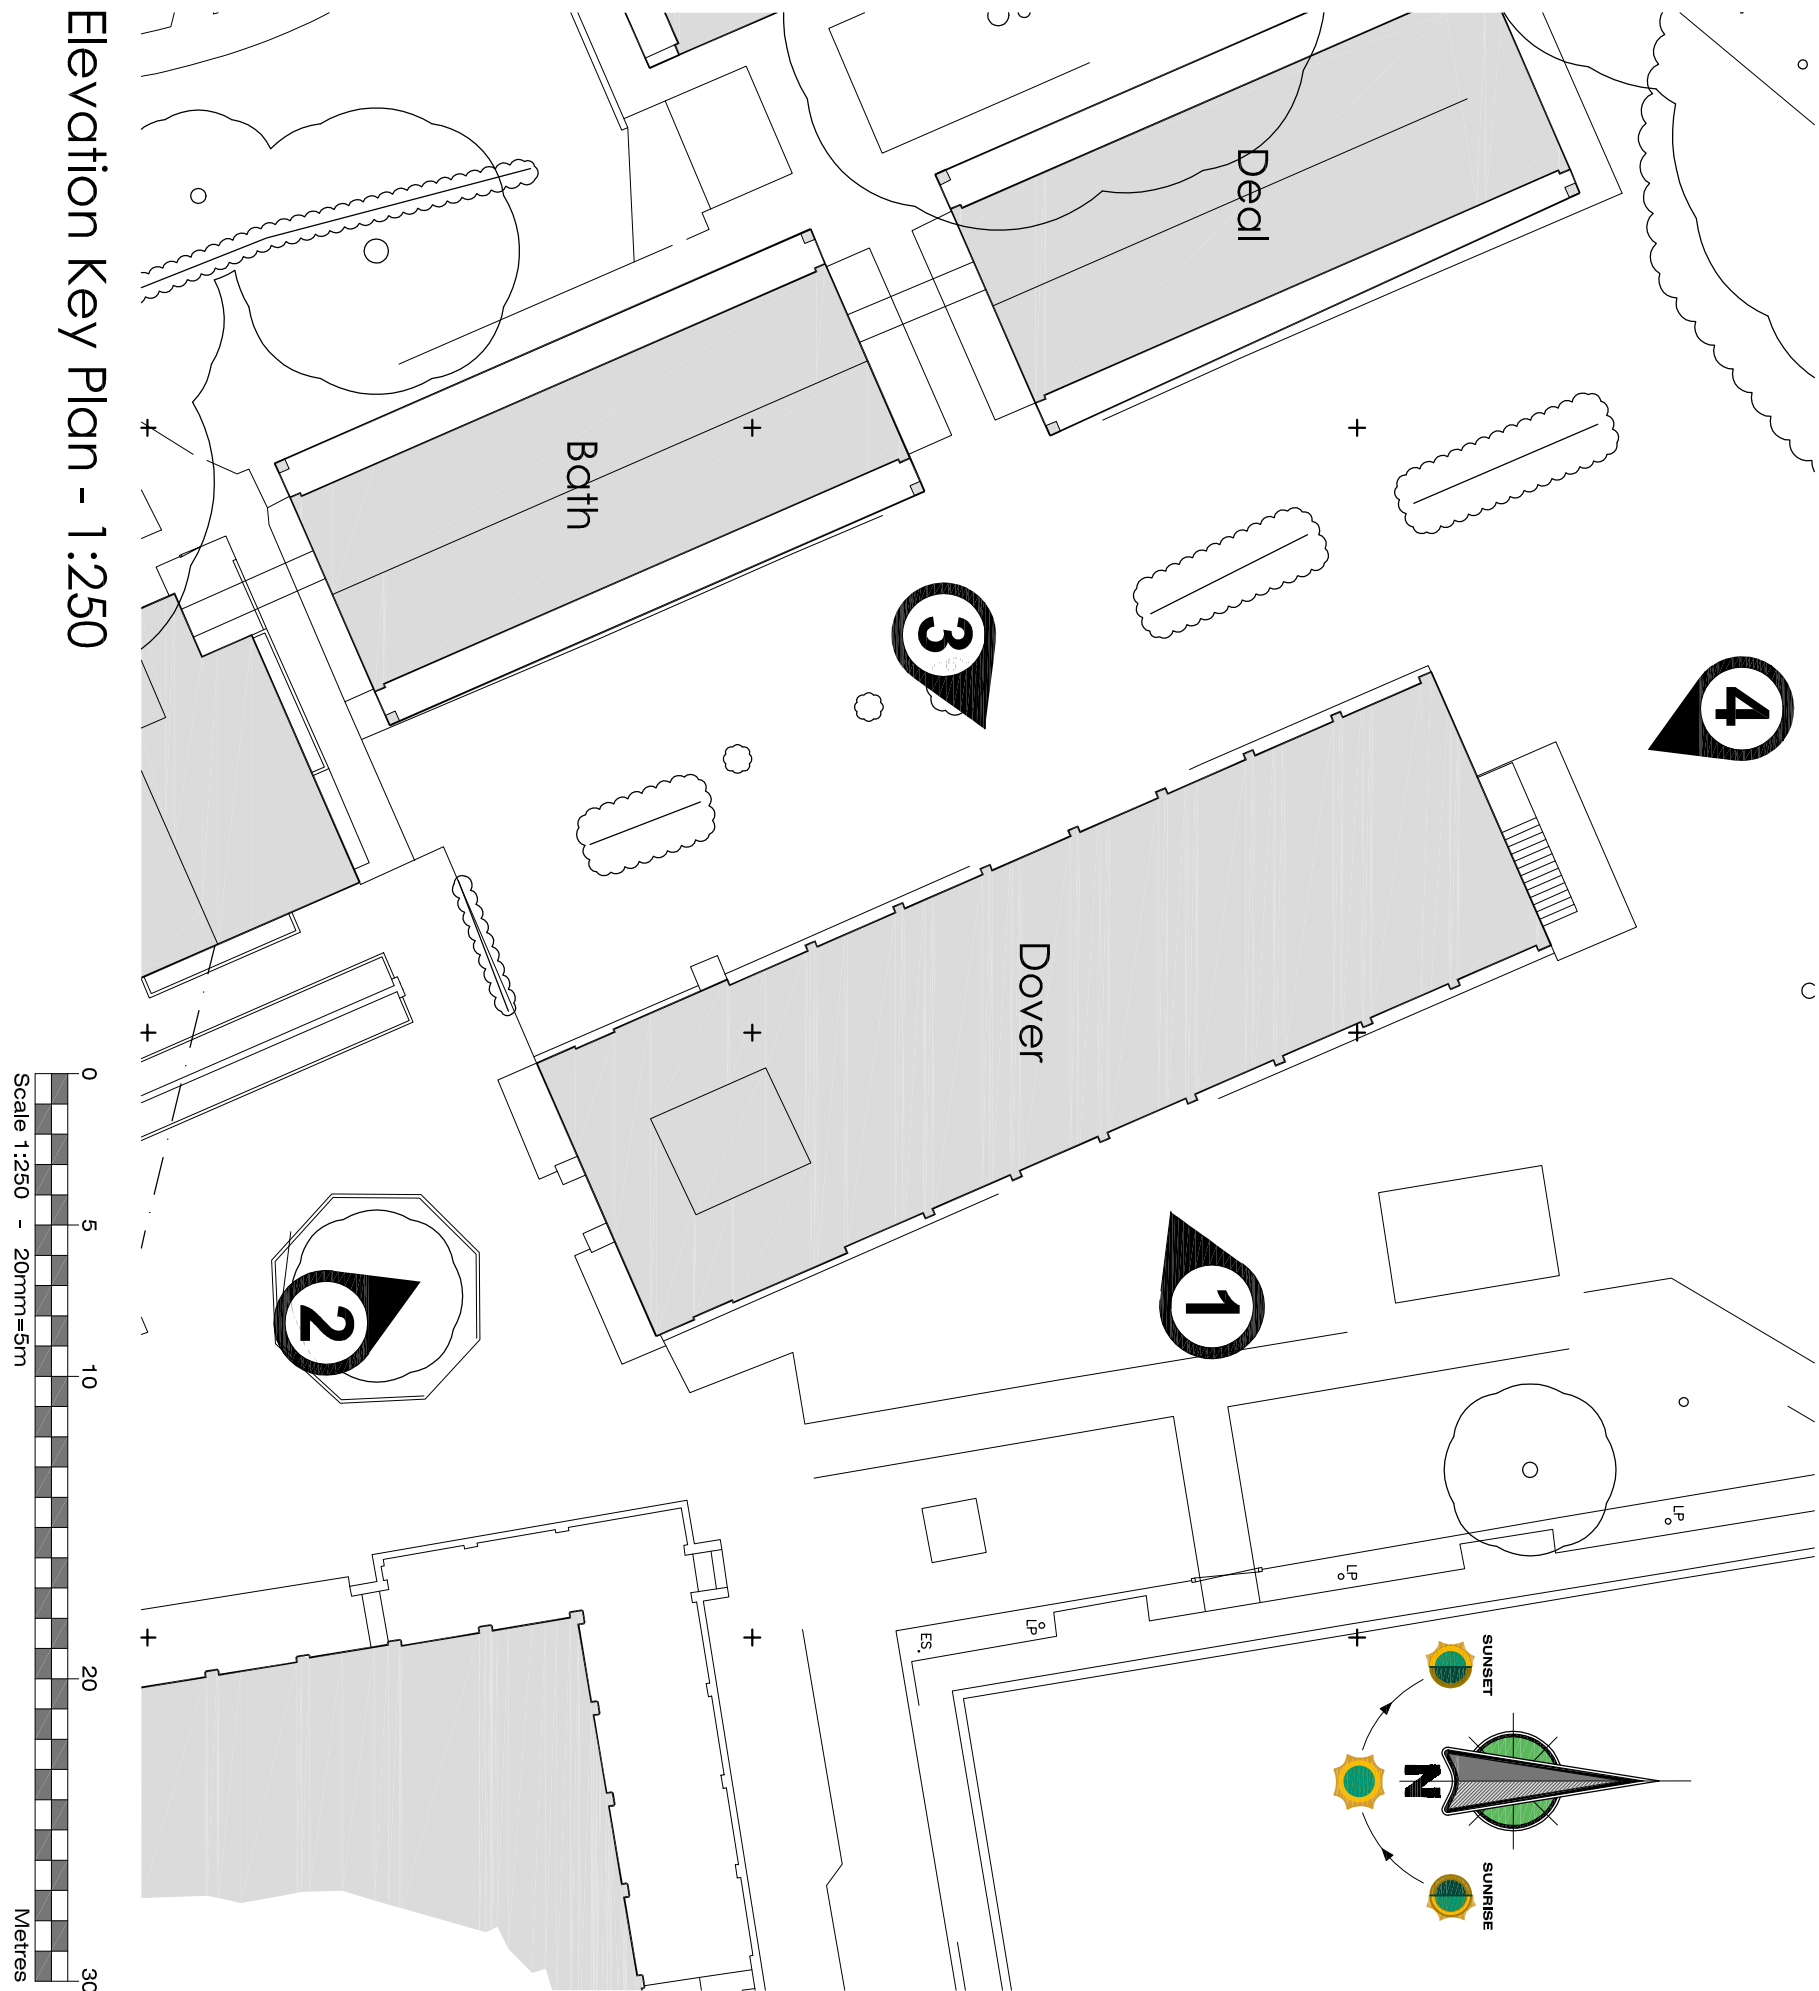

Elevation Key Plan - 1:250

Copyright. This drawing is the property of A&M Architectural Partnership LLP. Its copyright and design content is reserved by them and the drawing is issued on the condition that it is not copied, reproduced, altered, or used in any way without the written consent of A&M Architectural Partnership LLP.

Do not scale this drawing. Drawings can be scaled for Planning purpose only.

Check and confirm dimensions on site before commencing any work or preparing any shop drawings. All dimensions are in mm unless otherwise stated. Report any alterations or omissions to the architect.

This drawing incorporates information from other professions. A&M Architectural Partnership LLP is not responsible for the accuracy, integrity and accuracy of such information. Any certification and/or additions that are required depending to such information should be sought from the relevant profession or their appointed representative.

All contractors and sub contractors are to comply in all respects with the applicable regulations whether or not specifically stated on these drawings.



40 CAMBRIDGE ROAD
HAYING ISLAND, HAMPSHIRE
PO11 0PB
T: 01243 200222
F: 01243 200223
E: edwin@am-arch.co.uk
W: www.am-architectural.co.uk

Client
AWAY RESORTS LTD.

Site Address
MILL RYTHE HOLIDAY VILLAGE
HAVANT ROAD, HAYING ISLAND,
HAMPSHIRE, PO11 0PB

Project

PROPOSED MASTERPLAN

Drawing Title
TWO STOREY CHALET - DOVER
EXISTING FLOOR PLANS AND SECTION

Date
Oct 2016
Scale
1:100 & 1:250 @ A1
Drawn
PF
Computer File Name
3877-250-Dover Existing Plans & Elevations.dwg
Checked by
.

Status
PLANNING

Drawing Number
3877-330
Revision
.