





Proposed Roof Plan  
1 : 100

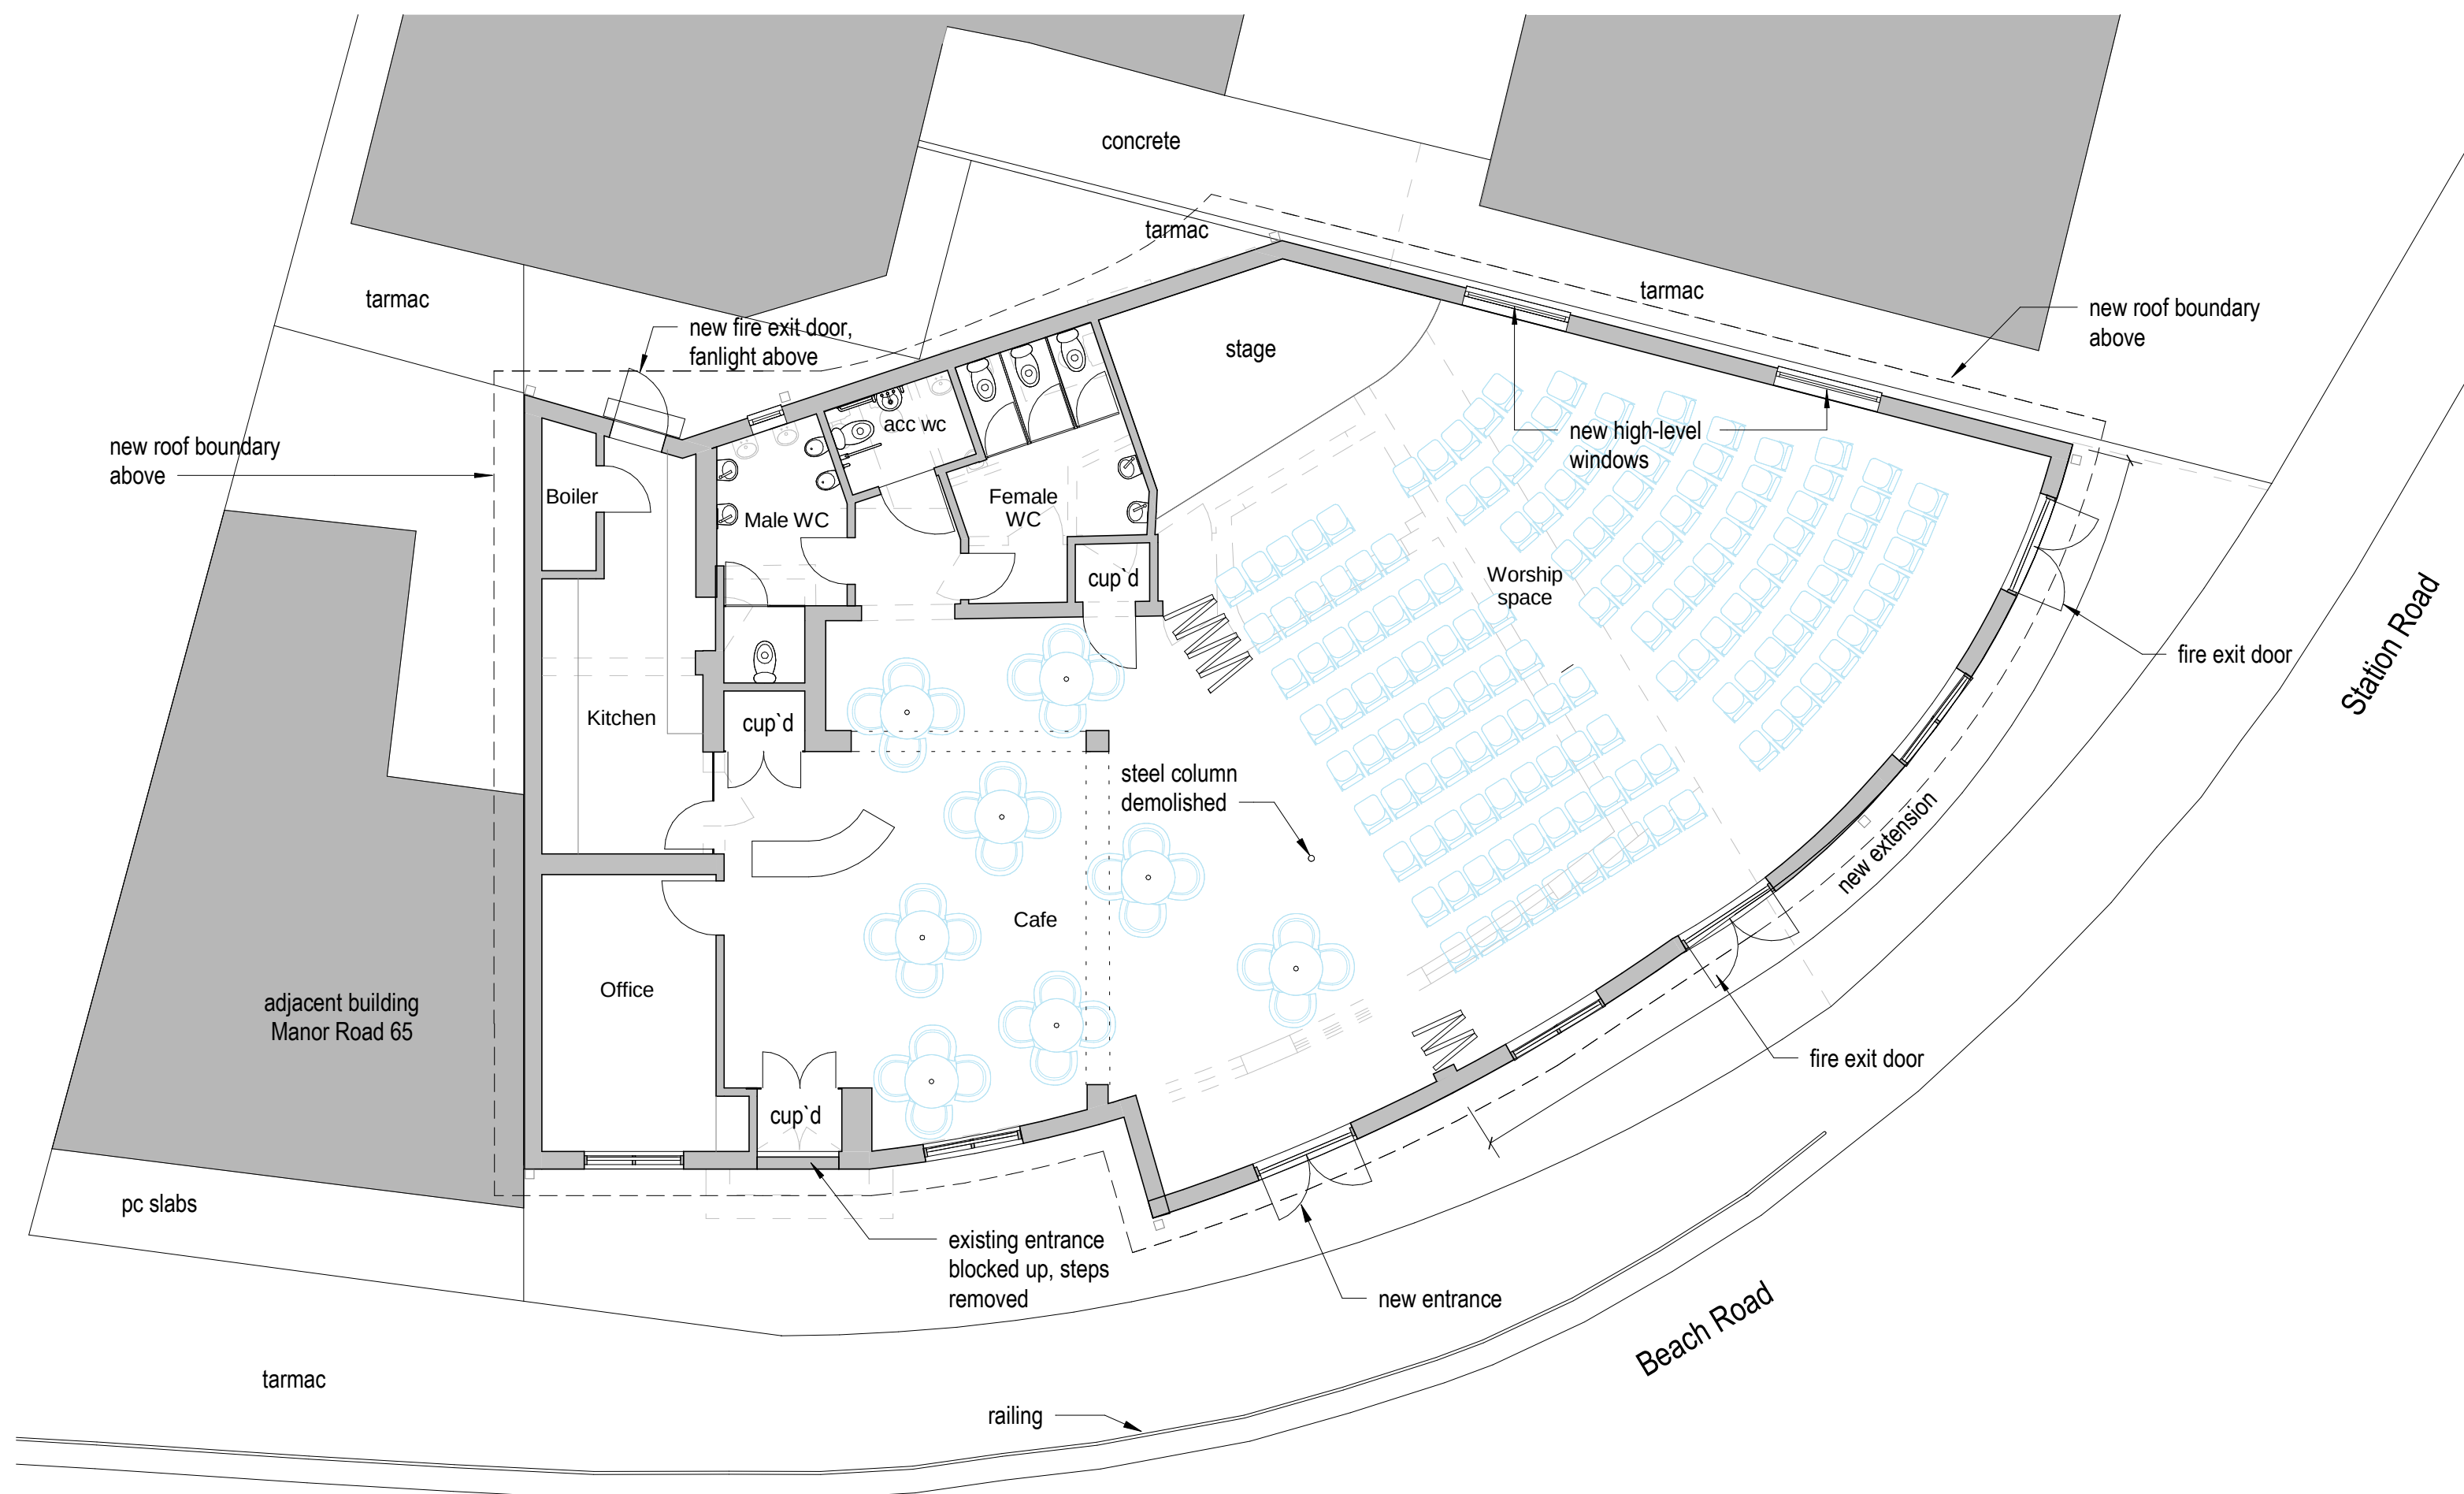

Proposed Ground Floor Plan  
1 : 100

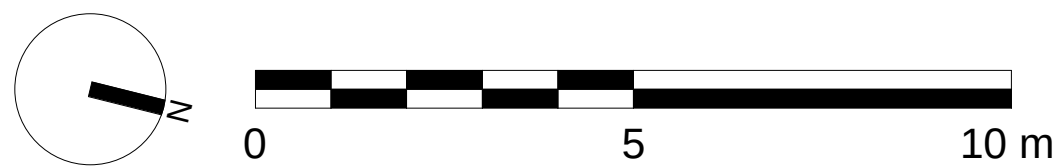

B

As client comments

13.07.2017

A

Initial issue

As titleblock

PLANNING

studio four

architects ltd

1-3 Lyon Street, Southampton SO14 0LD

t: 023 8022 8923

southampton@s4architects.co.uk

www.studiofourarchitects.com

|         |                                   |          |       |
|---------|-----------------------------------|----------|-------|
| client  | The Bridge Church, Hayling Island |          |       |
| project | Planning Application              |          |       |
| title   | Proposed GF and Roof Plan         |          |       |
| scale   | 1 : 100                           | paper    | A1    |
| date    | 28/06/2017                        | job no.  | 28068 |
|         |                                   | dwg. no. | 13    |
|         |                                   | rev. no. | B     |

file

z:\28068\08 The Bridge Church, Hayling Island\dwg\28068 The Bridge Church