




Front Elevation




Rear Elevation

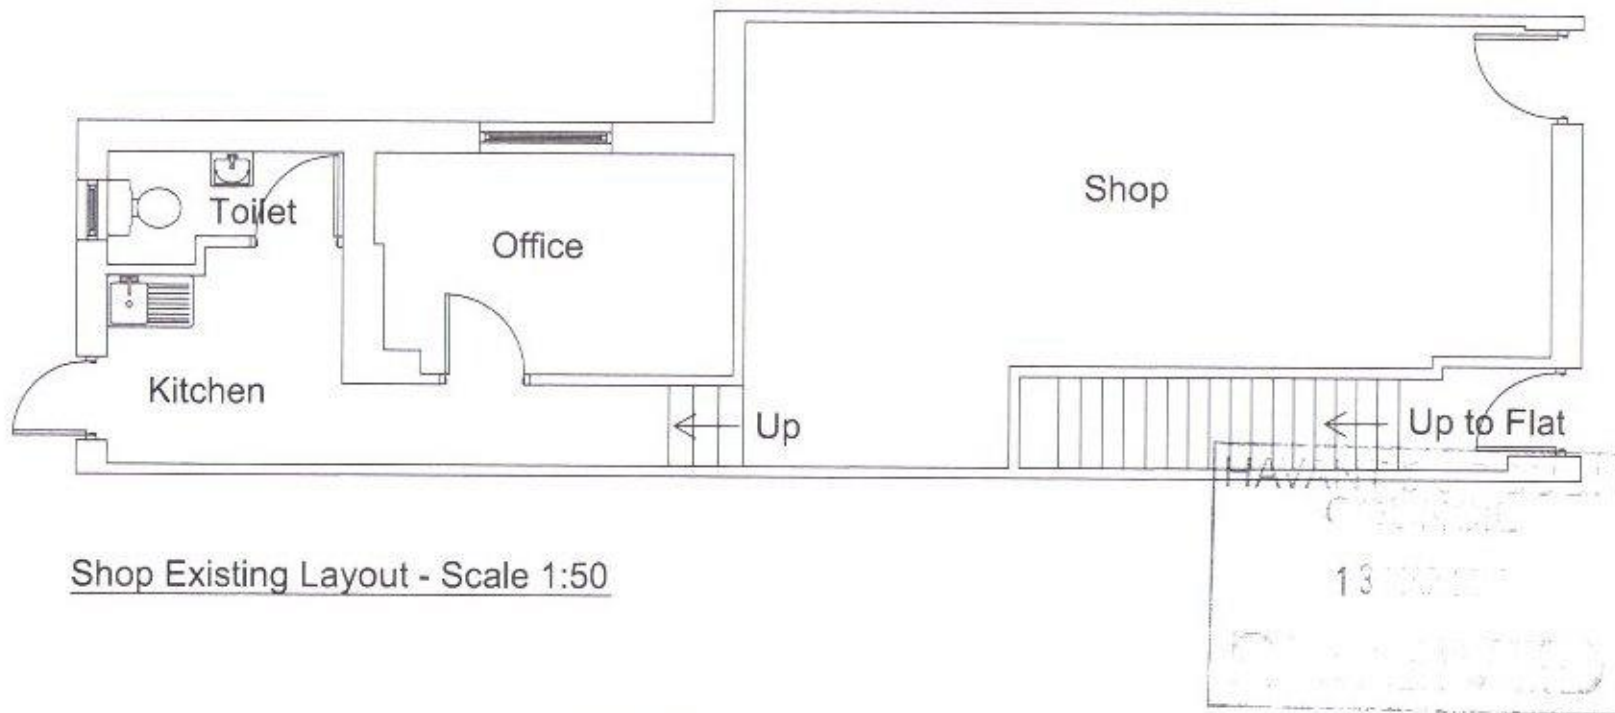

Location Plan - Scale 1:1250

NOTE: All dimensions to be checked on site prior to commencement of any work. Notify C.A. of any discrepancies before ordering materials.

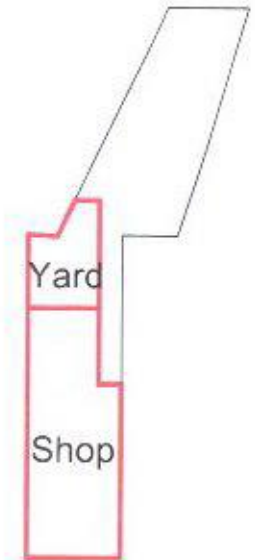

Rev	Date	Revised Details (Amended by)	Approved by
1			
Project: Shop Premises 26 North Street Emsworth PO10 7DG			
Survey for: Existing Layout			
Date	July 2014	Scale	As Stated
Design/Drawn by: PJ Robertson			
Drawing No: PR / 2014 / 01a			
SURVEY	DESIGN	WORKING DRAWING	
FEASIBILITY	TENDER	AS-BUILT	
INFORMATION	CONTRACT	A.I.	