



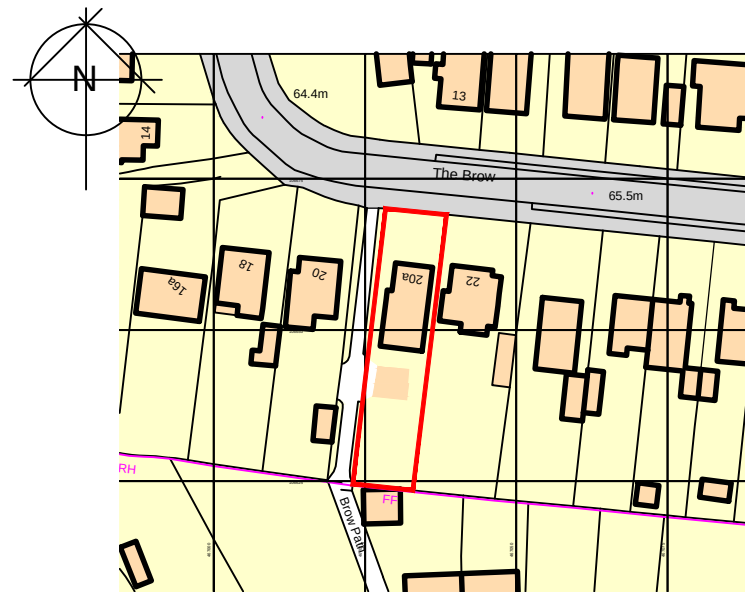

Location Plan

SCALE 1:1250


01

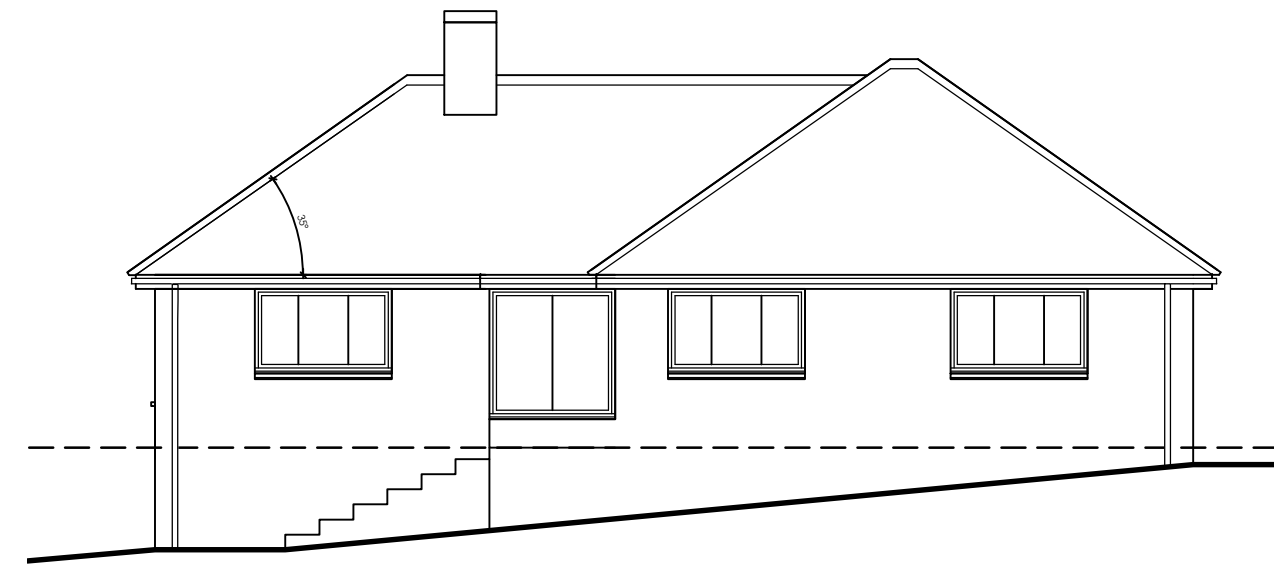

Existing West Elevation

SCALE 1:100


02

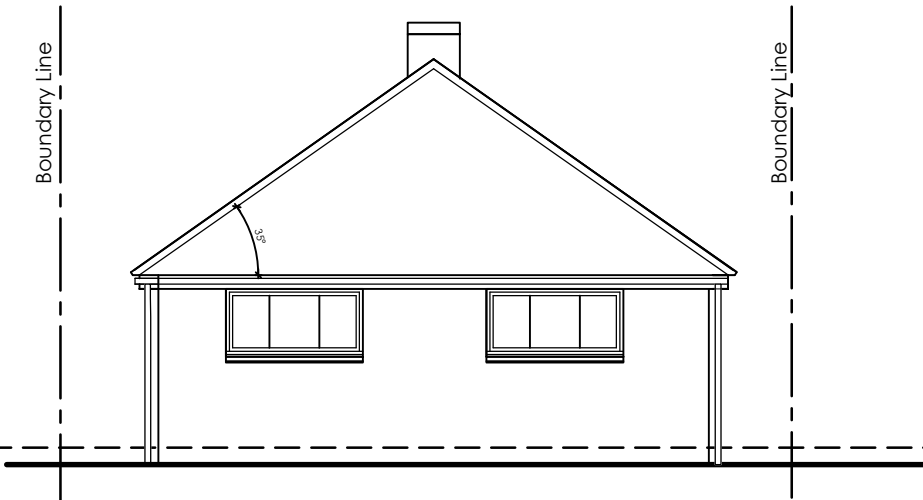

Existing South Elevation

SCALE 1:100

03

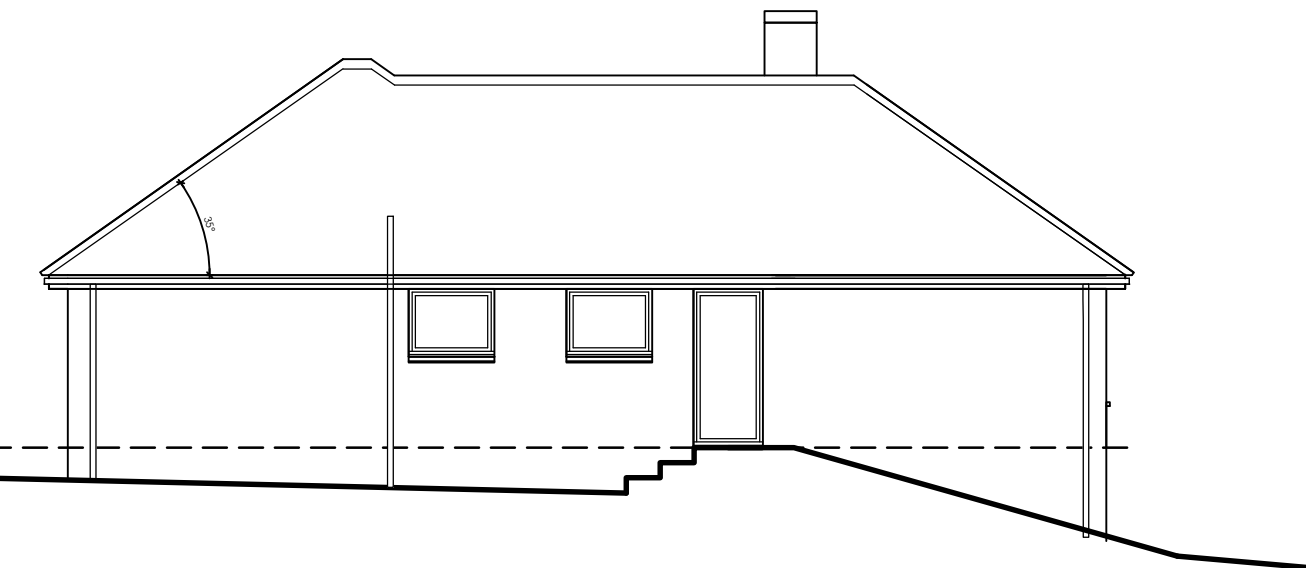


Existing East Elevation

SCALE 1:100

04

NB


- (1) FIGURED DIMENSIONS MUST BE TAKEN IN PREFERENCE TO SCALED DIMENSIONS AND SITE DIMENSIONS ARE TO BE CHECKED BEFORE WORK IS PUT IN HAND.
- (2) © THIS DRAWING IS THE COPYRIGHT OF MC ARCHITECTURAL DESIGN AND MUST NOT BE REPRODUCED OR USED WITHOUT THEIR WRITTEN PERMISSION.
- (3) IT IS THE SOLE RESPONSIBILITY OF THE BUILDING OWNER TO DRAW UP ALL LEGAL AGREEMENTS WITH ADJOINING PROPERTY OWNER TO COVER THE OVER HANGING OF ANY FASCIAS, GUTTERING, FOUNDATIONS OR ANY PART OF THE BUILDING. MC ARCHITECTURAL DESIGN CAN NOT BE HELD RESPONSIBLE IN ANY WAY WHATSOEVER FOR ANY LEGAL COSTS OR OTHER COSTS INCURRED THROUGH ANY NEIGHBOURHOOD DISPUTES.
- (4) IT IS THE SOLE RESPONSIBILITY OF THE BUILDING OWNER TO COMPLY WITH THE PARTY WALL ACT 1996 MC ARCHITECTURAL DESIGN CAN NOT BE HELD RESPONSIBLE IN ANY WAY IF NON COMPLIANCE IS ADOPTED.

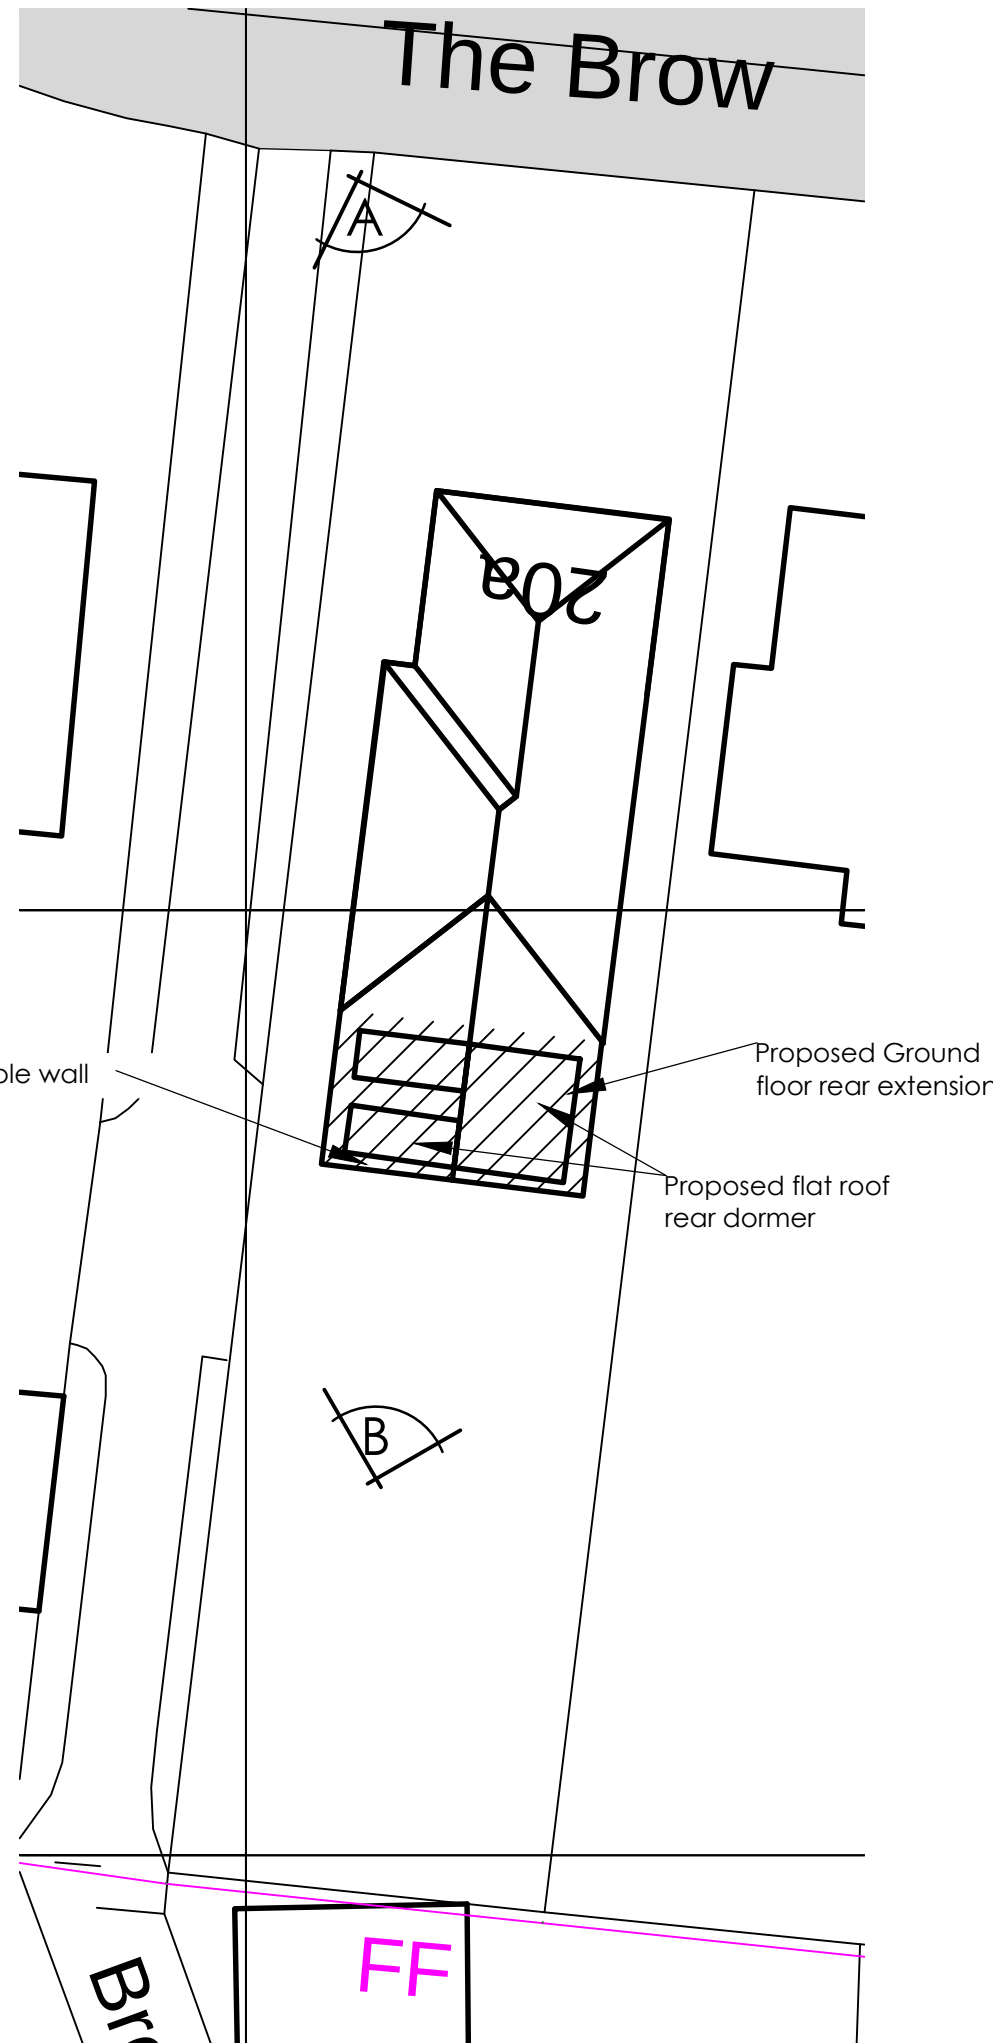


Existing & Proposed Site Plan

SCALE 1:200


05

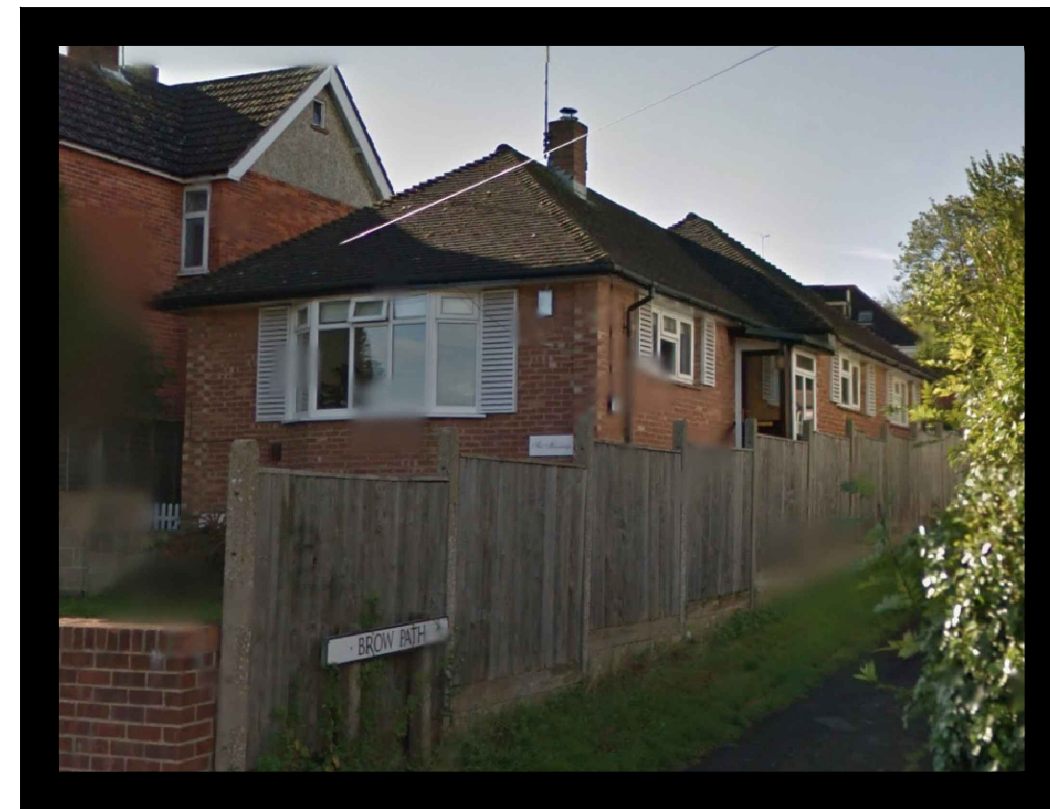

View A

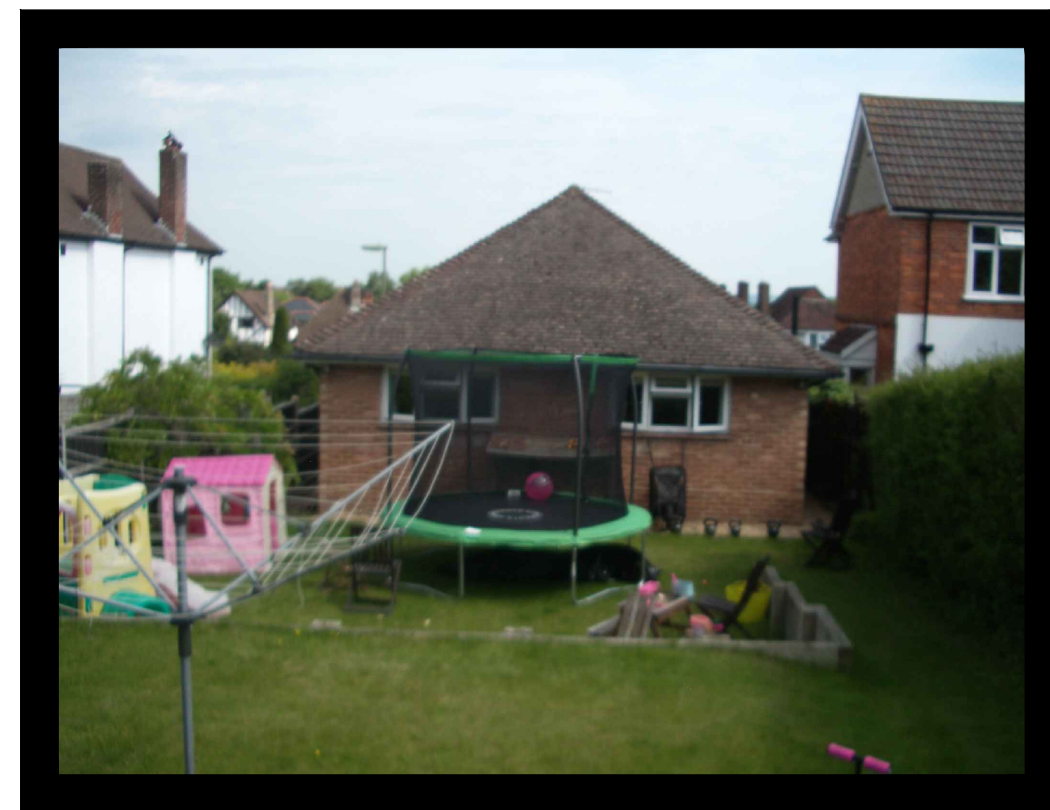


View B

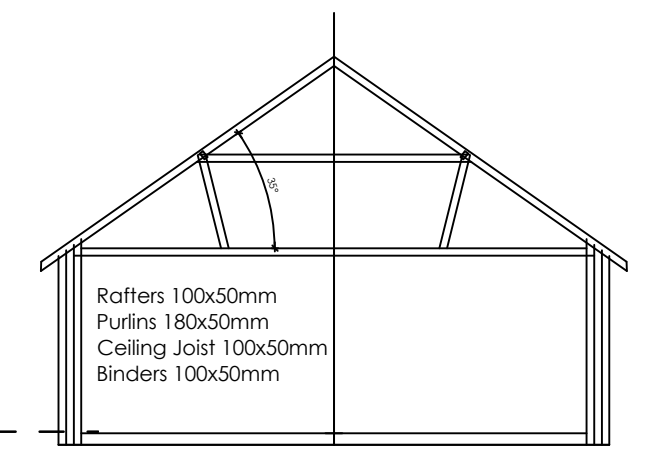

Existing Section

SCALE 1:100

07

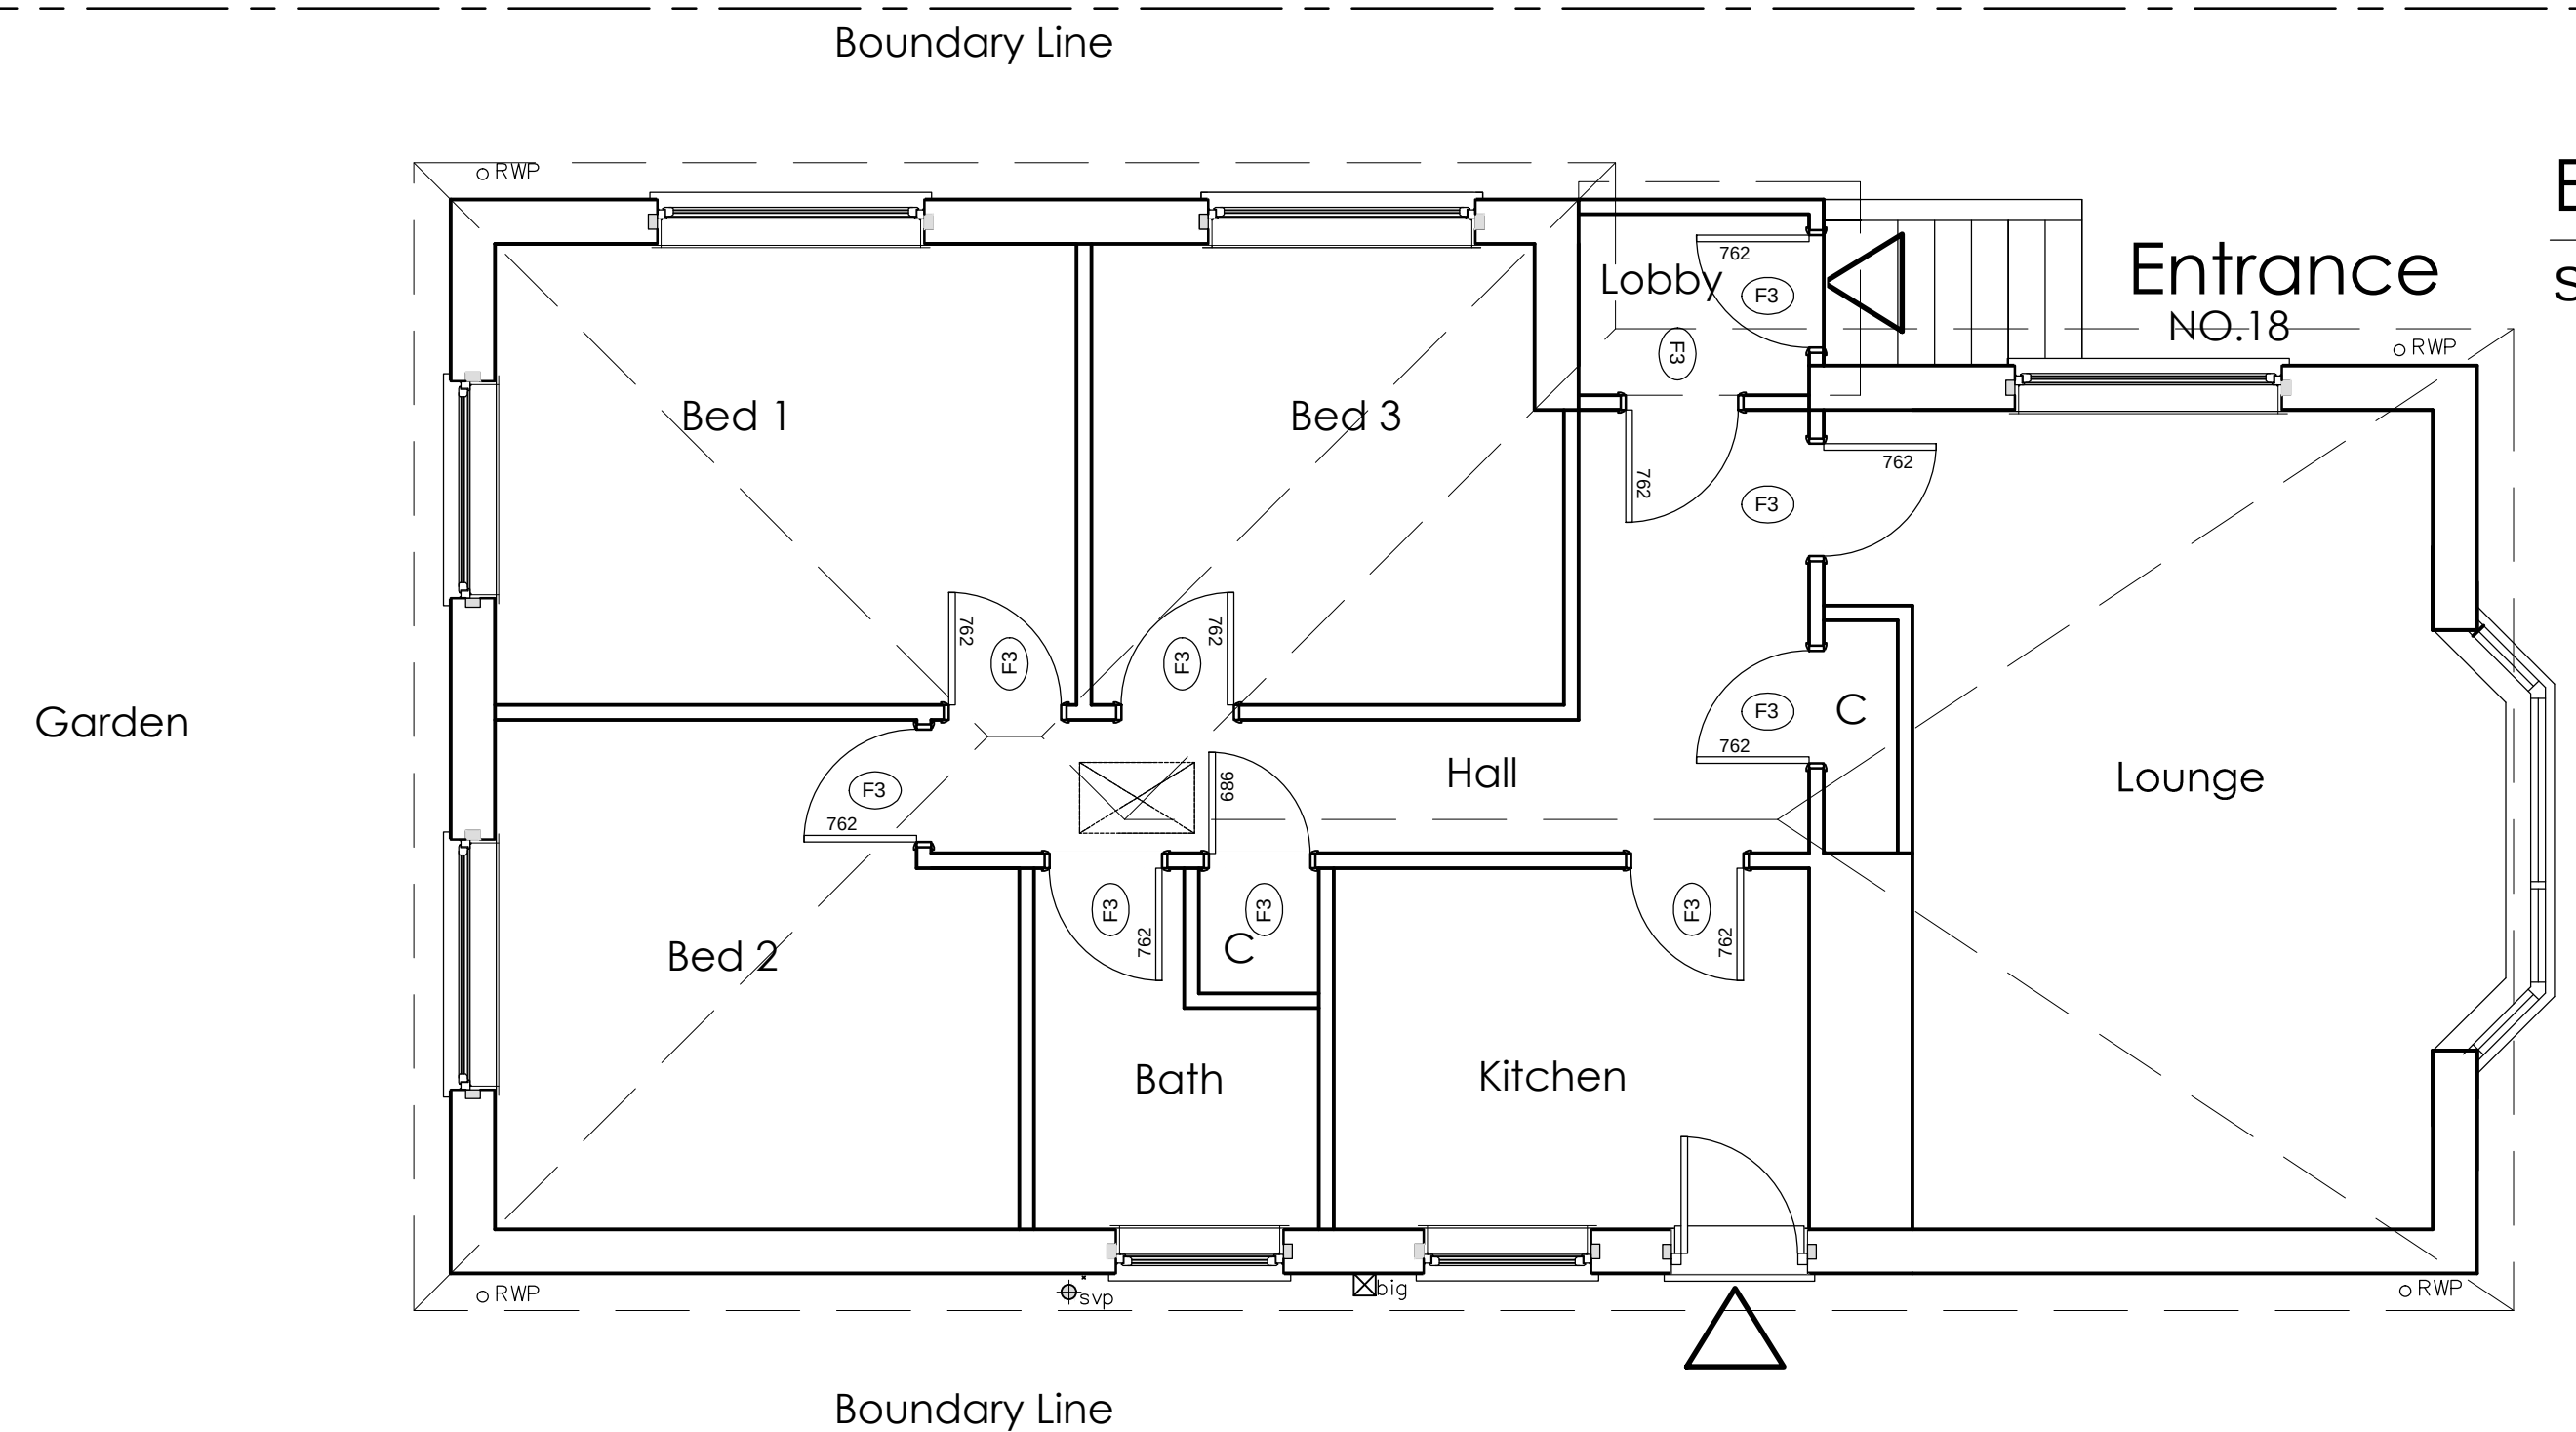


Existing Ground Floor Plan

SCALE 1:50

06

Rev:-	Description:-	Date:-	Chkd by:-
B	Planning Issue	05/07/17	
A	Prelim Issue	20/06/17	

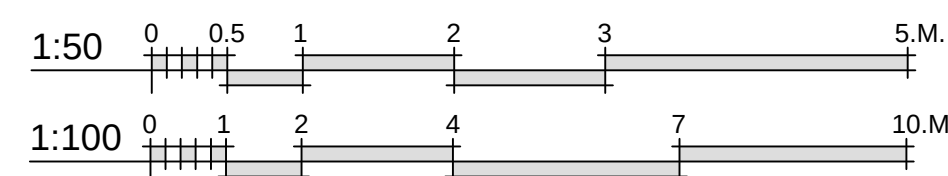

Client:-
Mr M Gilmore

Scale:- 1:50/100/200/1250 @A1

Drawn By:- M@C Checked By:-

Date:- 11-05-16 Date:-

Job.No:- 1705 Drg.No:- 01.01

Rev:- B

Title:-
Loft & Rear Extension
Existing Plans & Elevations
Project:-
20a The Brow
Waterlooville
Hants

MICArchitectural design
Creativity - Imagination - Solutions
Residential Specialist

A 33 Sapphire Ridge Waterlooville Hampshire PO78NY
T 02392 98 47 88
M 07787 547 837
E mca.design@yahoo.co.uk
W www.mca-design.co.uk