



MILL RYTHE HOLIDAY VILLAGE



RYDE, SEATON & SOLENT - EXISTING FLOOR PLANS & ELEVATIONS

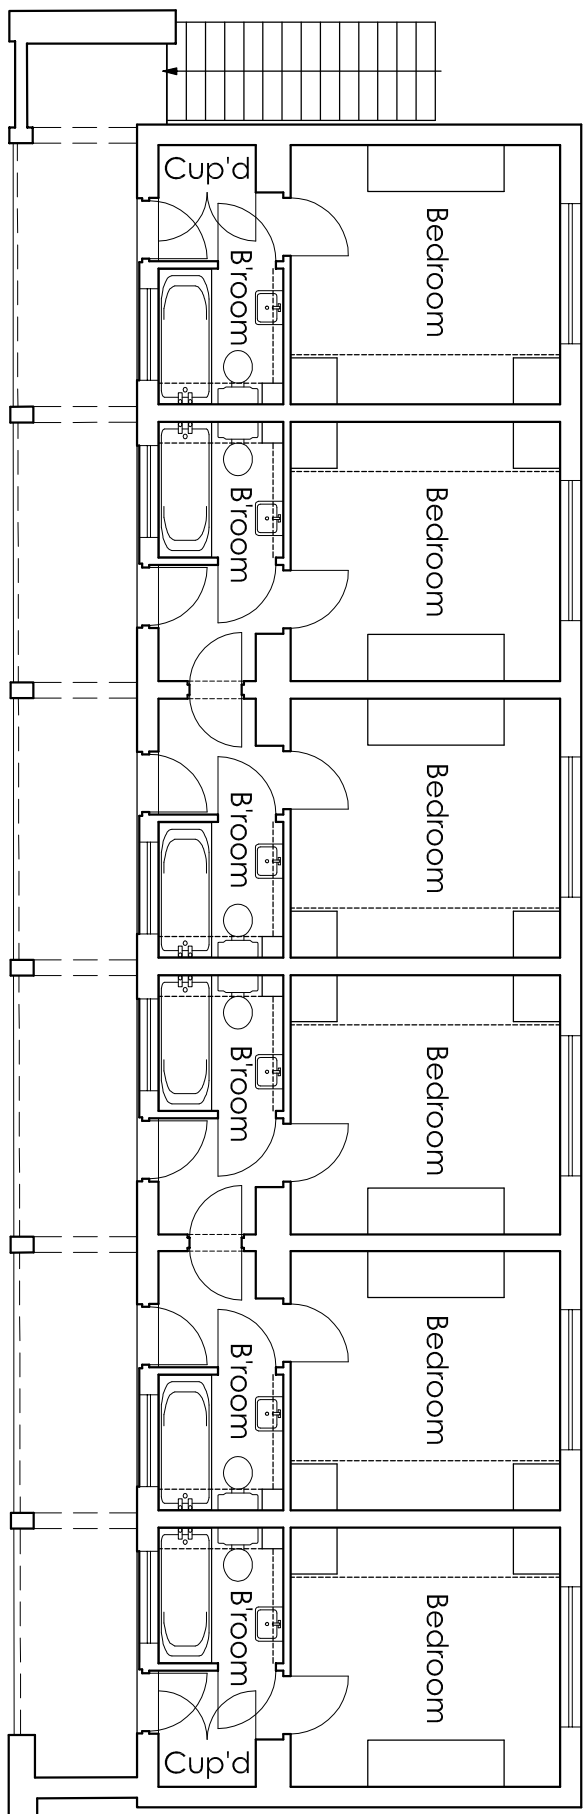


First Floor Plan

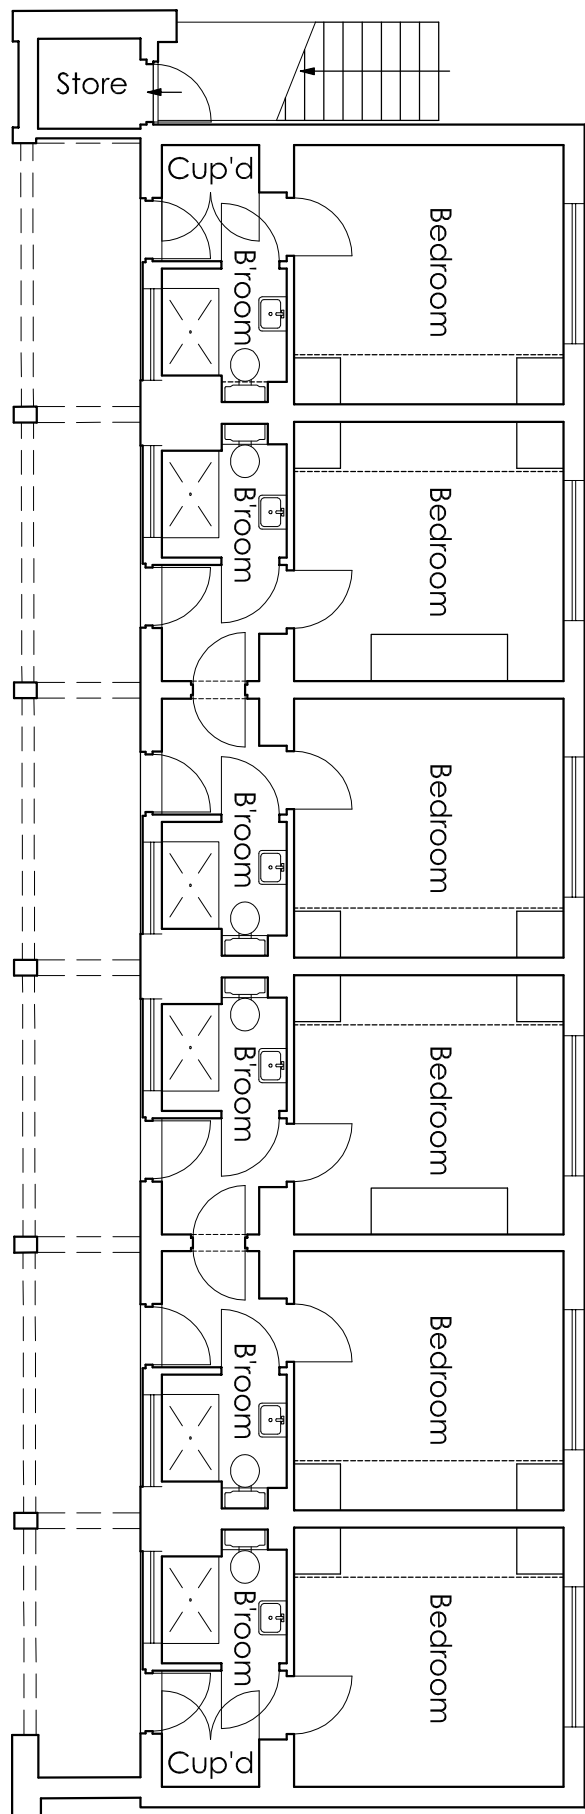


Ground Floor Plan

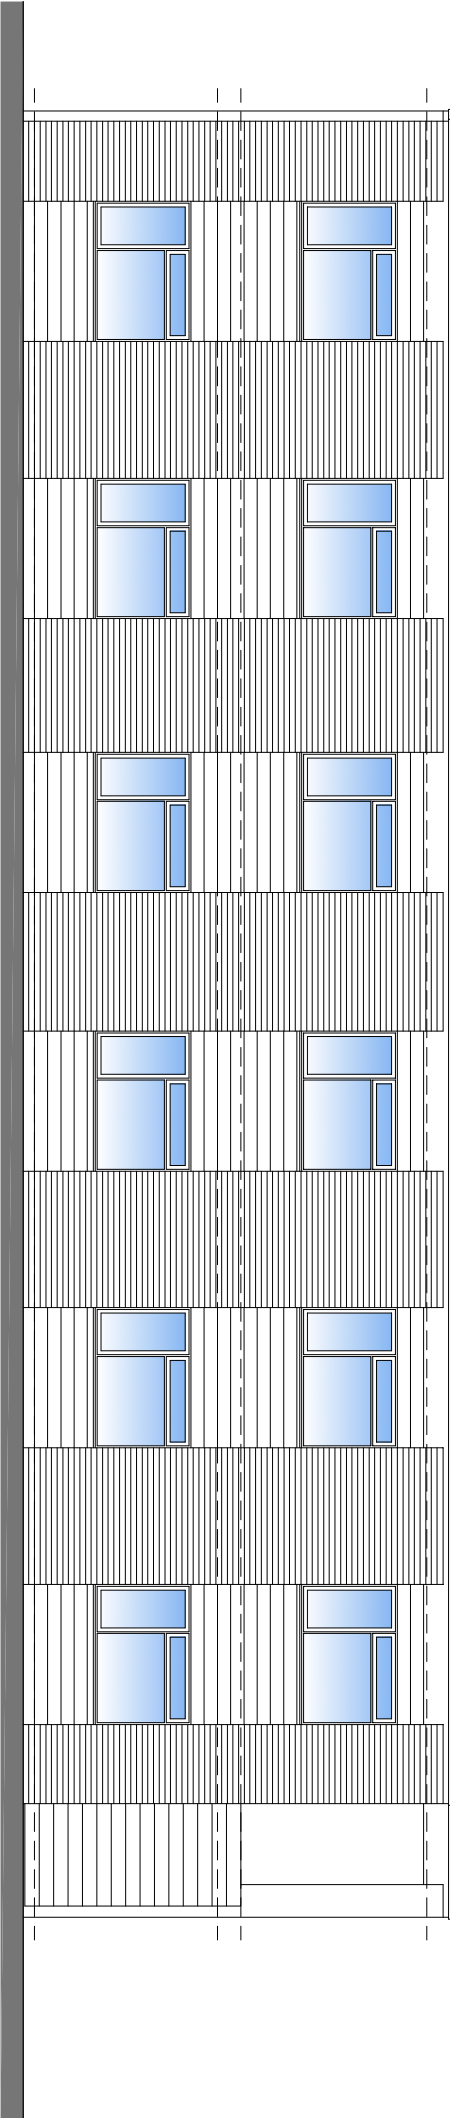 



South/East Elevation - Elevation 1

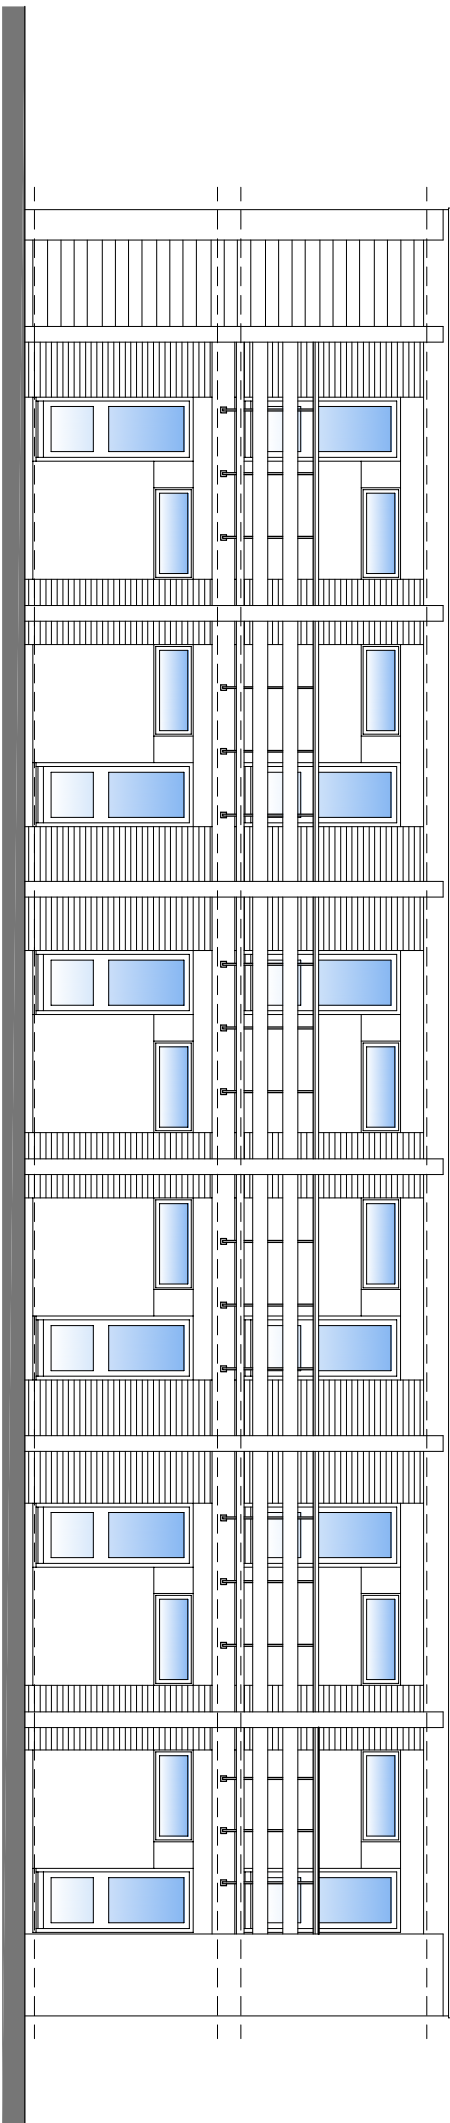


North/West Elevation - Elevation 3

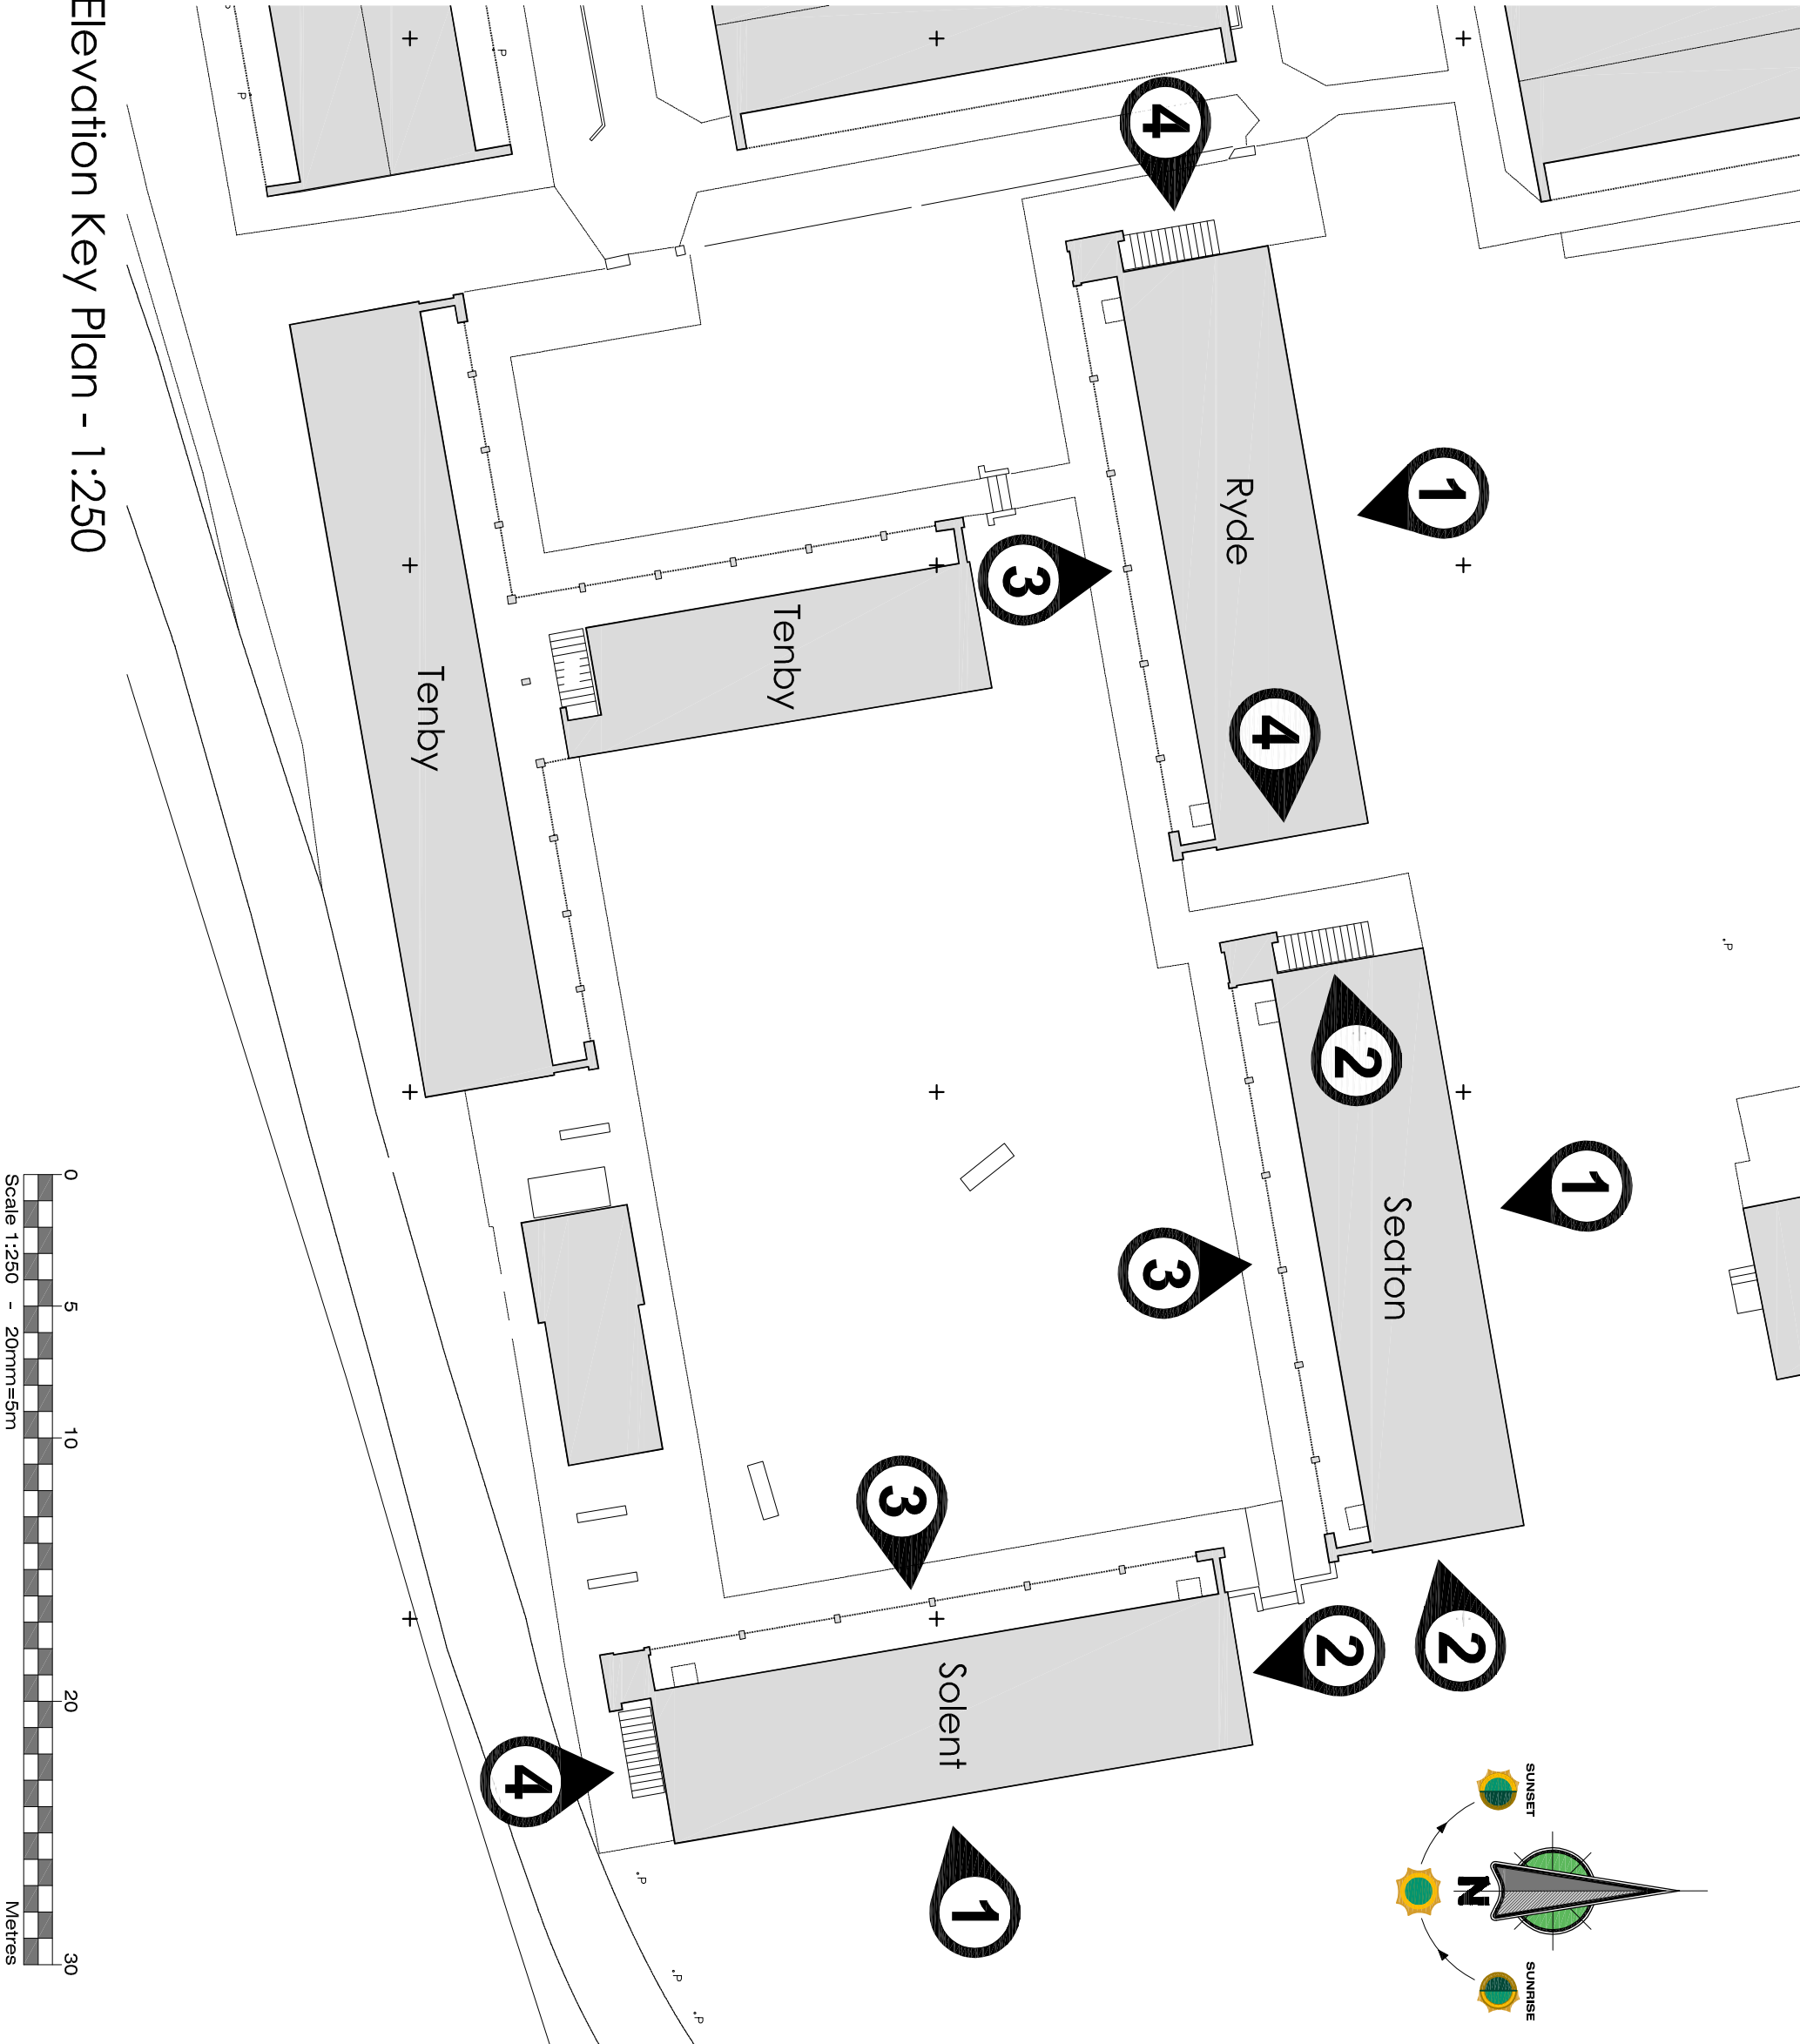

Elevation Key Plan - 1:250

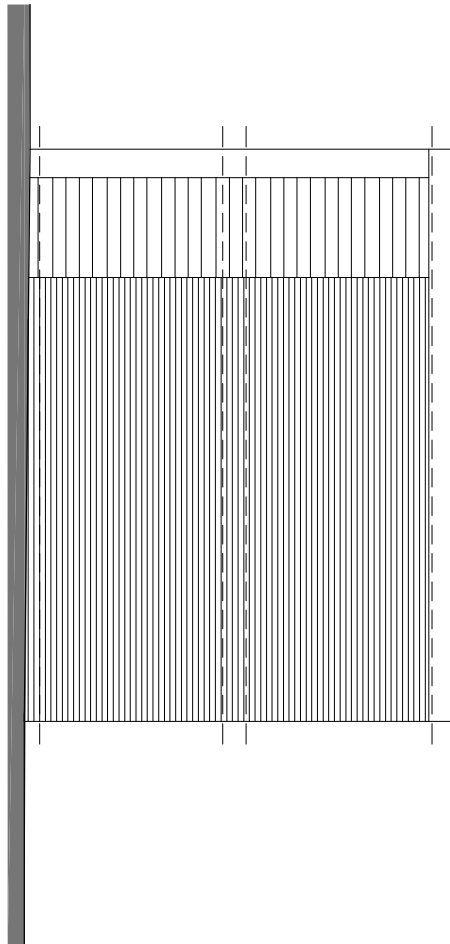 

East/North Elevation - Elevation 2

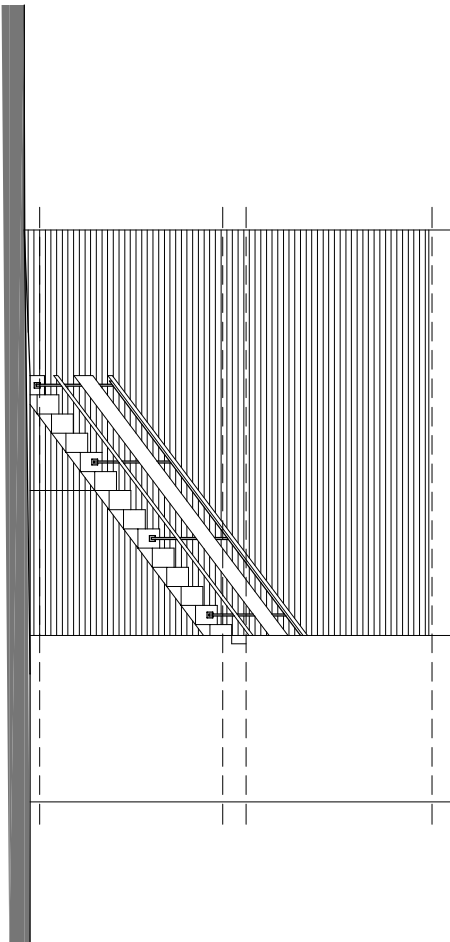

West/South Elevation - Elevation 4

Copyright. This drawing is the property of A&M Architectural Partnership LLP. Its copyright and design content is reserved by them and the drawing is issued on the condition that it is not copied, reproduced, altered, or used in any way without the written consent of A&M Architectural Partnership LLP.

Do not scale this drawing. Drawings can be scaled for Planning purposes only.

Do not make any alterations on site before commencing any work or preparing any shop drawings. All dimensions are in mm unless otherwise stated. Report any alterations or omissions to the architect. This drawing incorporates information from other professions. A&M Architectural Partnership LLP is not responsible for the accuracy, integrity and accuracy of such information. Any alteration and/or additions that are required depending to such information should be sought from the relevant profession or their appointed representative. All contractors and sub-contractors are to comply in all respects with the relevant regulations whether or not specifically stated on these drawings.



Client
AWAY RESORTS LTD.

Site Address
MILL RYTHE HOLIDAY VILLAGE
HAVANT ROAD, HAYTING ISLAND,
HAMPSHIRE, PO11 0PB

Project
PROPOSED MASTERPLAN

Drawing Title
TWO STOREY CHALET - RYDE, SEATON & SOLENT
EXISTING FLOOR PLANS AND SECTION

Date
OCT 2016
Scale
1:100 & 1:250 @ A1
Drawn
PF
Checked by
3877334 Ryde Seaton & Solent Existing Plans & Elevation Key

Status
PLANNING

Drawing Number
3877-334
Revision
.