



This drawing is the copyright of Alcove Architecture Ltd All dimensions must be checked on site prior to construction Do not scale this drawing except for Planning Application purposes Contractor to undertake work in full compliance with statutory requirements		
Rev	Amendments	Date
A	Updated to suit client comments	17/07/17
B	Updated to suit client comments	19/07/17

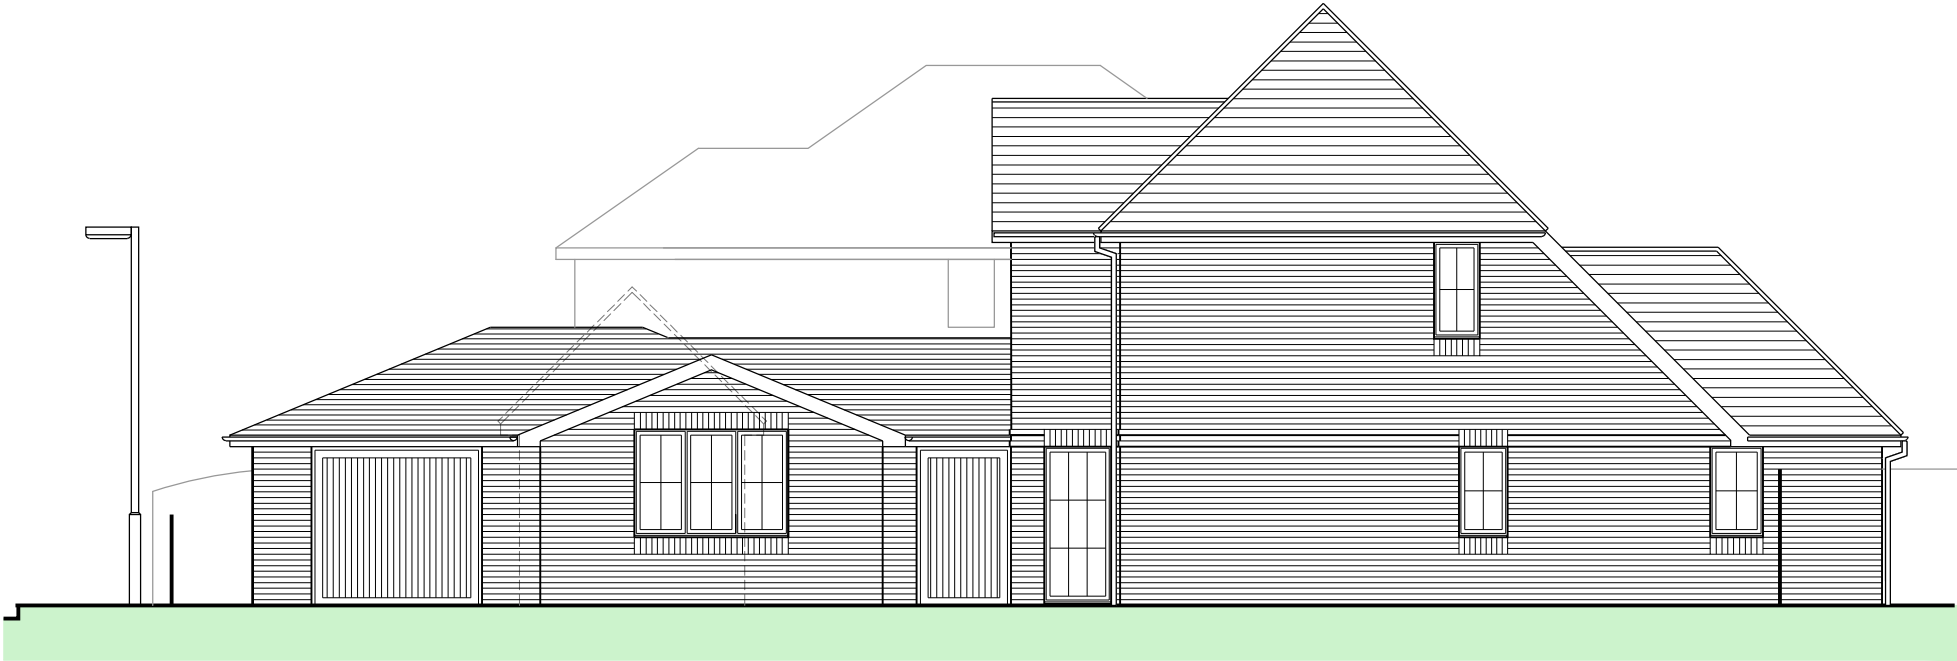


North Elevation (Front/Side)

West Elevation (Rear)

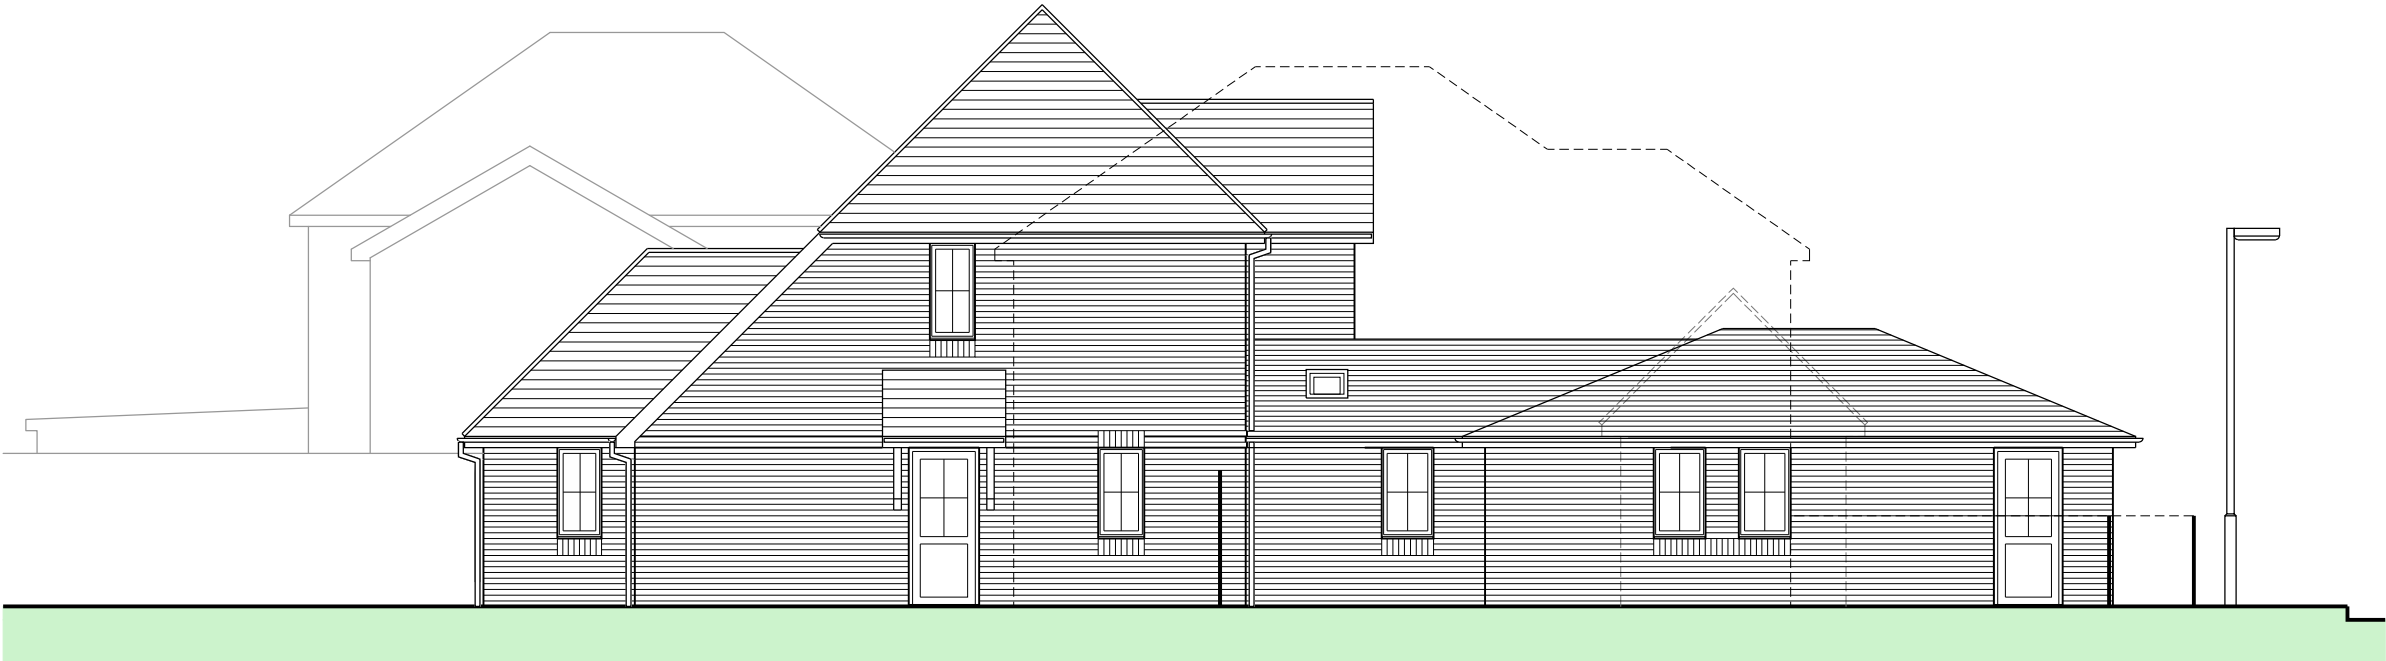

South Elevation (Side)
Neighbouring house and 1200mm high fence shown in dashed linetype

 

Notes:
Ordnance Survey supplied by Messrs Mapserve
Landscape and furniture shown indicatively
Building survey provided by client
Demolition in light grey dash



45 Cobden Road Worthing Sussex BN11 4BD
T: 01903 609782 W: alcovearchitecture.co.uk

Project
1A HARTWOOD GARDENS
WATERLOOVILLE

Drawing Title
Proposed Elevations

Status Planning		
Scale 1:100@A3	Drawn By JE	Date Nov 16
Project No. 15126	Drawing No. P108	Revision B