




— Westways —

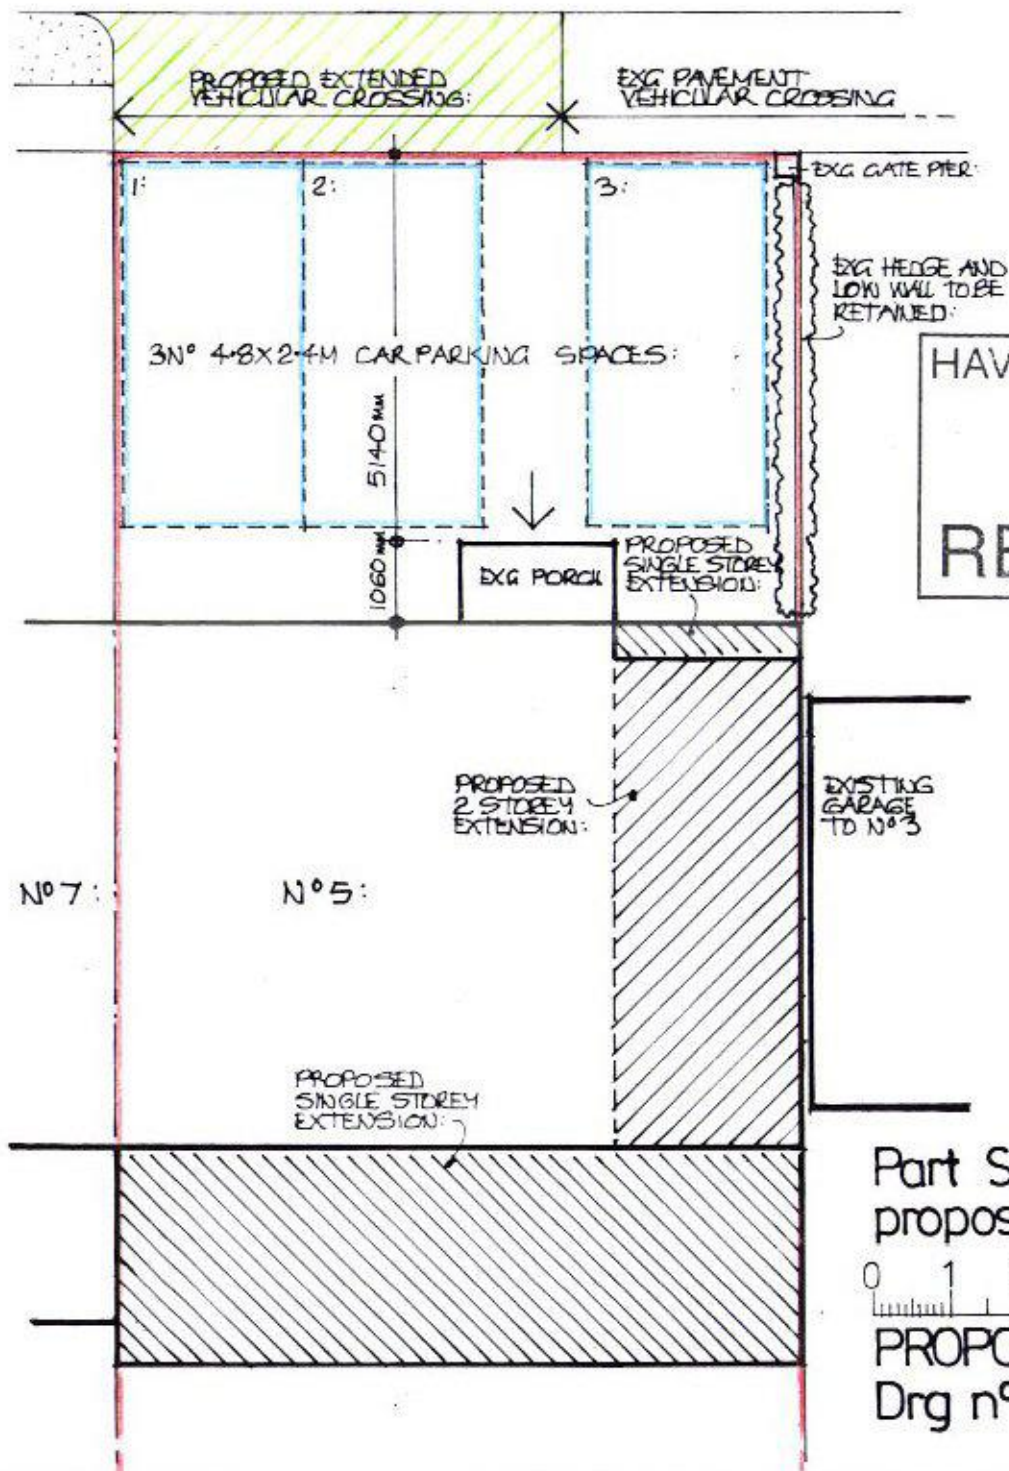

HAVANT BOROUGH COUNCIL
12 JUN 2017
RECEIVED

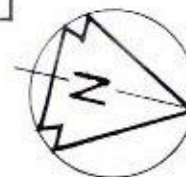

— Westways —

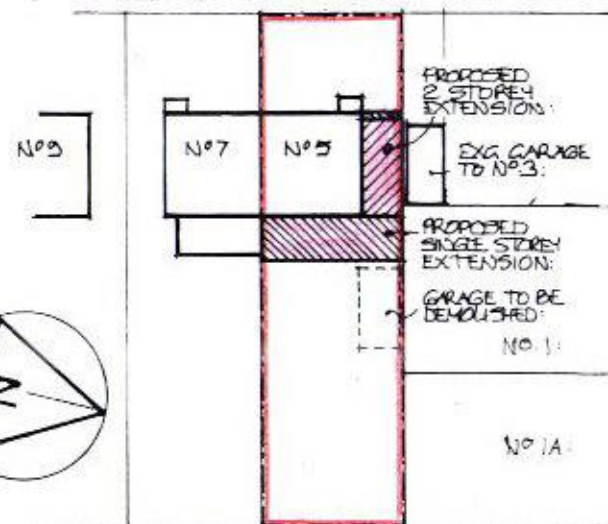

Site Plan 1:500

Part Site Plan showing
proposed on site car parking

0 1 2 3 4 5 6 7 8 metres

PROPOSED EXTENSION TO 5 WESTWAYS, BEDHAMPTON.
Drg n° 06 Scale 1:100 June 2017