





Part site plan - scale - 1:100 @ A1 / 1:200 @ A3

Part site plan- showing view of sign from vehicle - scale - 1:250 @ A1 / 1:200 @ A3

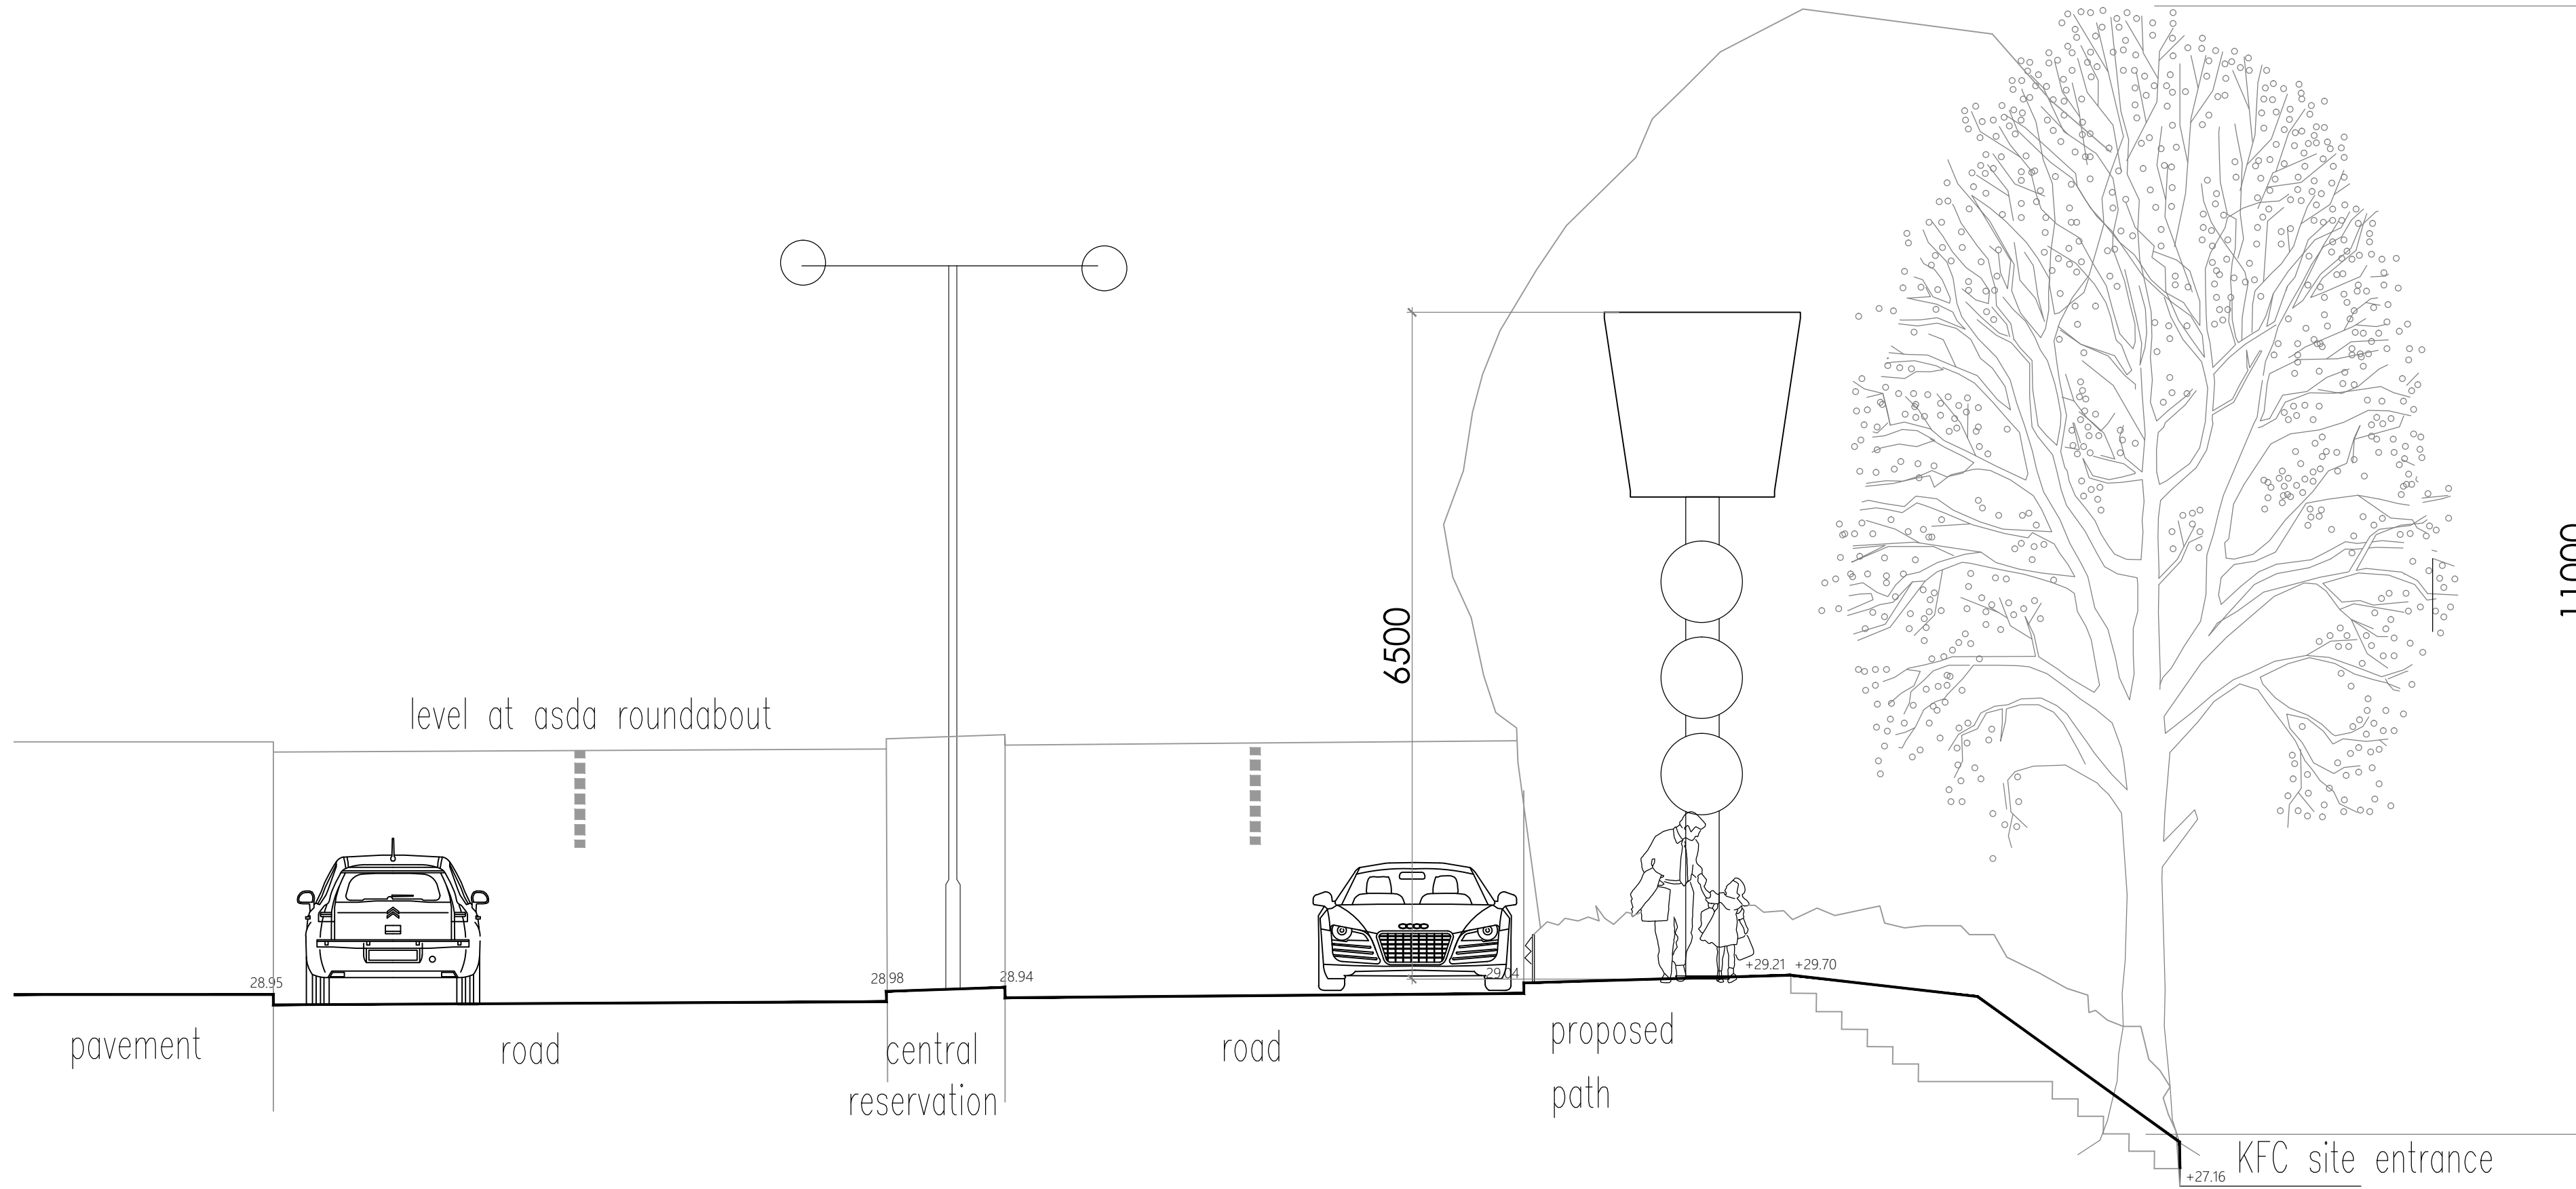

Proposed 6.5 metre bucket sign - view AA - scale 1:50 @ A1 / 1:100 @ A3

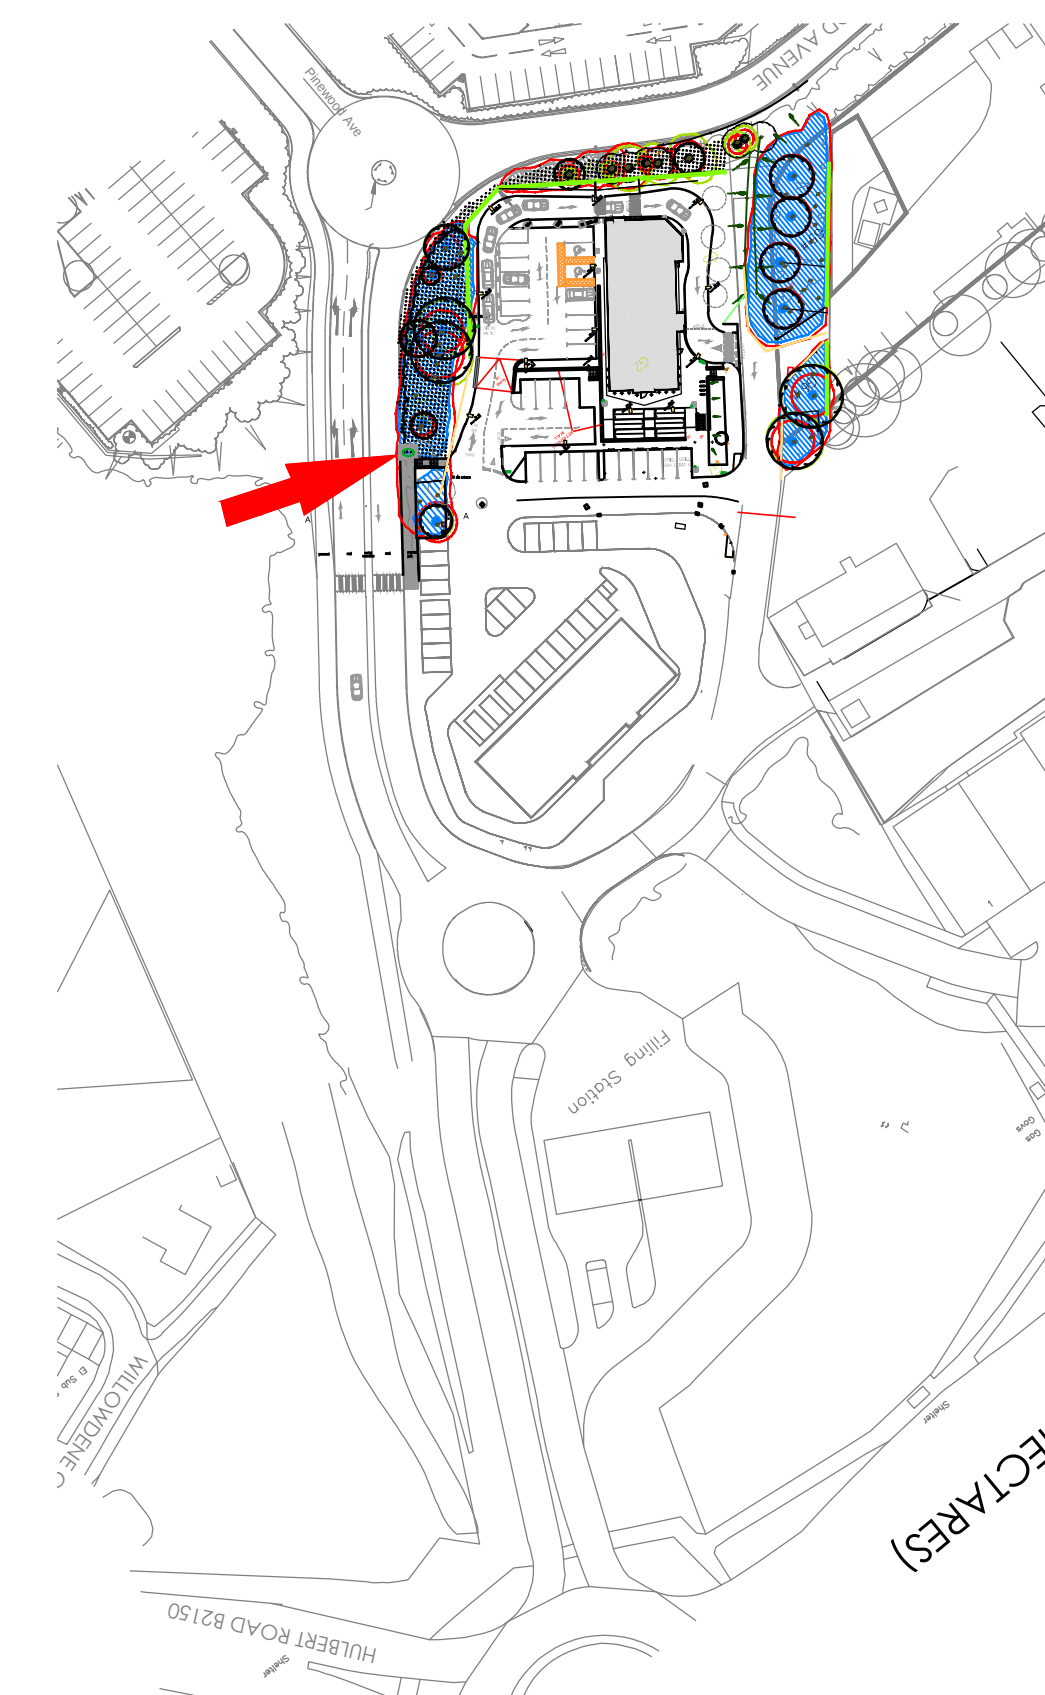

Part site plan -1:1250 @ A1

ALL DIMENSIONS TO BE CHECKED ON SITE.
DO NOT SCALE FROM THIS DRAWING EXCEPT FOR THE PURPOSES OF LOCAL AUTHORITY PLANNING

rev	date	description
B	18.01.17	Site plan updated in line with drawing B122 Rev N (6F)
A	23-11-16	Pole sign height reduced from 8 metre to 6.5 metre and location revised following from NH (23-11-16) (NS)

architect ltd

Suite 2,
Clocktower house,
Station Rd,
West Hamdon,
Essex,
CM13 3XL
tel.: 01708 477899
fax: 0709 223 4930
e: office@architect.ltd.uk
web: www.architect.ltd.uk



new build

store address
KFC BEDHAMPTON

Larchwood Avenue
P09 3QW

drawing title
PROPOSED
Bucket sign location
street scene

drawn by	checked	date
NS	@	Nov 16
store no.	scale	
0000	1:50/ various	

drawing no.	revision
0000/2011/B128/14-0062 B	

FOR APPROVAL