


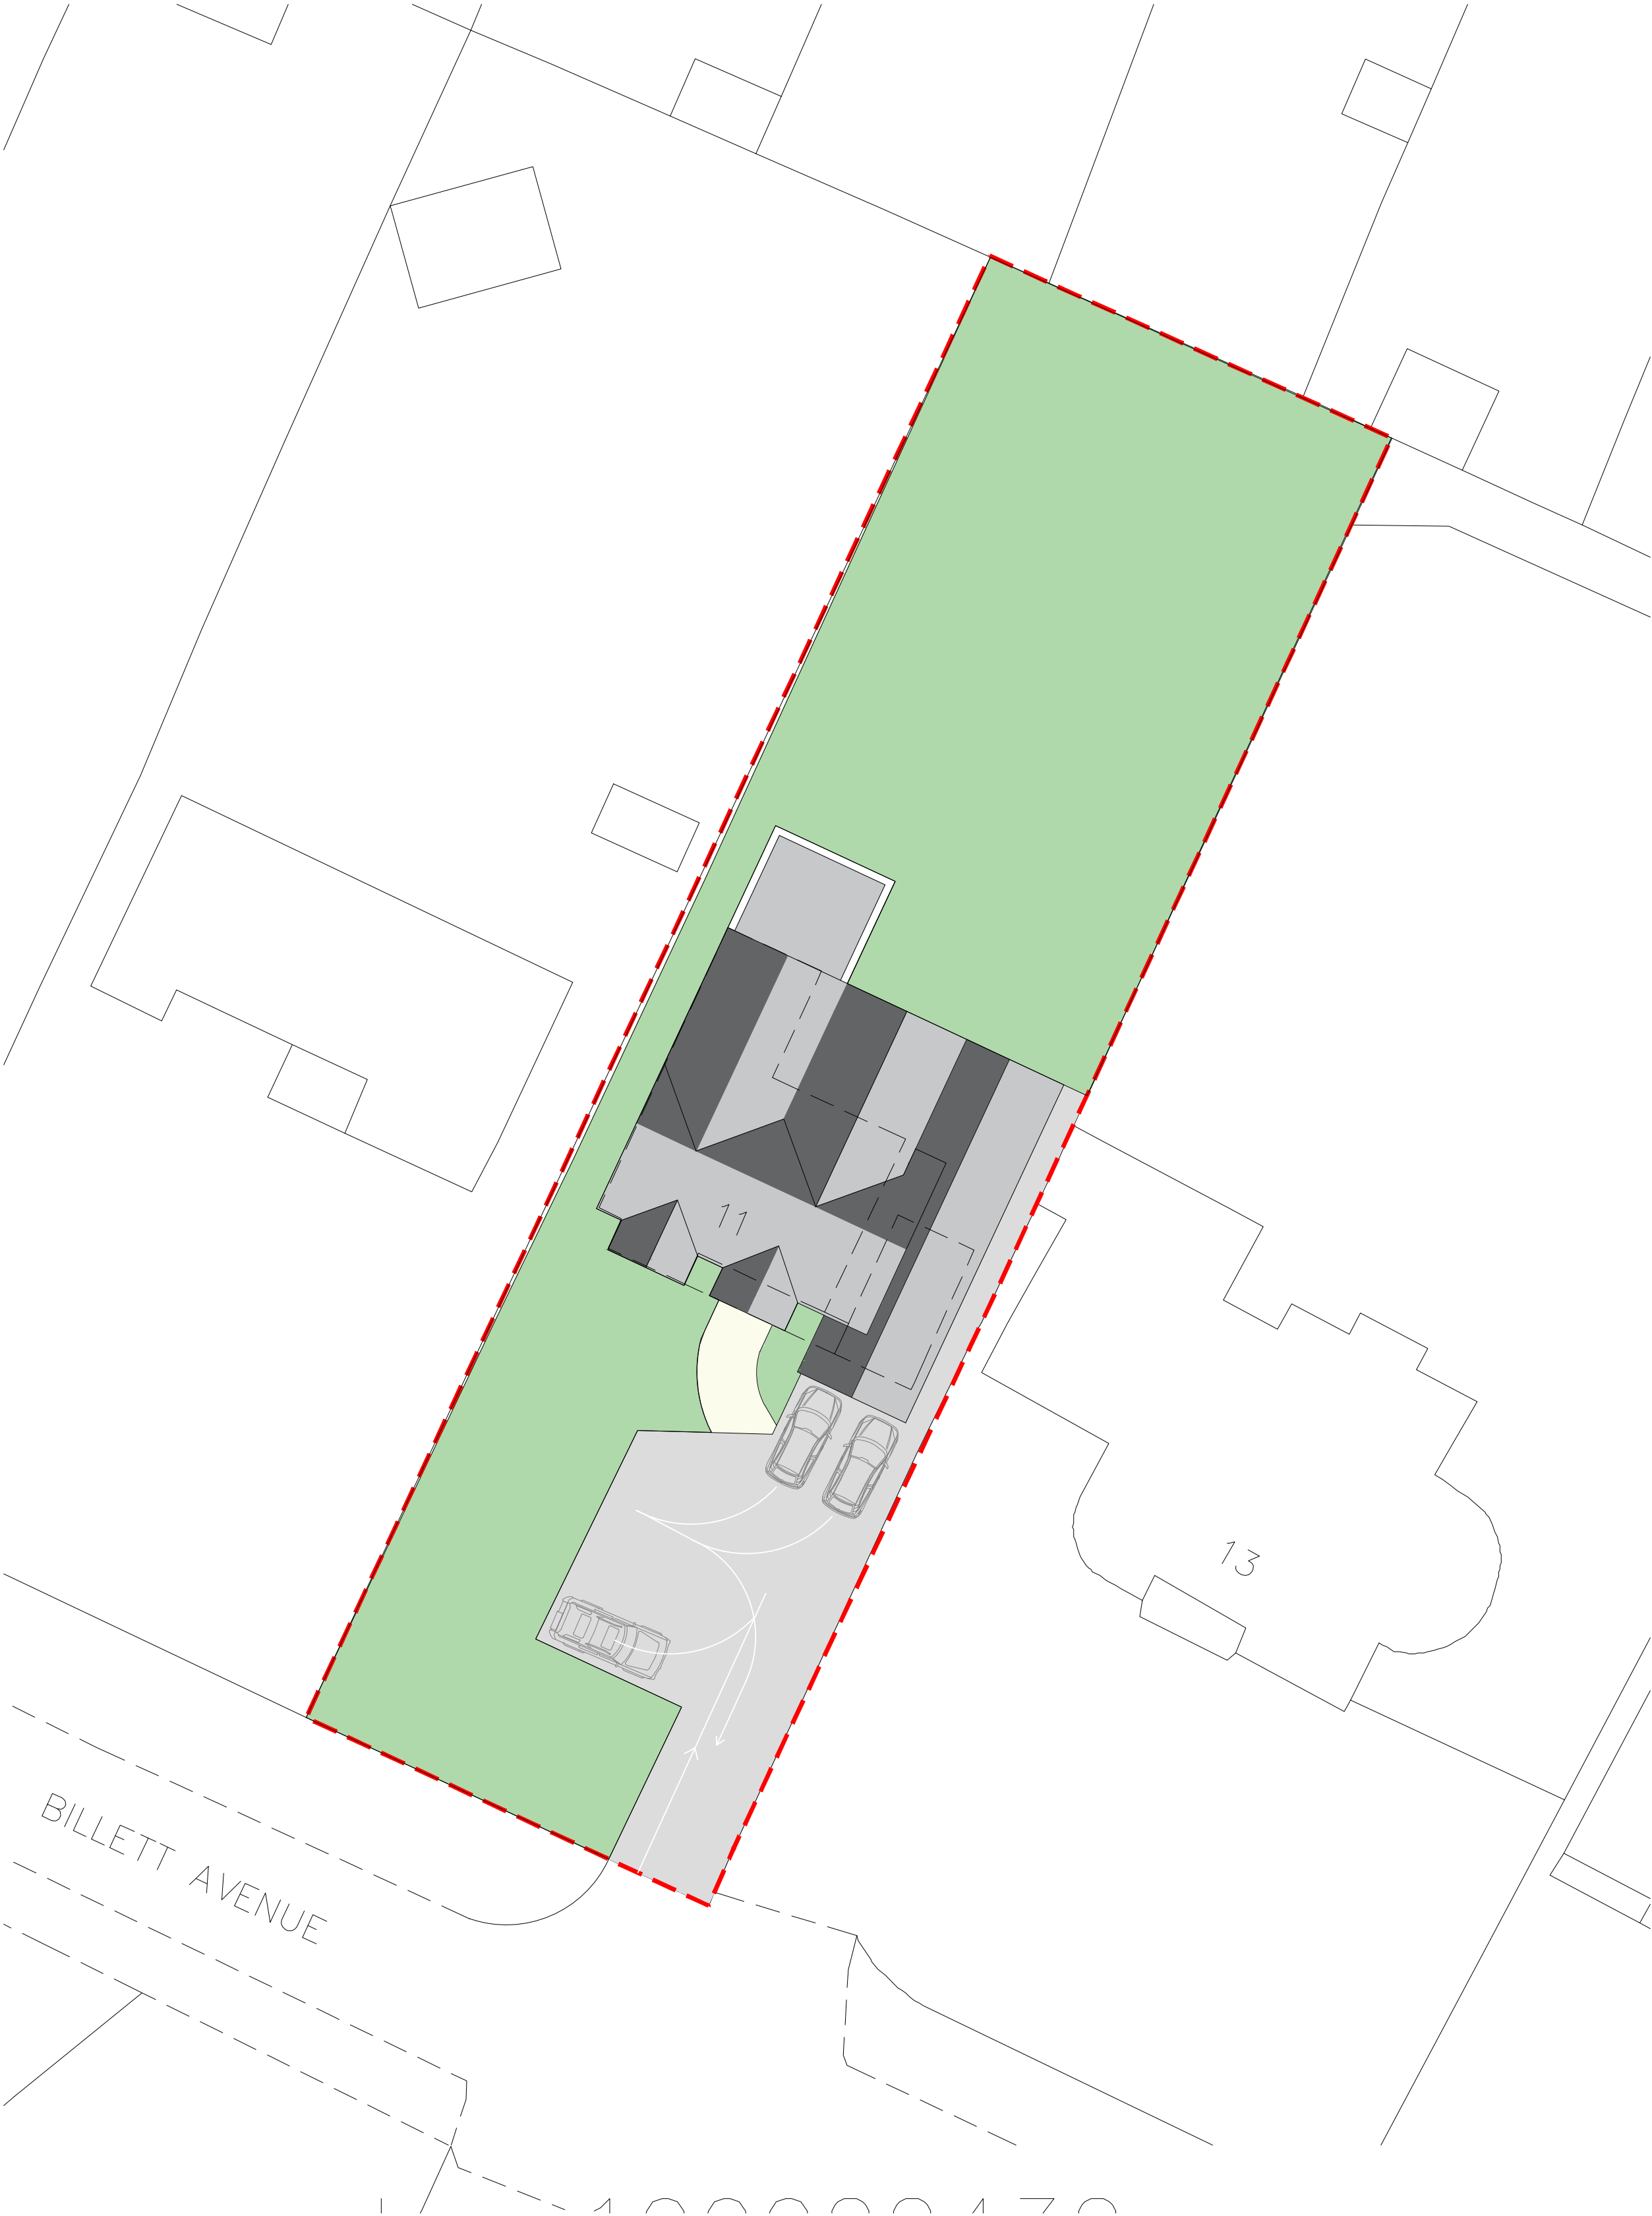

Site Plan
1:200



Location Plan
1:1250

B Vehicle parking and turning shown		6/1/17	DL	..
A	First issue	21/12/16	DL	..
rev.	description	date	by	ch
drawing status:		Planning		
Solent Design Ltd 12 Normandy Gardens Gosport PO12 3TL tel: 02393 601039 mob: 07771 355742 e-mail: info@solentplans.com				
PROJECT DESCRIPTION: Conversion of 63 Kingston Rd		DRAWING TITLE: Site and Location Plan		
ADDRESS: 11 Billett Avenue Waterlooville		CLIENT: Mr & Mrs Templeton		
SCALE: 1:100/:1250 on A1		REVISION: B		
FIRST DRAWN: July 2016		DRAWING No. SD-1701-01		