




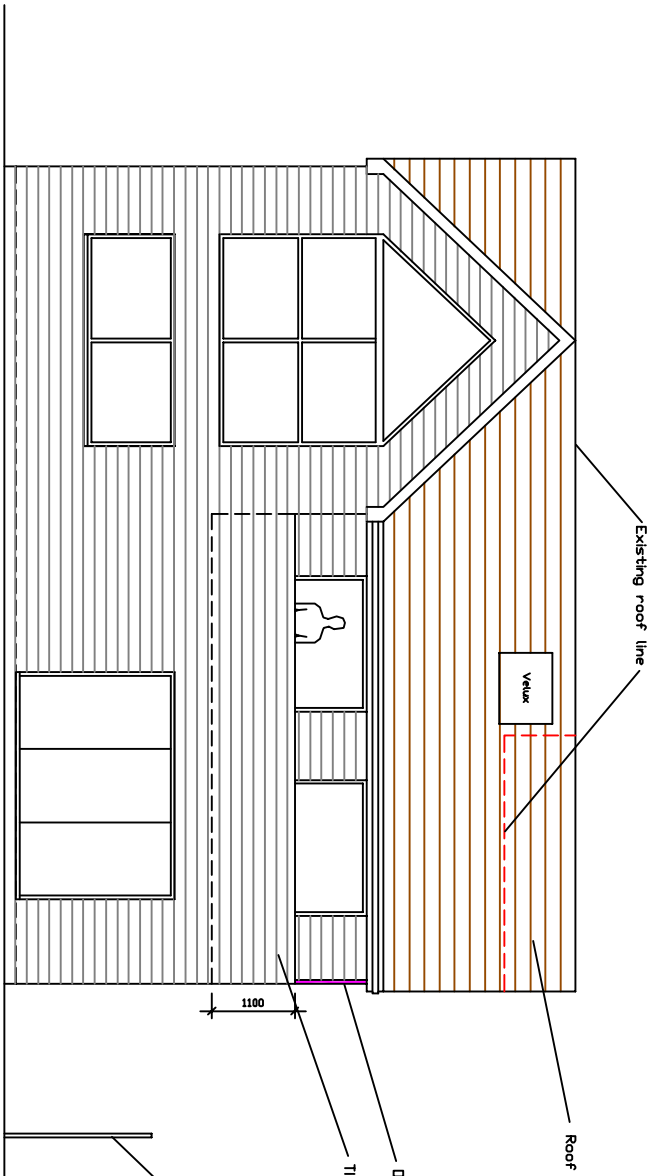


NORTH ELEVATION

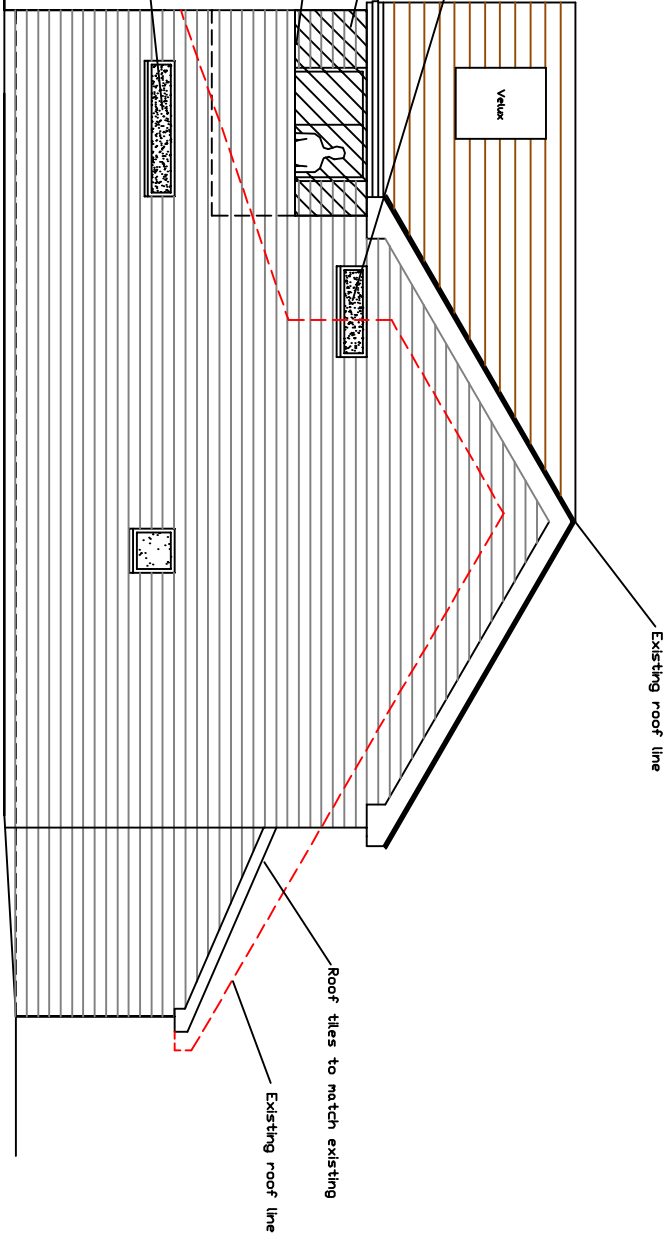


WEST ELEVATION

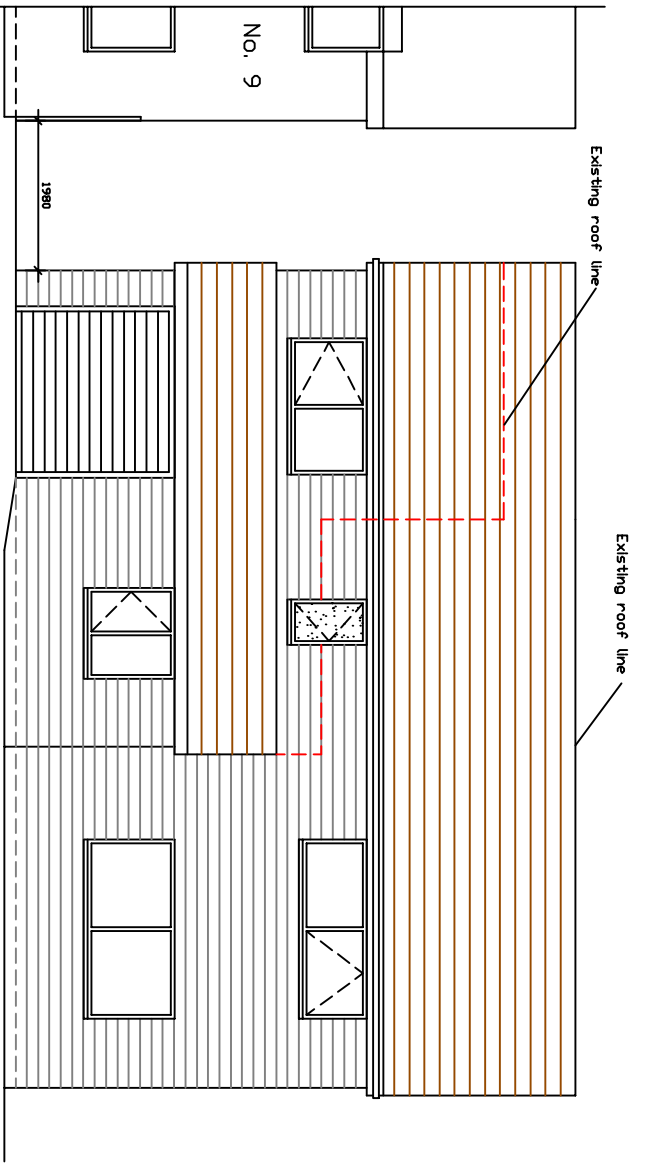


SOUTH ELEVATION

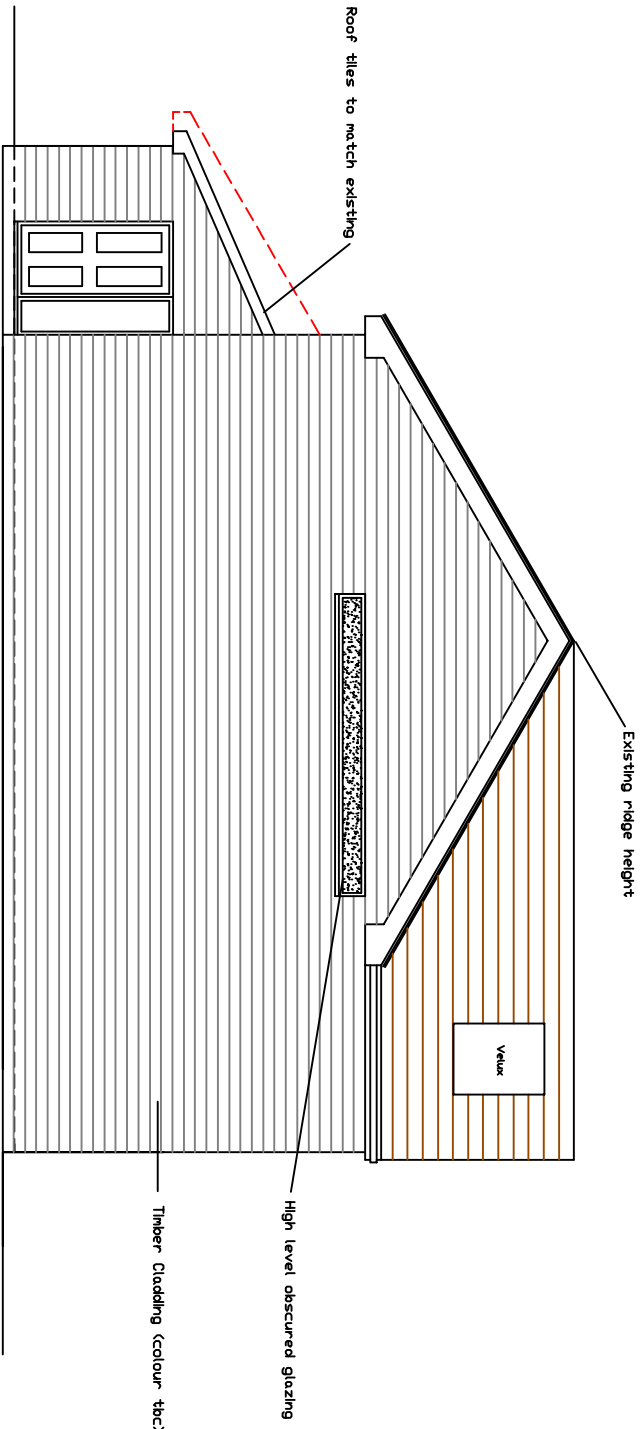


EAST ELEVATION

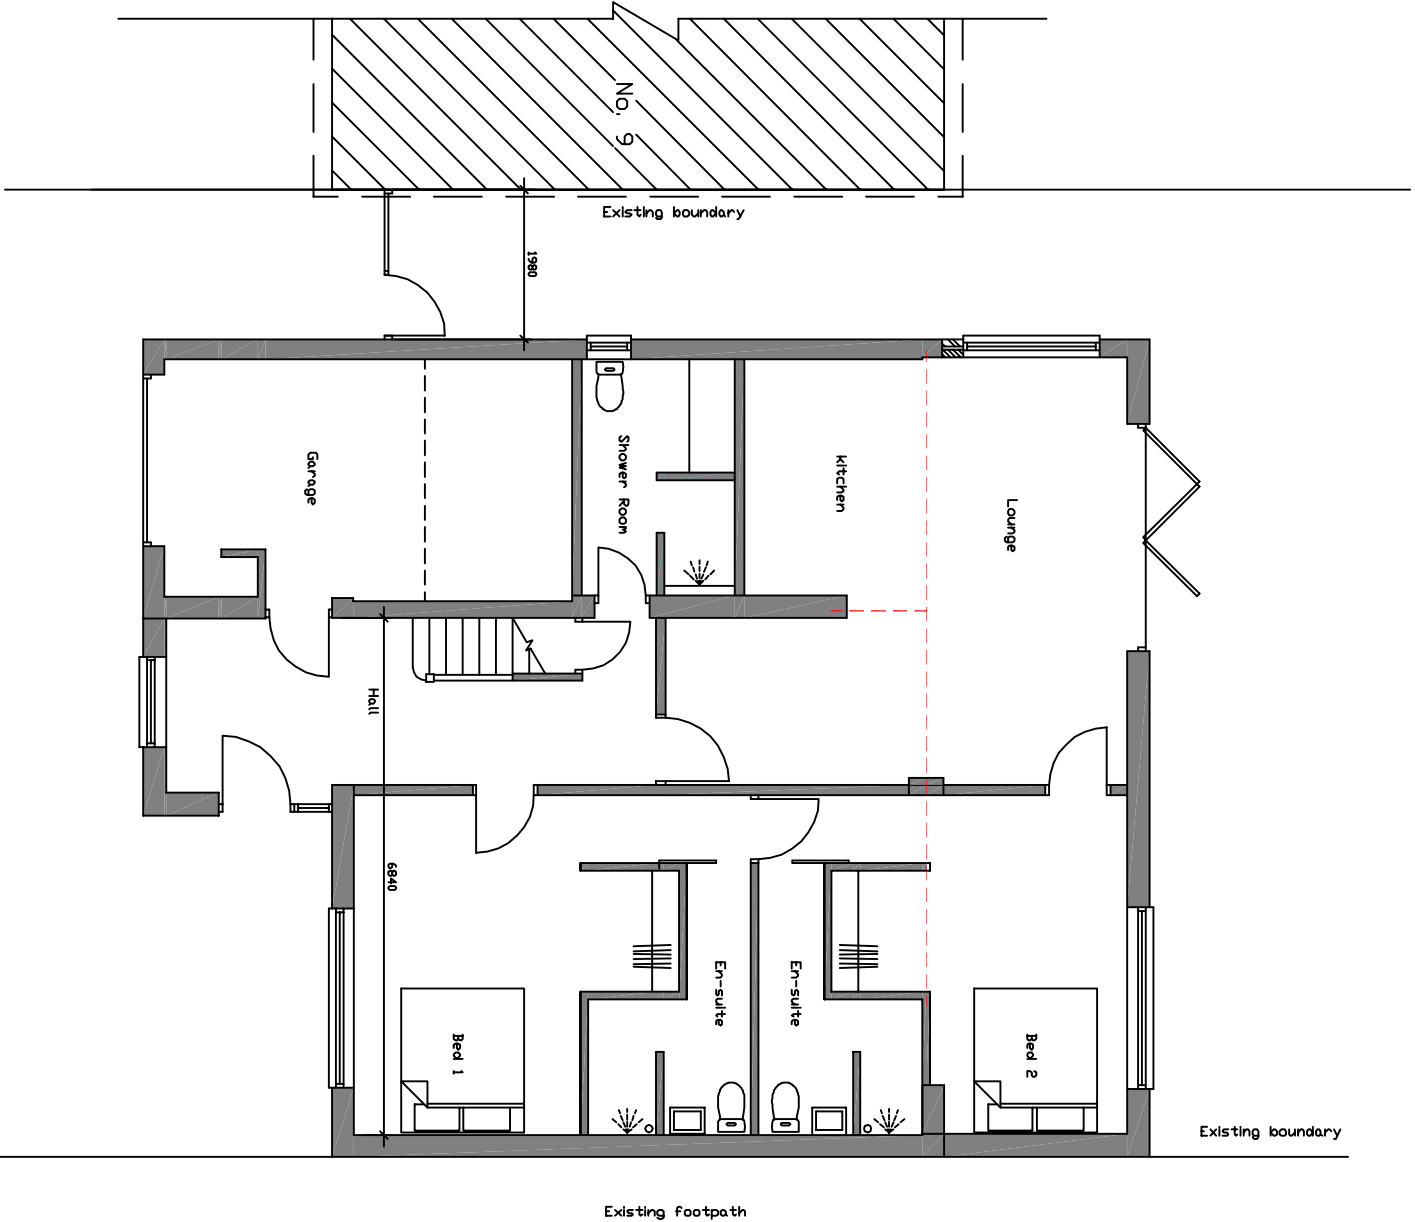


GROUND FLOOR PLAN

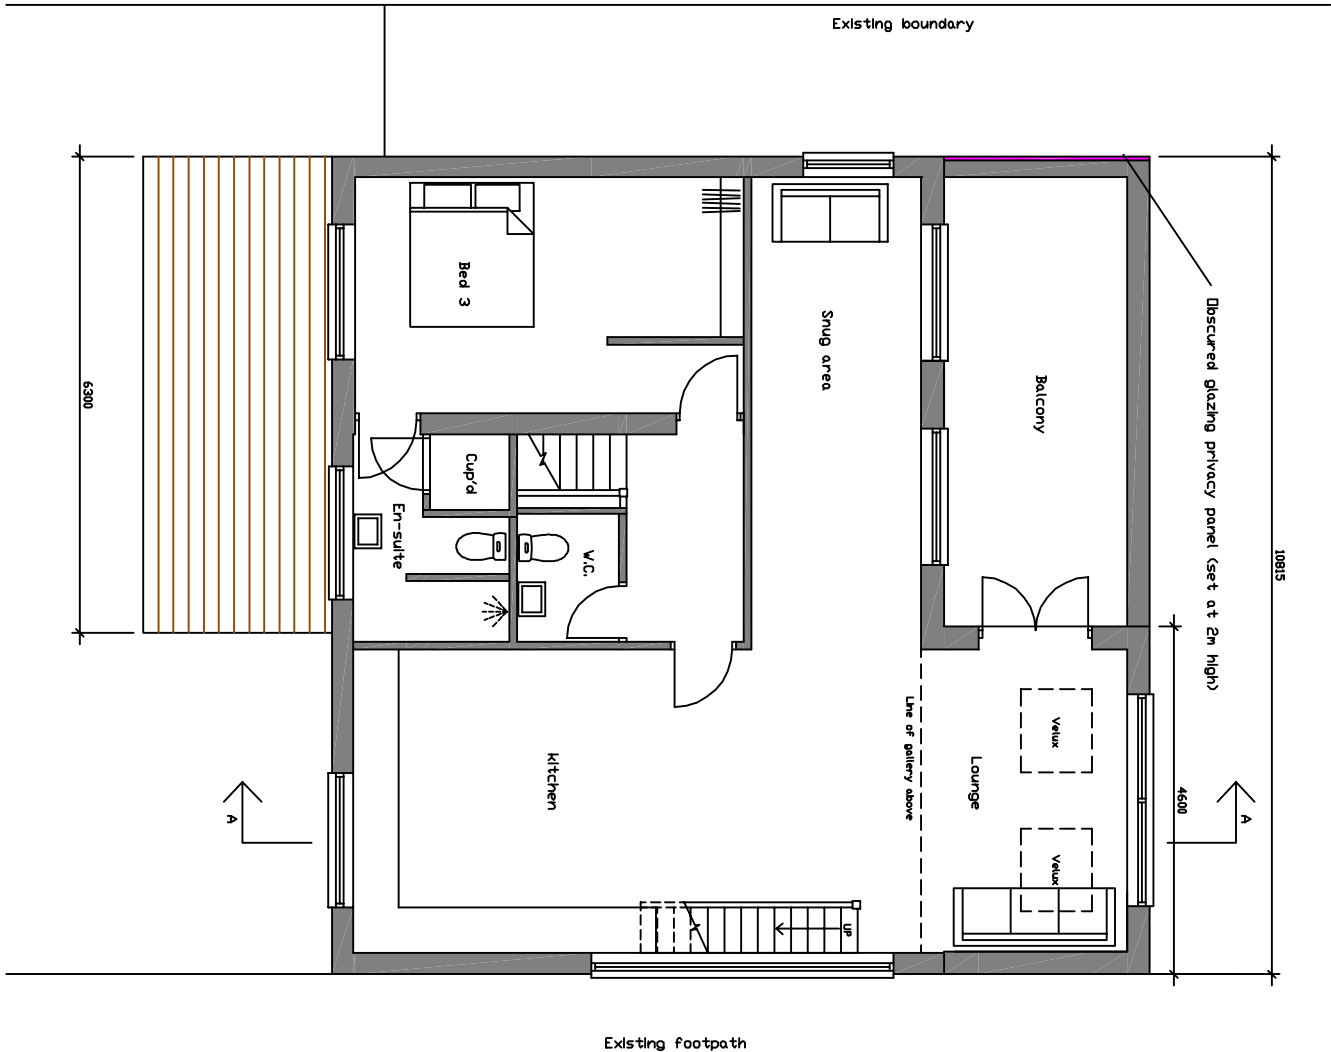

FIRST FLOOR PLAN

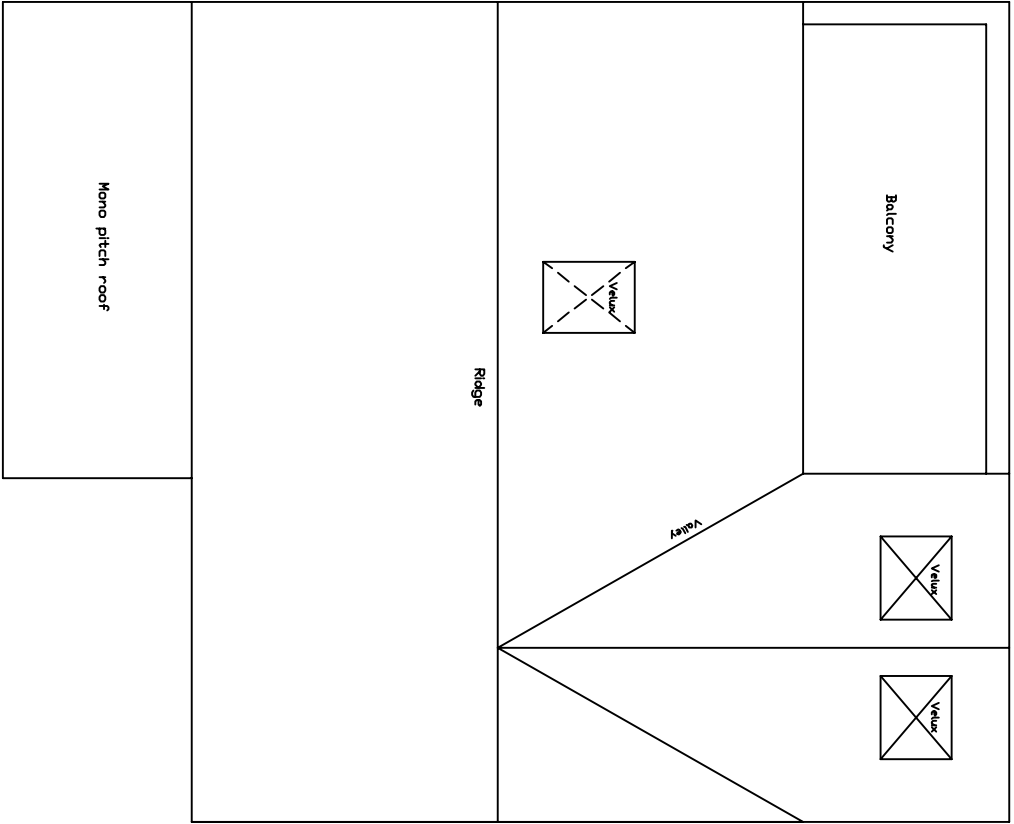

ROOF PLAN

 

B: Roof plan amended to show mono pitch to front-Jan 2017	
A: Amendments to front elevation above garage - Dec 2016	
Address: Proposed extension & Alterations to 11 Earnley Road Hayling Island PO11 9SU	
Drawing Title: Proposed Plans & Elevations	
Drawing Number Planning/002	Scales: 1:100 @ A2
Date: Nov 2016	Rev: B