




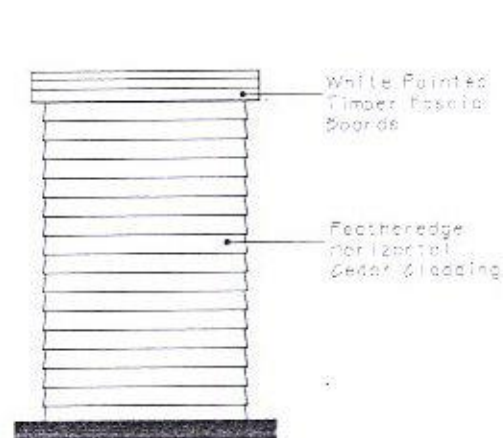


Side Elevation
@ 1:50 Scale

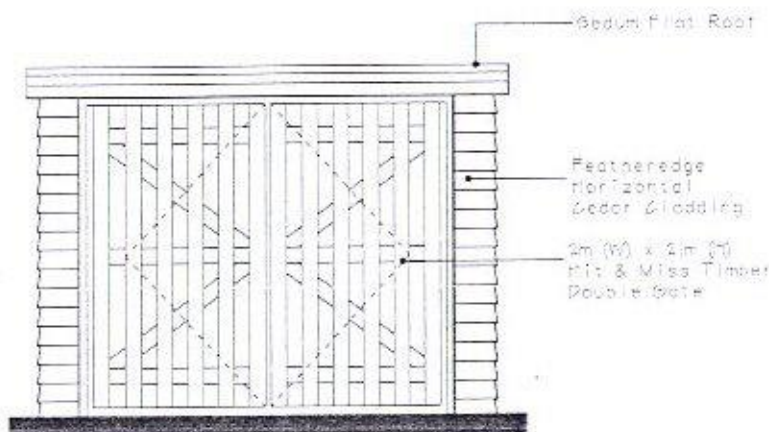


Front Elevation
@ 1:50 Scale

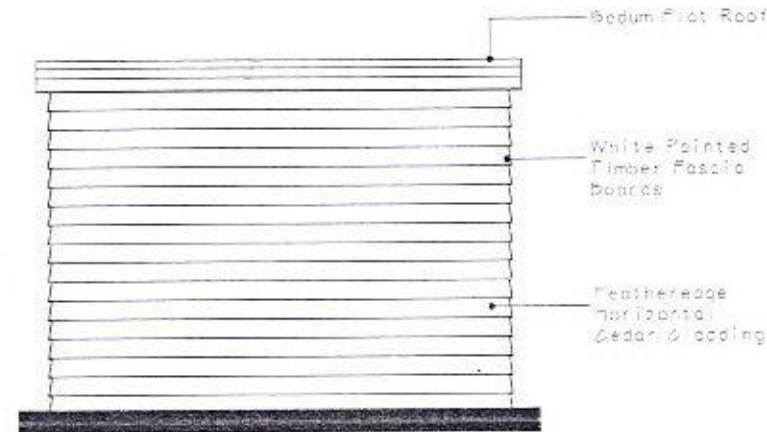

Rear Elevation
@ 1:50 Scale

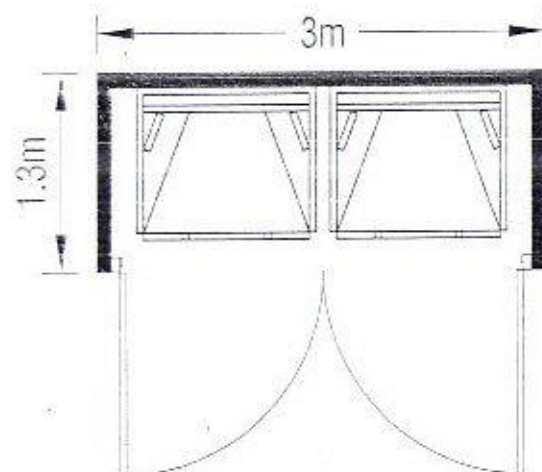

Plan @ 1:50 Scale

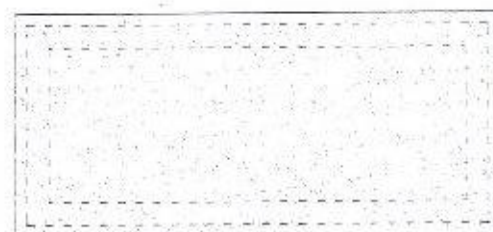

Roof Plan @ 1:50 Scale



**GRAHAM ASH
ARCHITECTS**

CHARTERED ARCHITECTS TOWN PLANNING CONSULTANTS
Graham Ash Architects Ltd
65 Leigh Road, Eastleigh, Hampshire SO50 9DP
TELEPHONE 01794 516706 Or 07768 455105
EMAIL: info@grahamasharchitects.com
WEBSITE: www.grahamasharchitects.com

CLIENT: **Mr D Aylward**
PROJECT: **Lama Court,
Seafront, (128-130)
Hayling Island,
PO11 9HW**

TITLE: New Bin Storage		
SCALE @ 1:50:		
DESIGNED BY GA	DATE 12-10-15	DRWN / DTALD BY JAT
SCALE As Shown	PLOTTED 12-10-15	REV.
PURPOSE OF ISSUE: ☐ information ☒ approval ☐ tender ☐ construction		
DWG. NO.		15:027:08