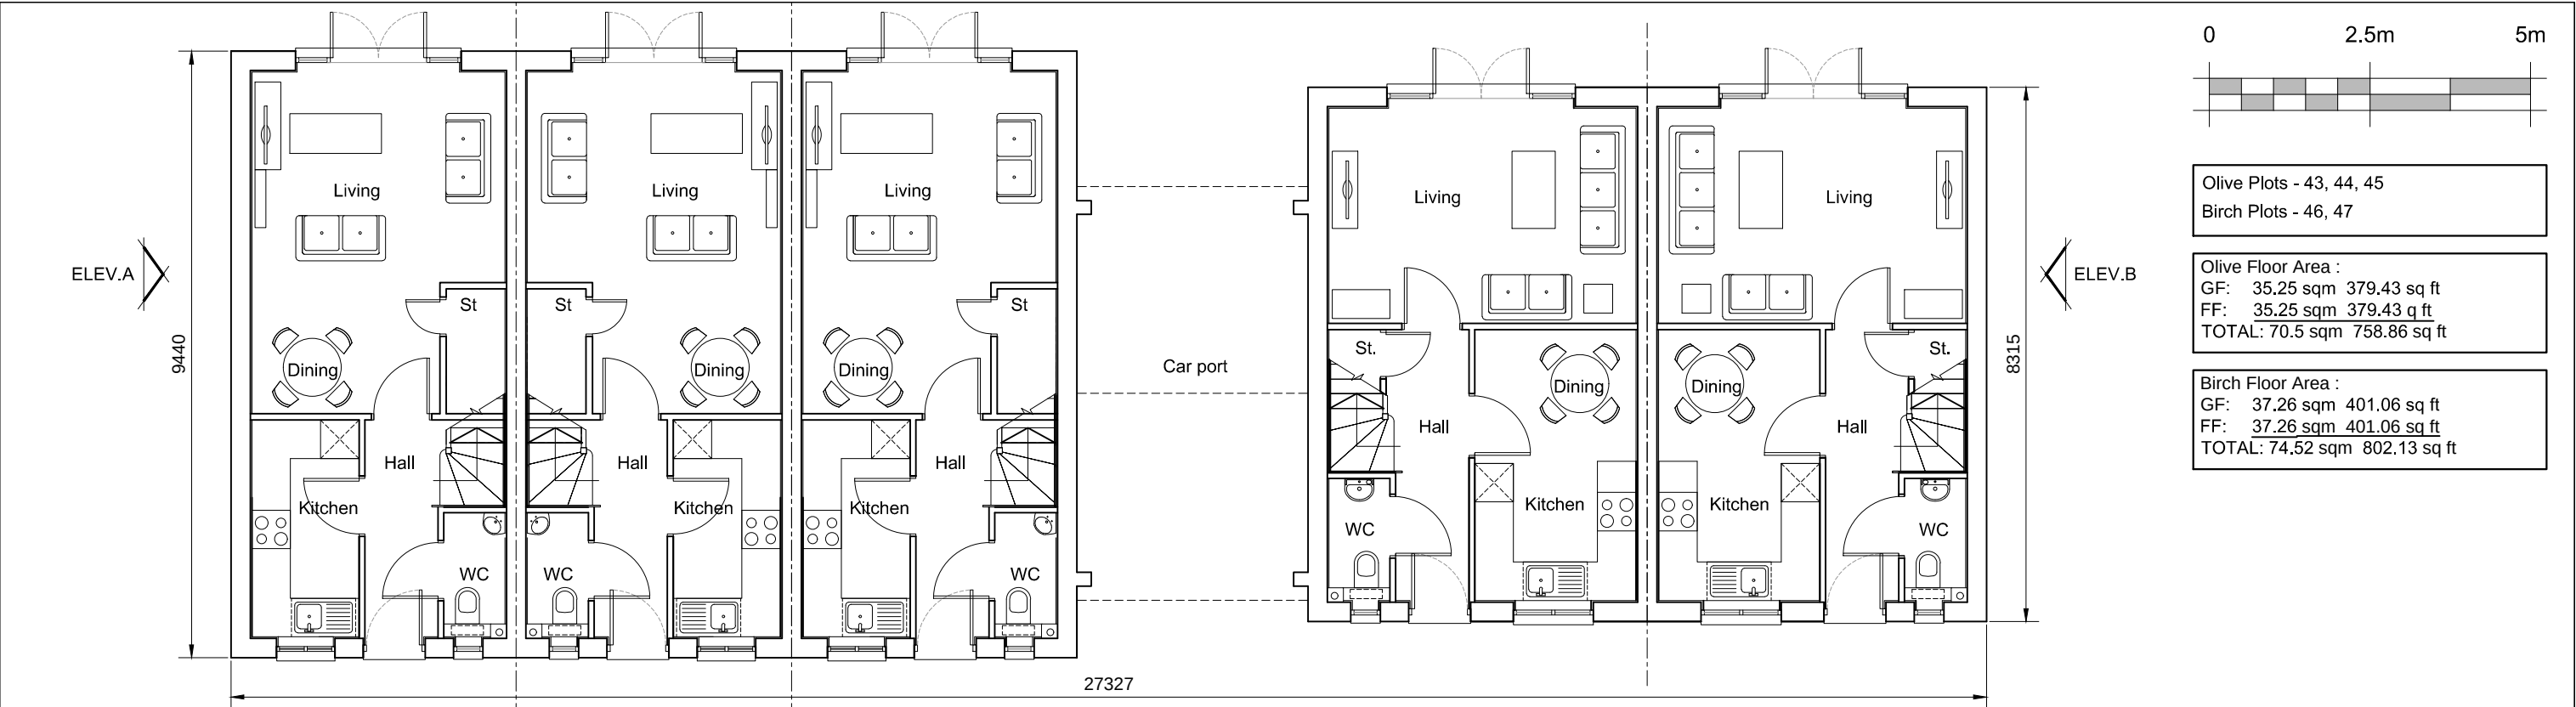


Olive Plots - 43, 44, 45
Birch Plots - 46, 47

Olive Floor Area :
GF: 35.25 sqm 379.43 sq ft
FF: 35.25 sqm 379.43 q ft
TOTAL: 70.5 sqm 758.86 sq ft

Birch Floor Area :
GF: 37.26 sqm 401.06 sq ft
FF: 37.26 sqm 401.06 sq ft
TOTAL: 74.52 sqm 802.13 sq ft

Ground Floor Plan


Plot 43

Plot 44

Plot 45

Plot 46

Plot 47

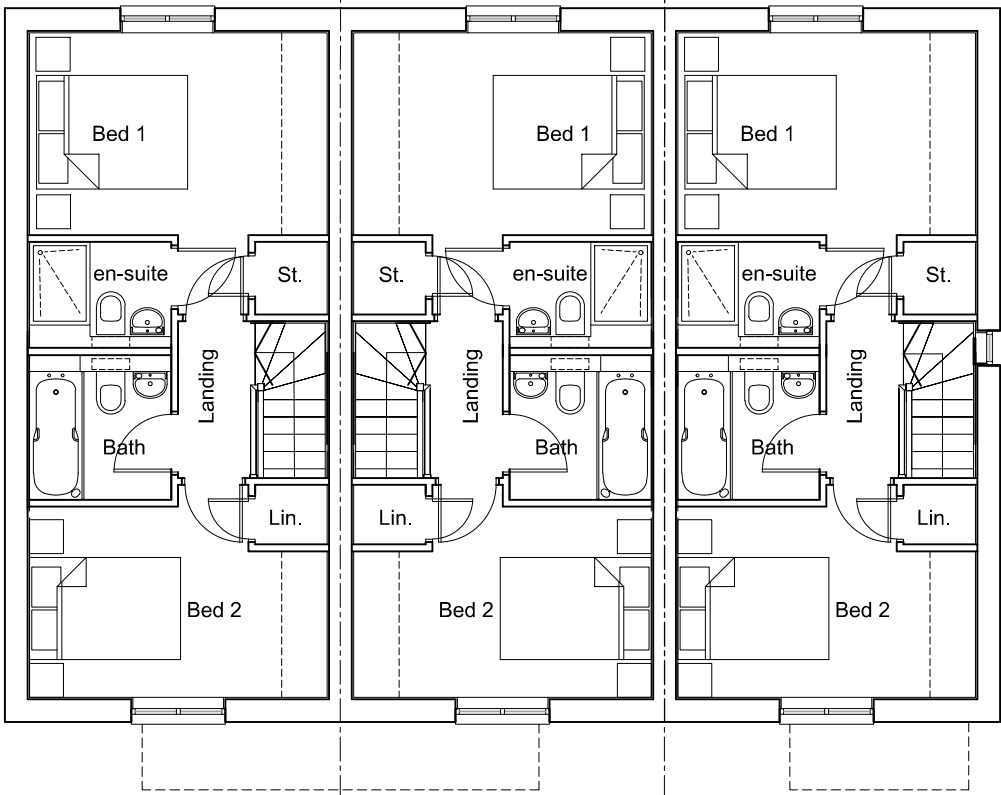


First Floor Plan

Plot 43

Plot 44

Plot 45

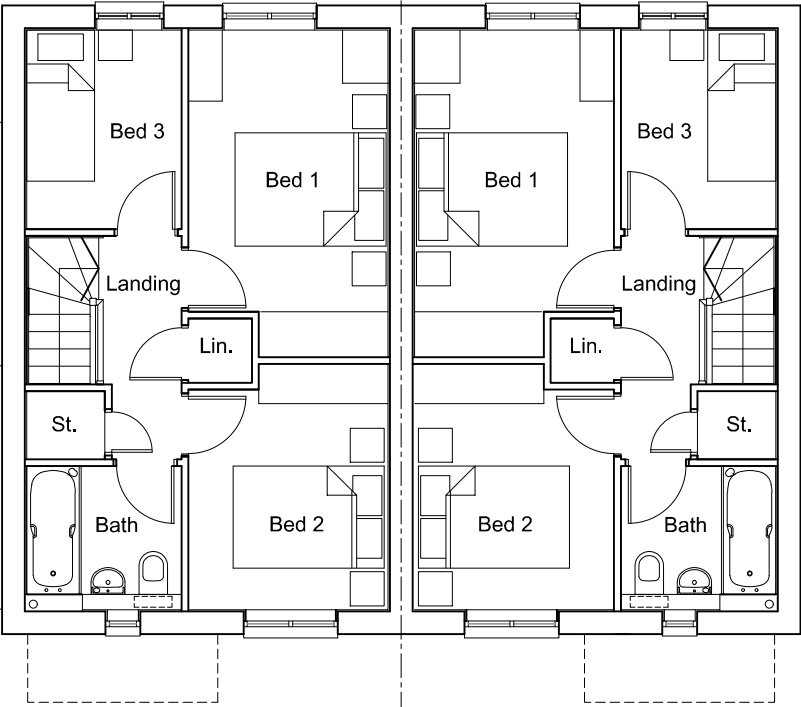


Plot 46

Plot 47

REV.	DATE	REVISIONS:	By
x	xx/xx/xx	xxxxx	XX

Planning

© COPYRIGHT EXISTS ON THE DESIGNS AND INFORMATION SHOWN ON THIS DRAWING
This drawing may be scaled or cross referenced to the scale bar for planning application purposes only. Do not scale for any other purpose, use figured dimensions only. Subject to site survey and all necessary consents.
All dimensions to be checked by user and any discrepancies, errors or omissions to be reported to the Architect before work commences. This drawing is to be read in conjunction with all other relevant materials.

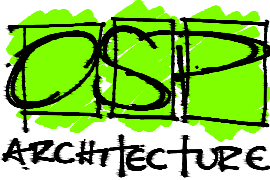CLIENT:	Bellway Homes LTD (Wessex)	PROJECT:	Land West of Horndean Road Emsworth	<div>Broadmeads House Farnham Business Park Weydon Lane Farnham Surrey GU9 8QT Tel. 01252 267878 info@osparchitecture.com www.osparchitecture.com</div> <div> O'KEEFE SCANLON LIMITED</div>
SCALE:	1:100 (A3 ORIGINAL)	DRAWING:	Block 43 - 47 Ground & First Floor Plans	
DRAWN:	KLH	16386	P147	
DATE:	24.03.17			