



North Shore Road


South East Elevation

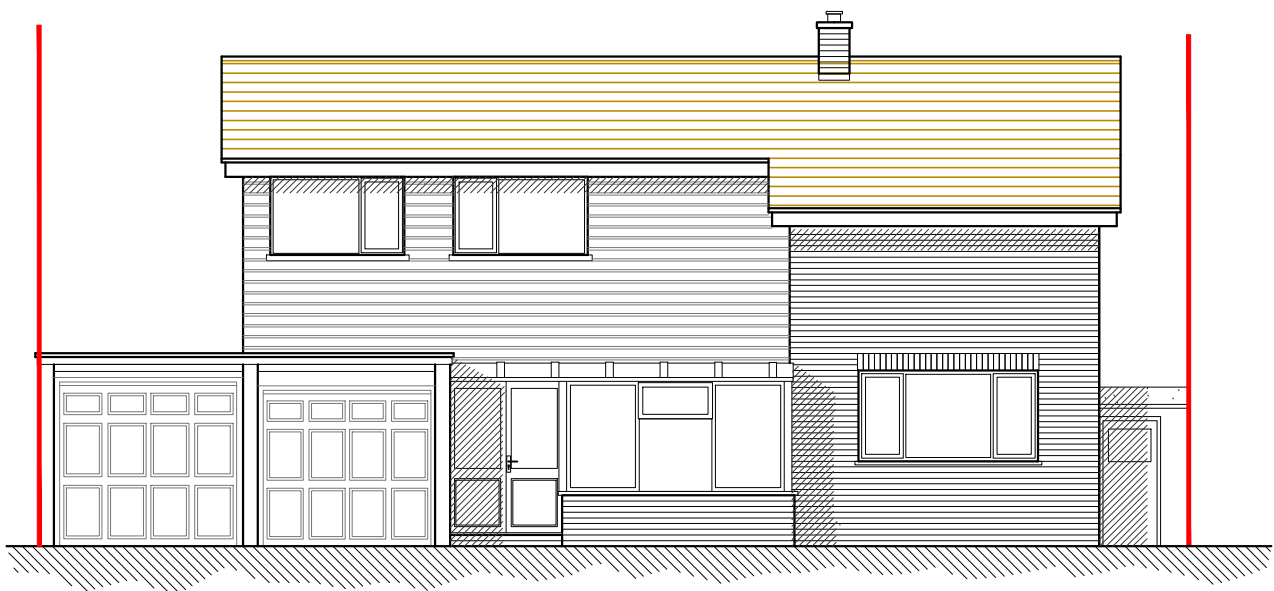


South West Elevation

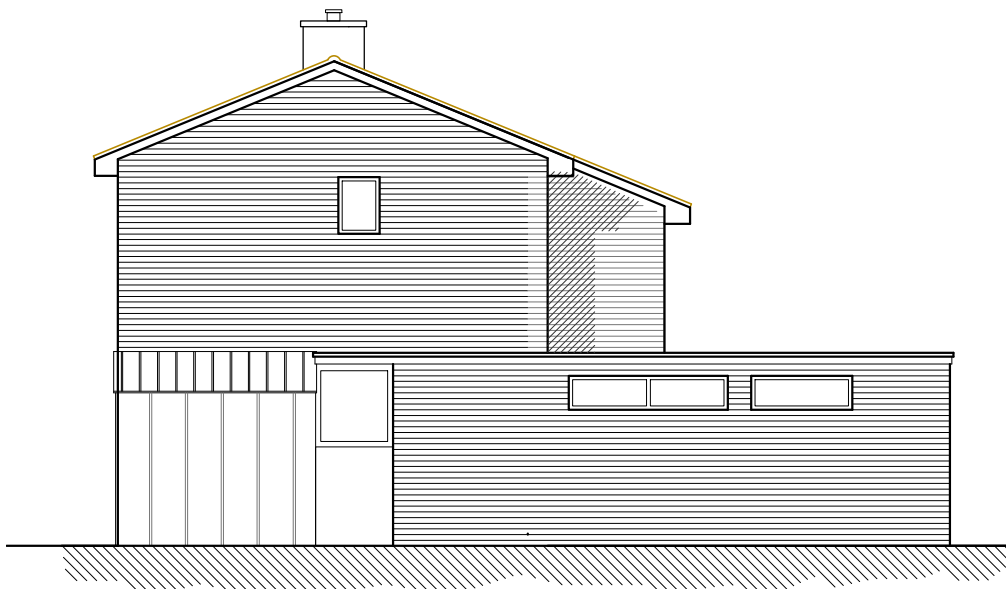


North West Elevation

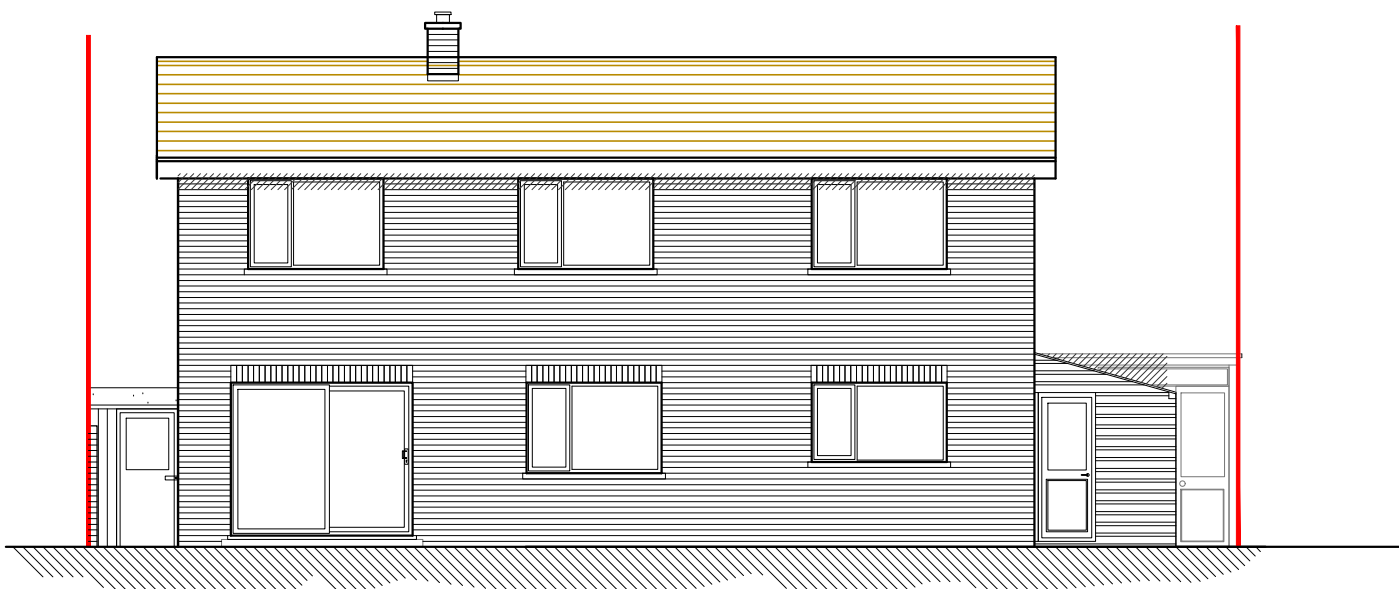


North East Elevation

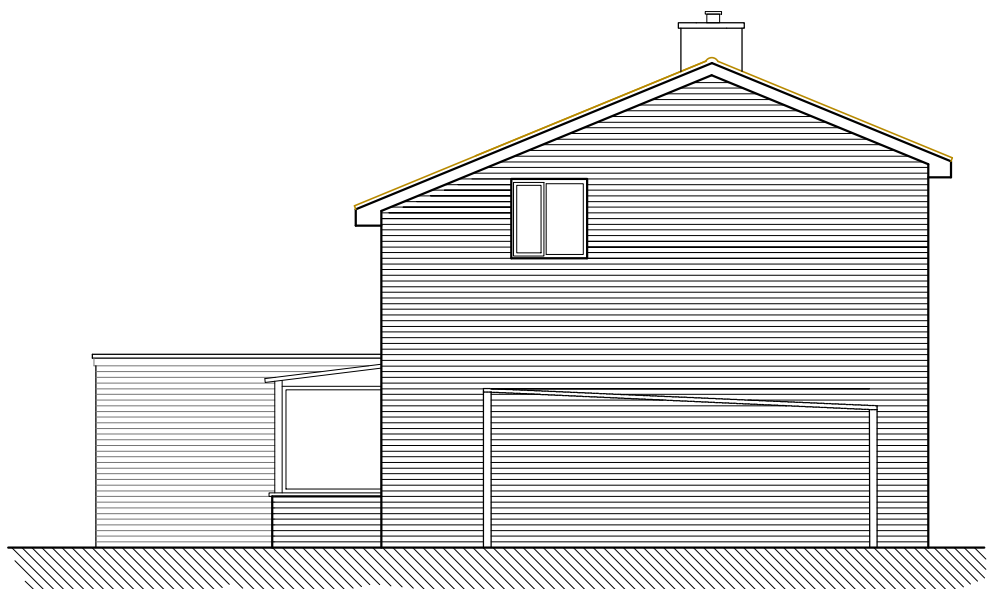


1-100 Roof Plan

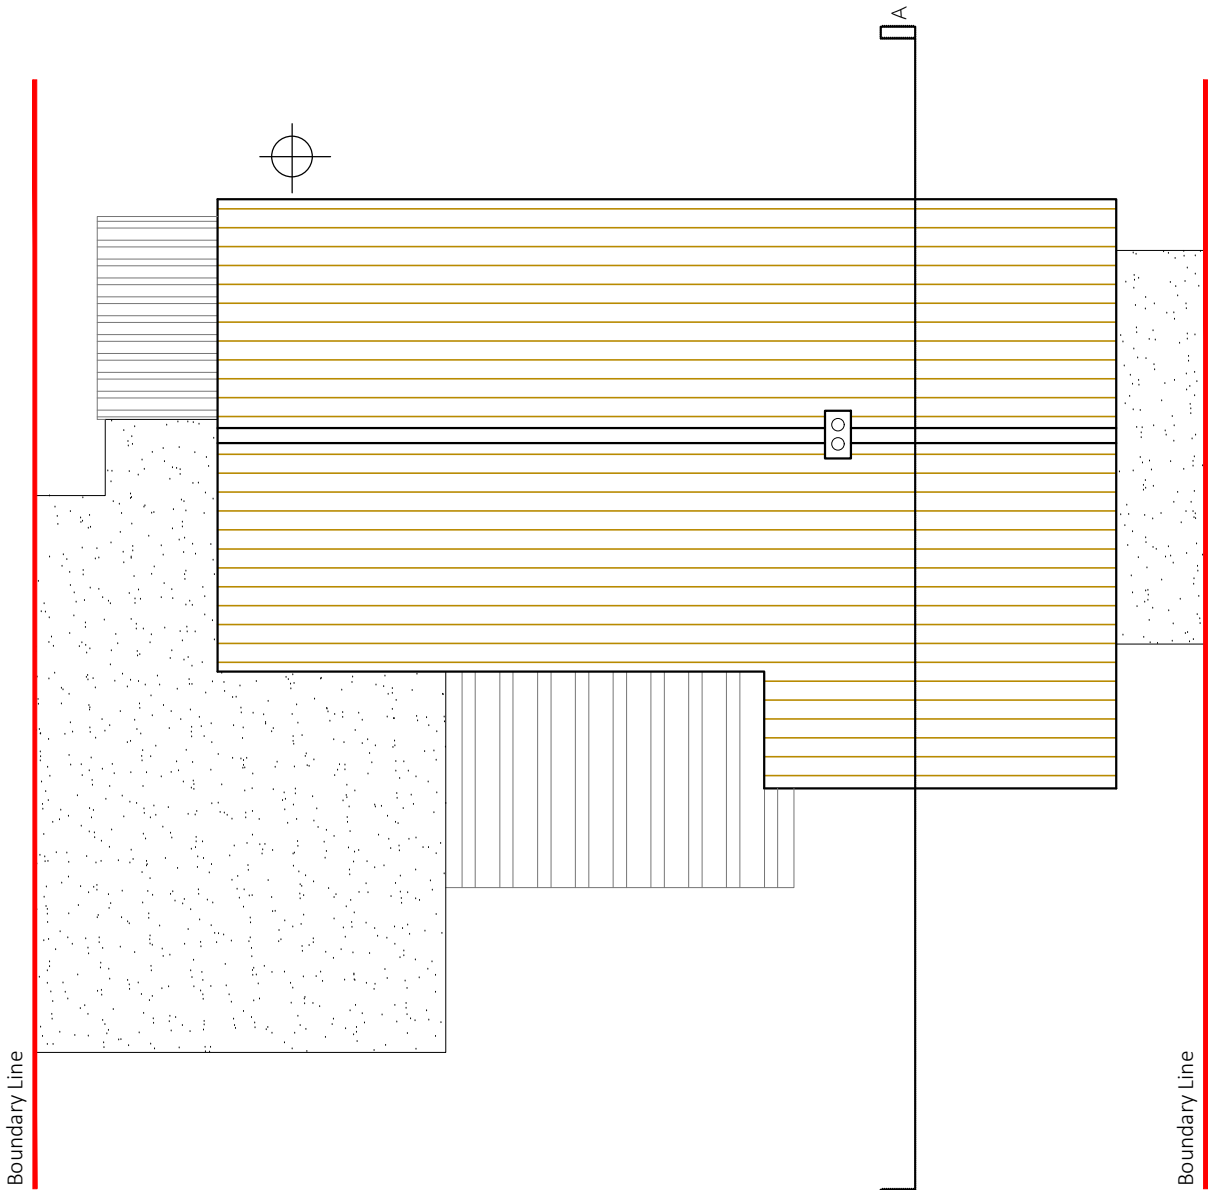


1-100 First Floor Plan

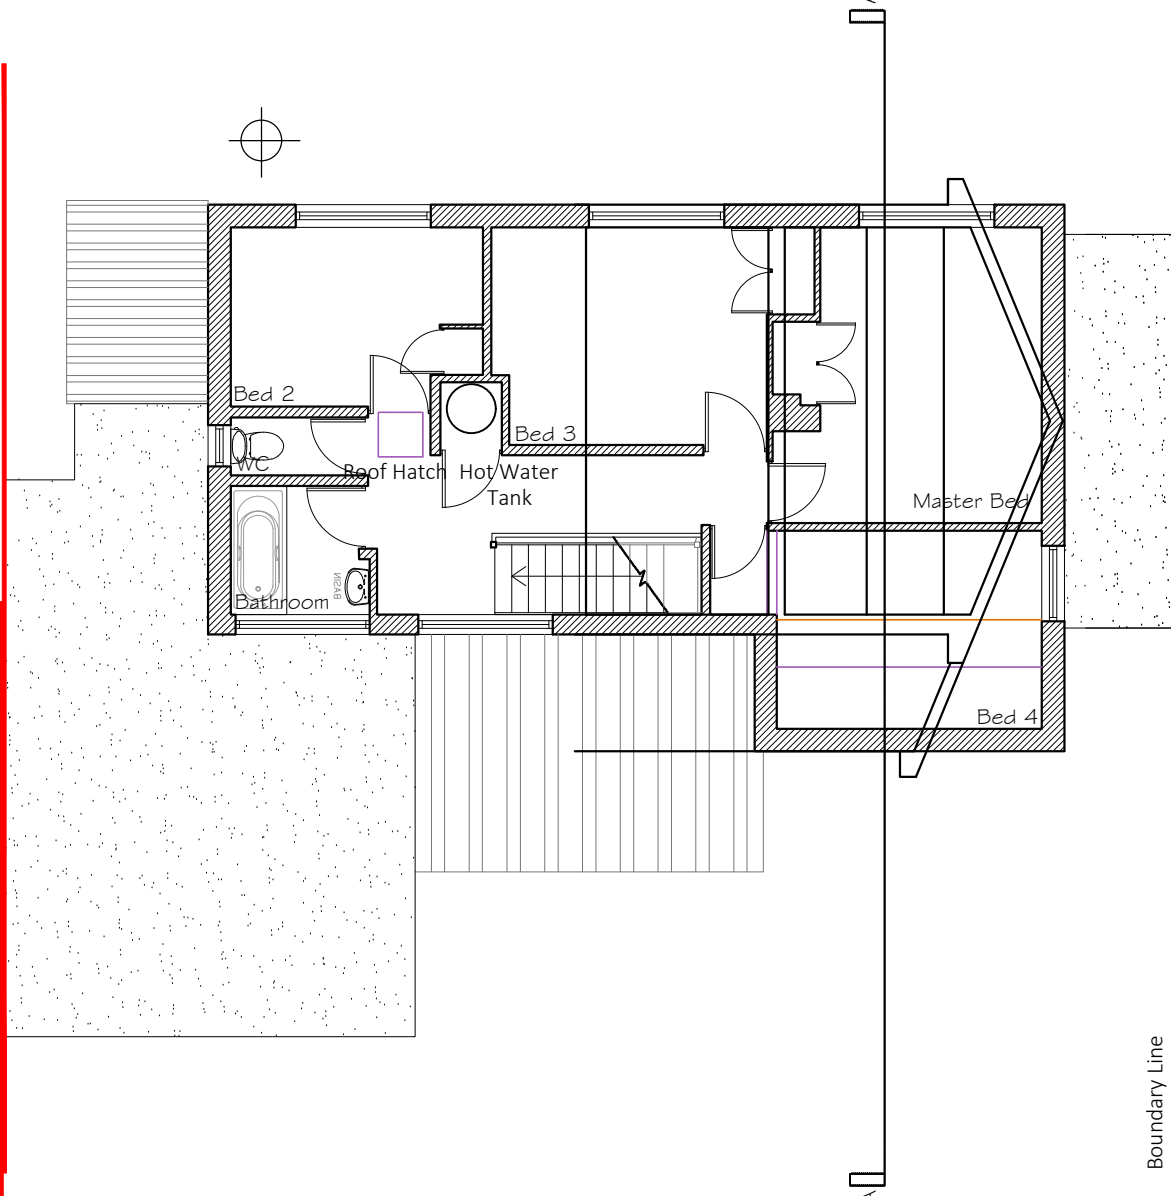


1-100 Ground Floor Plan

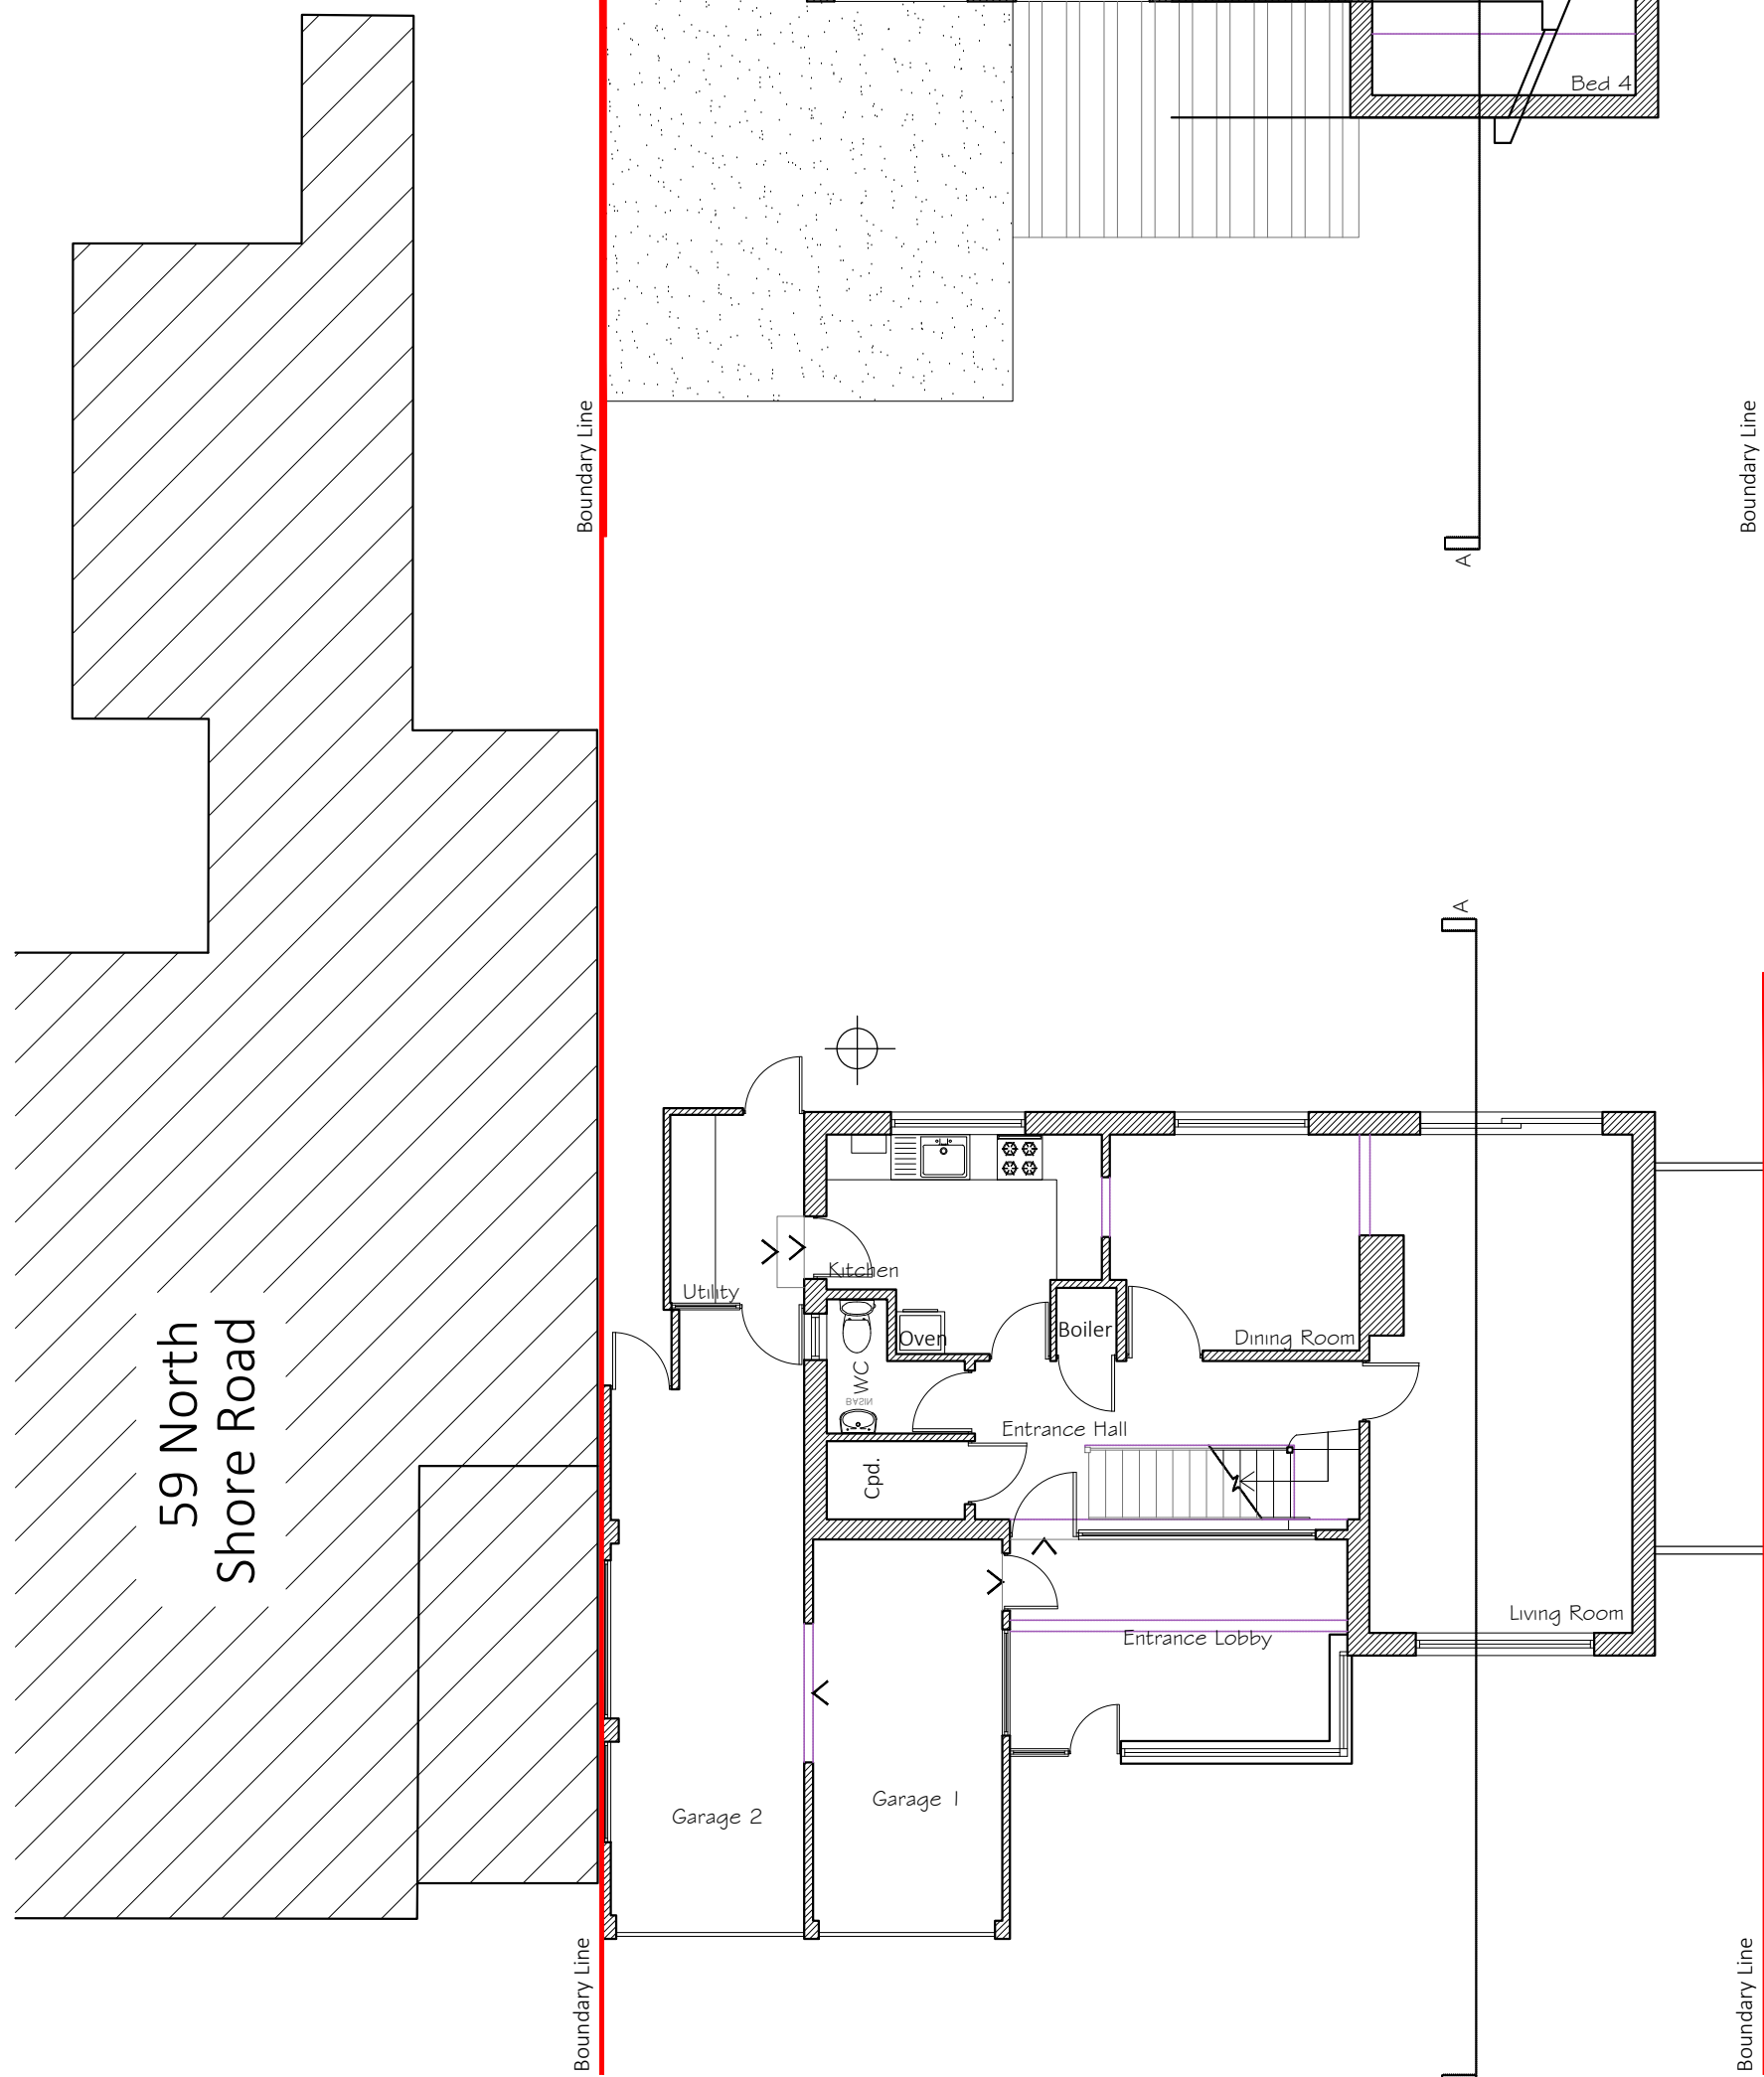

Plans & Elevations 1:100 @ A1

 


Site Plan 1-500

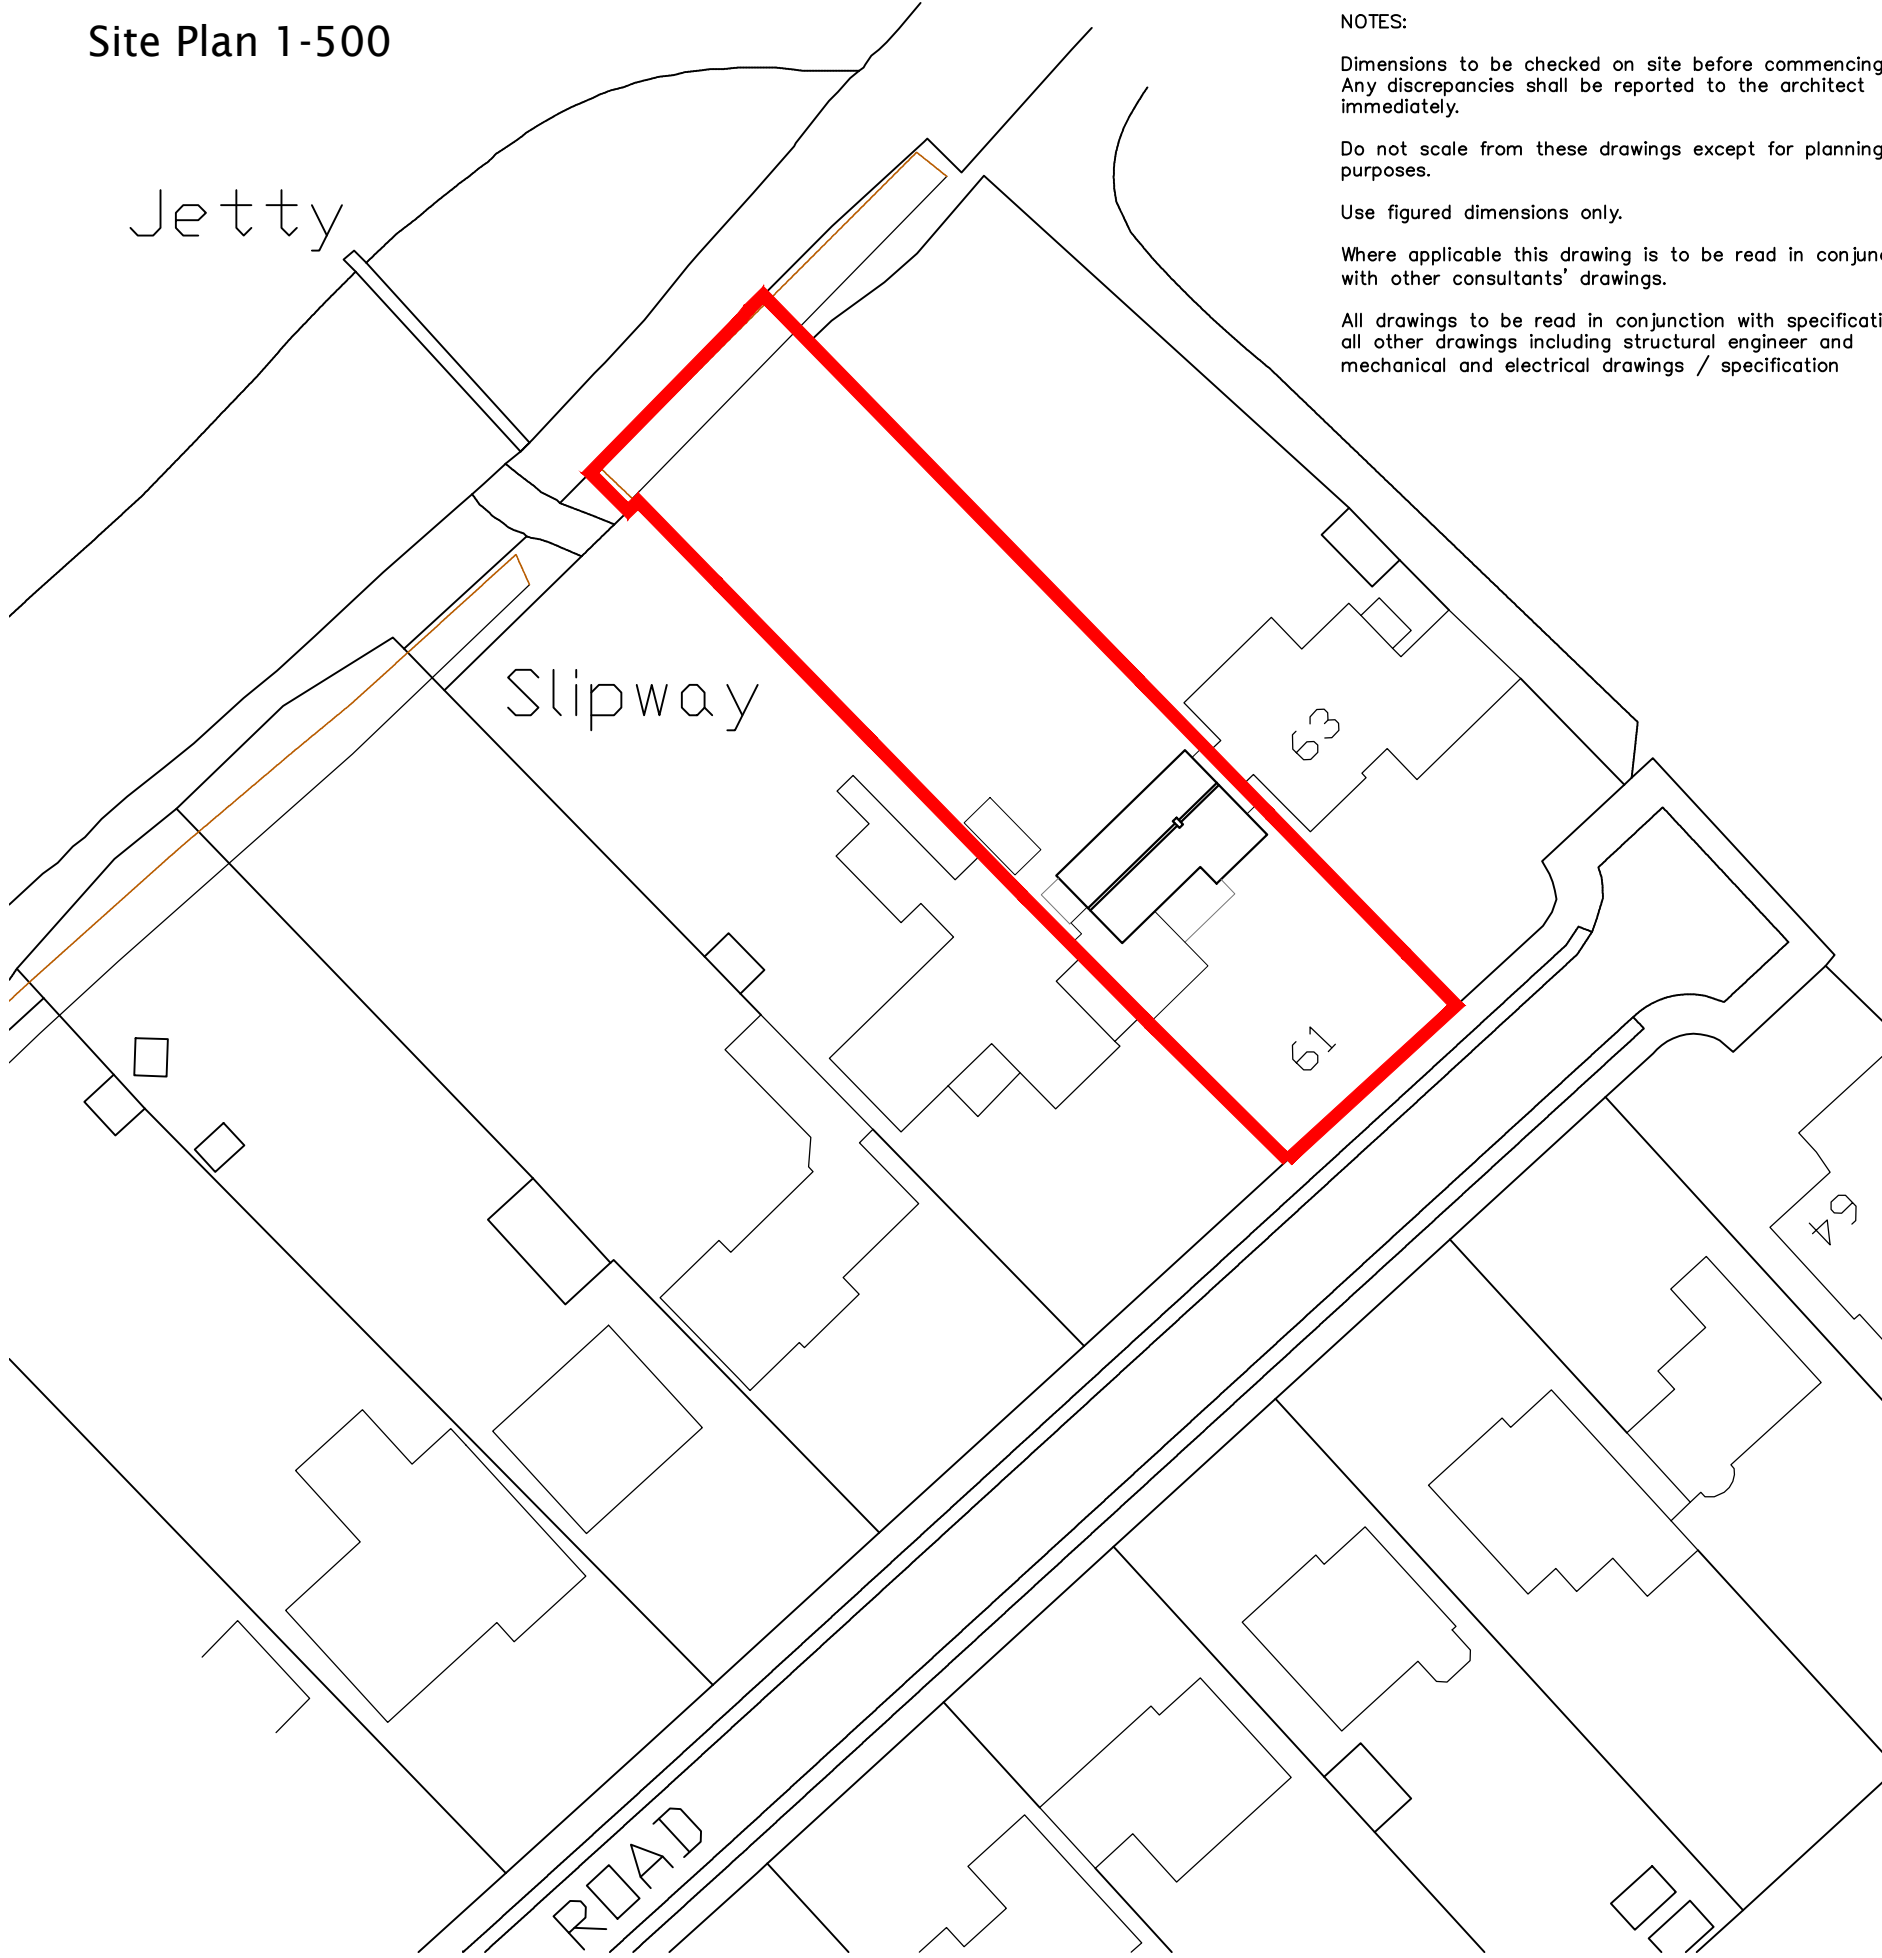

NOTES:
Dimensions to be checked on site before commencing work.
Any discrepancies shall be reported to the architect immediately.
Do not scale from these drawings except for planning purposes.
Use figured dimensions only.
Where applicable this drawing is to be read in conjunction with other consultants' drawings.
All drawings to be read in conjunction with specification and all other drawings including structural engineer and mechanical and electrical drawings / specification

Location Plan 1-1250

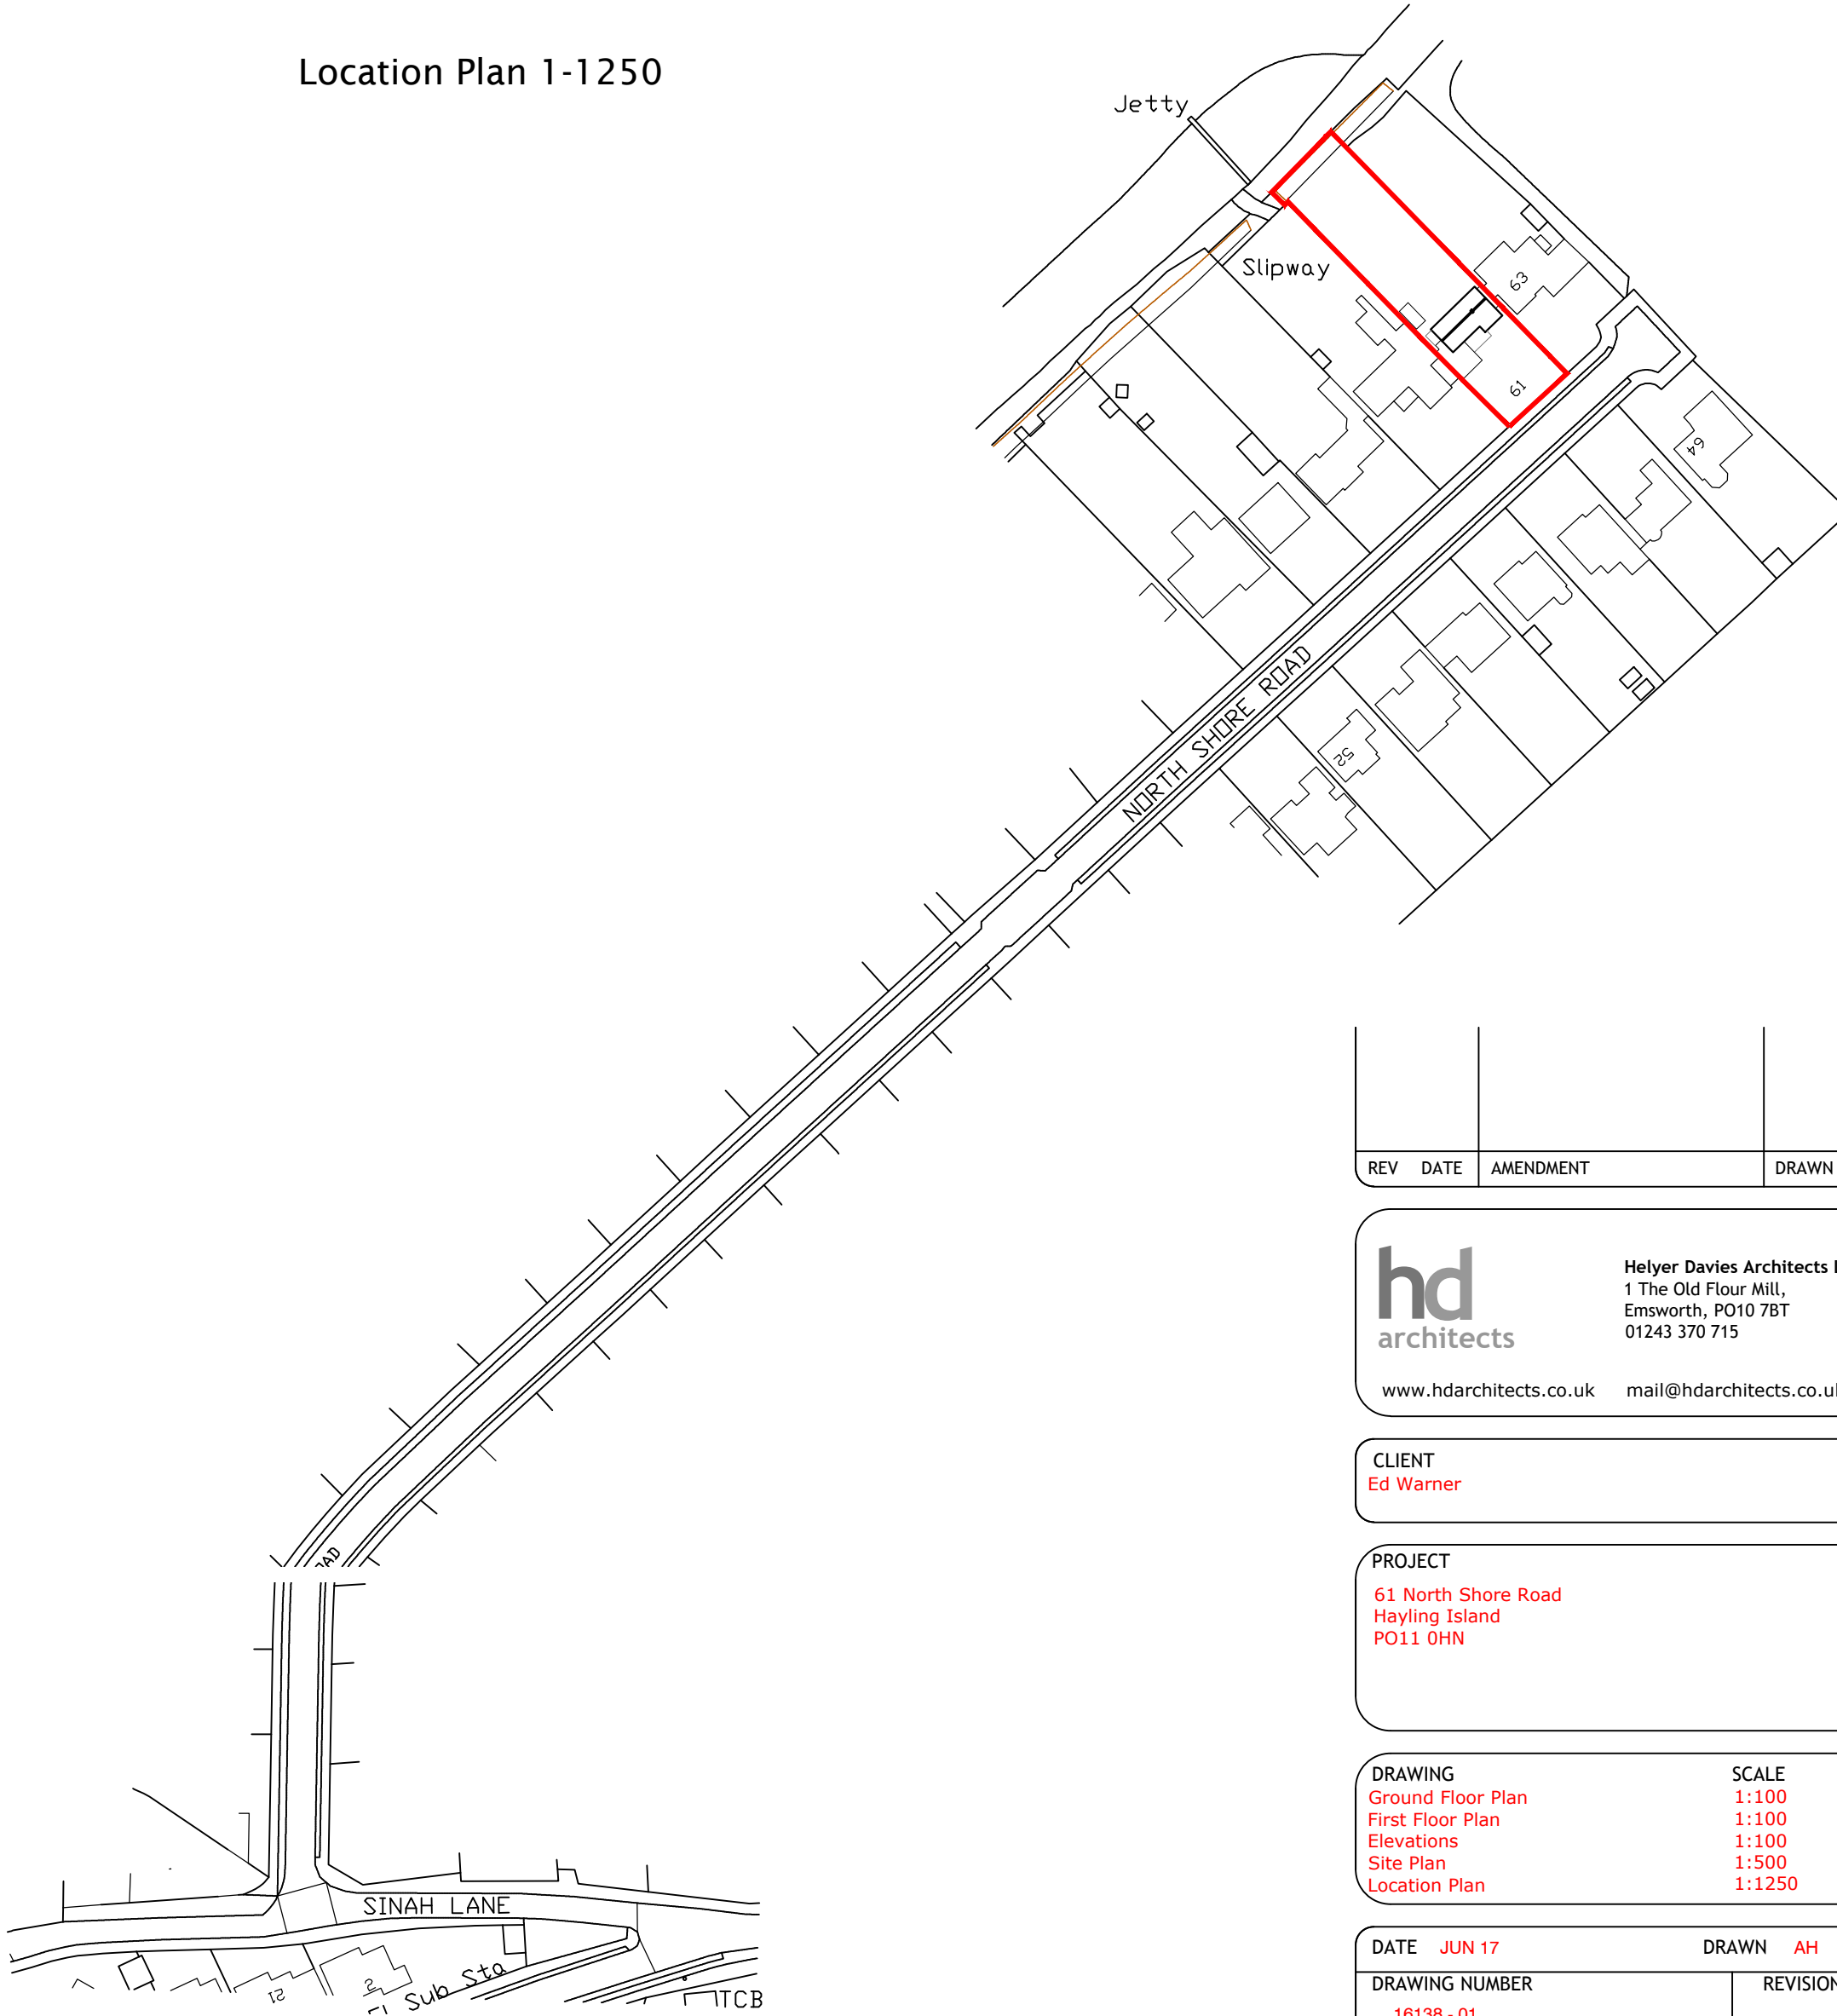

REV	DATE	AMENDMENT	DRAWN

hd
architects
Helyer Davies Architects Ltd
1 The Old Flour Mill,
Emsworth, PO10 7BT
01243 370 715
www.hdarchitects.co.uk mail@hdarchitects.co.uk

CLIENT
Ed Warner

PROJECT
61 North Shore Road
Hayling Island
PO11 0HN

DRAWING	SCALE
Ground Floor Plan	1:100
First Floor Plan	1:100
Elevations	1:100
Site Plan	1:500
Location Plan	1:1250

DATE JUN 17	DRAWN AH
DRAWING NUMBER 16138 - 01	REVISION