


PROPOSED NORTH EAST ELEVATION  
SCALE 1:100

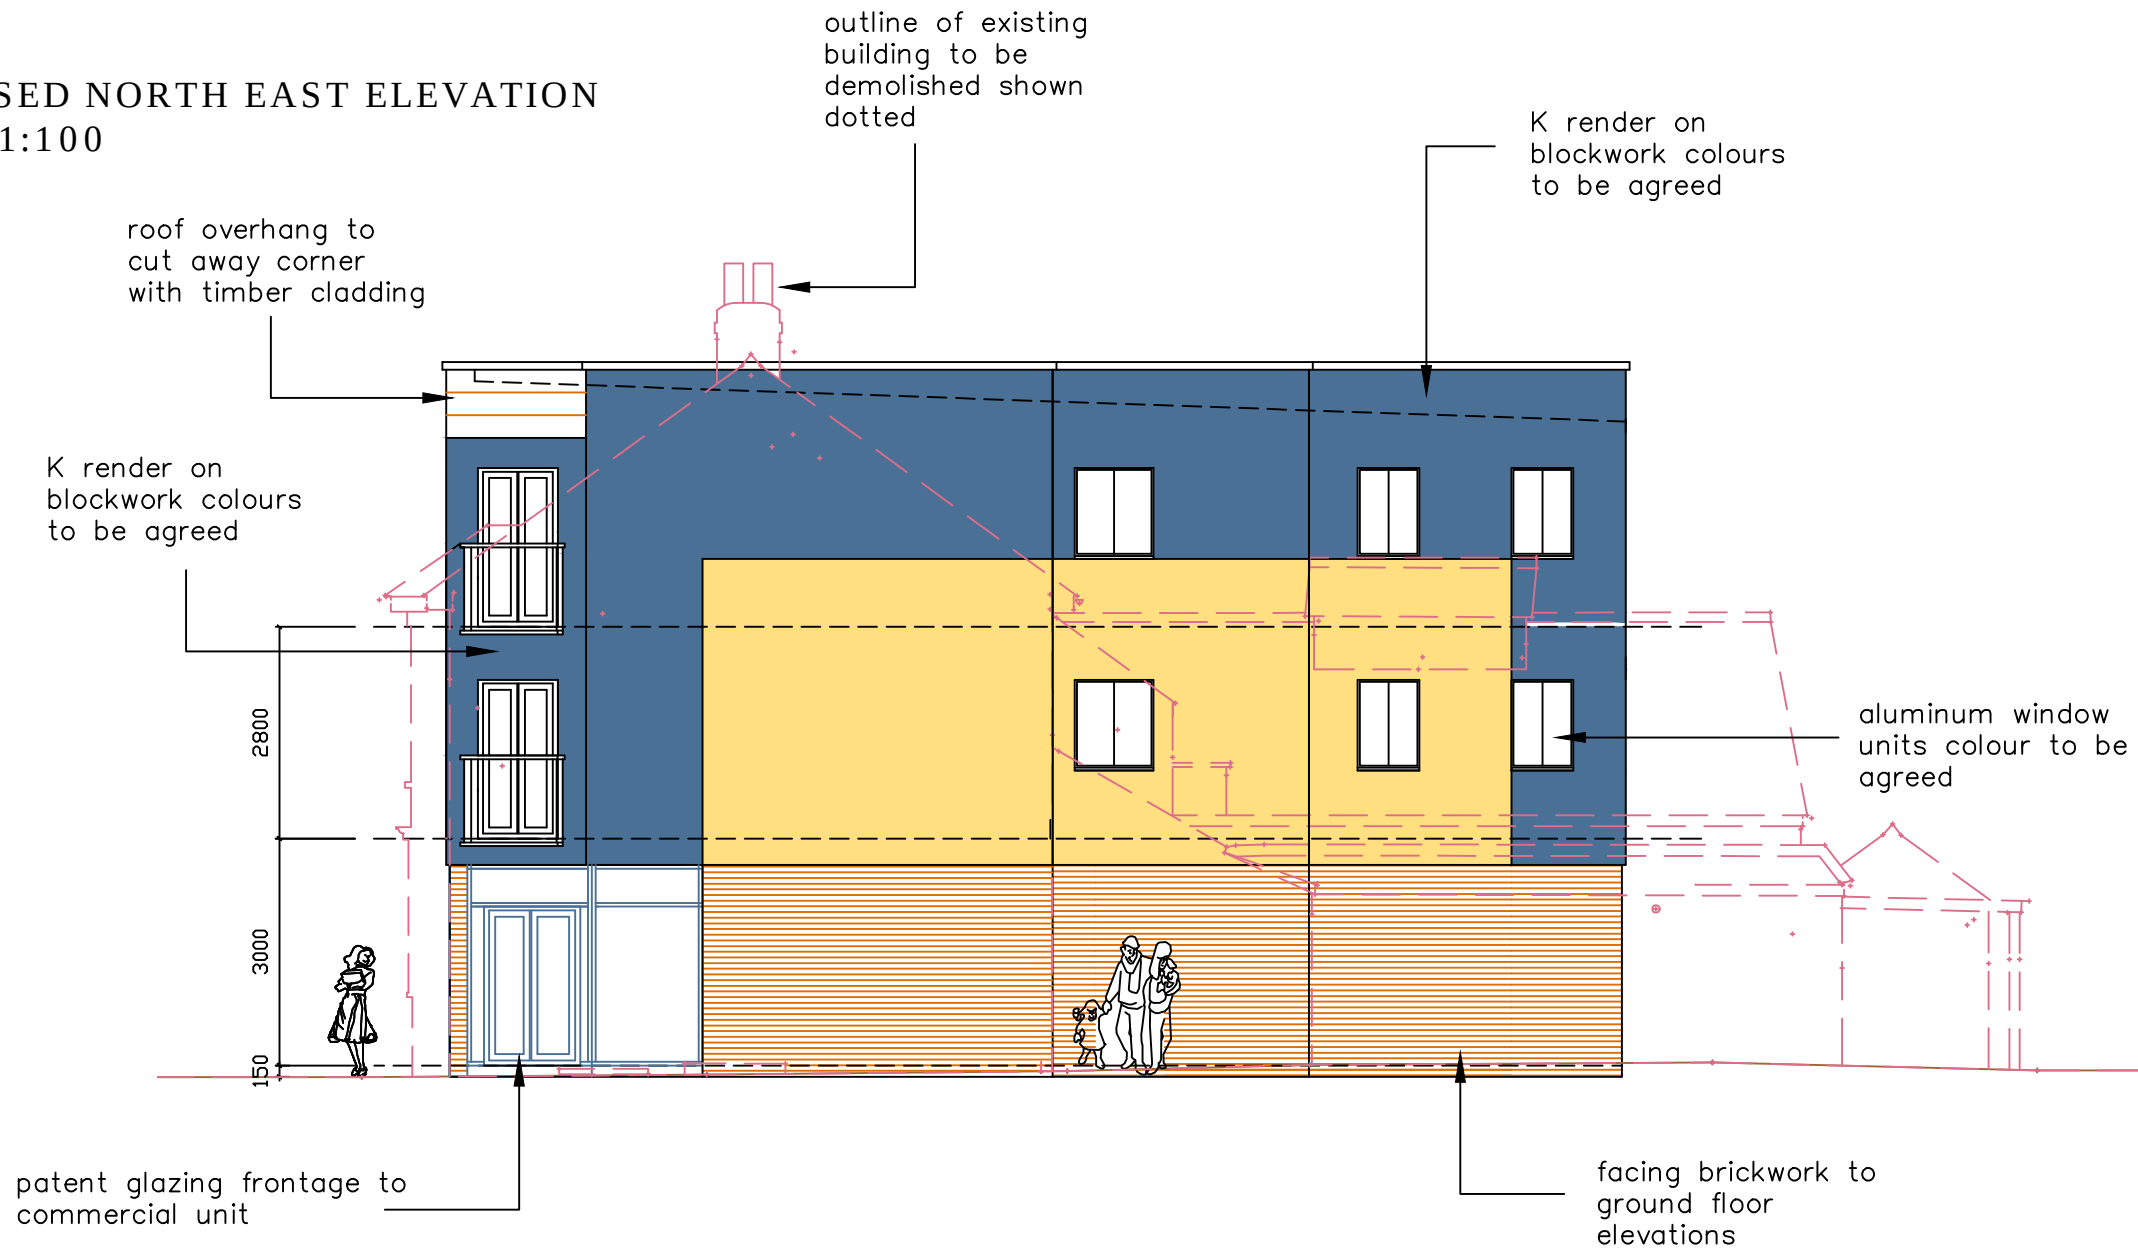

Notes:  
The design and construction of this project shall be in accordance with the current Building Regulations & NHBC Standards. These notes & drawings have been prepared solely for the purpose of Planning & Building Regulation approval.  
  
Do not scale from this drawing unless for Planning purposes. All dimensions to be checked on-site and any alterations to be approved by the Architect and/or client prior to any work commencing.  
  
Ordinance Survey Licence No: 100047591  
  
This drawing to be copyright and to be read in conjunction with all other drawings

Revisions:

Key:

Drawing Details:

PLANNING DRAWING  
Proposed North East Elevation

|             |            |             |     |         |          |
|-------------|------------|-------------|-----|---------|----------|
| Project No: | 876        | Drawing No: | 6   | Rev No: |          |
| Scale:      | 1:100 @ A3 | Drawn:      | BWH | Date:   | 11/04/17 |

Client Name:

M Forfar Ltd

Project Address:

The Wellington Public House  
73 London Road  
Waterlooville  
PO7 7EX



**B H**  
**ARCHITECTURE Ltd**  
Heath Cottage  
Newlands Lane  
Purbrook  
Waterlooville  
Hants  
PO7 5SQ  
Tel: 023 9223 2322  
Mob: 07747 771808  
E-mail: bernard@bernardharding.com