



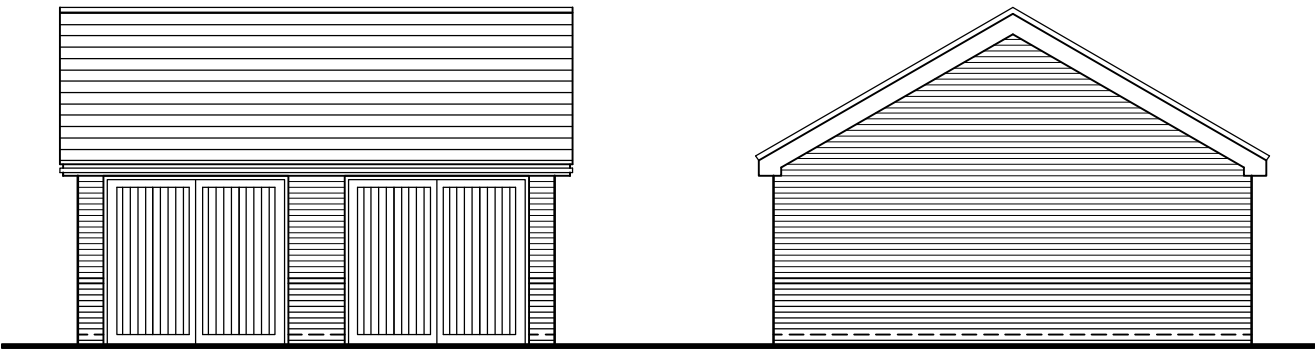


Front Elevation

Side Elevation

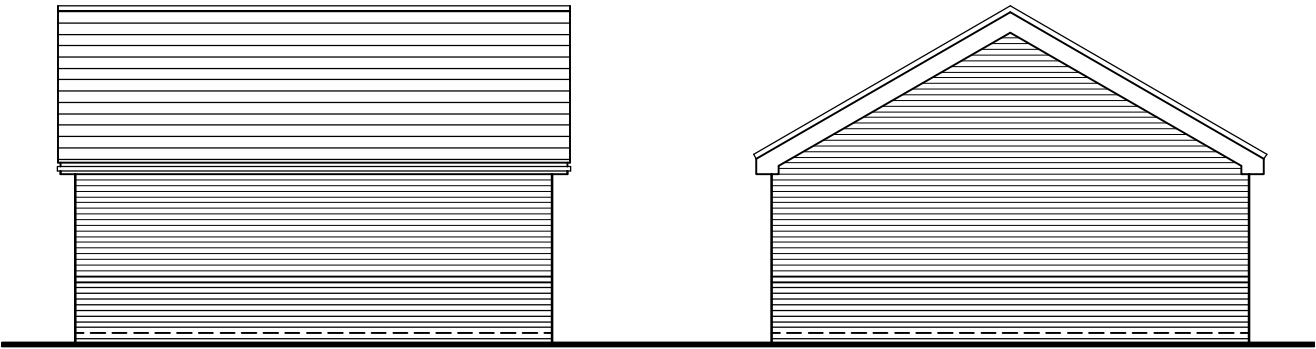

Rear Elevation

Side Elevation

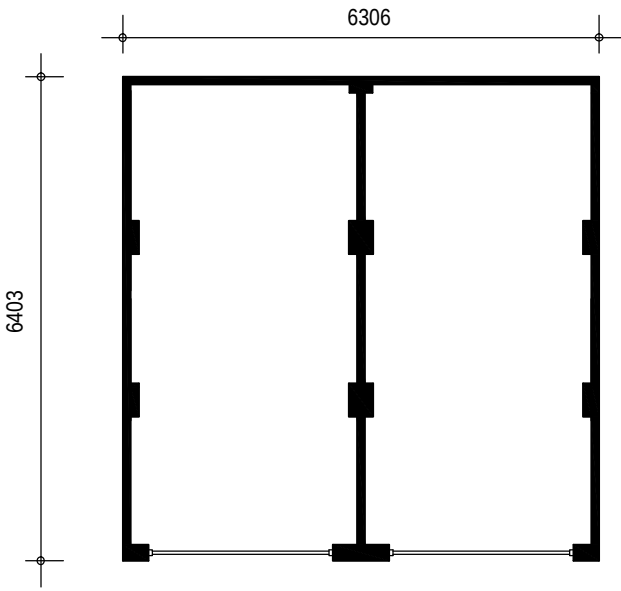

Floor Plan

Drawn by **RKDB** Checked by **MAH**

Date: **FEBRUARY 2017**

This drawing and the works depicted are the copyright of Simon Cooper Associates Ltd. and may not be reproduced or amended except by written permission. No liability will be accepted for amendments made by other persons.

Revisions

Rev	Date	Drawn	Checked
-----	------	-------	---------

012345

0m5m

Scale 1:100

Project:

HAVANT ORAD,
EMSWORTH, HAMPSHIRE

Drawing Title:

GARAGE
ELEVATIONS & FLOOR PLANS

Client:

 **BARRATT**
HOMES

 **SIMON COOPER**

Simon Cooper Associates Limited,
Connaught House, 22/24 Guildford Road,
Bagshot, GU19 5JN
Telephone 01276 450039
info@simoncooper.net www.simoncooper.net

Drg No: **18-2059-GAR-101**

Scale @ A3**1:100**

Rev: