

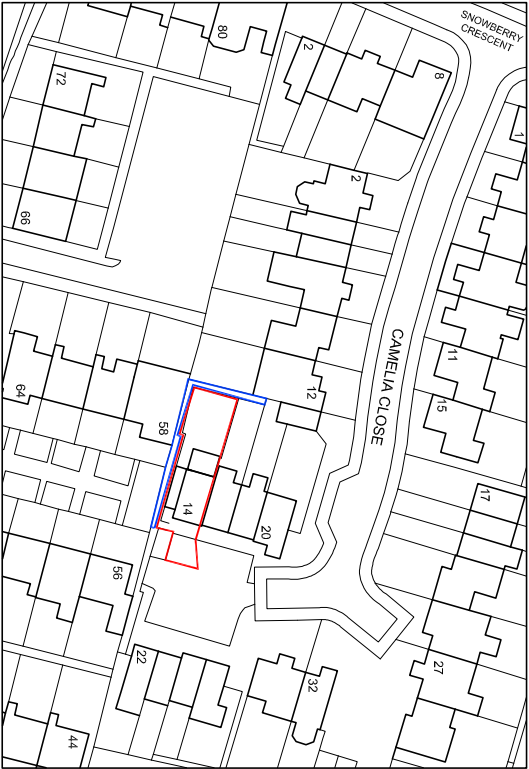


Ordnance Survey, (c) Crown Copyright 2015.
All rights reserved. Licence number 100022432

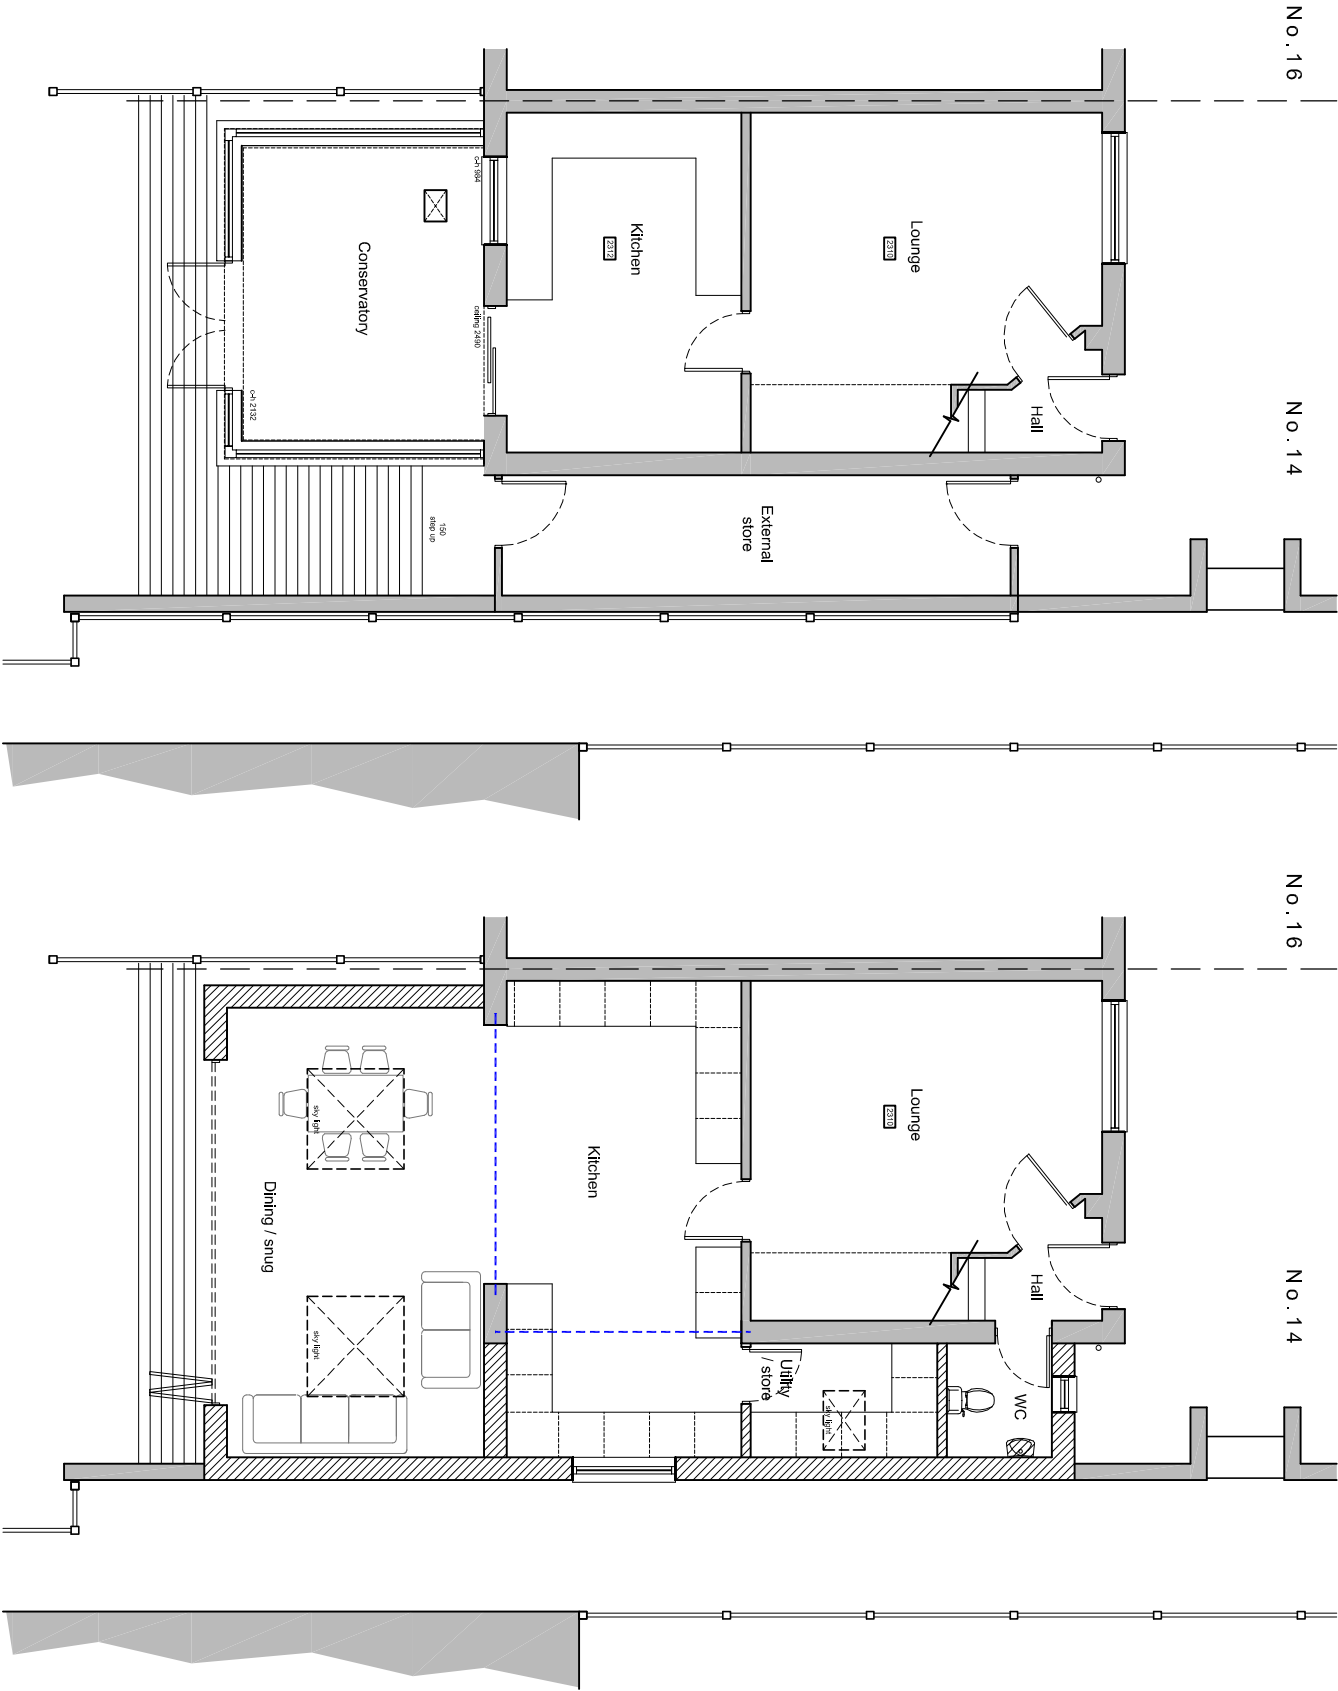


Location plan
scale 1:1250

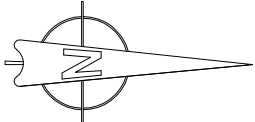


Existing ground floor plan
(first floor unchanged in new proposal)

Proposed ground floor plan


Existing & proposed floor plans scale 1:100

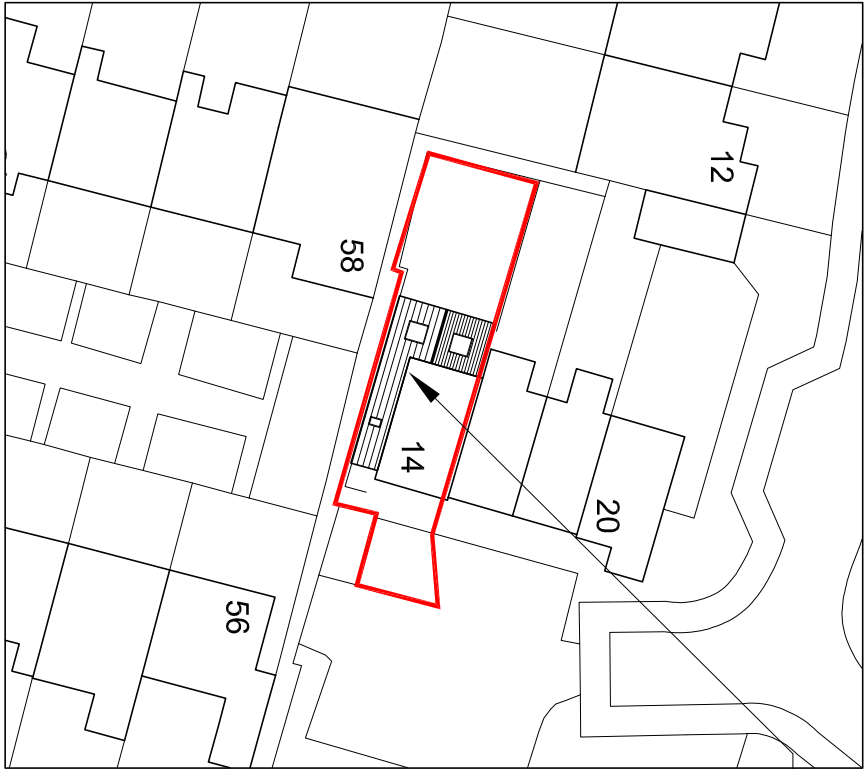

Site plan
scale 1:500

 

Proposed
single storey
rear/side
extension

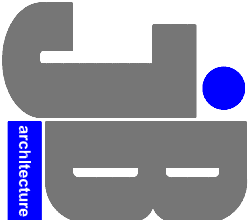

JIMMY BESSANT ARCHITECTURE
TEL: 01243 373620 M: 07769904282
E: jimmy@jb-architecture.co.uk
Web: www.jb-architecture.co.uk

DRAWING		DATE
NO.	REV.	
A	Boundary amendments	10.01.17

For
MR & MRS LAVOUS

Project
**PROPOSED REAR/SIDE EXTENSION
AT 14 CAMELIA CLOSE,
DENVILLES
PO9 2FQ**

Title			
EXISTING & PROPOSED FLOOR PLANS, SITE AND LOCATION PLAN			
Date	Drawn	Scale	Checked
JAN 2017	JB	As shown @ A3	-
Job Number	Drawing Number	Revision	
PL1016	40	A	