
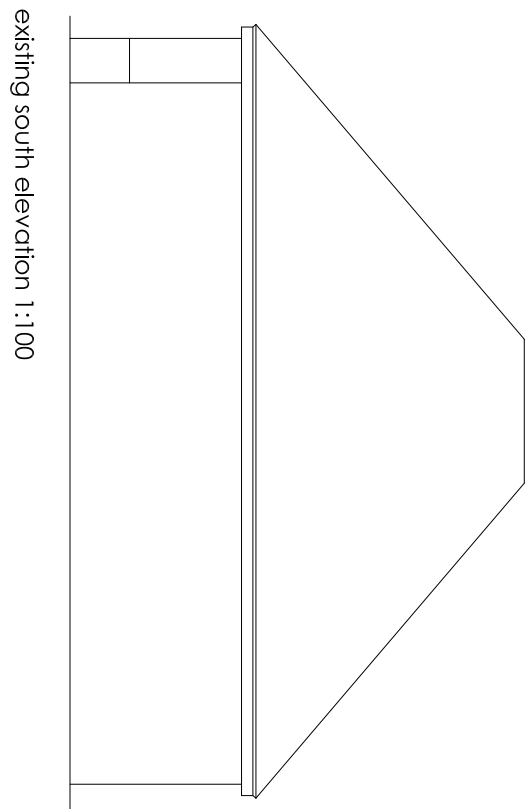
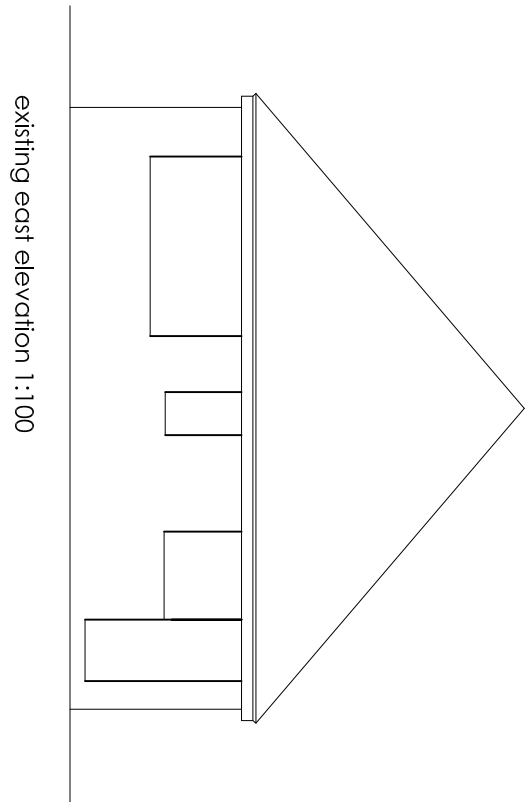
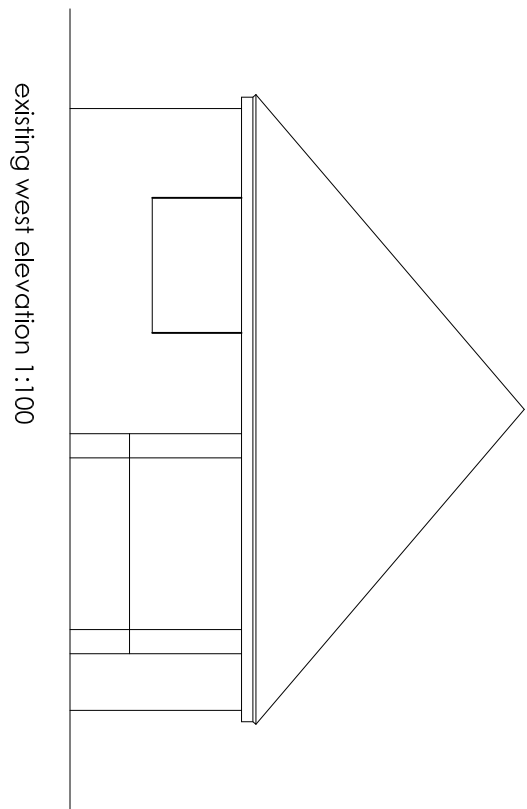
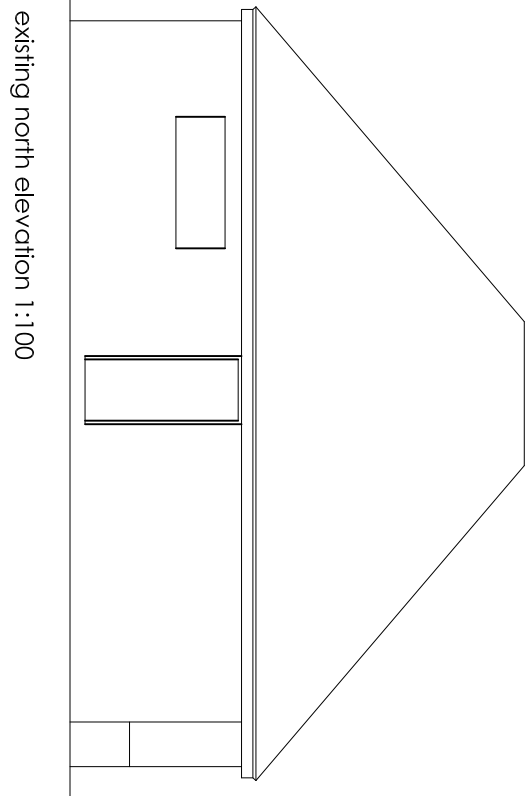
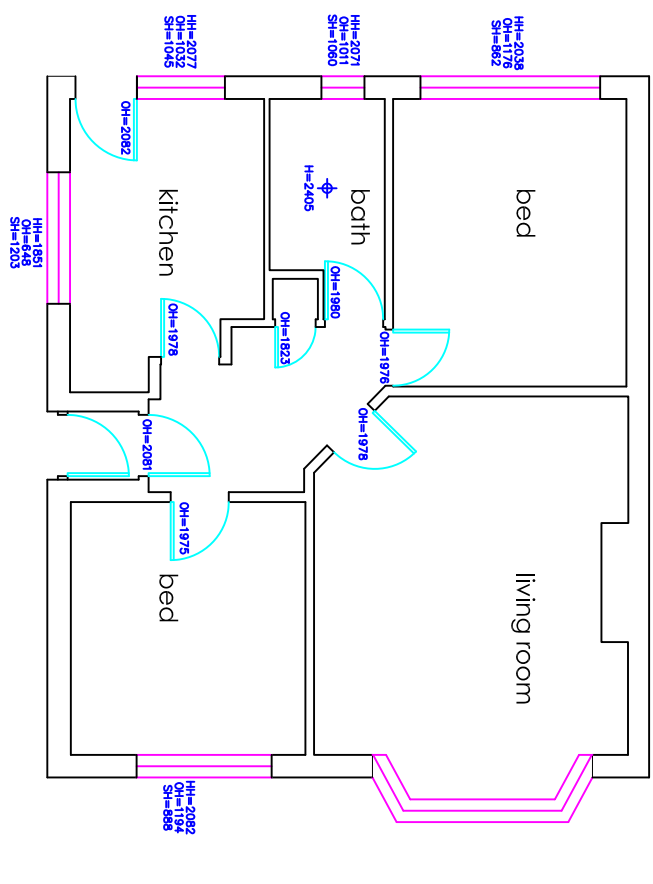
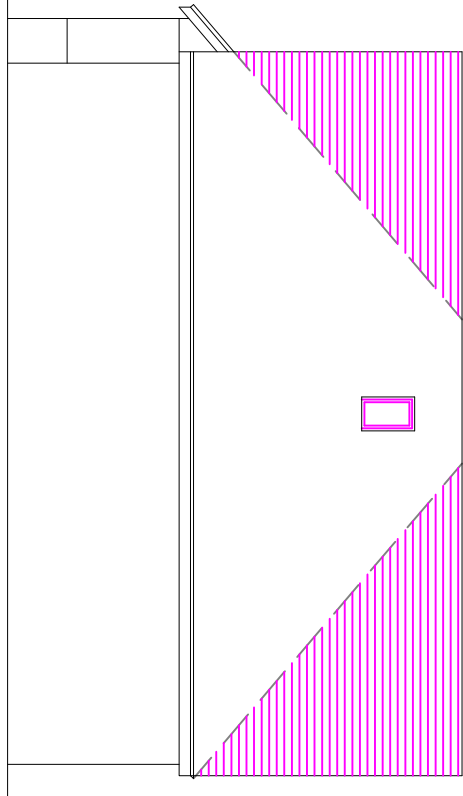
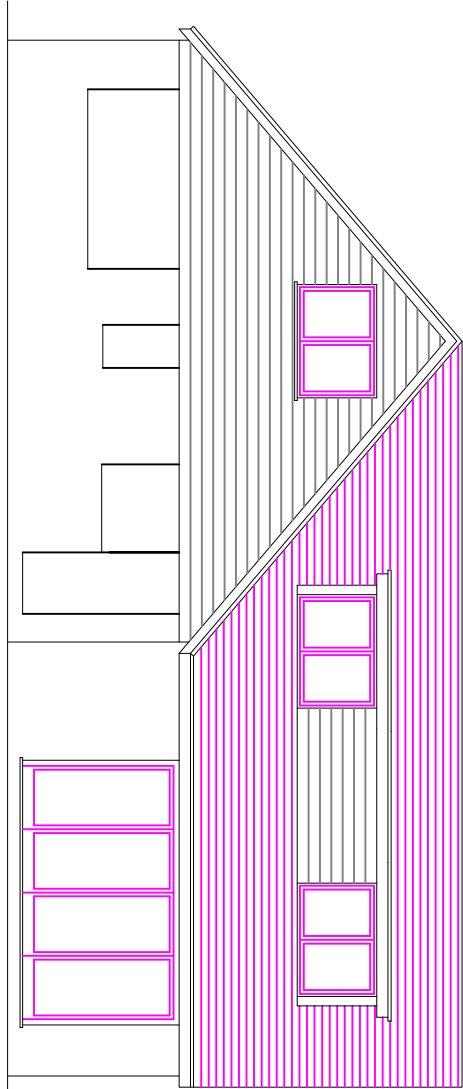
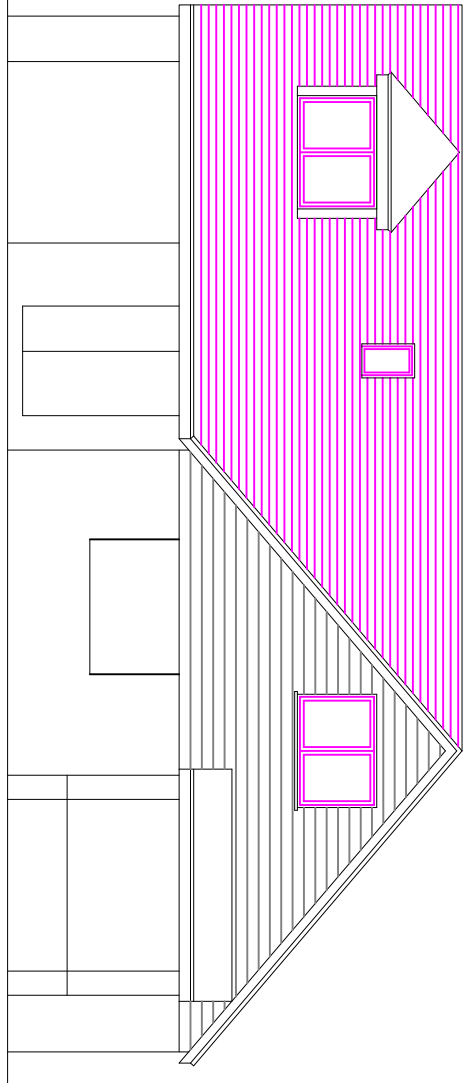


existing ground floor plan 1:100

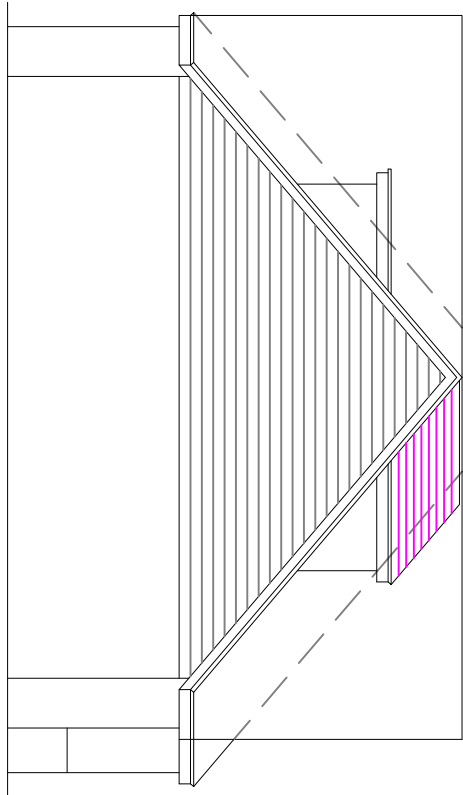

proposed north elevation 1:100



proposed west elevation 1:100

proposed east elevation 1:100


proposed south elevation 1:100




Location plan 1:1250

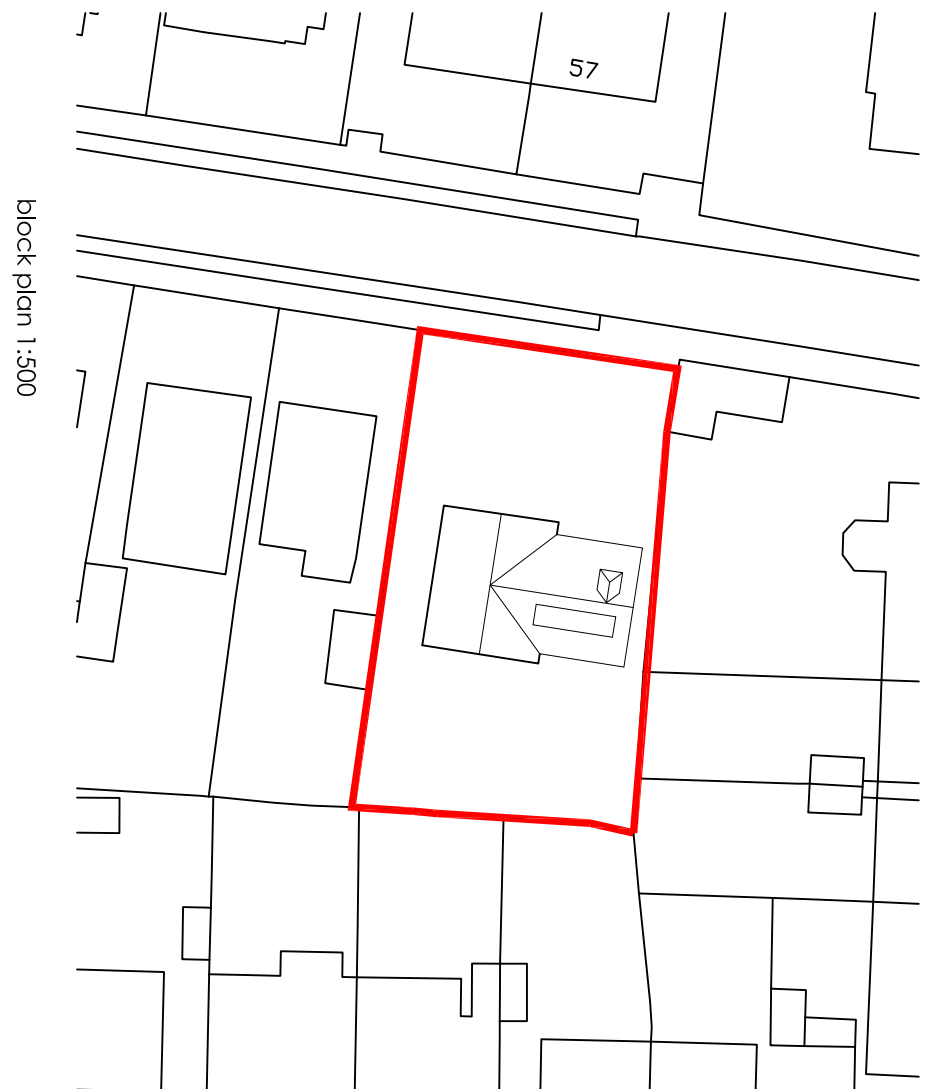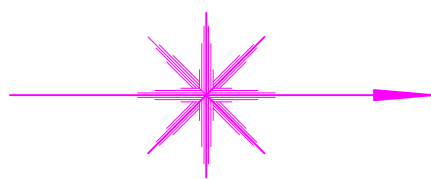

block plan 1:500

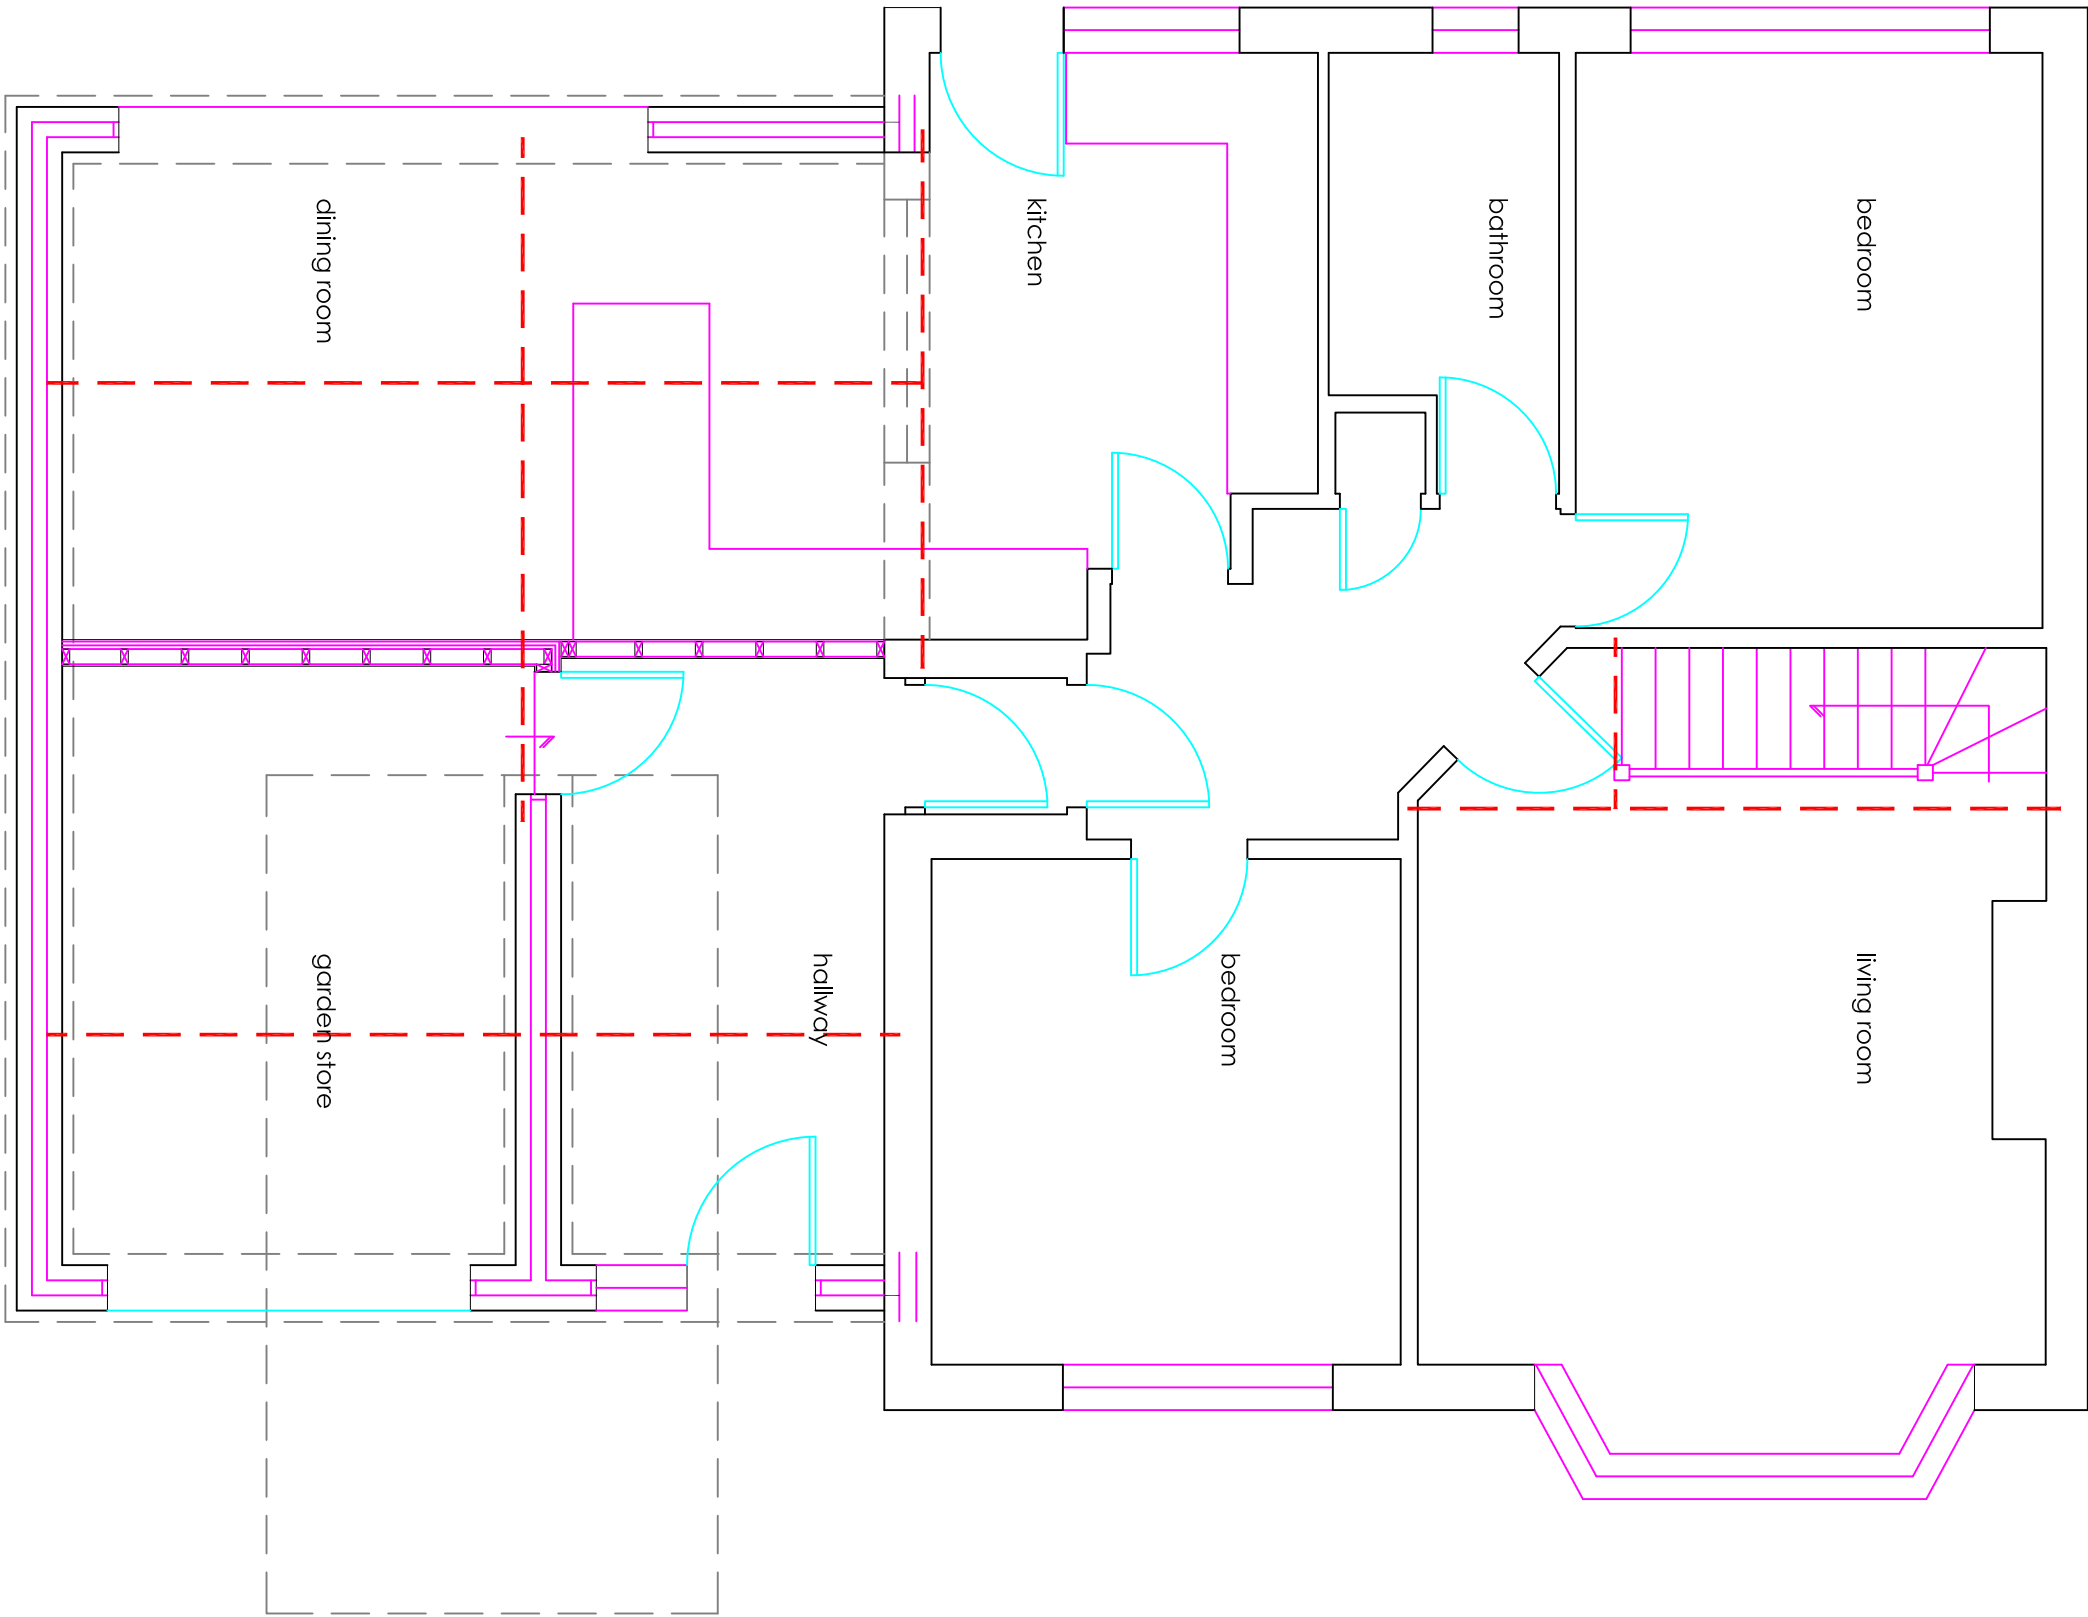

Proposed ground floor plan 1:50

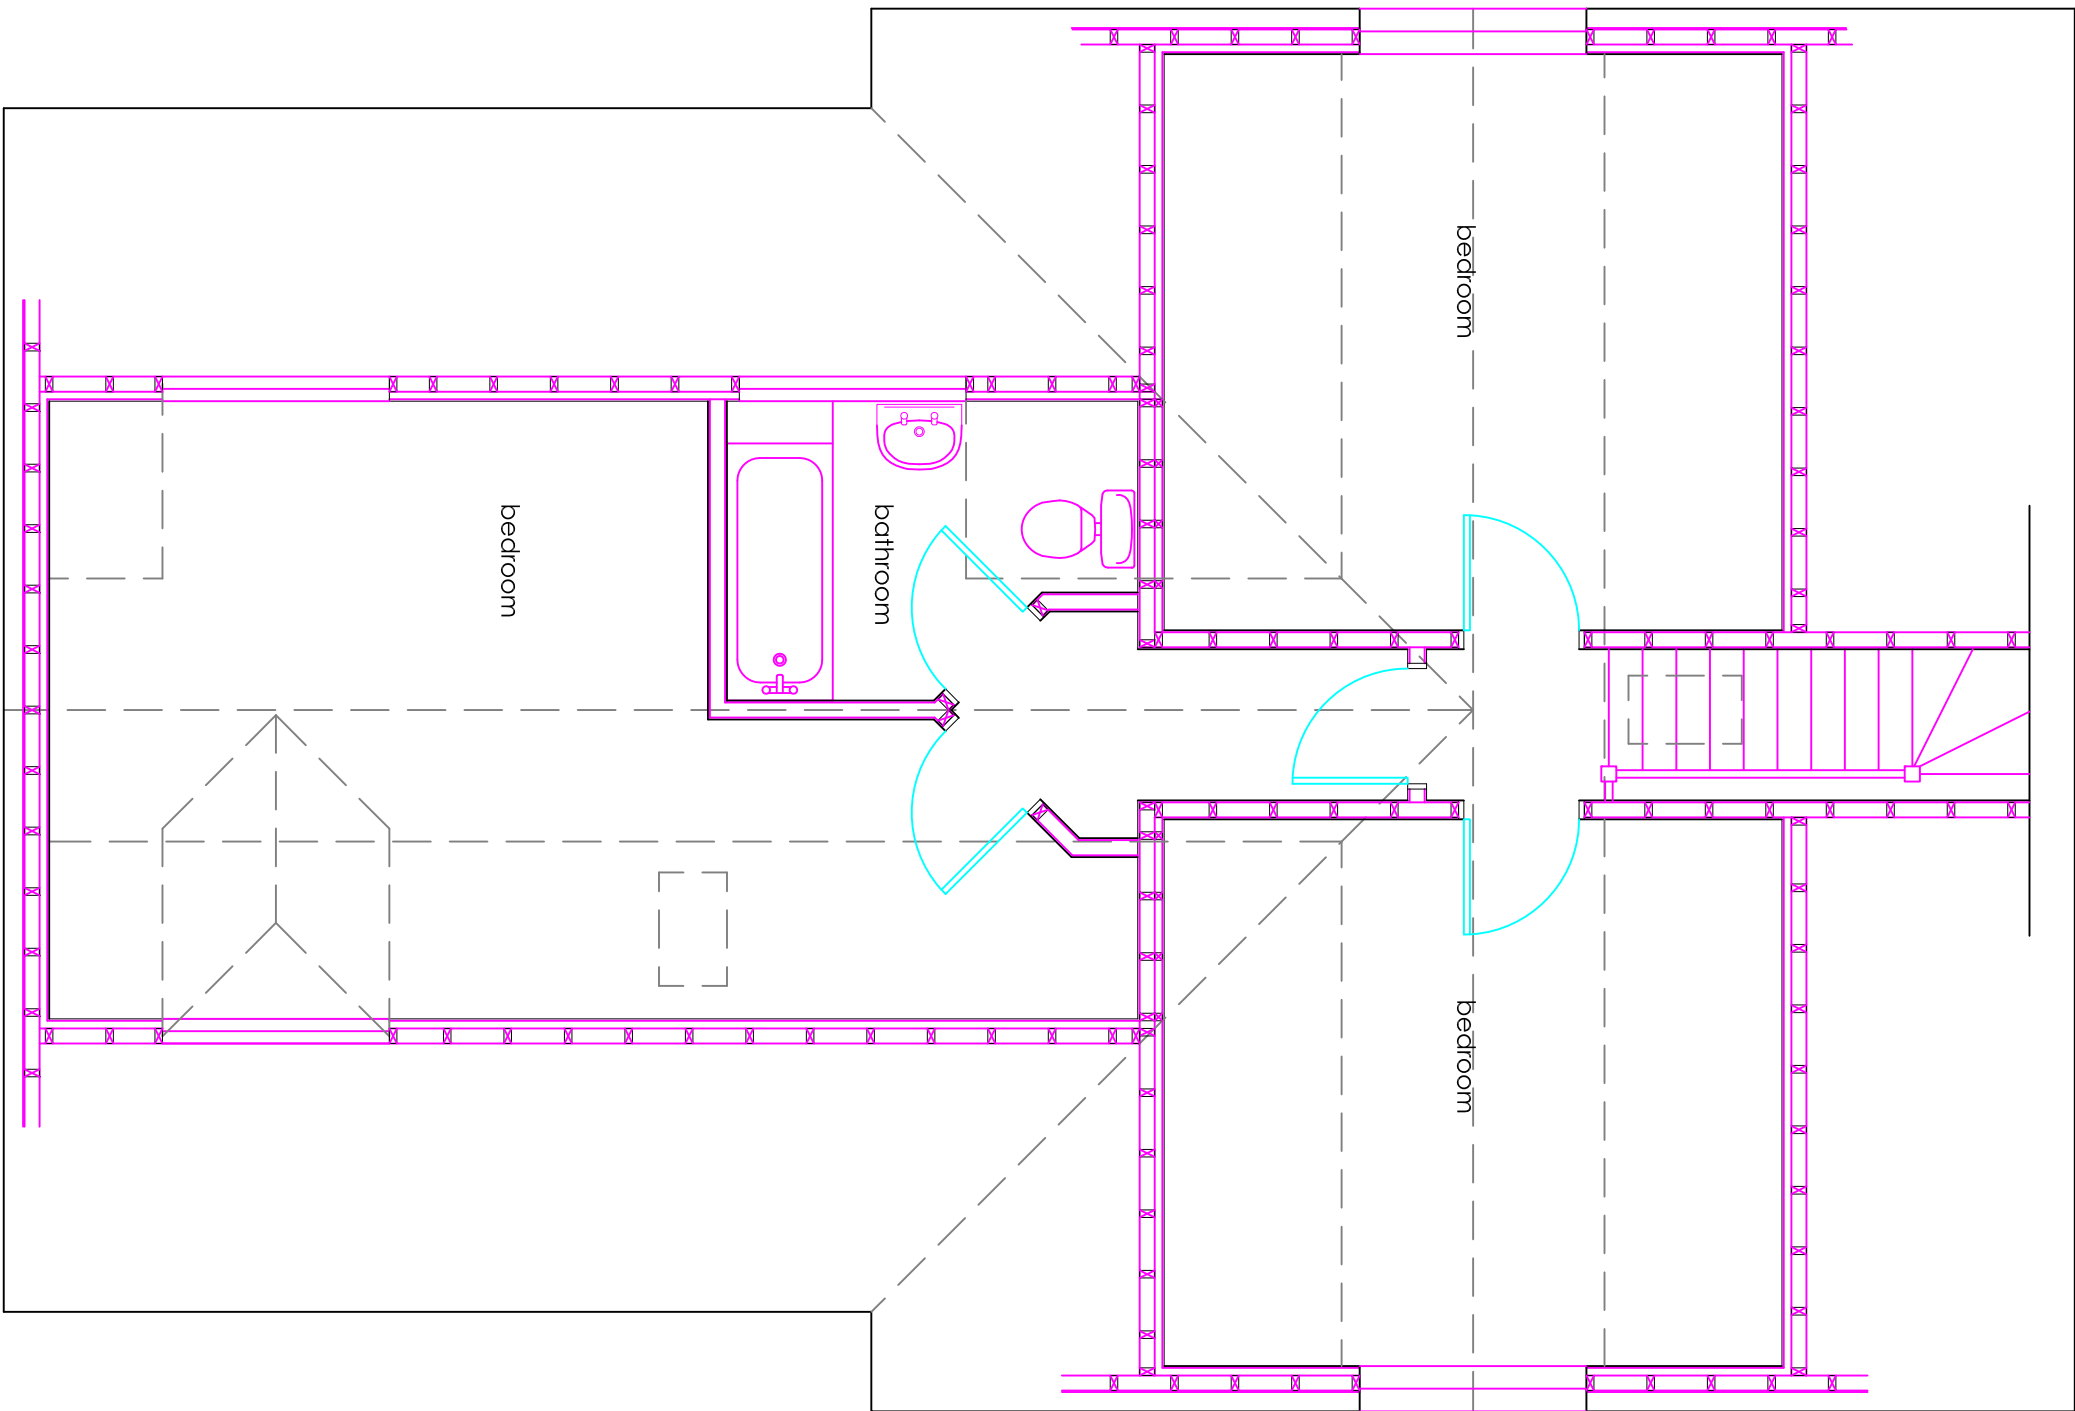

Proposed first floor plan 1:50

project: 80 Lone Valley, Witley, Hampshire, PO7 5EB
client: Mr G Ingram
title: Building Regulations
date: 11.08.16
scale: 1:100 & 1:50 @A1
dwg no: 01
rev: A