


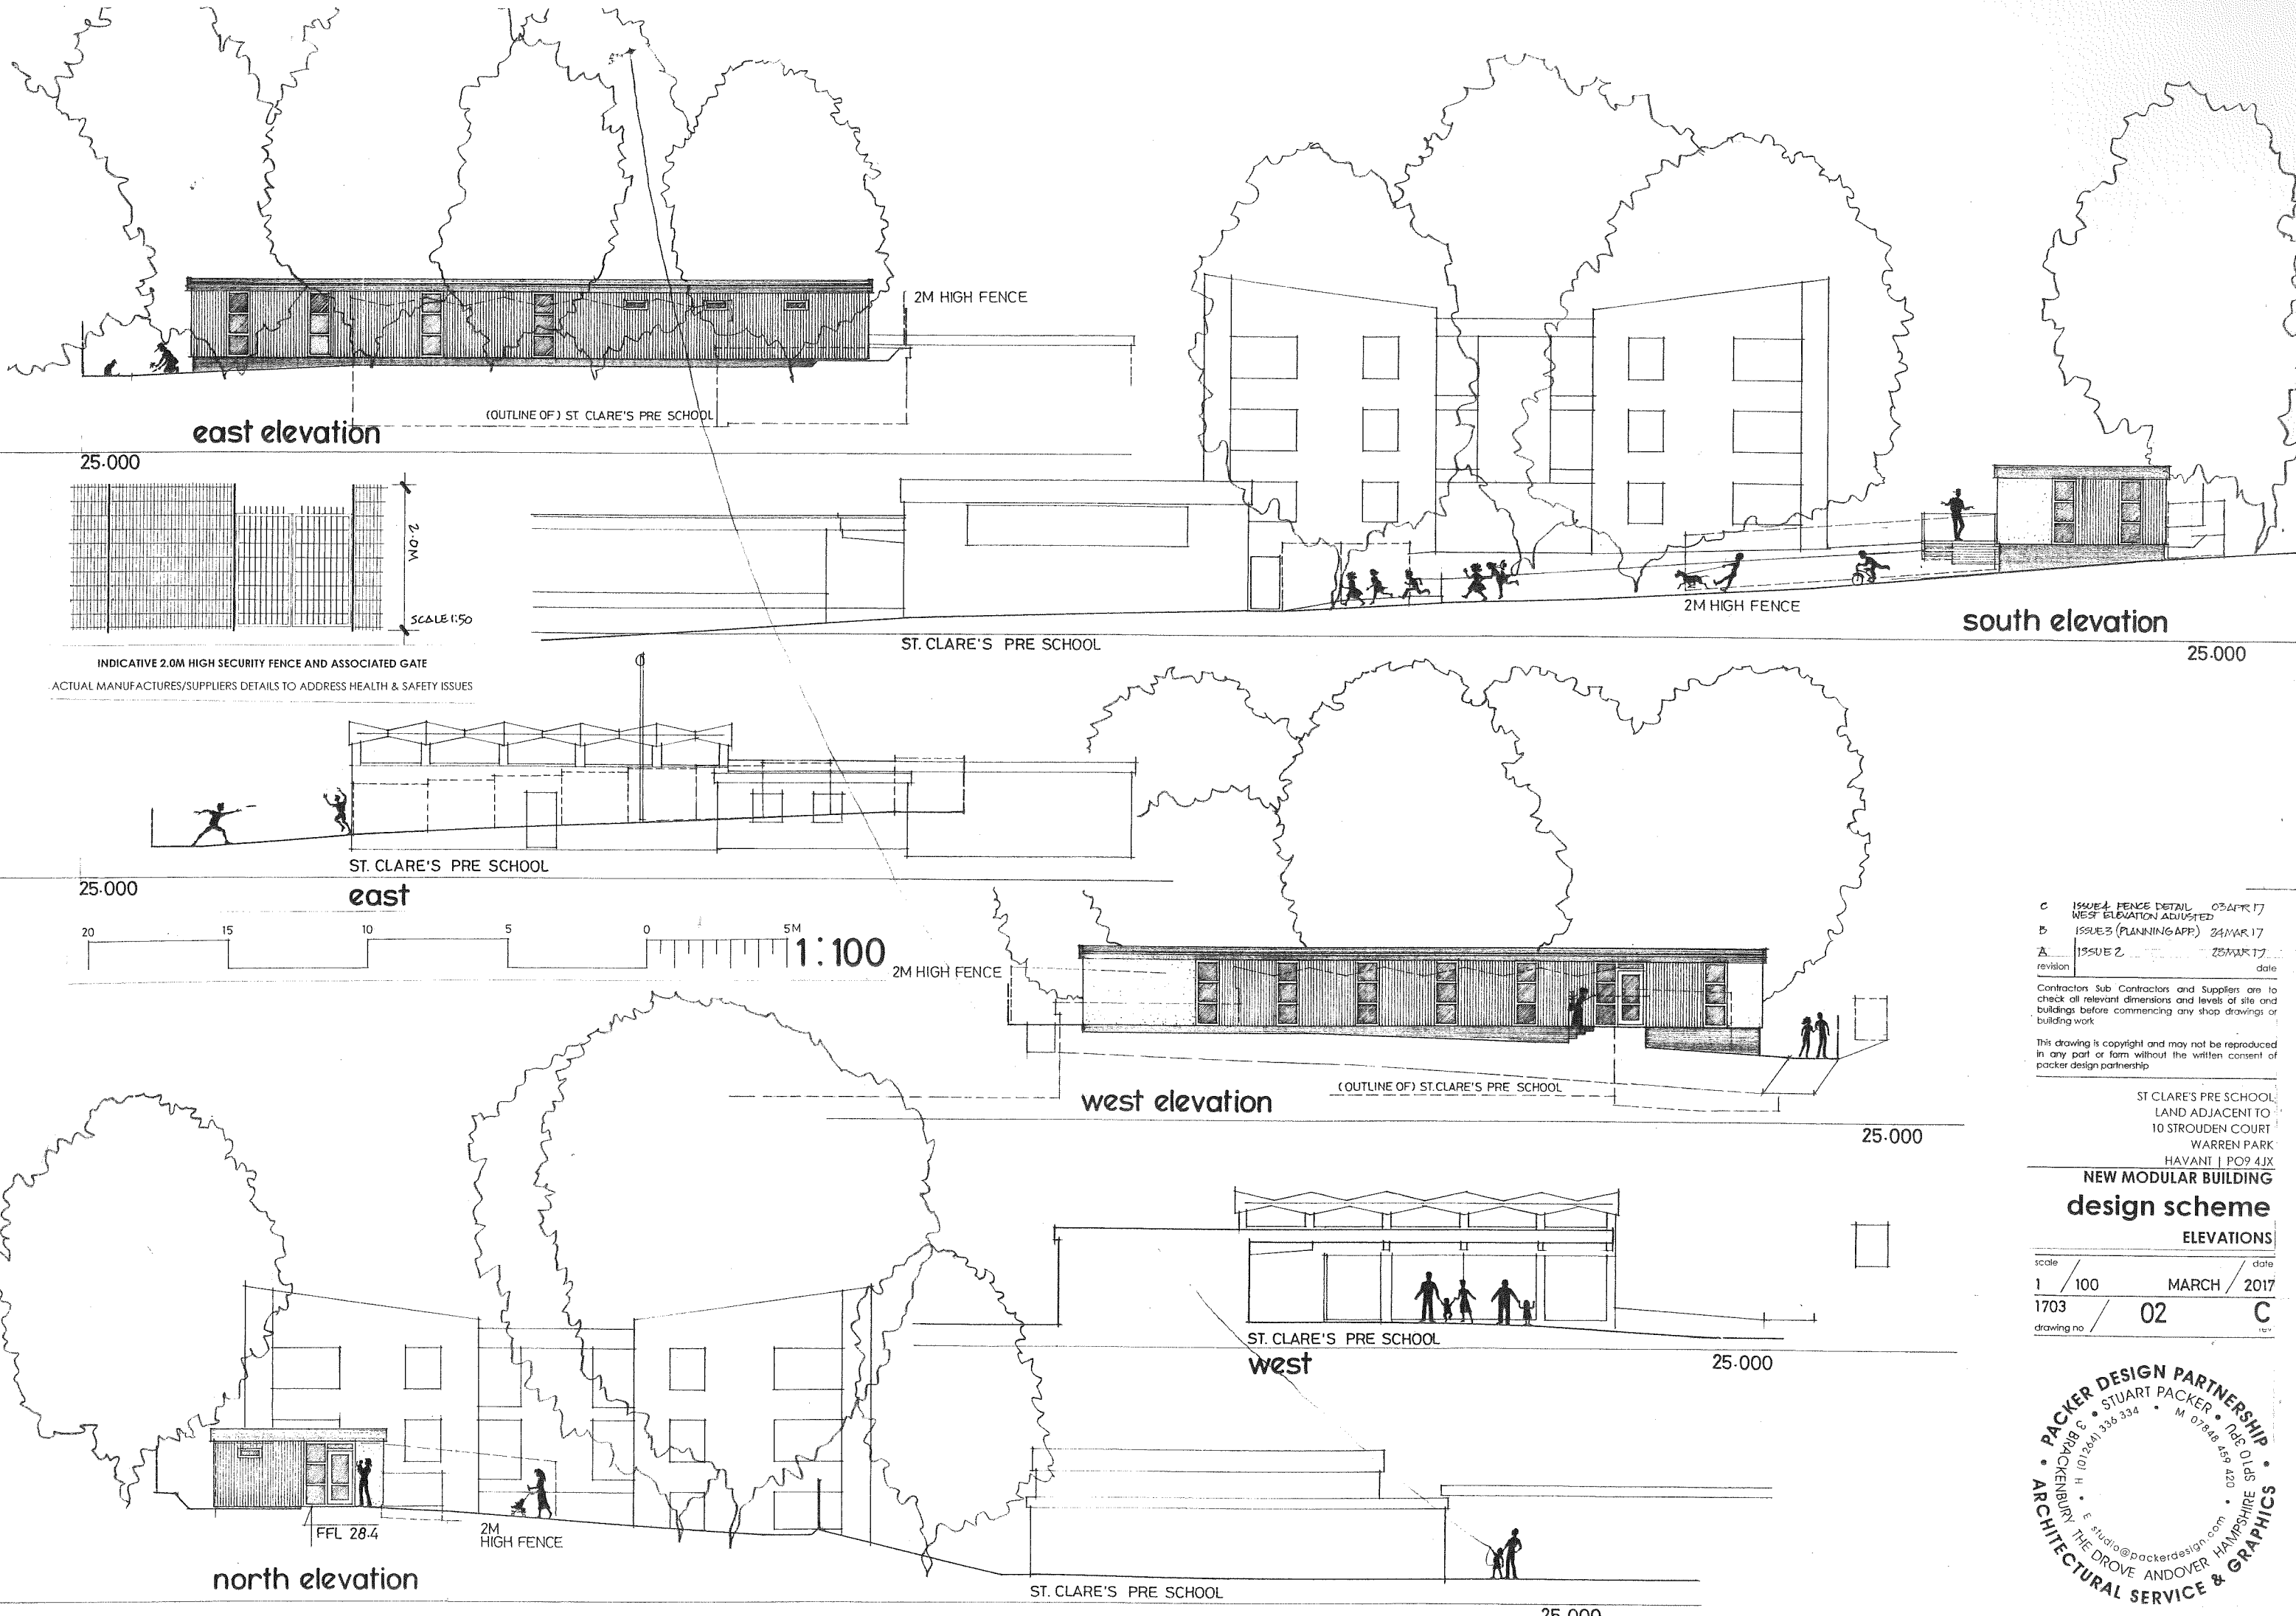

east elevation

south elevation

west elevation

north elevation

C	ISSUE 1 FENCE DETAIL	03 APR 17
B	WEST ELEVATION ADJUSTED	
A	ISSUE 3 (PLANNING APP)	24 MAR 17
A	ISSUE 2	25 MAR 17
revision		date

Contractors Sub Contractors and Suppliers are to check all relevant dimensions and levels of site and buildings before commencing any shop drawings or building work

This drawing is copyright and may not be reproduced in any part or form without the written consent of packer design partnership

ST CLARE'S PRE SCHOOL
LAND ADJACENT TO
10 STROUDEN COURT
WARREN PARK
HAVANT | PO9 4JX

NEW MODULAR BUILDING design scheme ELEVATIONS

scale	1/100	date	MARCH 2017
1703	02	C	
drawing no			

