

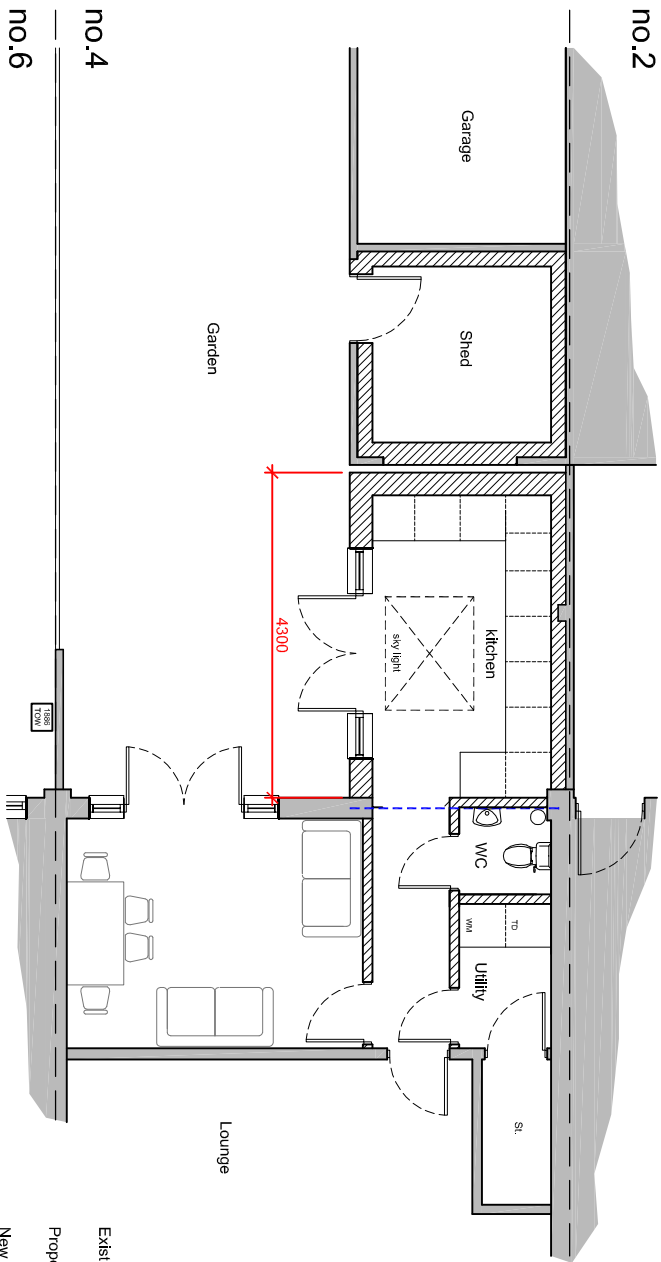



Proposed ground floor plan

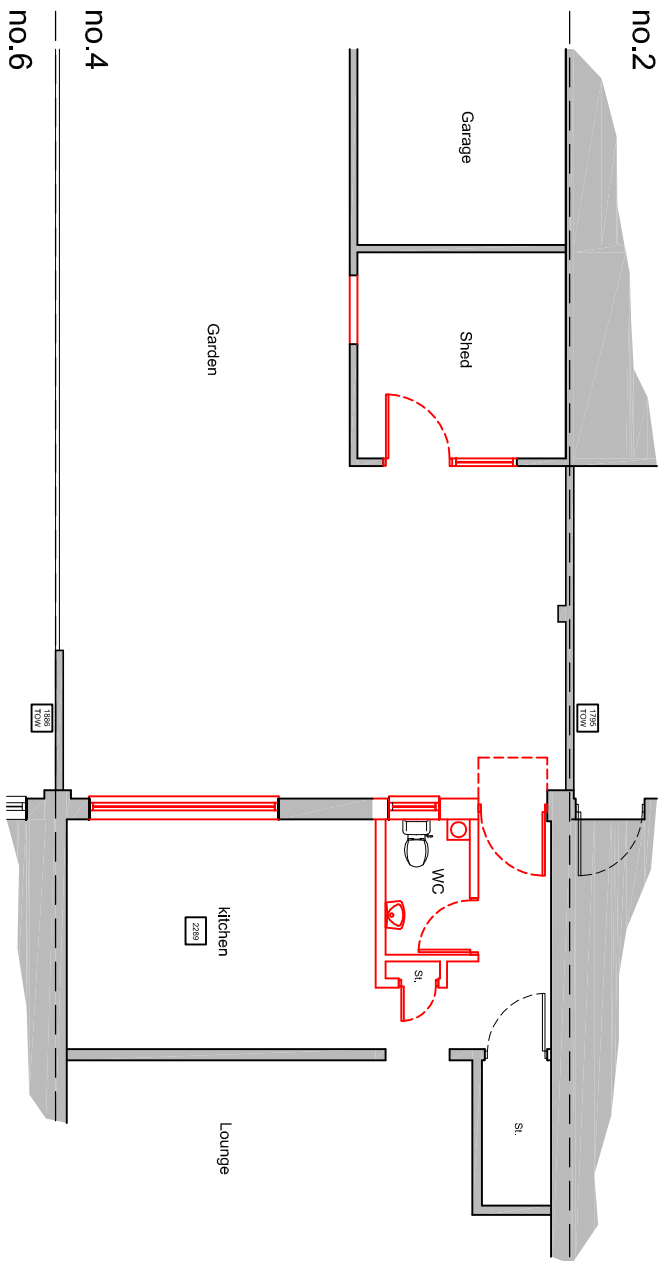


Existing plan, to be removed / demolished - **highlighted red**

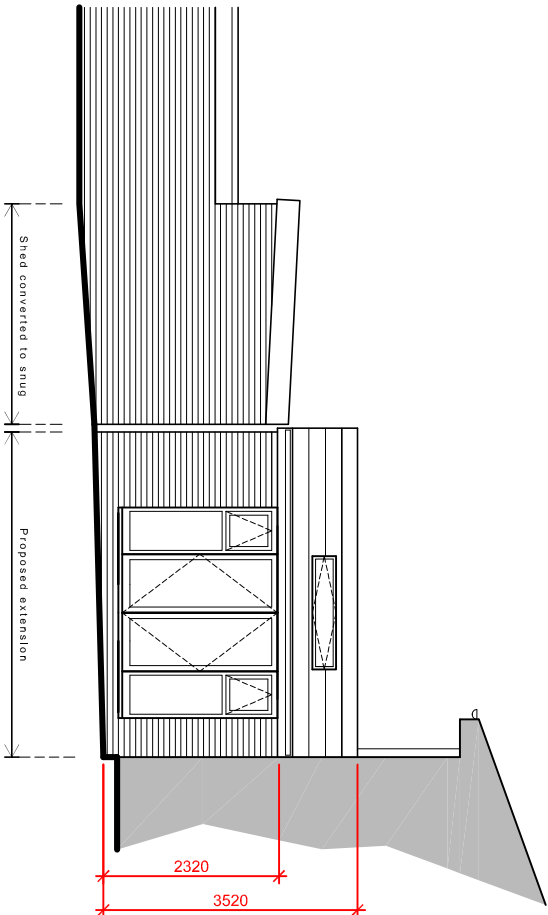

Proposed north (side) elevation scale 1:100

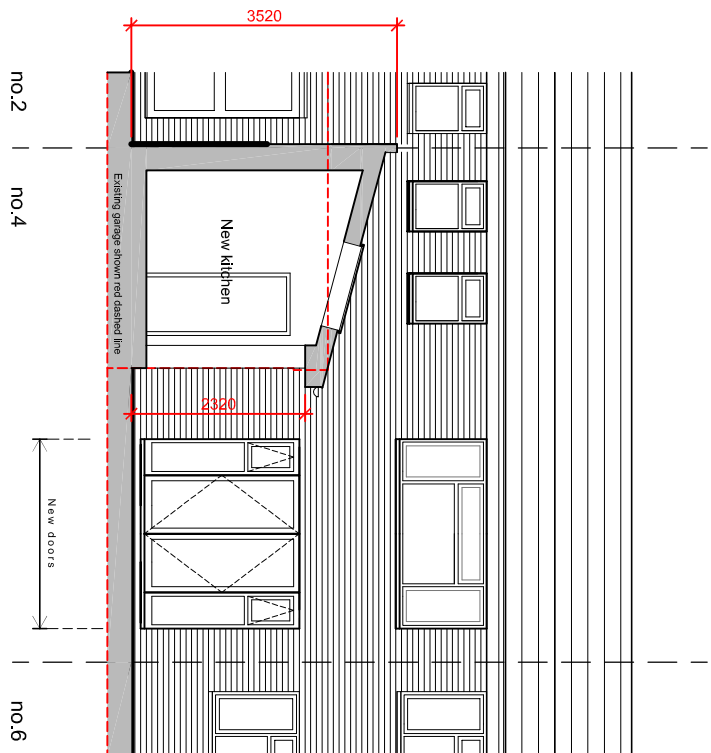


Proposed east (rear) elevation

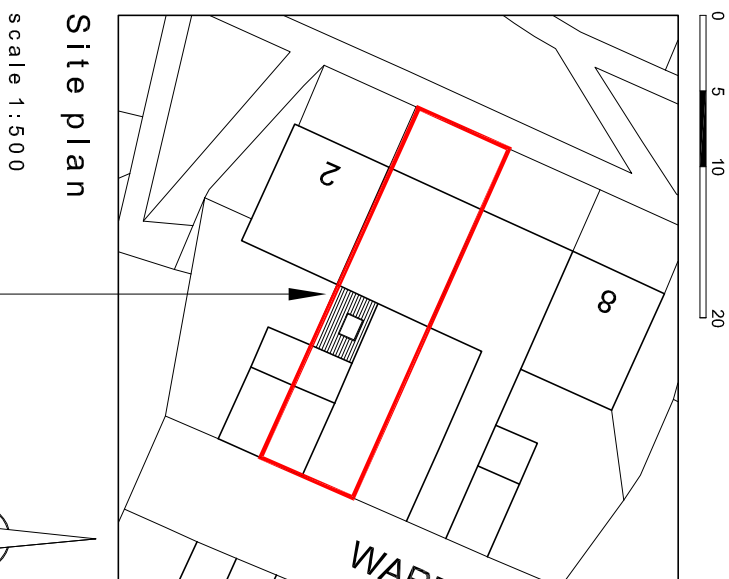

Site plan
scale 1:500

Proposed
single storey
rear extension

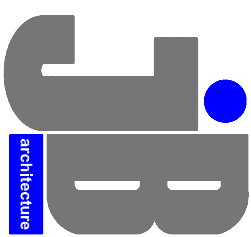

JIMMY BESSANT ARCHITECTURE
TEL: 01243 373620 M: 07769904282
E: jimmy@jb-architecture.co.uk
Web: www.jb-architecture.co.uk

REV	DATE	DESCRIPTION
A	08.08.17	Gap added between shed and extension

For
MR & MRS REDSULL
Project
**PROPOSED REAR EXTENSION AT
4 WILDMOOR WALK
HAVANT
PO9 5QY**

Title
**PROPOSED FLOOR PLANS
& ELEVATIONS & SITE PLAN**

Date	Drawn	Scale	Checked
JULY 2017	JB	As shown @ A3	-
Job Number	Drawing Number	Revision	
PL13717	402	A	