




PROPOSED FRONT ELEVATION
SCALE 1:100

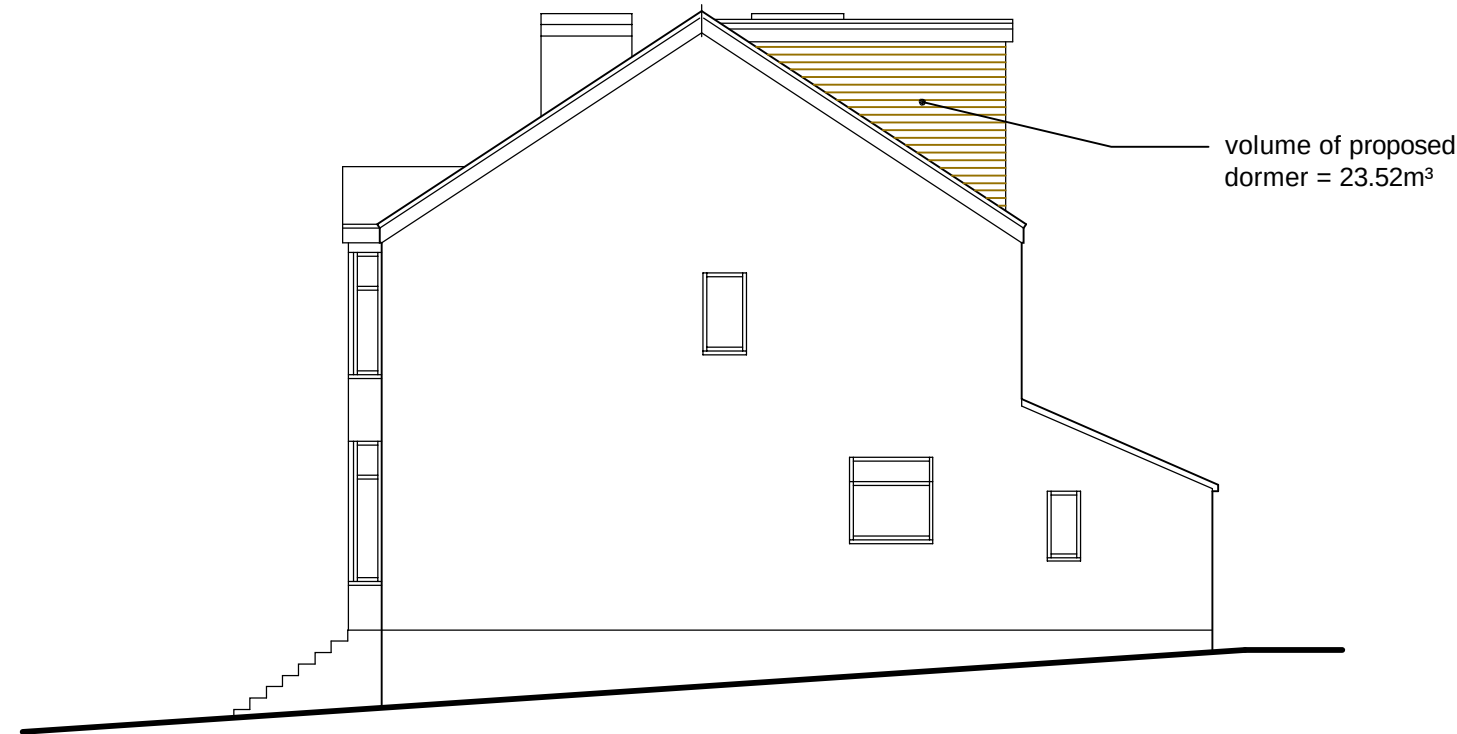


PROPOSED SIDE ELEVATION
SCALE 1:100




PROPOSED REAR ELEVATION
SCALE 1:100

white upvc windows to match existing.
vertical hanging tiles to closely match roof tiles.

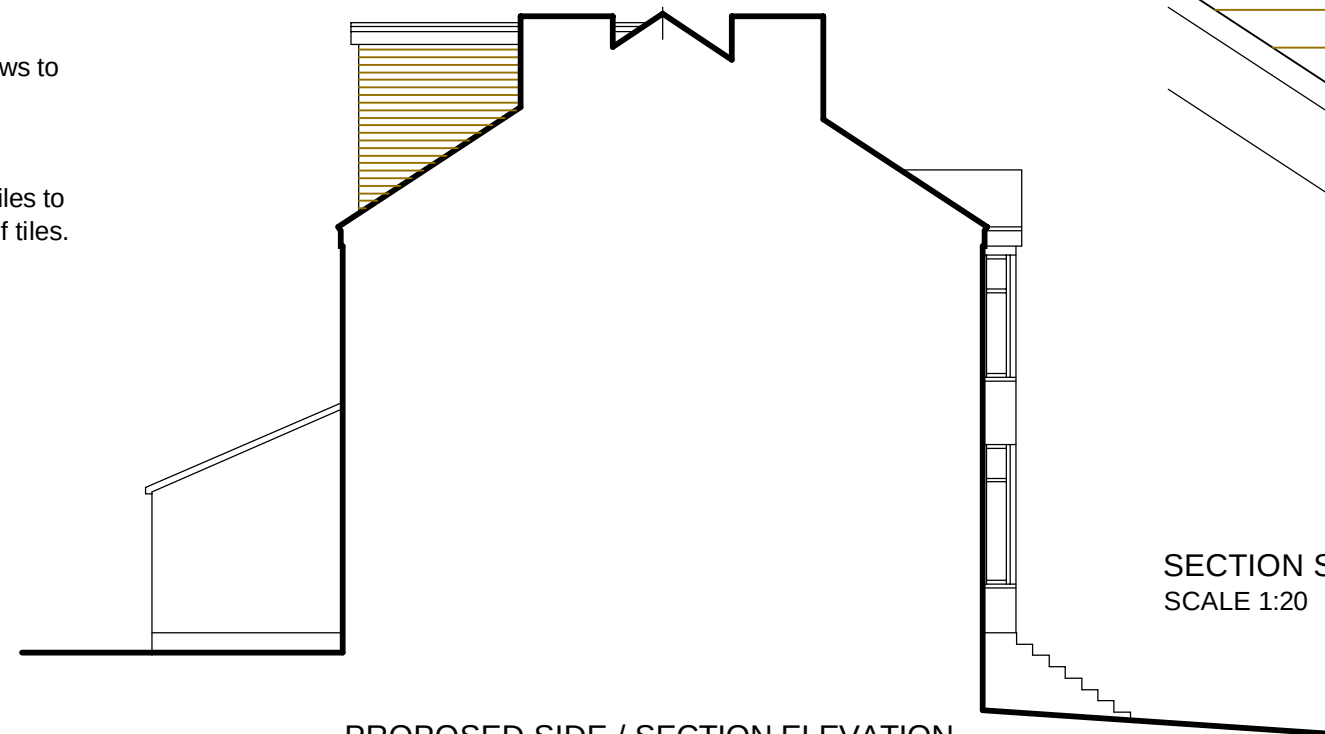

PROPOSED SIDE / SECTION ELEVATION
SCALE 1:100

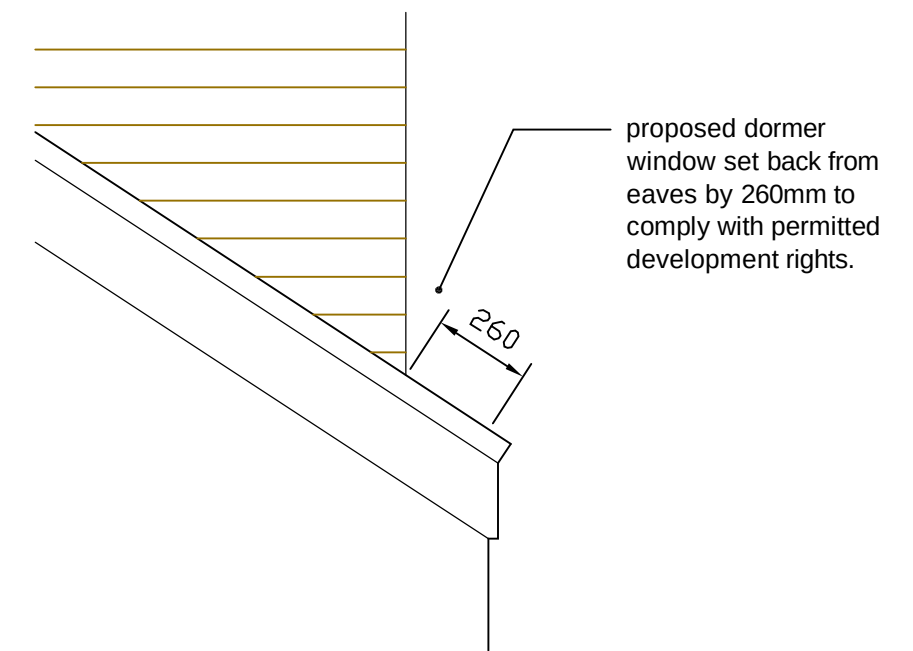

SECTION SHOWING DISTANCE TO EAVES
SCALE 1:20

Note:
Do not Scale from this Drawing (except for planning approval).
All dimensions are in millimetres and to be checked on site.
All Dimensions relating to subcontractors or suppliers work must be checked and agreed between the main contractor and the sub-contractors and suppliers.

DRAWING TITLE

CERTIFICATE OF LAWFULNESS
PROPOSED ELEVATIONS

CLIENT

Mr & Mrs Bream, 102 Park Avenue, Widley, Hants.

DATE

Jul 2017

DRN.

gp

CHK.

-

SCALE

1:50 @ A3

Drawing Ref

17121 PL301

Rev

-

Gavin Page BA(hons)

tel. 07747 011252

email. gavin.page77@gmail.com

grp architectural design