





EXISTING SOUTH-EAST ELEVATION (1:100)

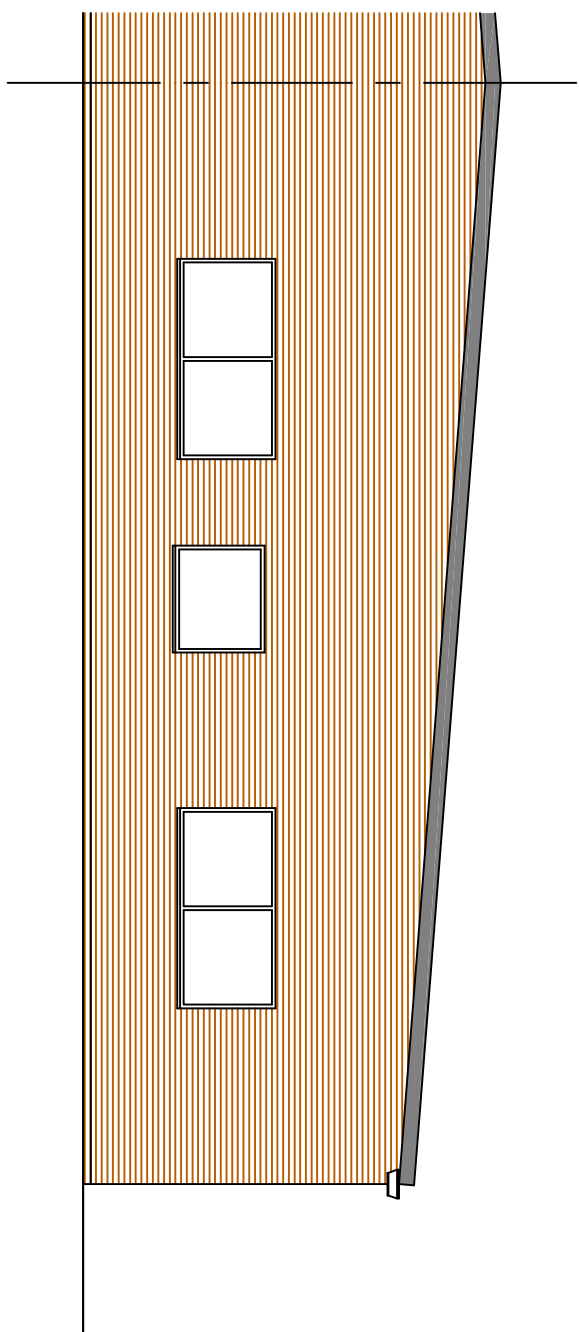



EXISTING SOUTH-WEST ELEVATION (1:100)

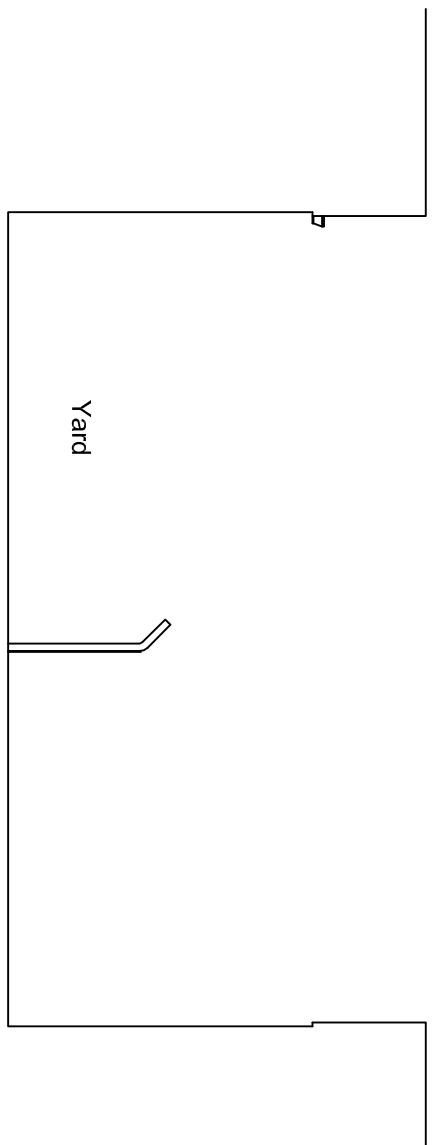


EXISTING NORTH-WEST ELEVATION (1:100)

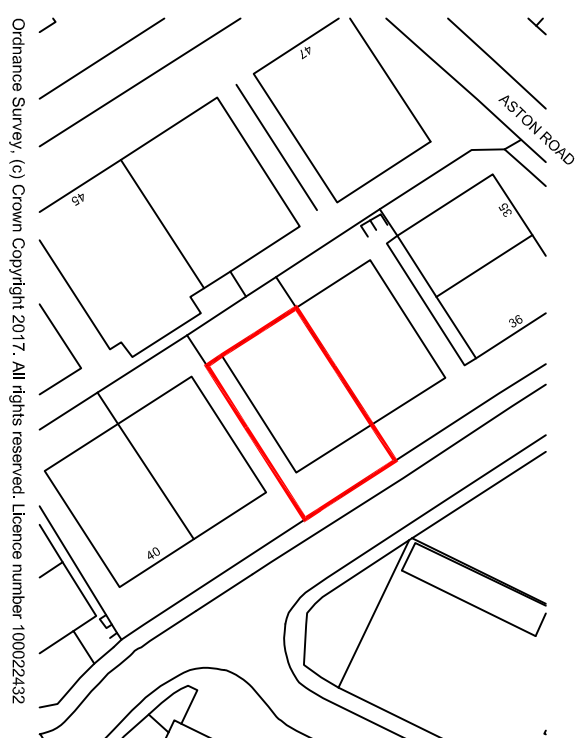 



LOCATION PLAN (1:1250)

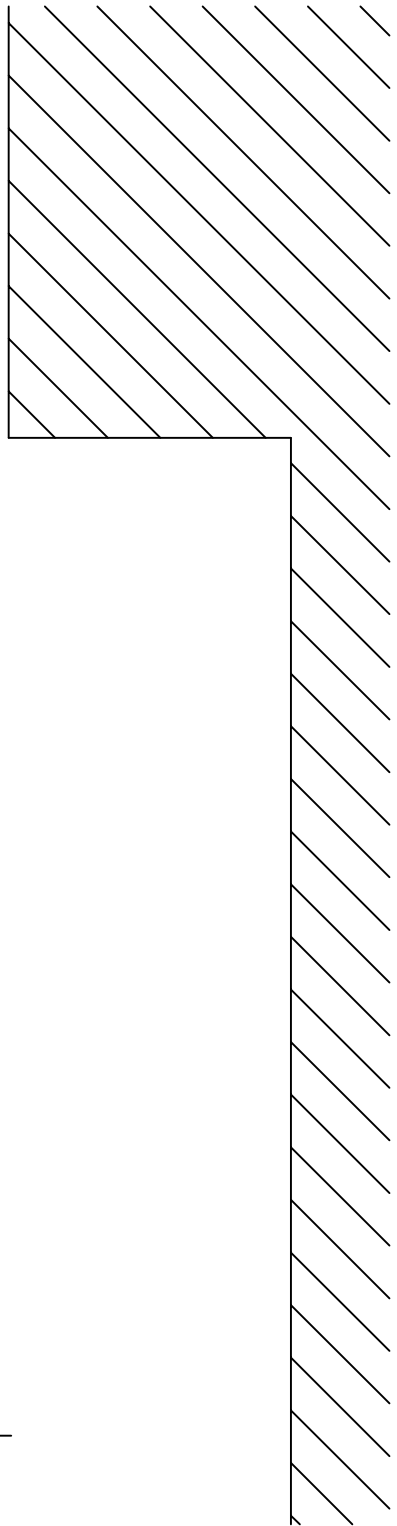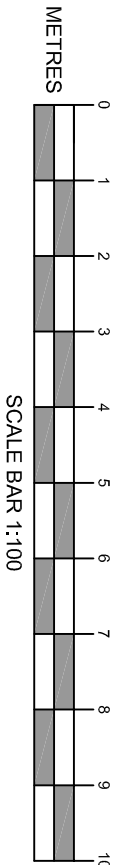

EXISTING GROUND FLOOR PLAN (1:100)

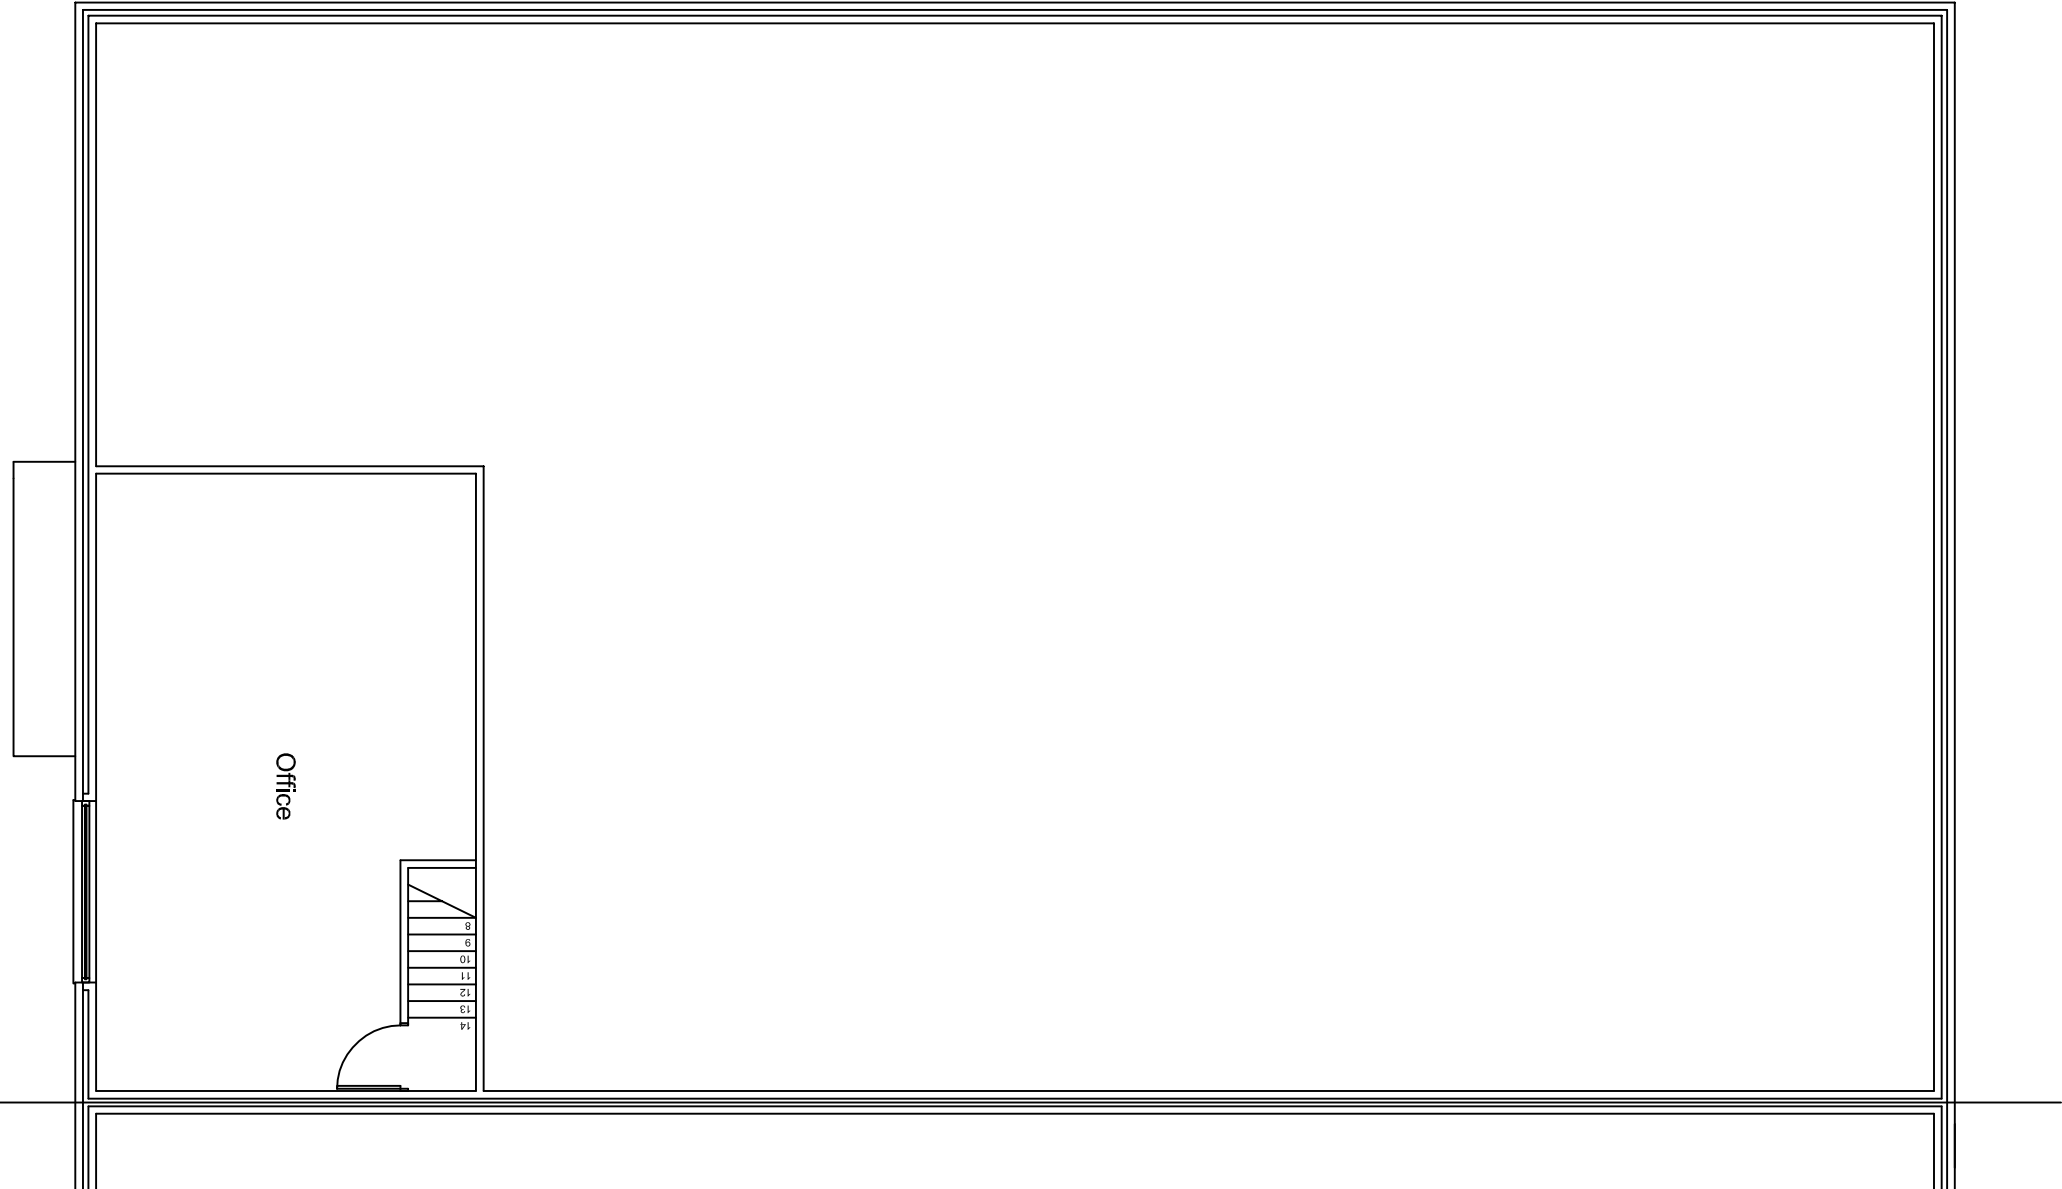

EXISTING FIRST FLOOR PLAN (1:100)

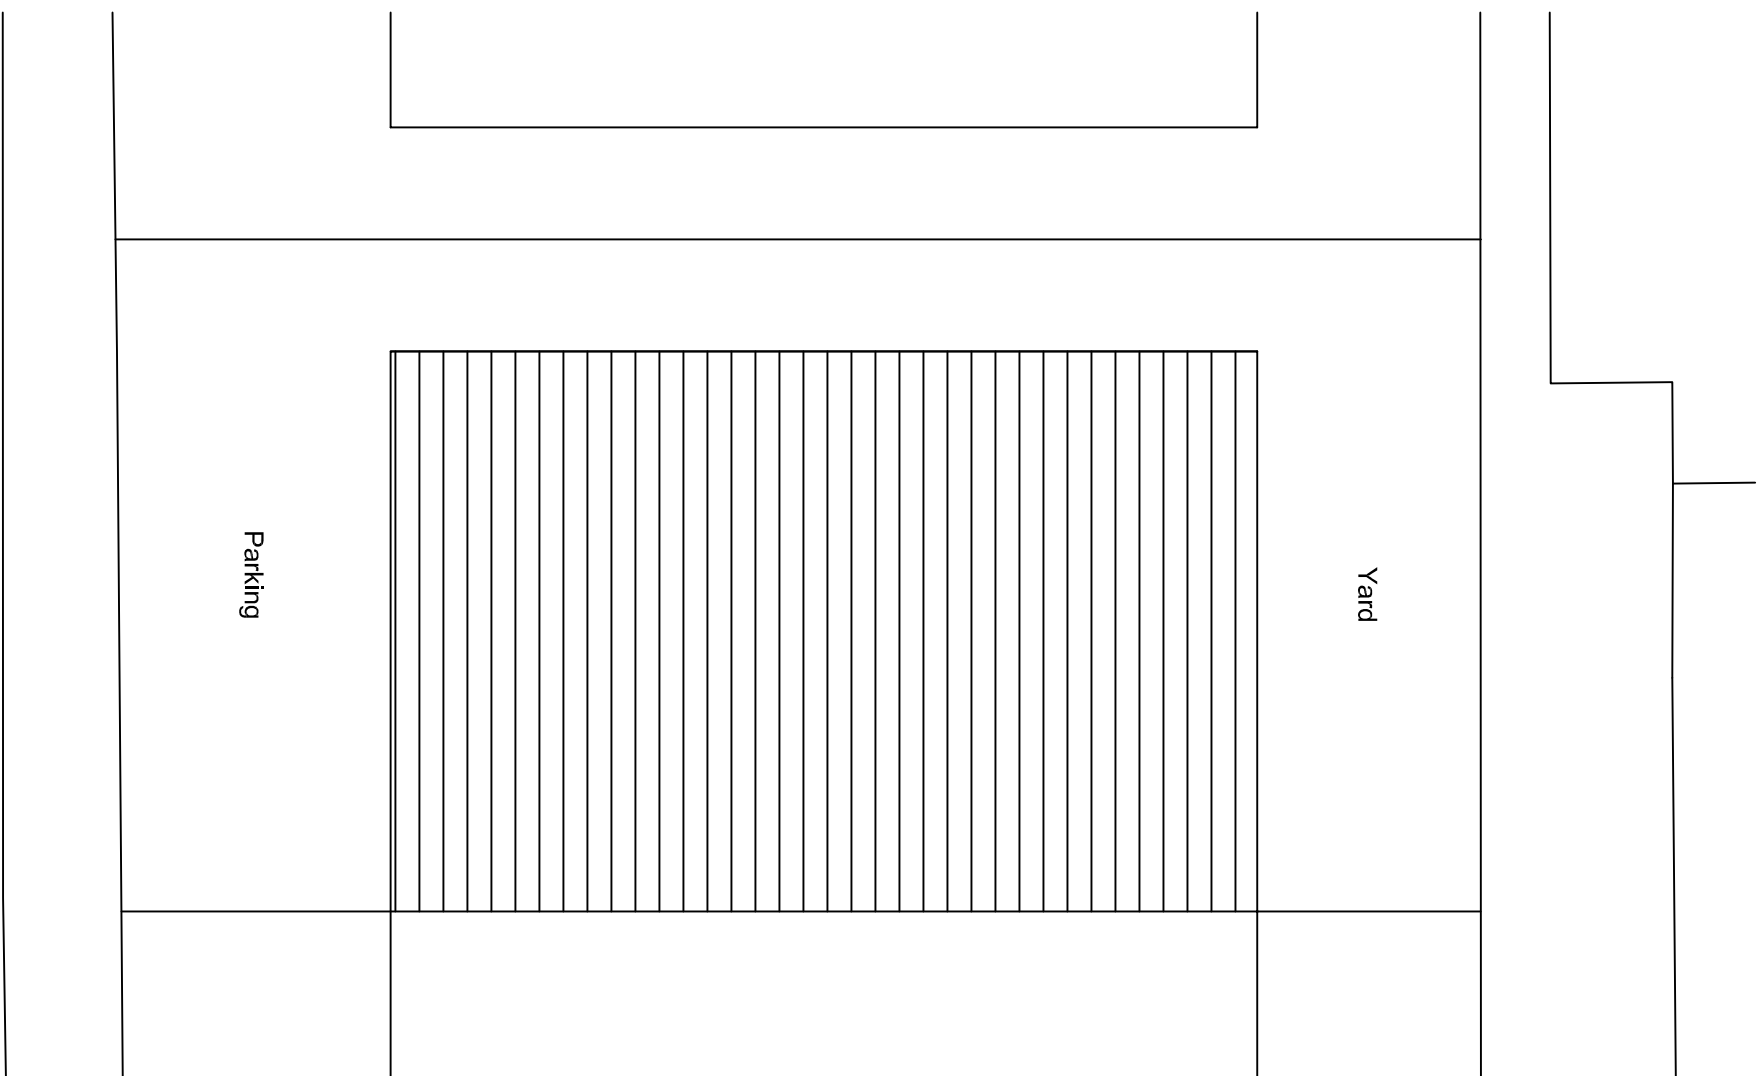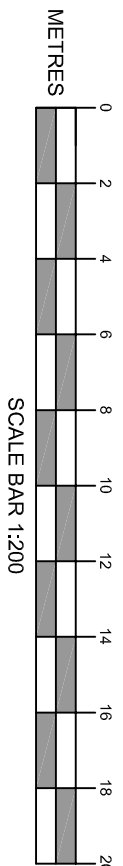

EXISTING SITE PLAN (1:200)

NOTES:
All dimensions to be checked on site and any discrepancy notified to the client immediately. All dimensions are to be used in preference to scaled dimensions.
This drawing is the property of The Martin Ralph Group and must not be reproduced, in part or whole, or altered from, without their permission.
It is essential that prior to commencement and during construction the design is discussed with the client and any discrepancies are discussed with the practice any inconsistencies, anomalies, non-industry standard features or other concerns.
For both pricing and construction purposes Structural, Mechanical and Electrical Engineers designs, calculations and sizes etc are to take preference over the layout drawings. Any discrepancies are to be brought to the immediate attention of The Martin Ralph Group.

AMENDMENTS	DATE

CLIENT
G & S FABRICATIONS
38 ASTON ROAD
WATERLOO VILLE
HAMPSHIRE
PO7 7XF

PROJECT
PROPOSED NEW ROLLER SHUTTER DOOR
38 ASTON ROAD
WATERLOO VILLE
HAMPSHIRE
PO7 7XF

DRAWING TITLE
EXISTING PLANS AND ELEVATIONS
DATE
08.08.2017
SCALE
1:100; 1:200; 1:1250 @ A1
DRAWING No.
17.124.JR.01
REVISION



11 Dogwood House
Bournemouth
PO3 5SE
www.martinralph.co.uk
info@martinralph.co.uk
T. 023 8225 7711
F. 023 8225 7712