



SHRUBS			
LH	LAVENDULA 'HIDCOTE'	20-30CM	At 4/m sq
HR	HEBE RAKAIENSIS	20-30CM	At 4/m sq
CCD	COTONEASTER CONSPICUOUS 'DECORUS'	30-45CM	At 4/m sq

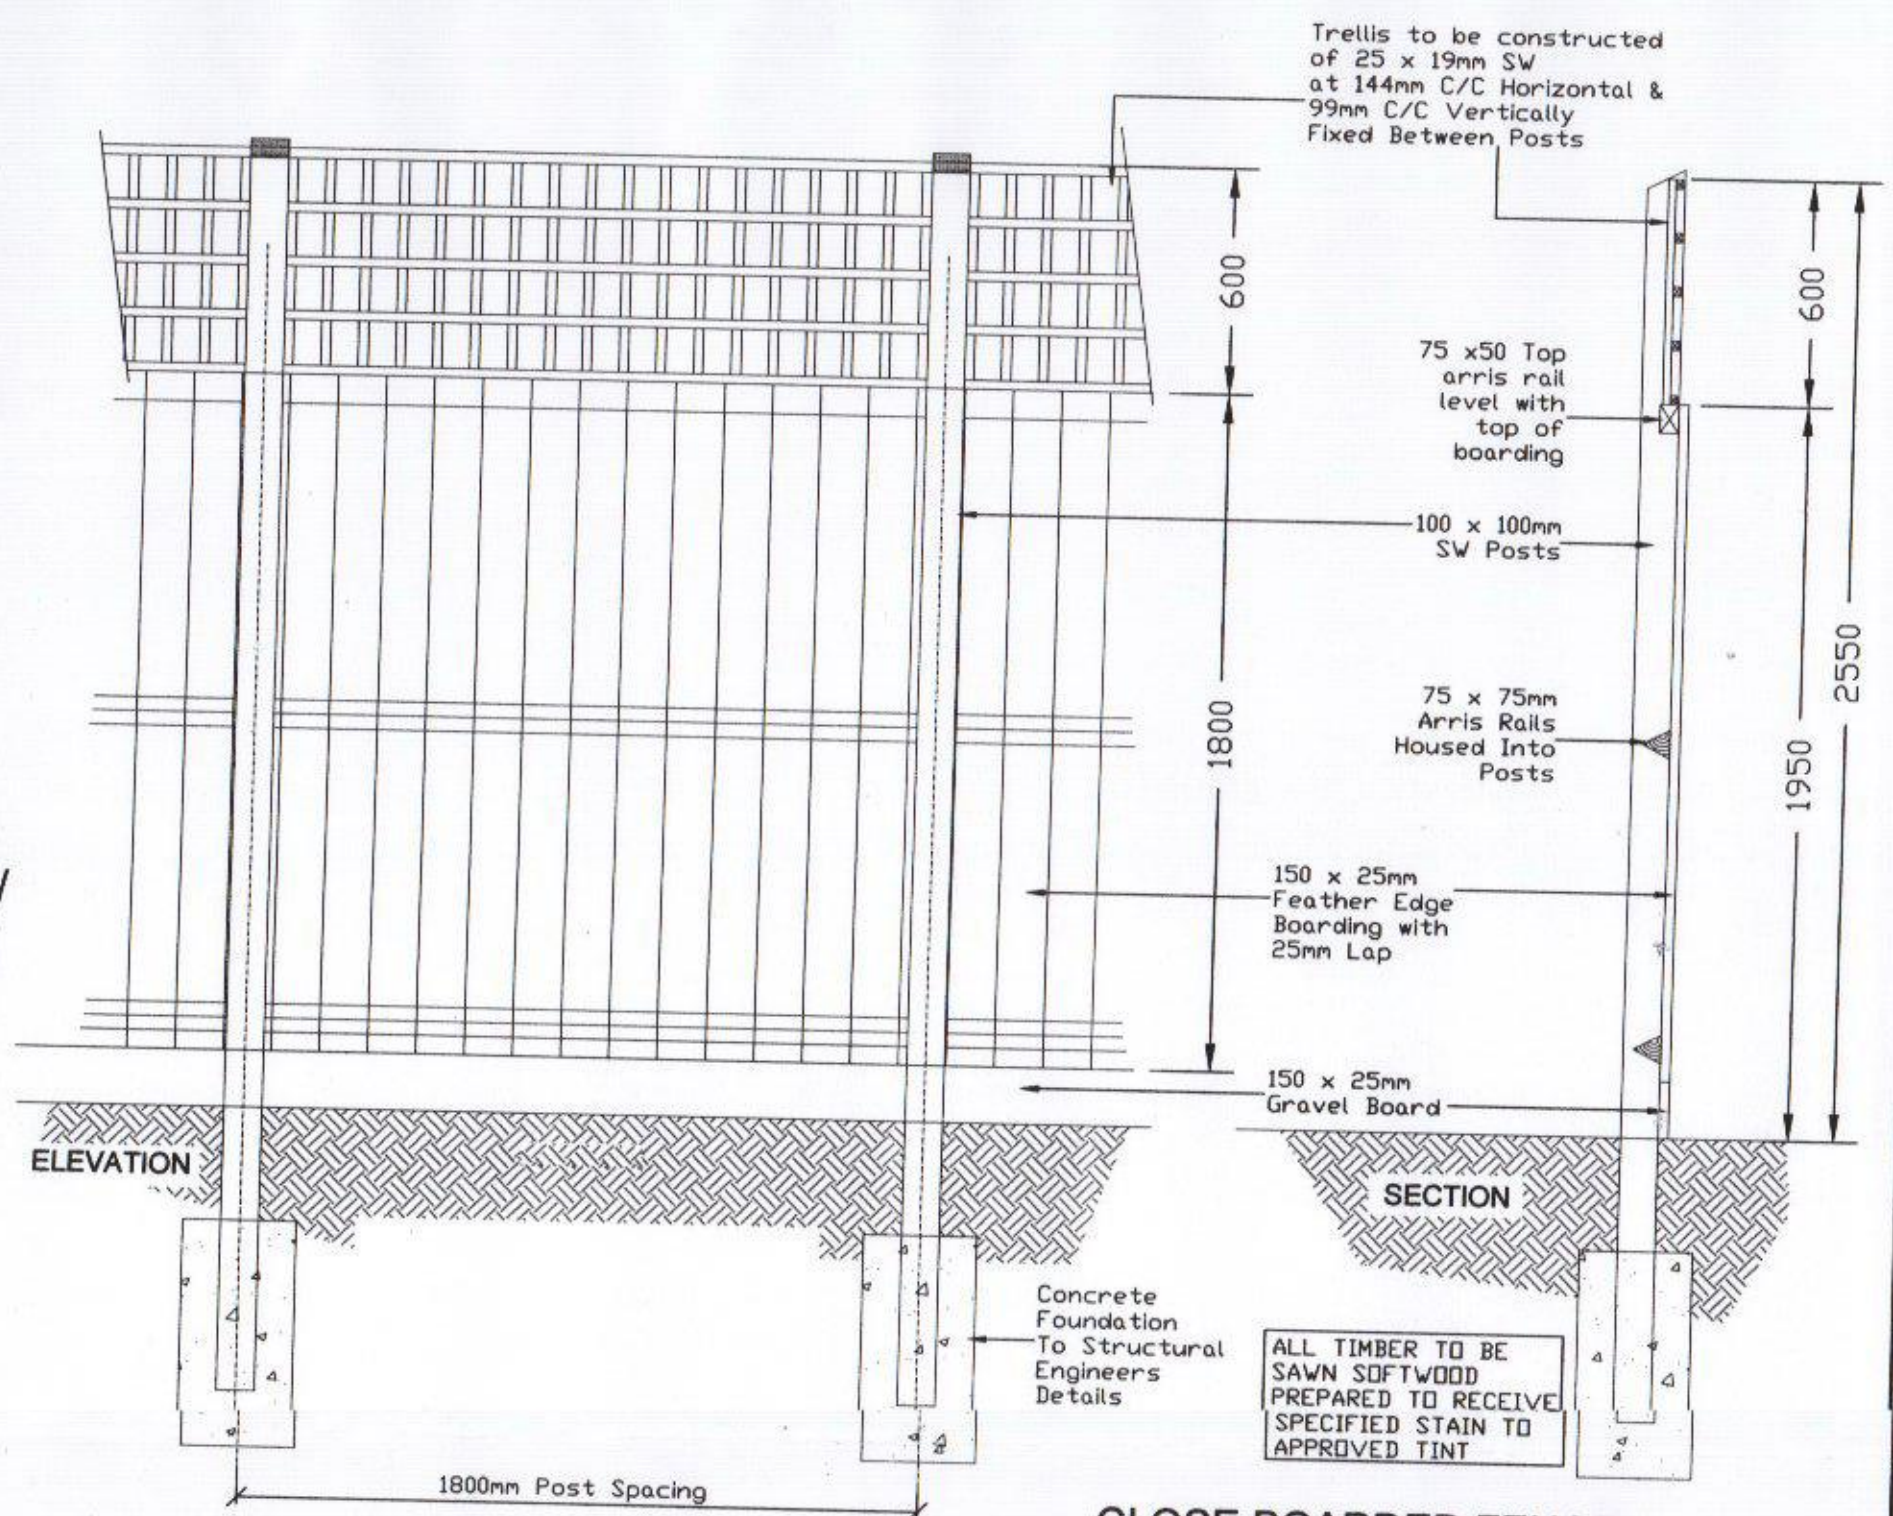

CLOSE BOARDED FENCE WITH TRELLIS @ 1:20

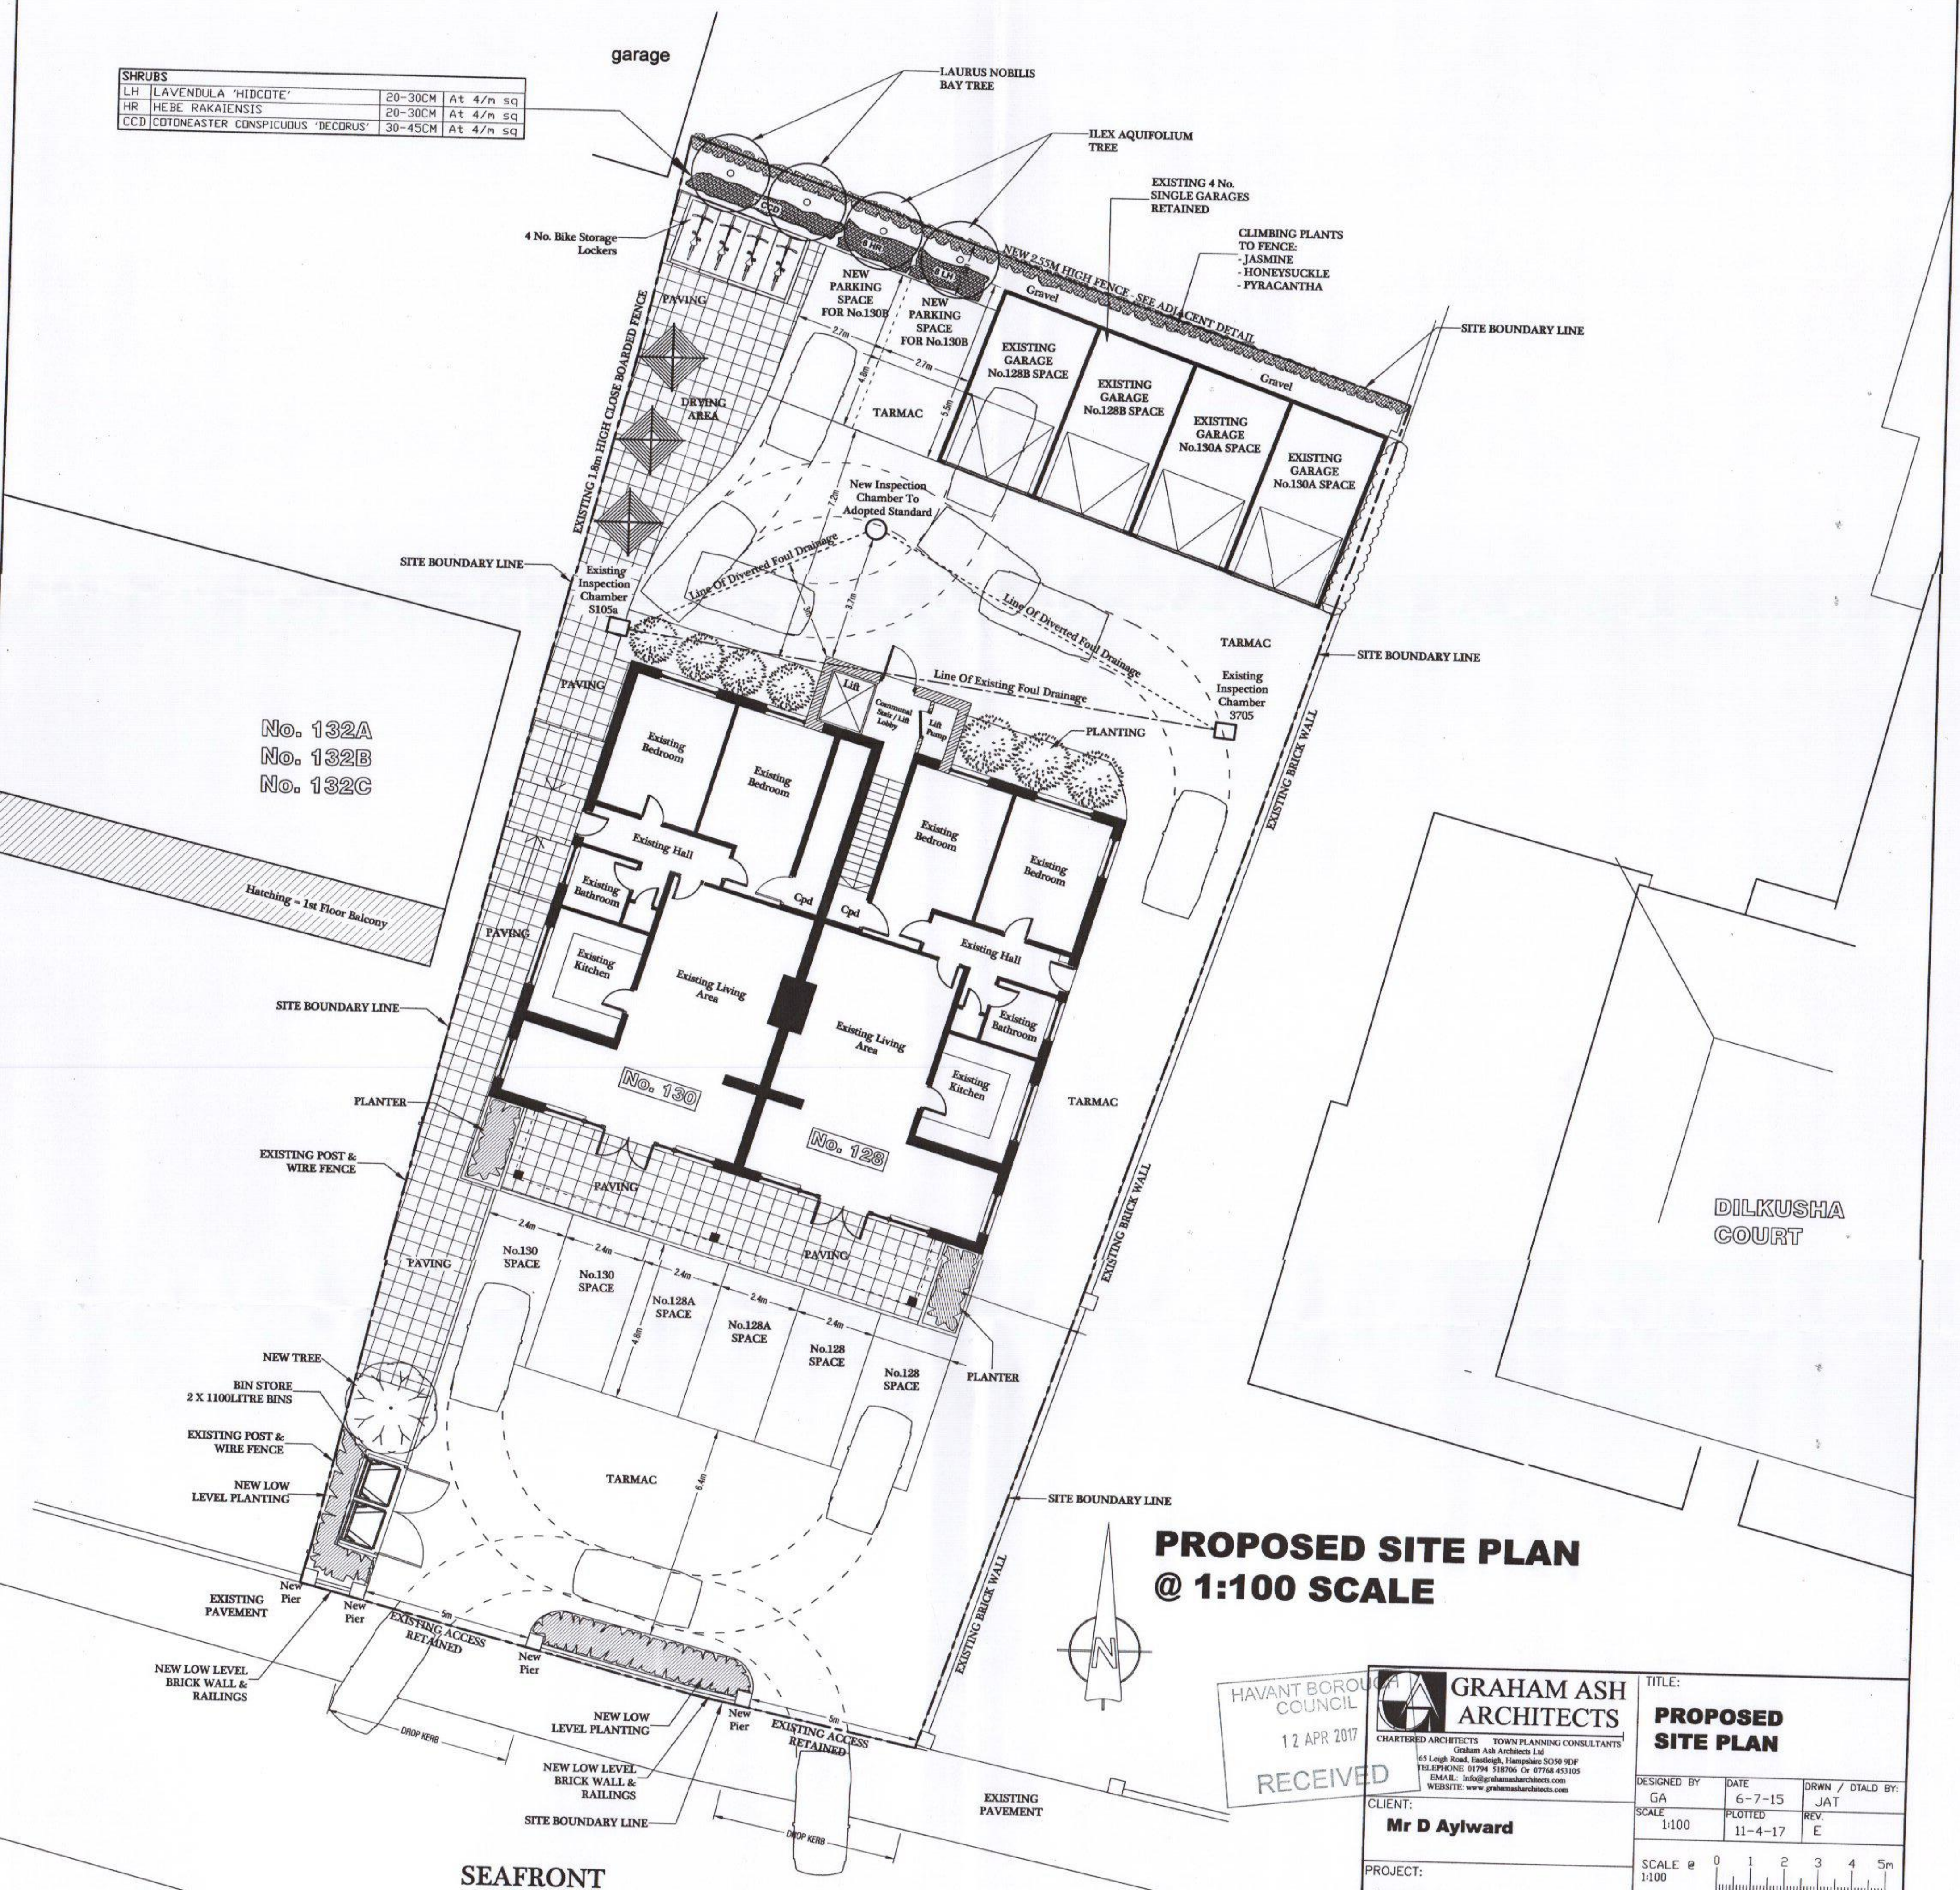

PROPOSED SITE PLAN
@ 1:100 SCALE

HAVANT BOROUGH COUNCIL
12 APR 2017
RECEIVED

GRAHAM ASH ARCHITECTS
CHARTERED ARCHITECTS TOWN PLANNING CONSULTANTS
Graham Ash Architects Ltd
65 Leigh Road, Eastleigh, Hampshire SO50 9EF
TELEPHONE: 01794 518706 Or 07768 453105
EMAIL: info@grahamasharchitects.com
WEBSITE: www.grahamasharchitects.com

CLIENT:
Mr D Aylward

PROJECT:
**Lama Court,
Seafront, (128-130)
Hayling Island,
PO11 9HW**

TITLE:			
PROPOSED SITE PLAN			
DESIGNED BY	DATE	DRWN / DTALD BY:	
GA	6-7-15	JAT	
SCALE		REV.	
1:100	11-4-17	E	
SCALE @ 0 1 2 3 4 5m			
PURPOSE OF ISSUE:			
☒ Information ☐ approval ☐ tender ☐ construction			
DWG. NO.			
15:027:05 REV E			