 



ALTERATIONS LEGEND:

-  Existing walls to be retained.
-  Existing walls to be demolished.
-  Existing opening to be blocked up / filled in with materials to match.
-  Refer key for further detail of proposed alterations to existing building fabric.
-  Openings blocked up.
-  Existing doors / windows removed and replaced with new items to later detail & specification.
-  Proposed new windows / doors.
-  Existing window to become escape window

D001 New door/window reference

ALTERATIONS KEY:

- 01 New opening in wall for entrance doors
- 02 Outdoor store to be demolished
- 03 New flat roof kitchen extension to be constructed
- 04 Existing staircase, balustrade & handrails to be retained
- 05 Door to be removed with opening retained

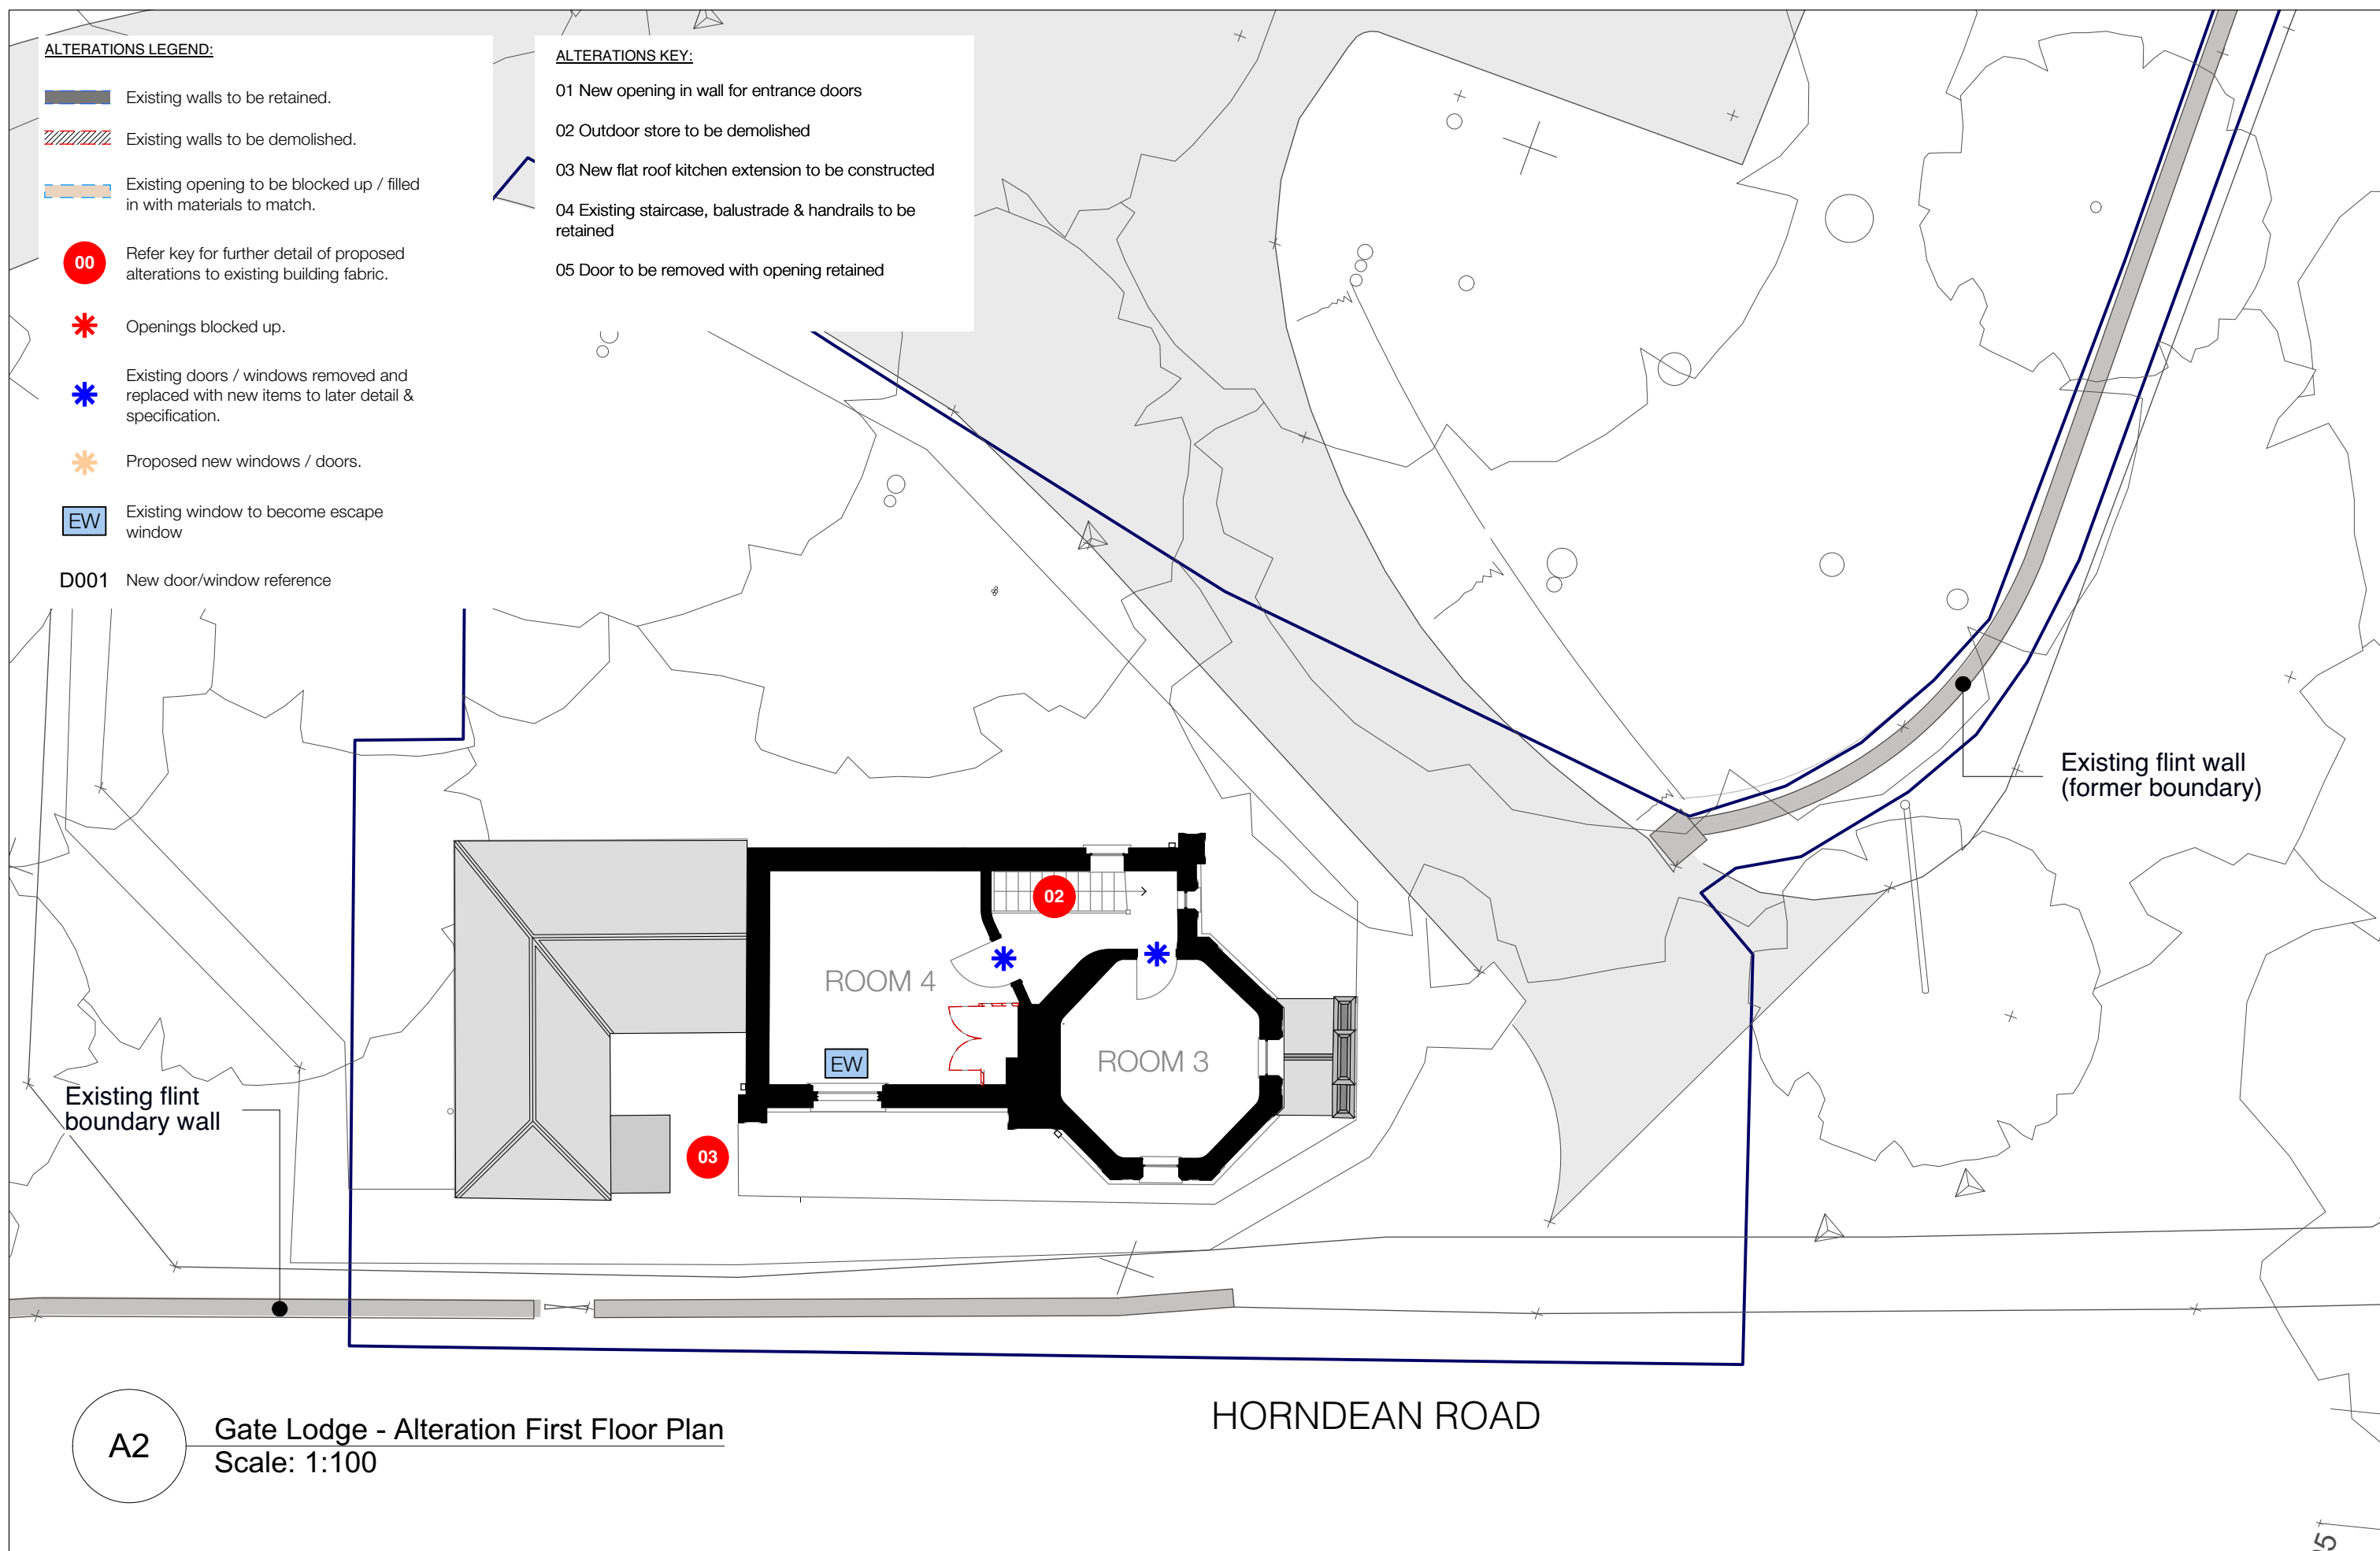

A2

Gate Lodge - Alteration First Floor Plan
Scale: 1:100

