


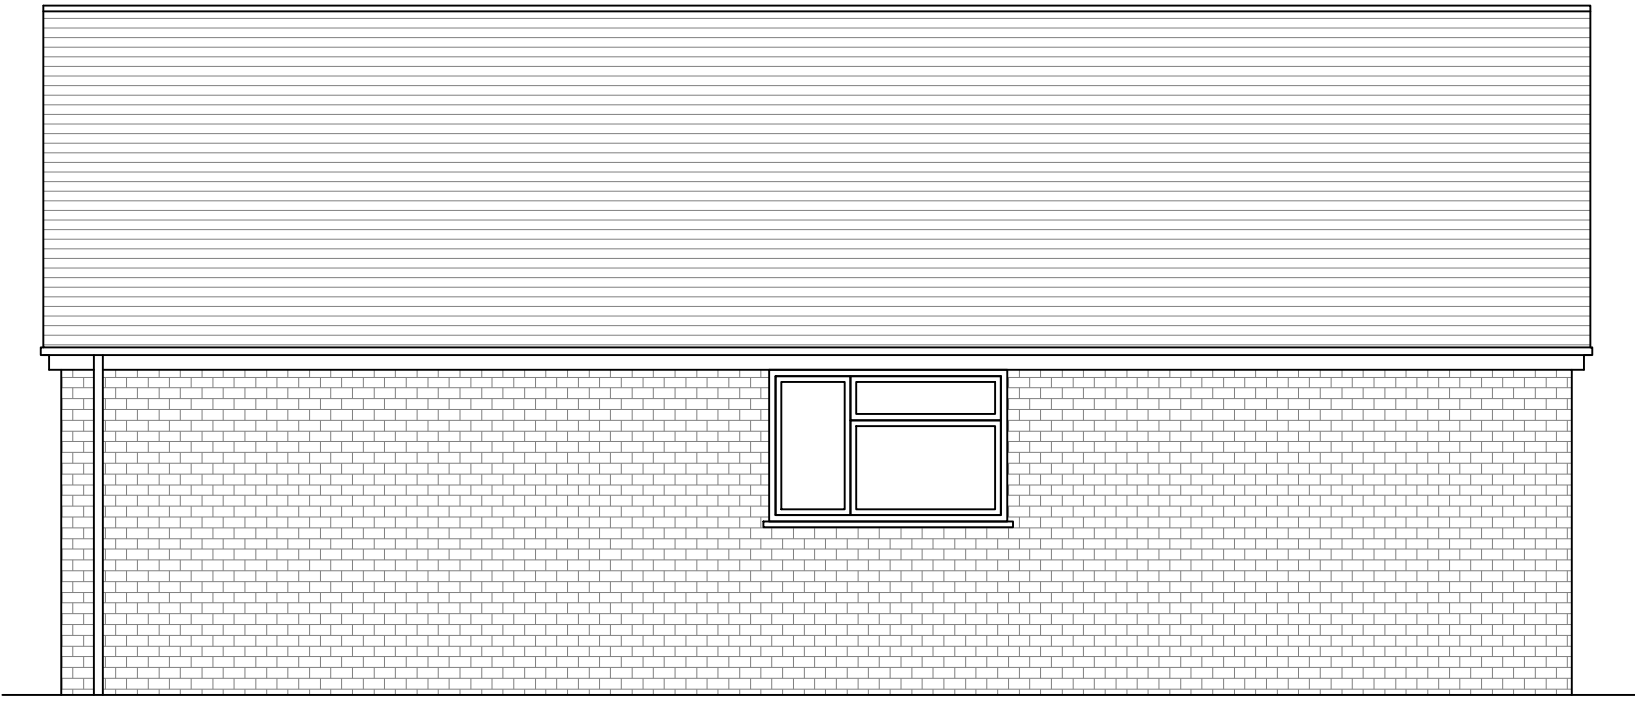

Existing Side Elevation
Scale 1:50



Existing Side Elevation
Scale 1:50




Existing Front Elevation
Scale 1:50



Existing Rear Elevation
Scale 1:50



Proposed Side Elevation
Scale 1:50

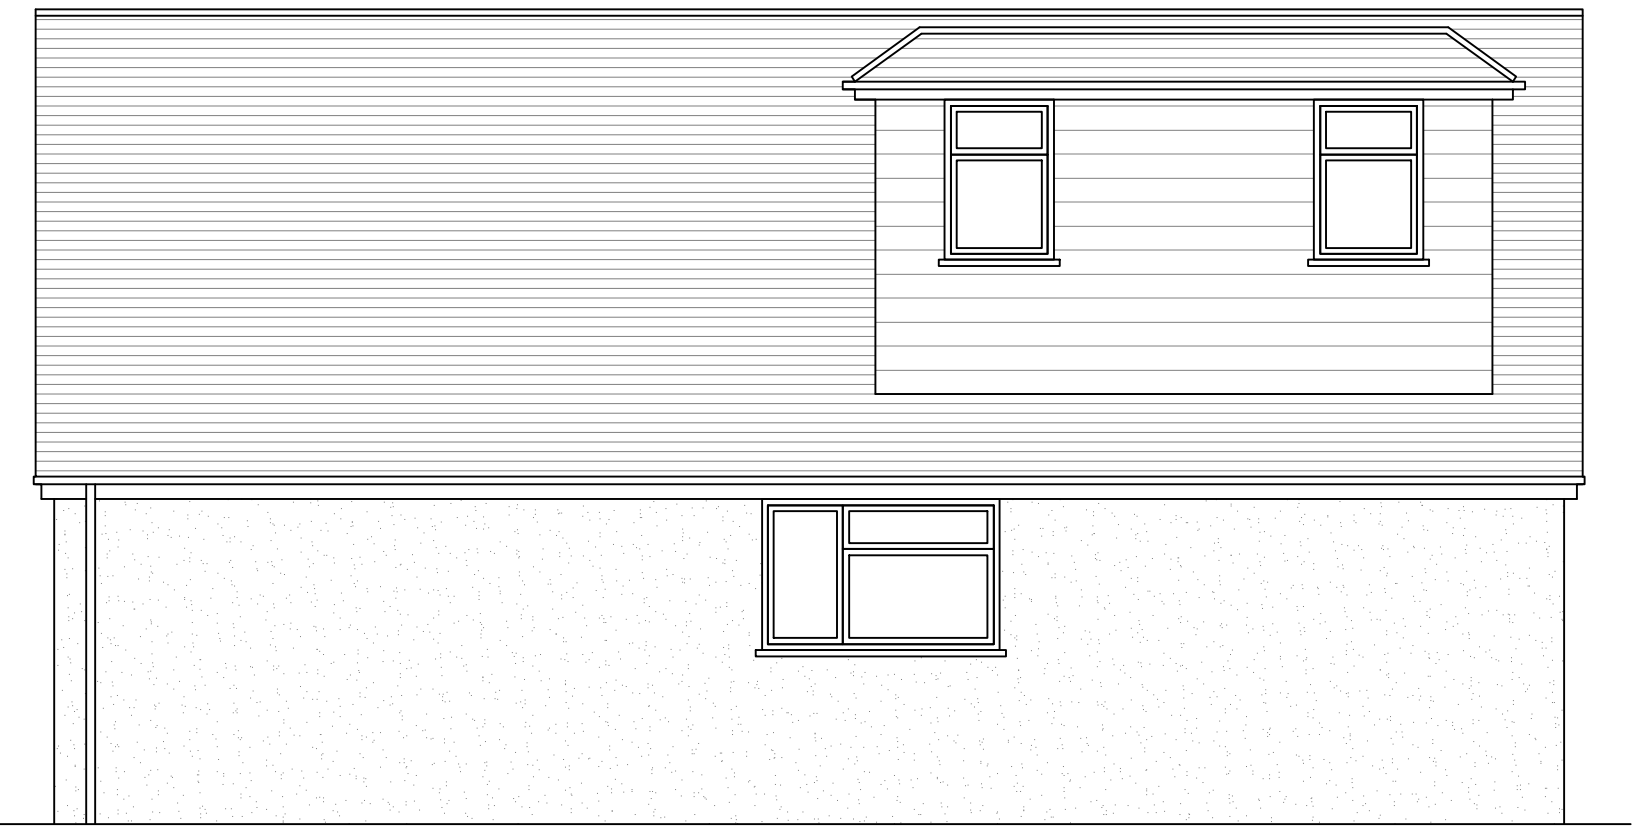


Proposed Side Elevation
Scale 1:50




Proposed Front Elevation
Scale 1:50



Proposed Rear Elevation
Scale 1:50

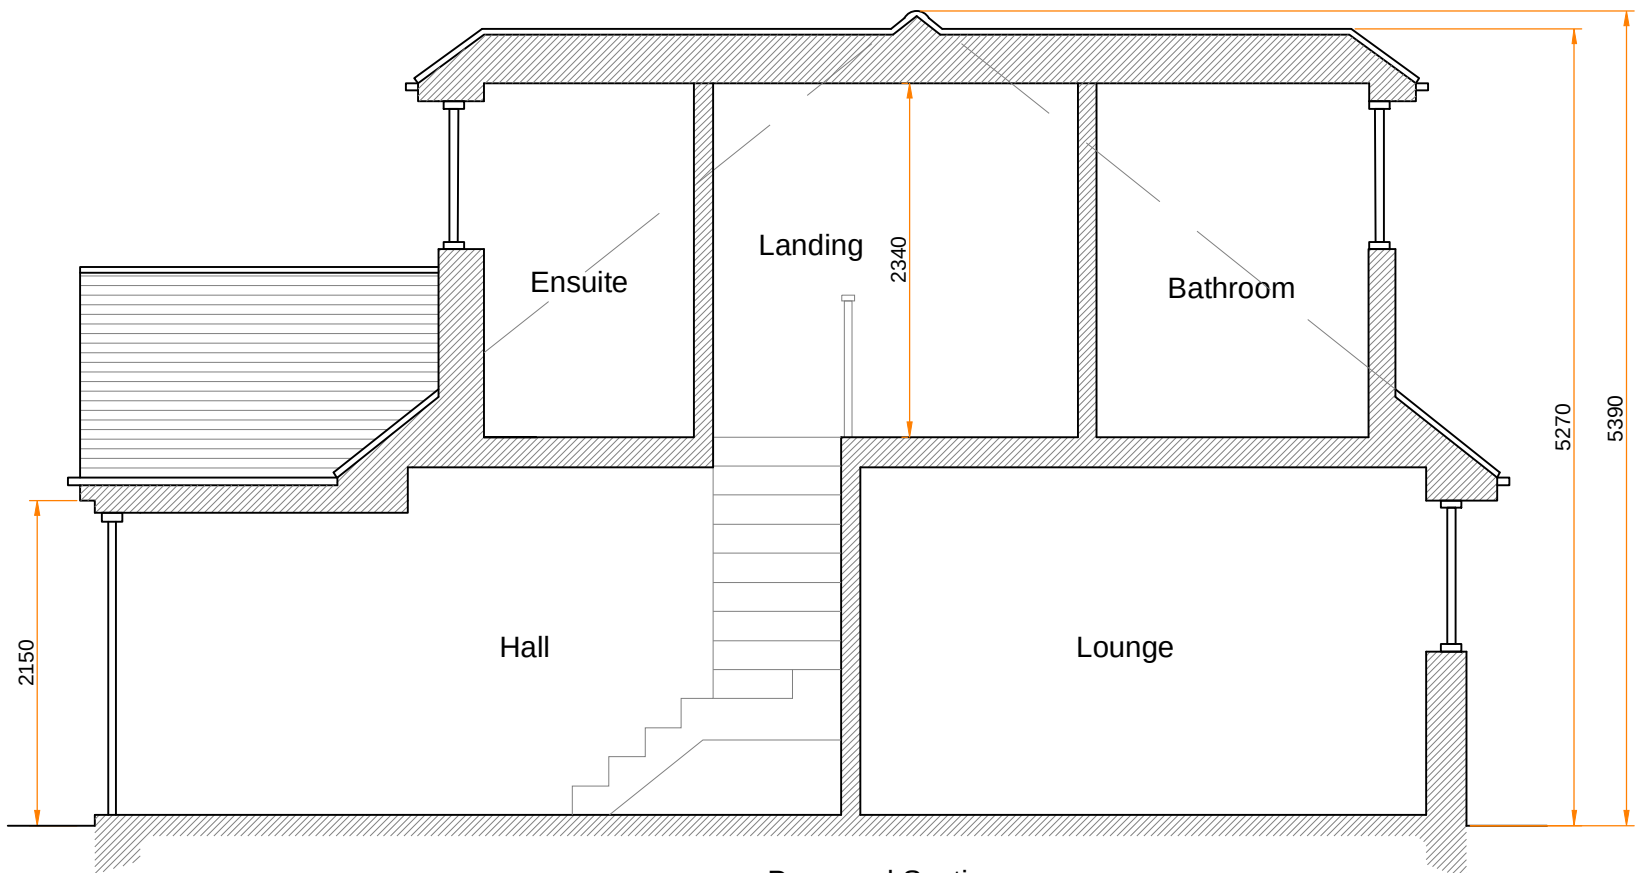

Proposed Section
Scale 1:50

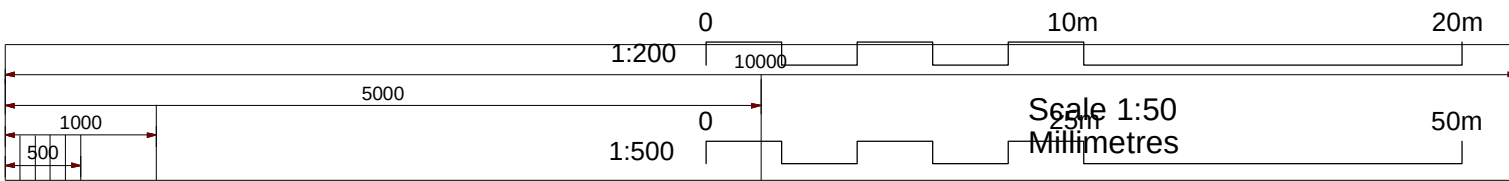

All materials to match existing
All dimensions showing are structural build sizes not finished sizes
Do not scale from this drawing (other than for planning purposes), contractor to verify all dimensions before setting out, commencing work or placing orders



Project
Proposed extension

5 Waterloo Close
Cowplain, PO8 8QJ

Client

Drawing Title
Existing & Proposed Elevations

Date
12.06.2017

Drawing No.
1384-201

Rev
-

Page Size
A1

Scale
1:50

M3 Architectural Design Ltd.
377 - 399 London Road
Camberley, GU15 3HL
t: 01276 300024
e: info@m3architecturaldesign.co.uk
w: www.m3architecturaldesign.co.uk

© 2012 M3 Architectural Design Ltd.