


PLOT 52 (OPP)

Drawn by **RKDB** Checked by **MAH**
Date: **FEBRUARY 2017**


This drawing and the works depicted are the copyright of Simon Cooper Associates Ltd. and may not be reproduced or amended except by written permission. No liability will be accepted for amendments made by other persons.

Revisions			
Rev	Date	Drawn	Checked

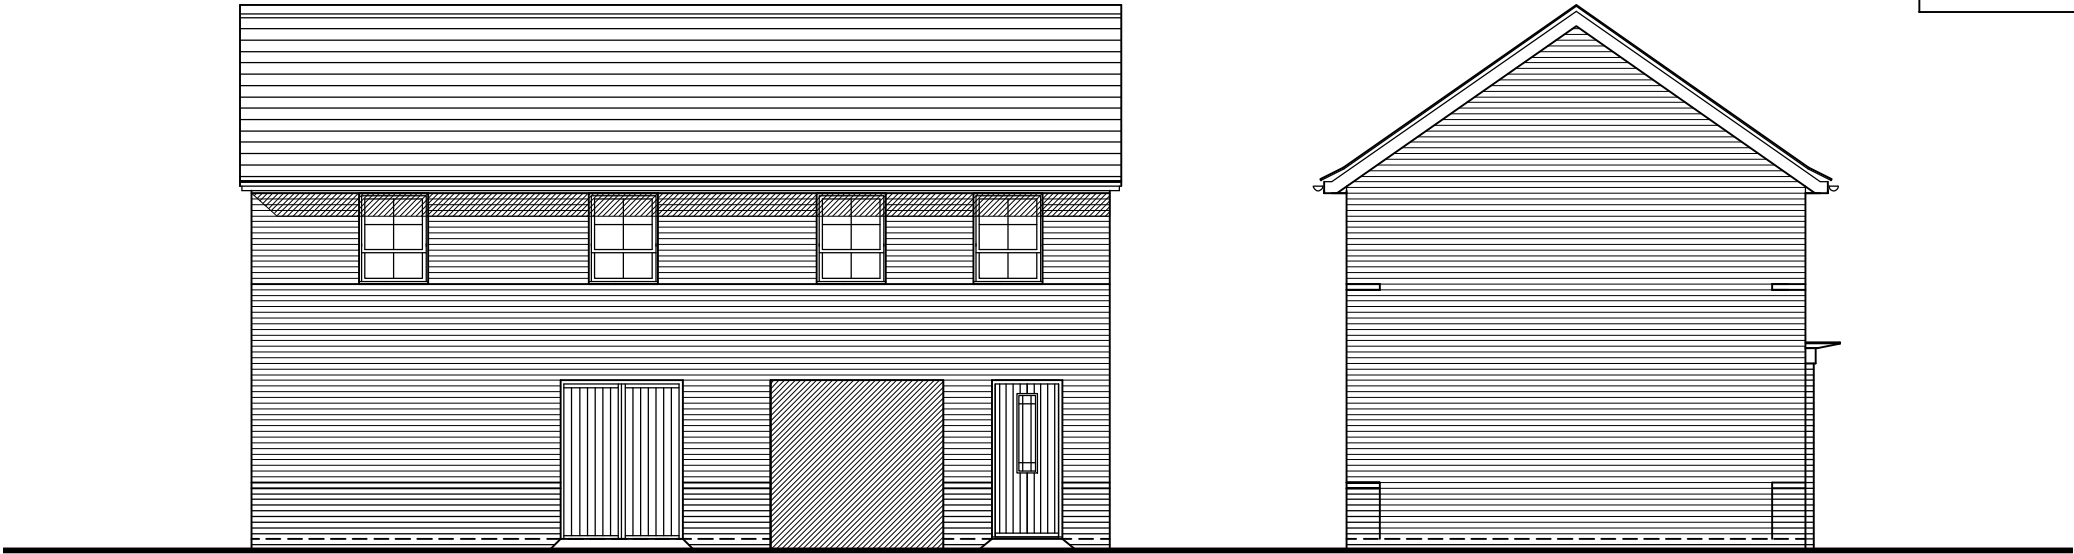

Front Elevation

Side Elevation

 


Project:

HAVANT ROAD,
EMSWORTH, HAMPSHIRE

Drawing Title:

TYPE 73
ELEVATIONS

Client:
 **BARRATT**
HOMES

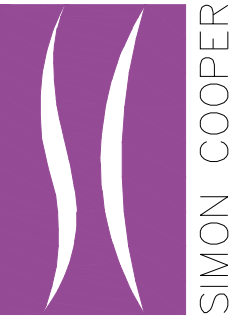

Simon Cooper Associates Limited,
Connaught House, 22/24 Guildford Road,
Bagshot, GU19 5JN
Telephone 01276 450039
info@simoncooper.net www.simoncooper.net

Drg No: **18-2059-T73-103**
Scale @ A3: **1:100** Rev:



Rear Elevation

Side Elevation

★ Obscure Glazed Windows