


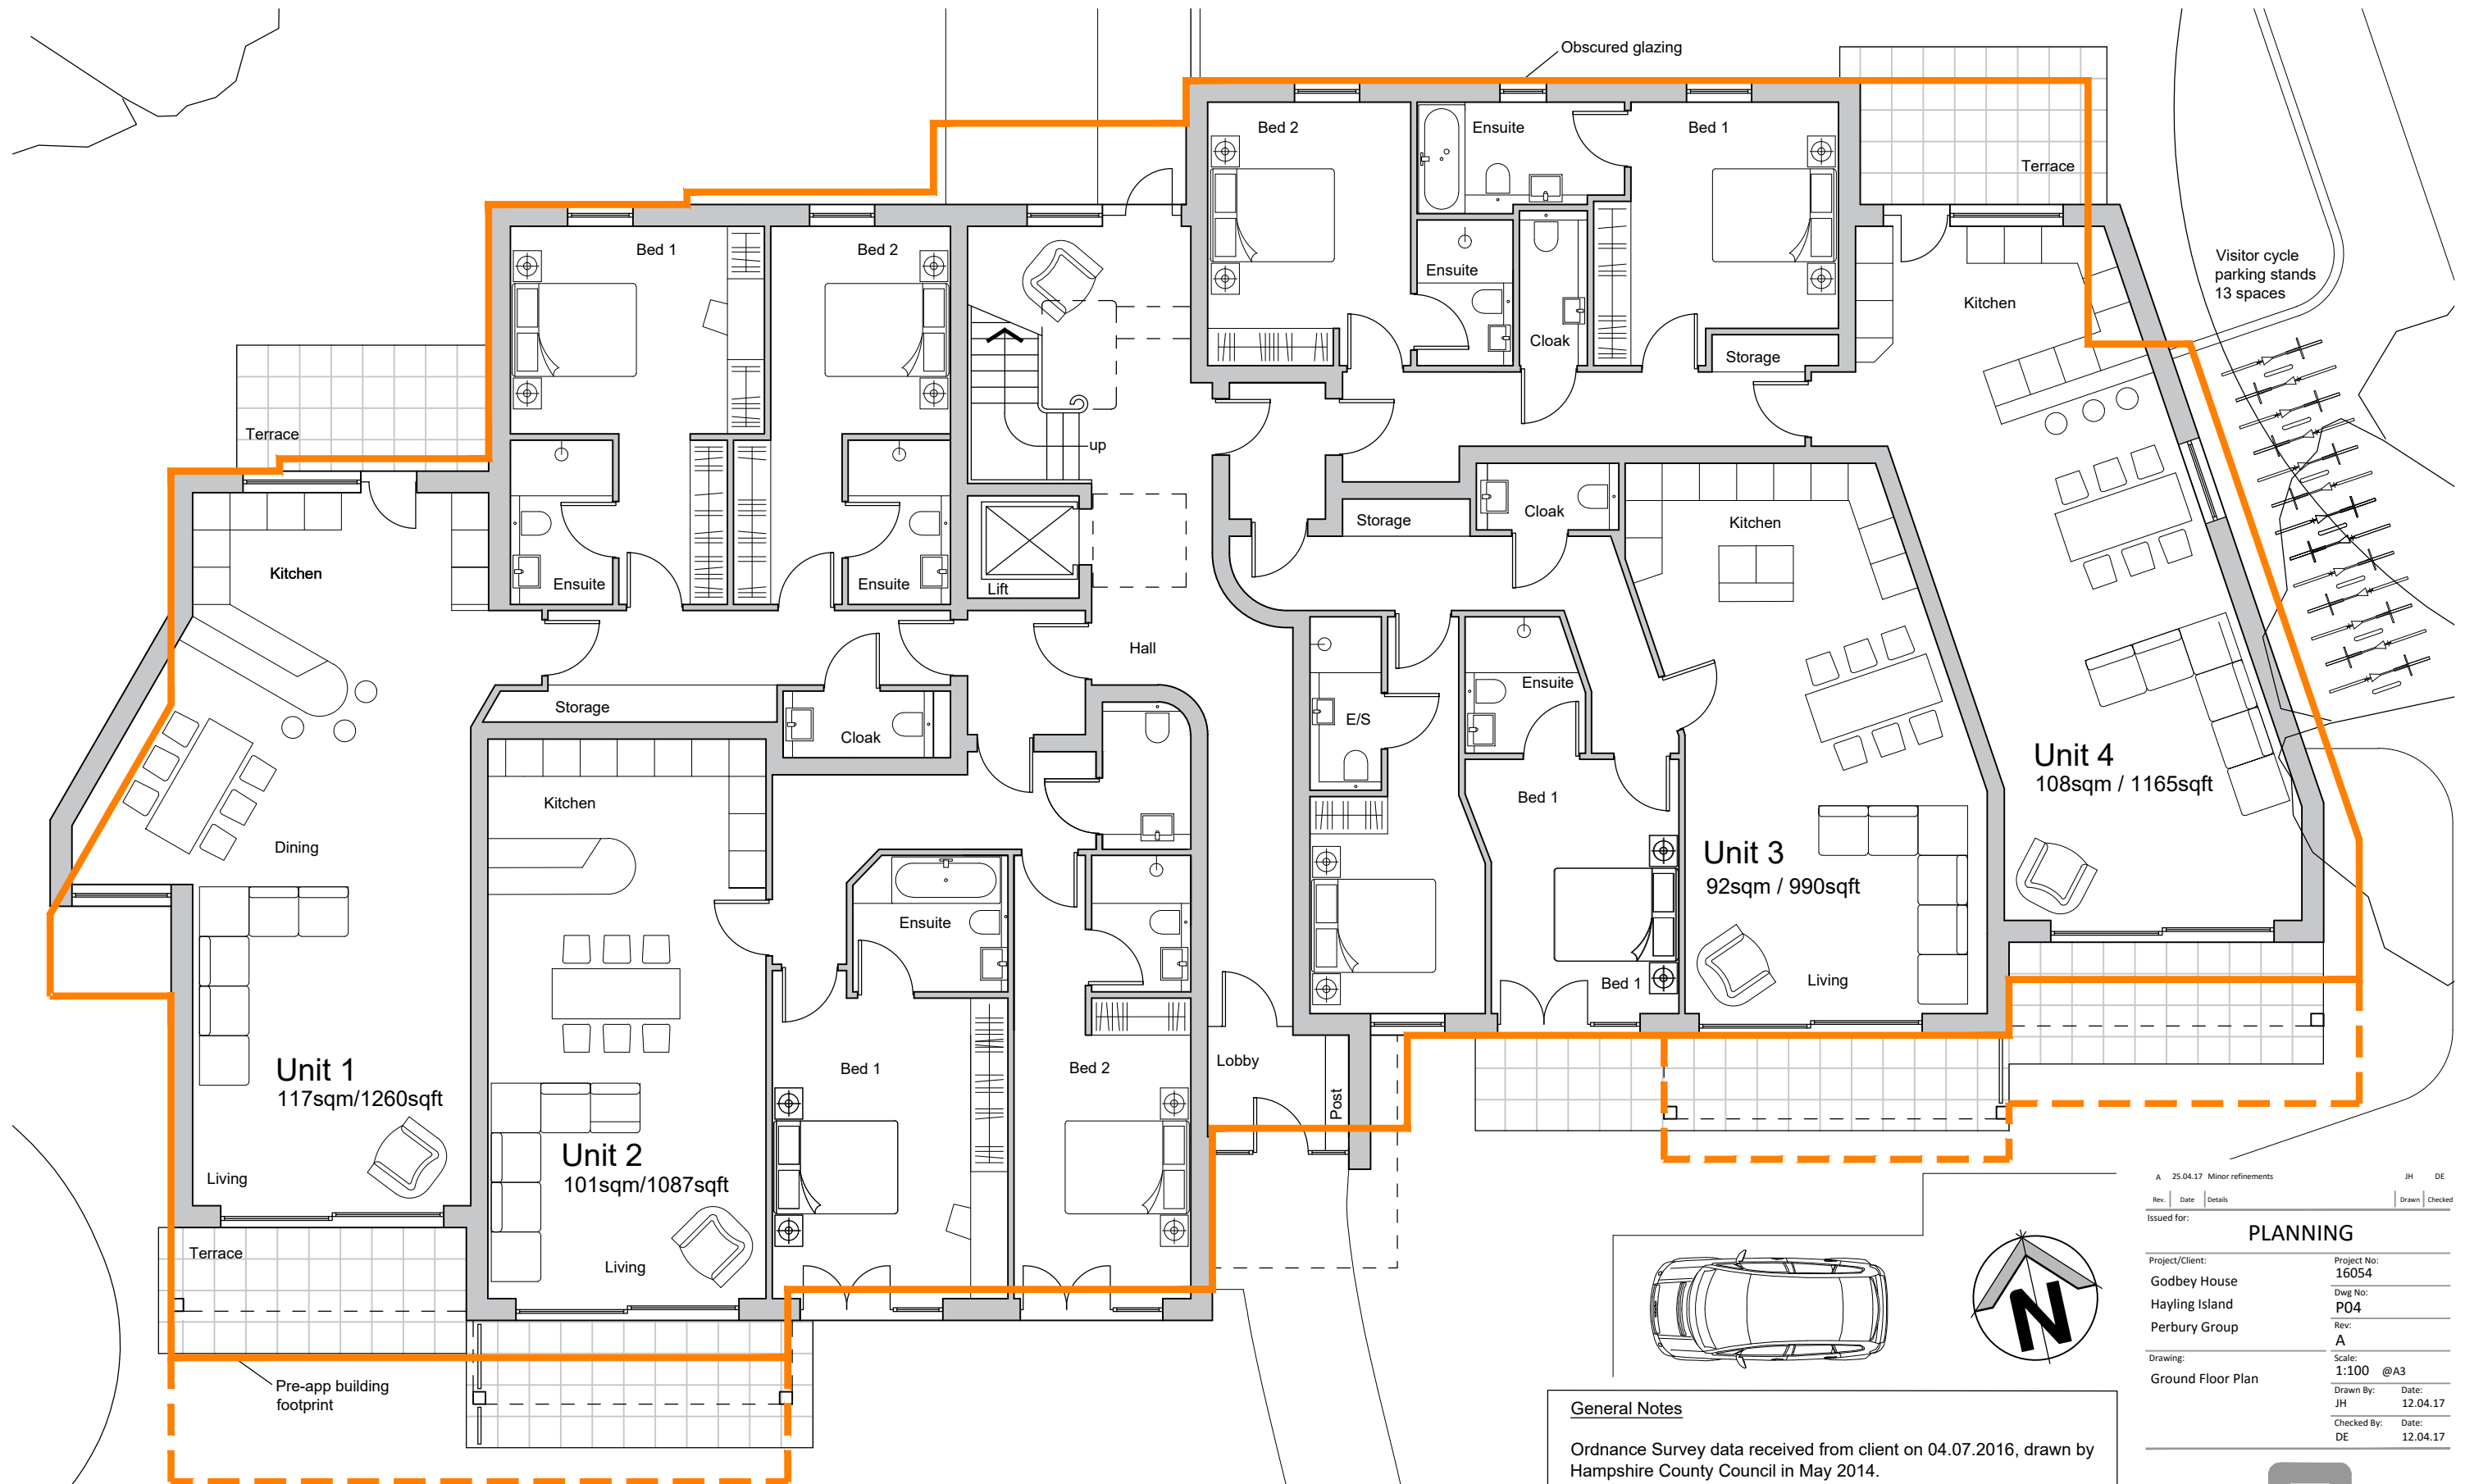

- Key**
- Pre-app building footprint
 - Pre-app balcony footprint

Ground Floor Plan 1:100@A3



General Notes

Ordnance Survey data received from client on 04.07.2016, drawn by Hampshire County Council in May 2014.

Tree Survey Data drawn by and received from Barrell Tree Consultancy on 03.04.2017.

All dimensions to be confirmed on site. All drawings subject to planning and building regulations consent.

All drawings are subject to Local Authority consent.

The details shown are for design intent purposes only and are subject to further design development with suppliers and sub-contractors.

Do not scale off drawings, if in doubt ask.

A 25.04.17 Minor refinements			JH	DE
Rev	Date	Details	Drawn	Checked
Issued for:				
PLANNING				
Project/Client:			Project No:	
Godbey House			16054	
Hayling Island			Dwg No:	
Perbury Group			P04	
Rev:			Rev:	
A			A	
Drawing:			Scale:	
Ground Floor Plan			1:100 @A3	
			Drawn By:	
			JH	
			Date:	
			12.04.17	
			Checked By:	
			DE	
			Date:	
			12.04.17	