




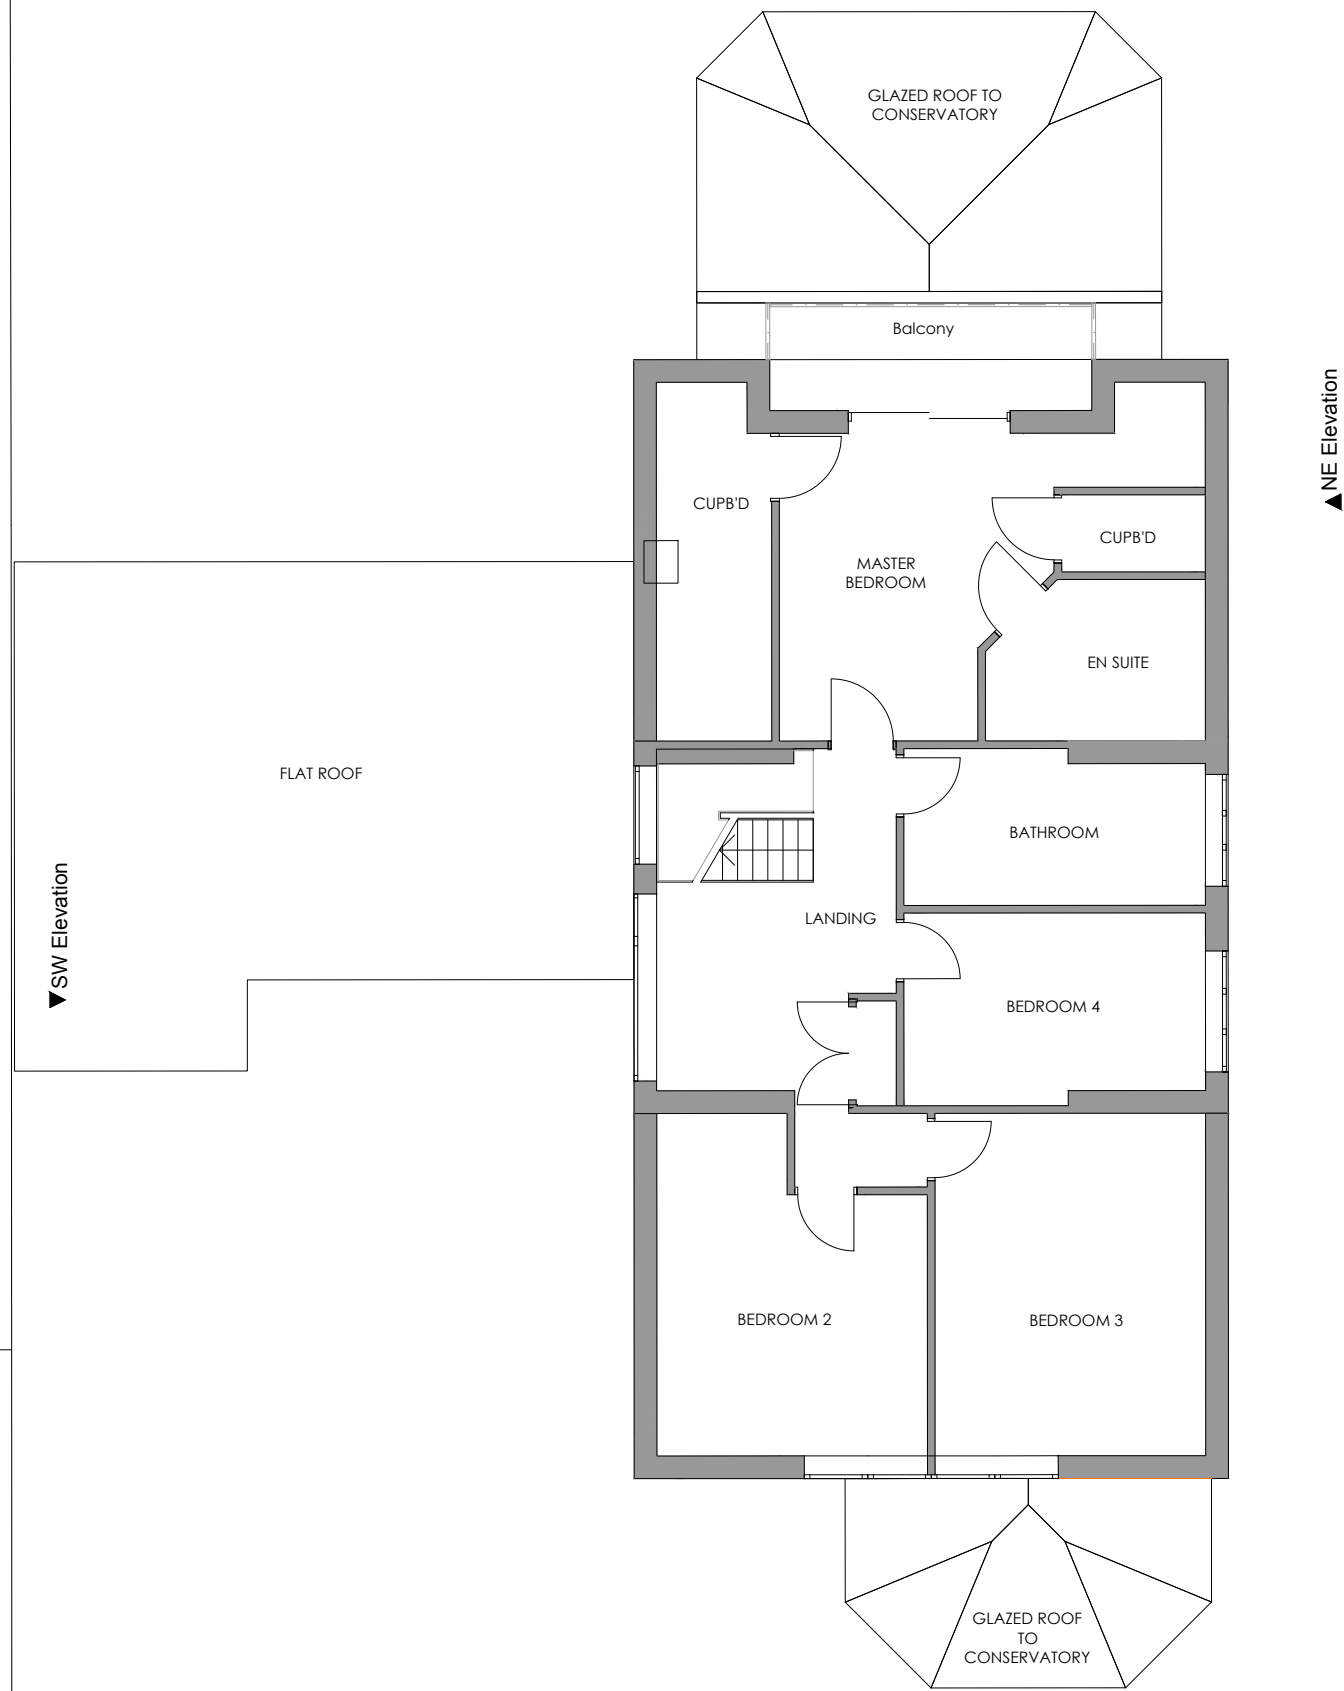

EXISTING FIRST FLOOR PLAN

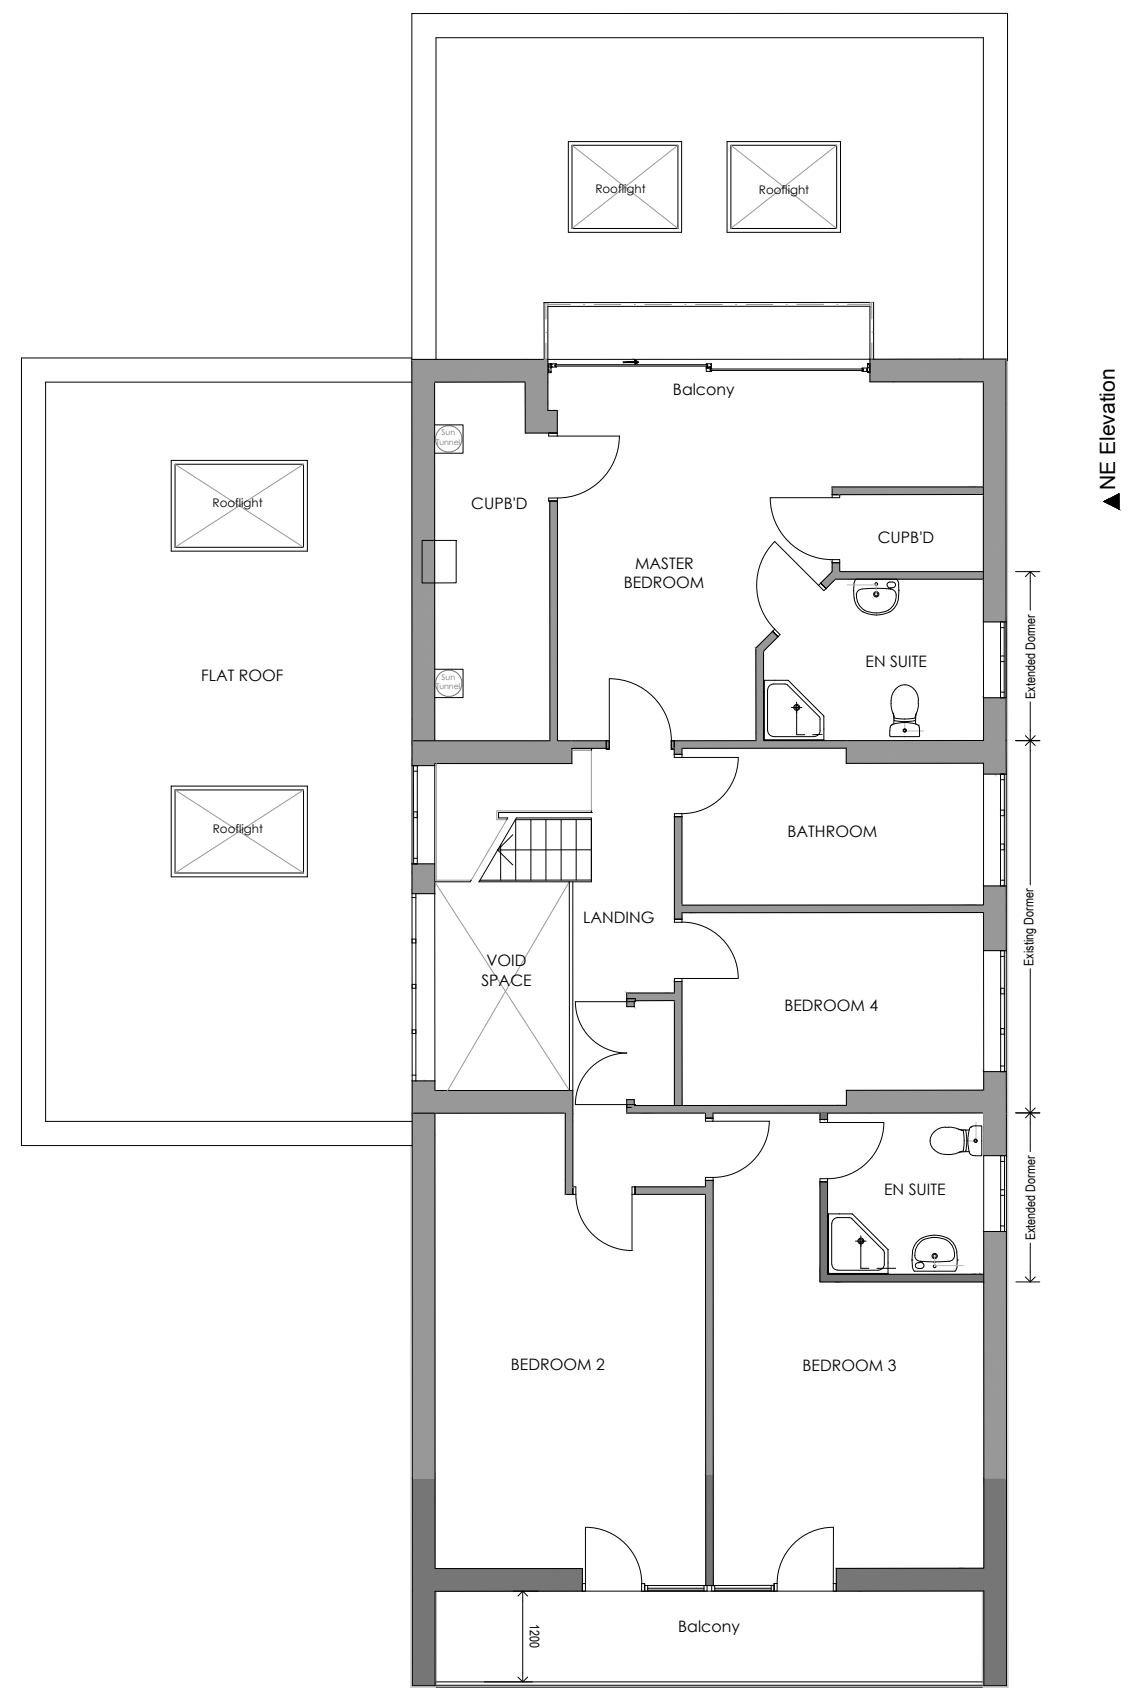

PROPOSED FIRST FLOOR PLAN

 

Copyright is reserved by NOW Survey and is issued on the condition that it is not copied or disclosed by or to any unauthorised persons without prior consent in writing from NOW Survey.

All dimensions to be checked on site

REV	DESCRIPTION	DRAWN	DATE
-	New drawing - work in progress	SPG	21.10.16
A	Draft issue	SPG	28.10.16
B	Issued for Planning	SPG	19.01.17

Drawing Ref	Rev	Drawing Title
NSR 05	B	Existing and Proposed First Floor Plans
Scale at A1	Scale at A3	47 North Shore Road
1:50	1:100	Hayling Island
Date	21 Oct 2016	Havant
Drawn by	SPG	PO11 0HN

now Chartered Surveyors
 71-72a Bedford Place
 Southampton
 SO15 2DS
 Tel 0845 050 0022
www.now-survey.com