

0 2.5m 5m




HT S01 2B4P
AS - 66-69
OPP - 72-75

Floor Area :
GF: 39.10 sqm 420.87 sq ft
FF: 39.10 sqm 420.87 sq ft
TOTAL: 78.20 sqm 841.74 sq ft



Rear Elevation

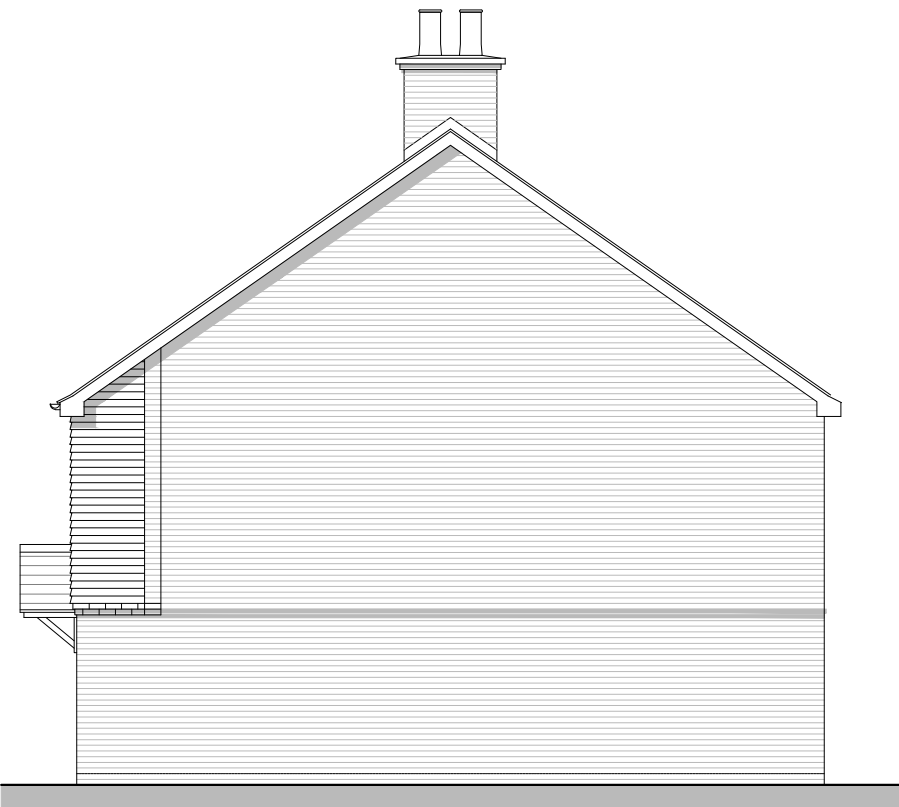

Side Elevation B

REV.	DATE	REVISIONS:	By
x	xx/xx/xx	xxxxx	XX

Planning

© COPYRIGHT EXISTS ON THE DESIGNS AND INFORMATION SHOWN ON THIS DRAWING
This drawing may be scaled or cross referenced to the scale bar for planning application purposes only. Do not scale for any other purpose, use figured dimensions only. Subject to site survey and all necessary consents.
All dimensions to be checked by user and any discrepancies, errors or omissions to be reported to the Architect before work commences. This drawing is to be read in conjunction with all other relevant materials.

CLIENT: Bellway Homes LTD (Wessex)		PROJECT: Land West of Horndean Road Emsworth		Broadmede House Farnham Business Park Weydon Lane Farnham Surrey GU9 8QT Tel. 01252 267878 info@osparchitecture.com www.osparchitecture.com O'KEEFE SCANLON LIMITED 
SCALE: 1:100 (A3 ORIGINAL)		DRAWING: Block 66 to 69 & 72 to75 Rear & Side Elevations		
DRAWN: KLH	16386	P140	—	
DATE: 23.03.17				