
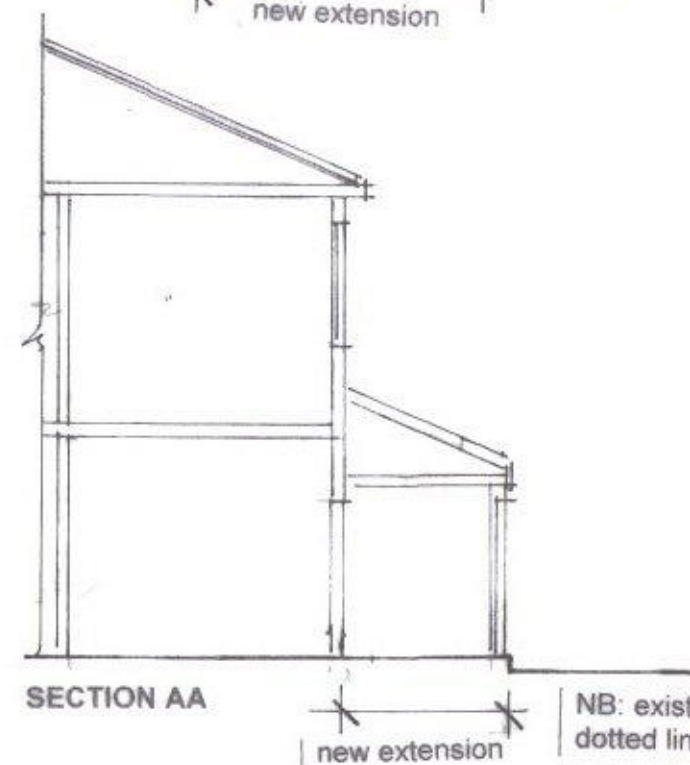
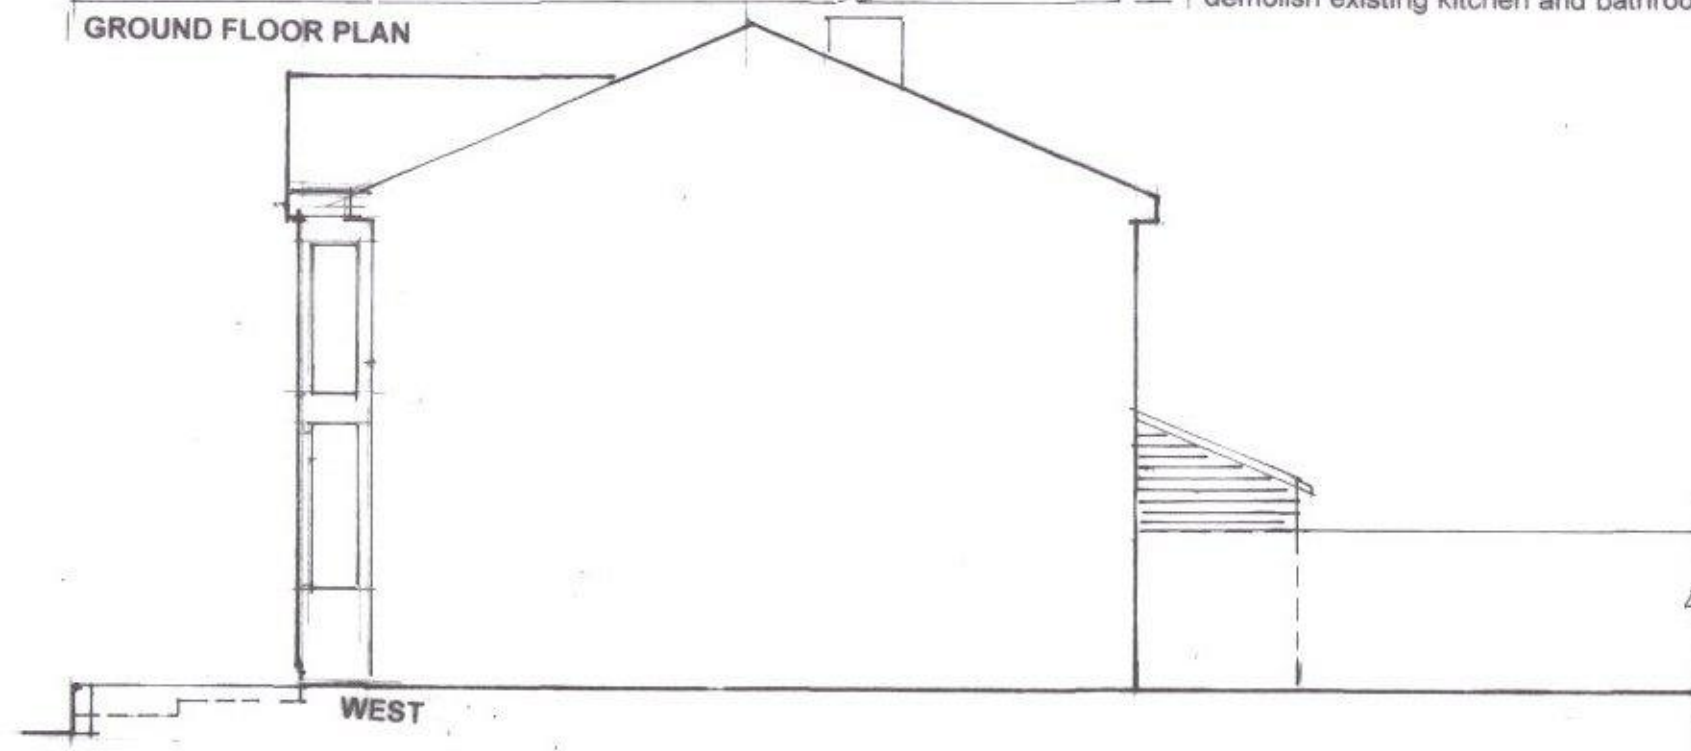


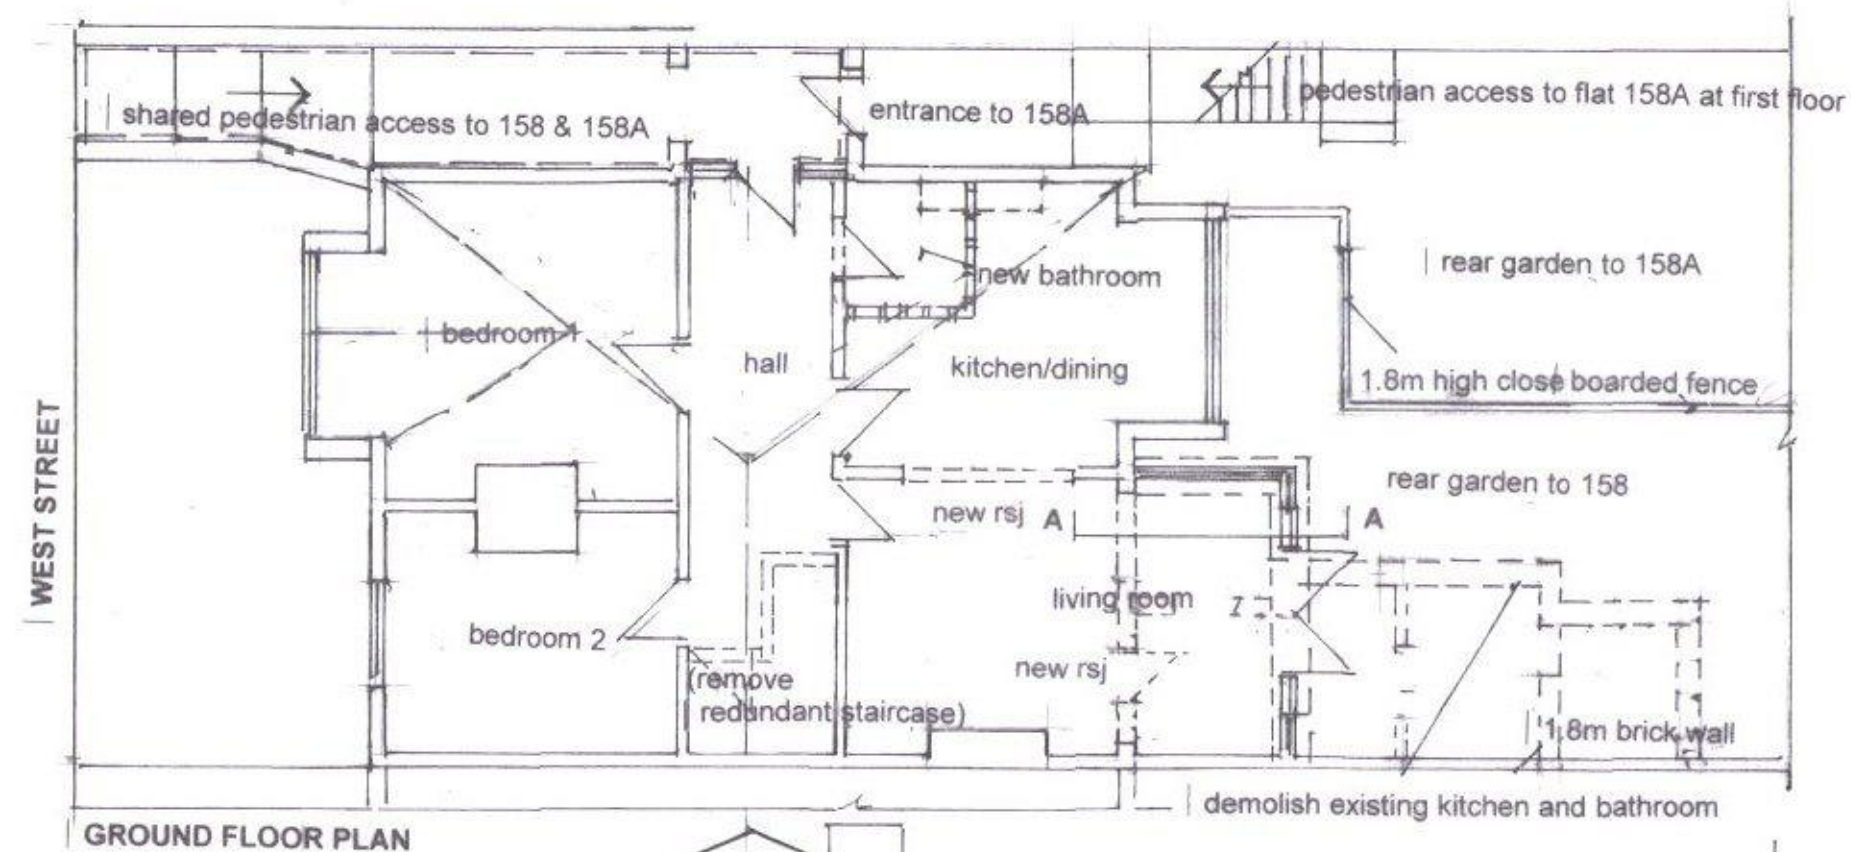

HAVANT BOROUGH  
COUNCIL  
17 AUG 2017  
**RECEIVED**

NB: existing walls and extension demolished shown with dotted lines

**RIBA**

Chartered Practice

**John Groom Chartered Architect**  
**32A High Street, Emsworth, Hampshire PO10 7AW**  
**T 01243 430617 M 07780 997563**  
[johngroom@freeuk.com](mailto:johngroom@freeuk.com) [www.johngroomarchitect.co.uk](http://www.johngroomarchitect.co.uk)  
 JOB: Single storey extension ground floor flat  
 LOCATION: 158 West Street, Havant, PO9 1LP  
 DRG TITLE: Ground floor plan/elevations/roof plan/section  
 SCALE: 1:100 DRAWN: JG  
 DRG NO: 17/301/3 DATE: 27 July 2017