


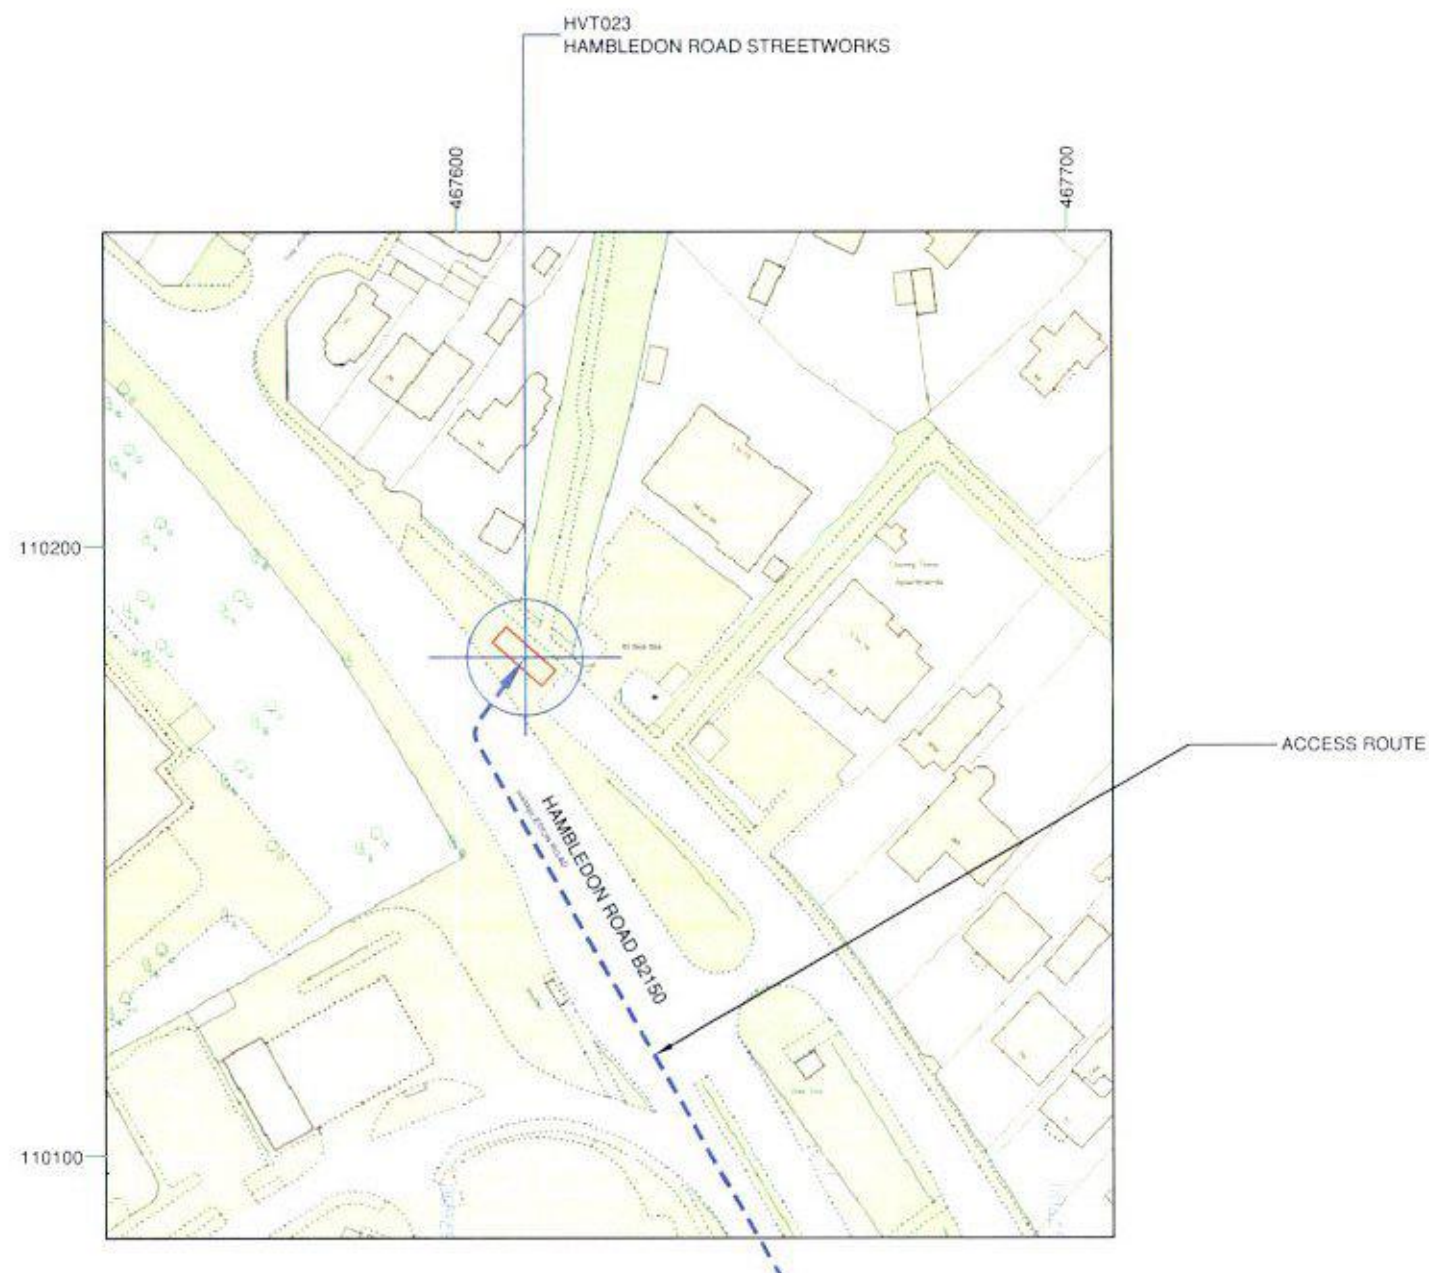

SITE PLAN

SCALE 1:1250
Ordnance Survey map extract.
© Crown copyright.
Licence No. 0100031673



- GENERAL NOTES:
1. DRAWING TO BE READ IN CONJUNCTION WITH ALL RELEVANT DRAWINGS AND SPECIFICATIONS. SEE DOCUMENT TRANSMITTAL FOR COMPLETE LIST OF DRAWINGS
 2. ALL DIMENSIONS ARE IN MILLIMETRES UNLESS OTHERWISE STATED.
 3. DO NOT SCALE DRAWINGS.
 4. ITEMS SHOWN BOXED ARE PROPOSED WORKS BY OPERATOR, ALL OTHER ITEMS ARE EXISTING SITE FEATURES.
 5. DUCT ROUTES ARE SHOWN INDICATIVELY, ACTUAL ROUTES TO BE DETERMINED ON SITE.
 6. THE CONTRACTOR SHALL BE RESPONSIBLE FOR THE DIMENSIONAL ACCURACY AND THE CORRECT SETTING OUT OF ALL WORK ON SITE.
 7. THE CONTRACTOR SHALL BE RESPONSIBLE FOR CHECKING ALL SITE DIMENSIONS PRIOR TO THE COMMENCEMENT OF WORK.
 8. ALL DISCREPANCIES ARE TO BE REPORTED TO THE ENGINEER.



* EXCLUSION ZONES CONFORM TO THE ICNIRP REFERENCE LEVEL FOR LIMITING RF EXPOSURE TO MEMBERS OF THE GENERAL PUBLIC.*

REV	DATE	DESCRIPTION	DRN	CHK	APP
A	19.09.16	FIRST ISSUE	APS	IH	SH

THIS DRAWING IS THE PROPERTY OF AND MAY NOT BE REPRODUCED OR DISCLOSED TO A THIRD PARTY IN ANY FORM WITHOUT WRITTEN PERMISSION

SITE LOCATION

CELL ID	HVT023		
SITE NAME: HAMBLETON ROAD STREETWORKS			
SITE ADDRESS: HAMBLETON ROAD WATERLOOVILLE HAMPSHIRE PO7 6UP			
O.S. CO-ORDINATES 467611, 110183			
DATE: 19.09.16	DRN: APS	SCALE: 1:1250	
DRAWING NO: HVT023	-001	REV:	A