


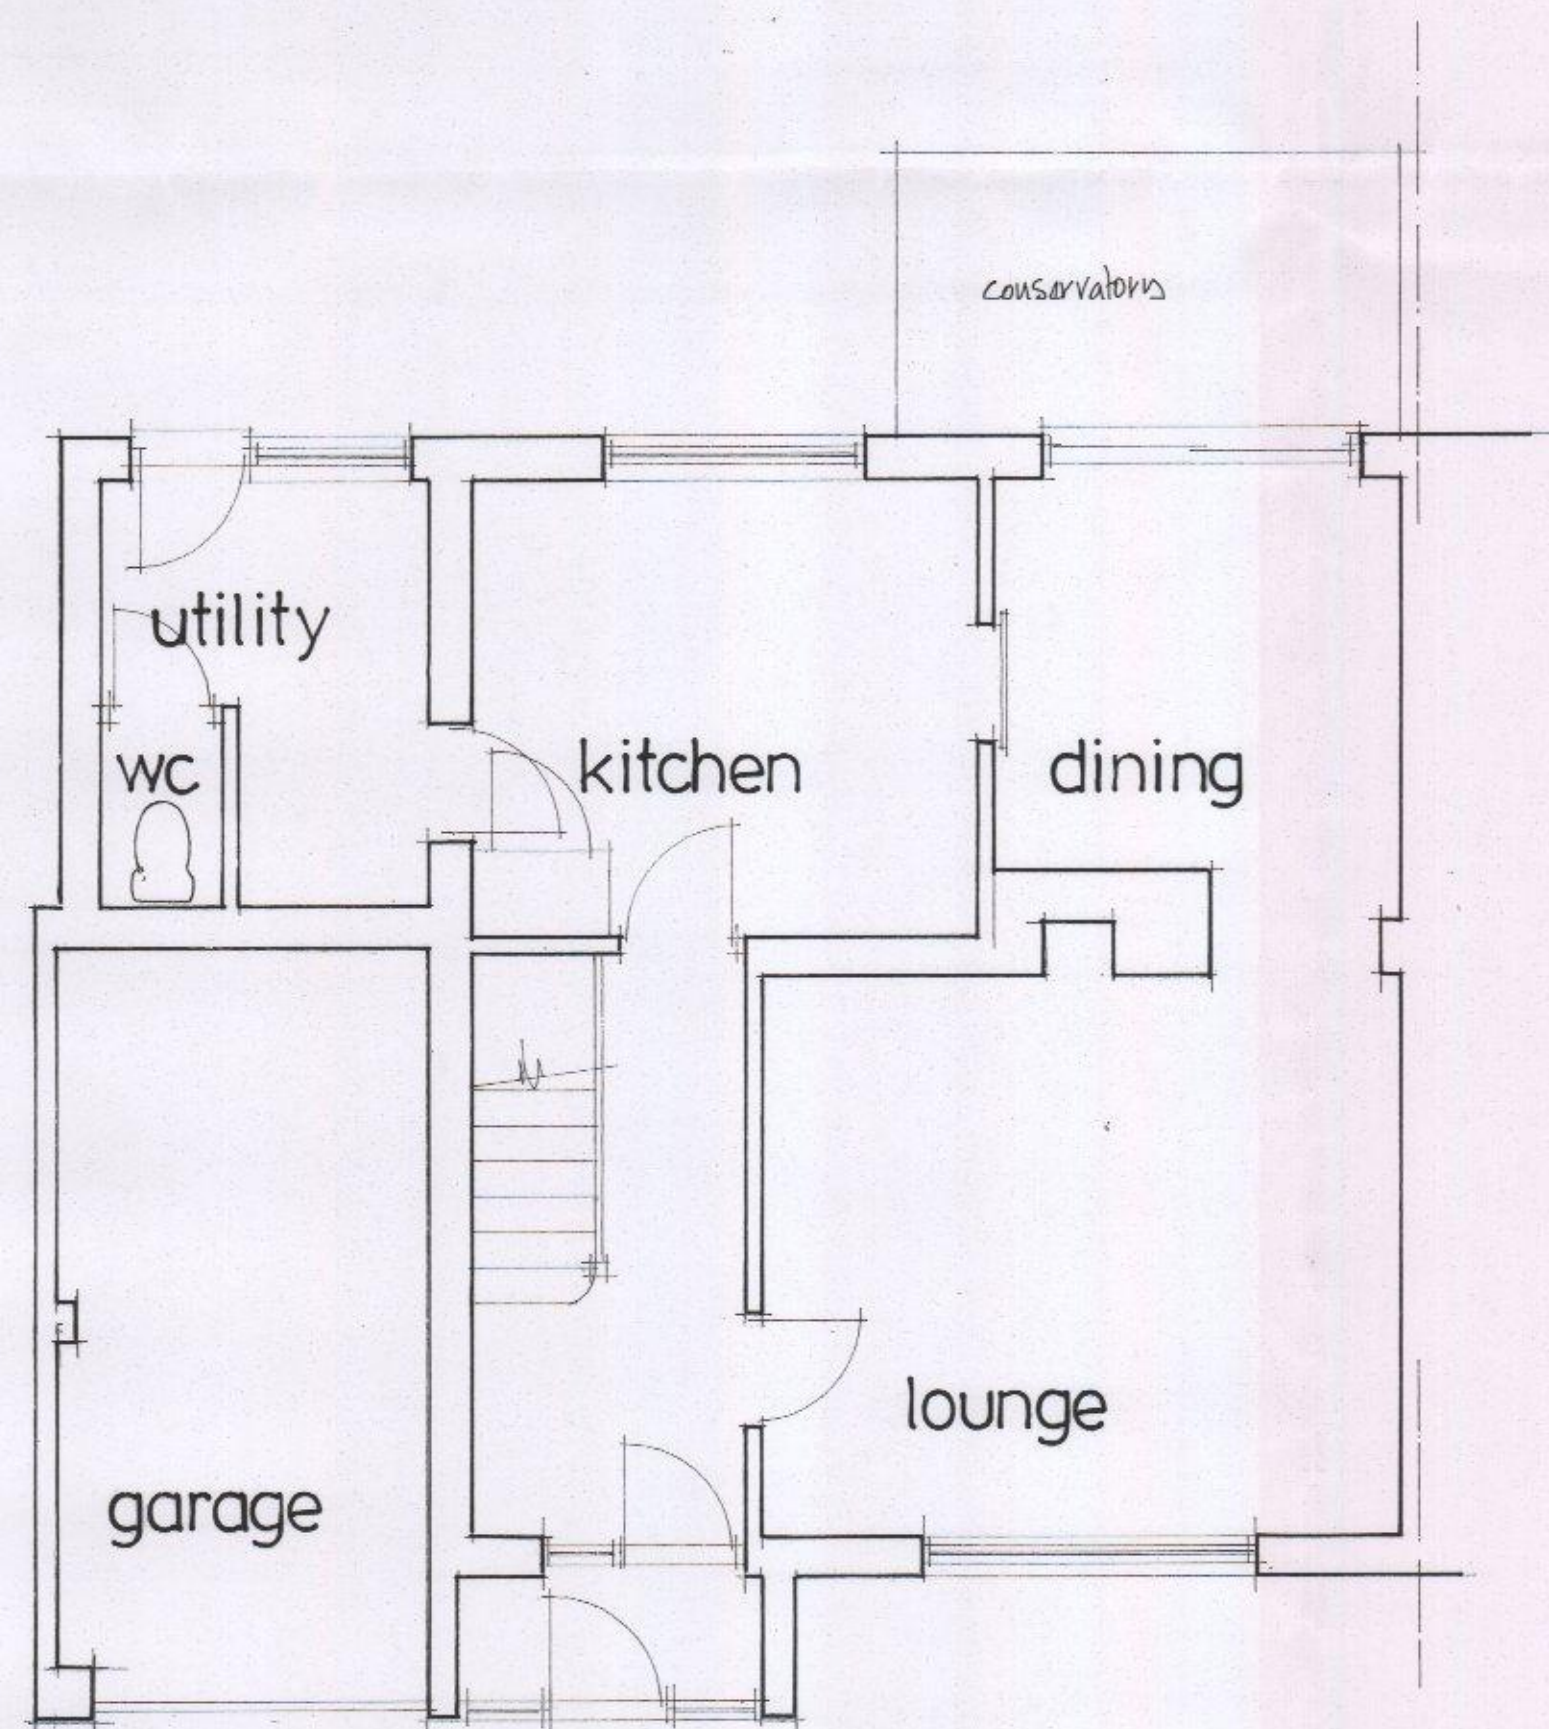


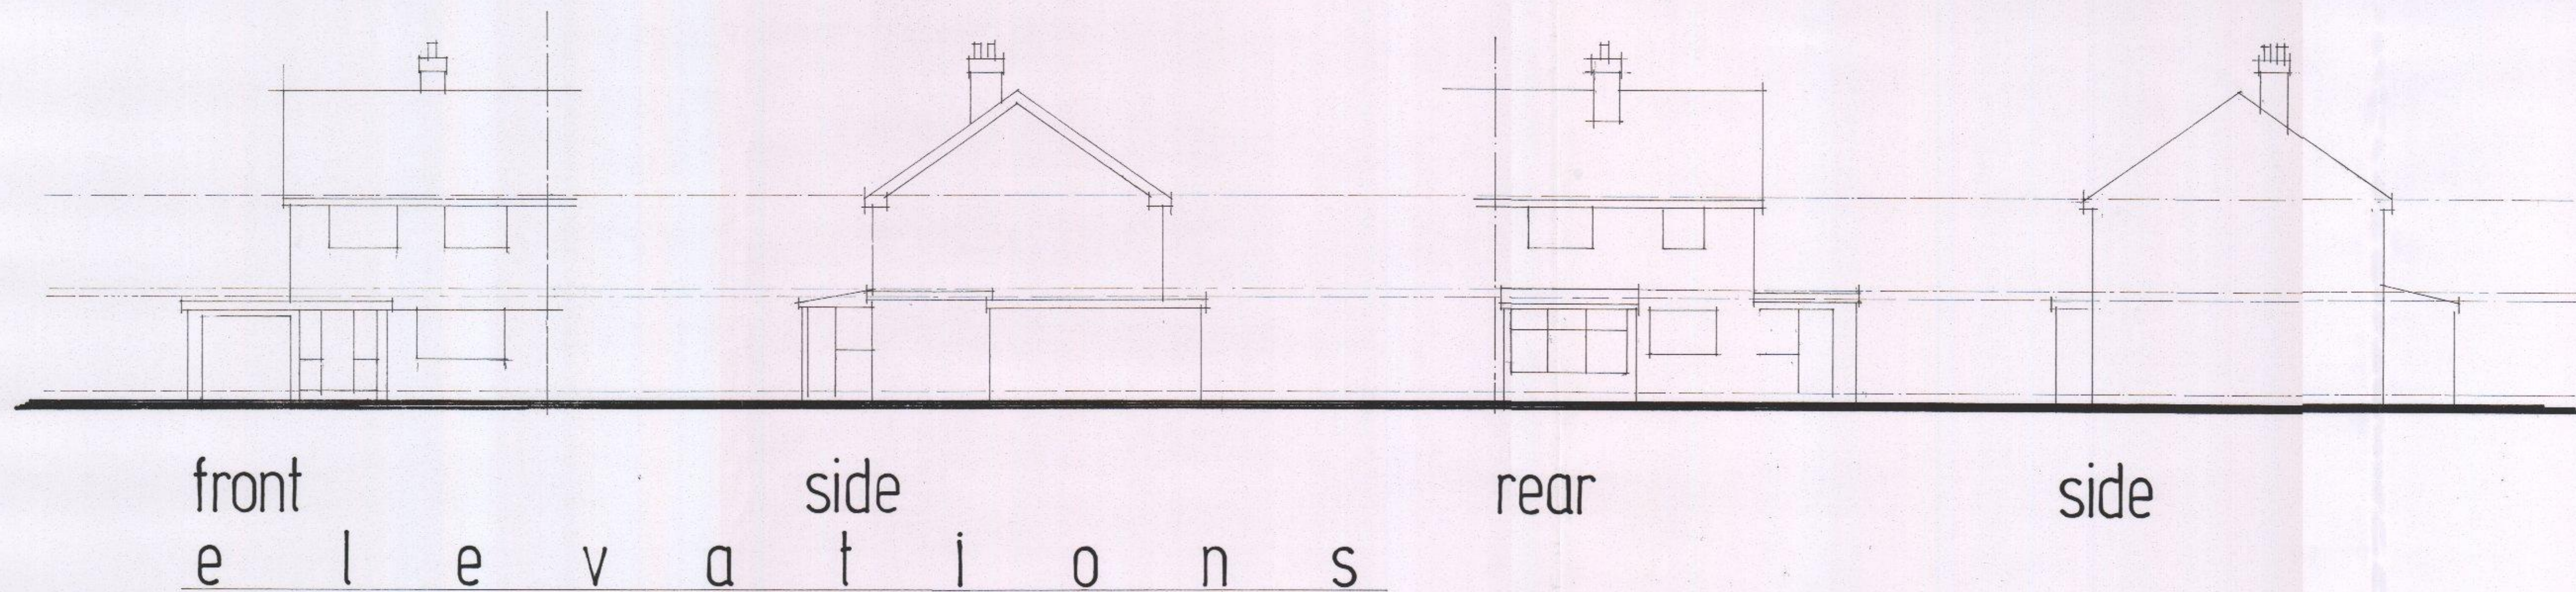


ground floor plan

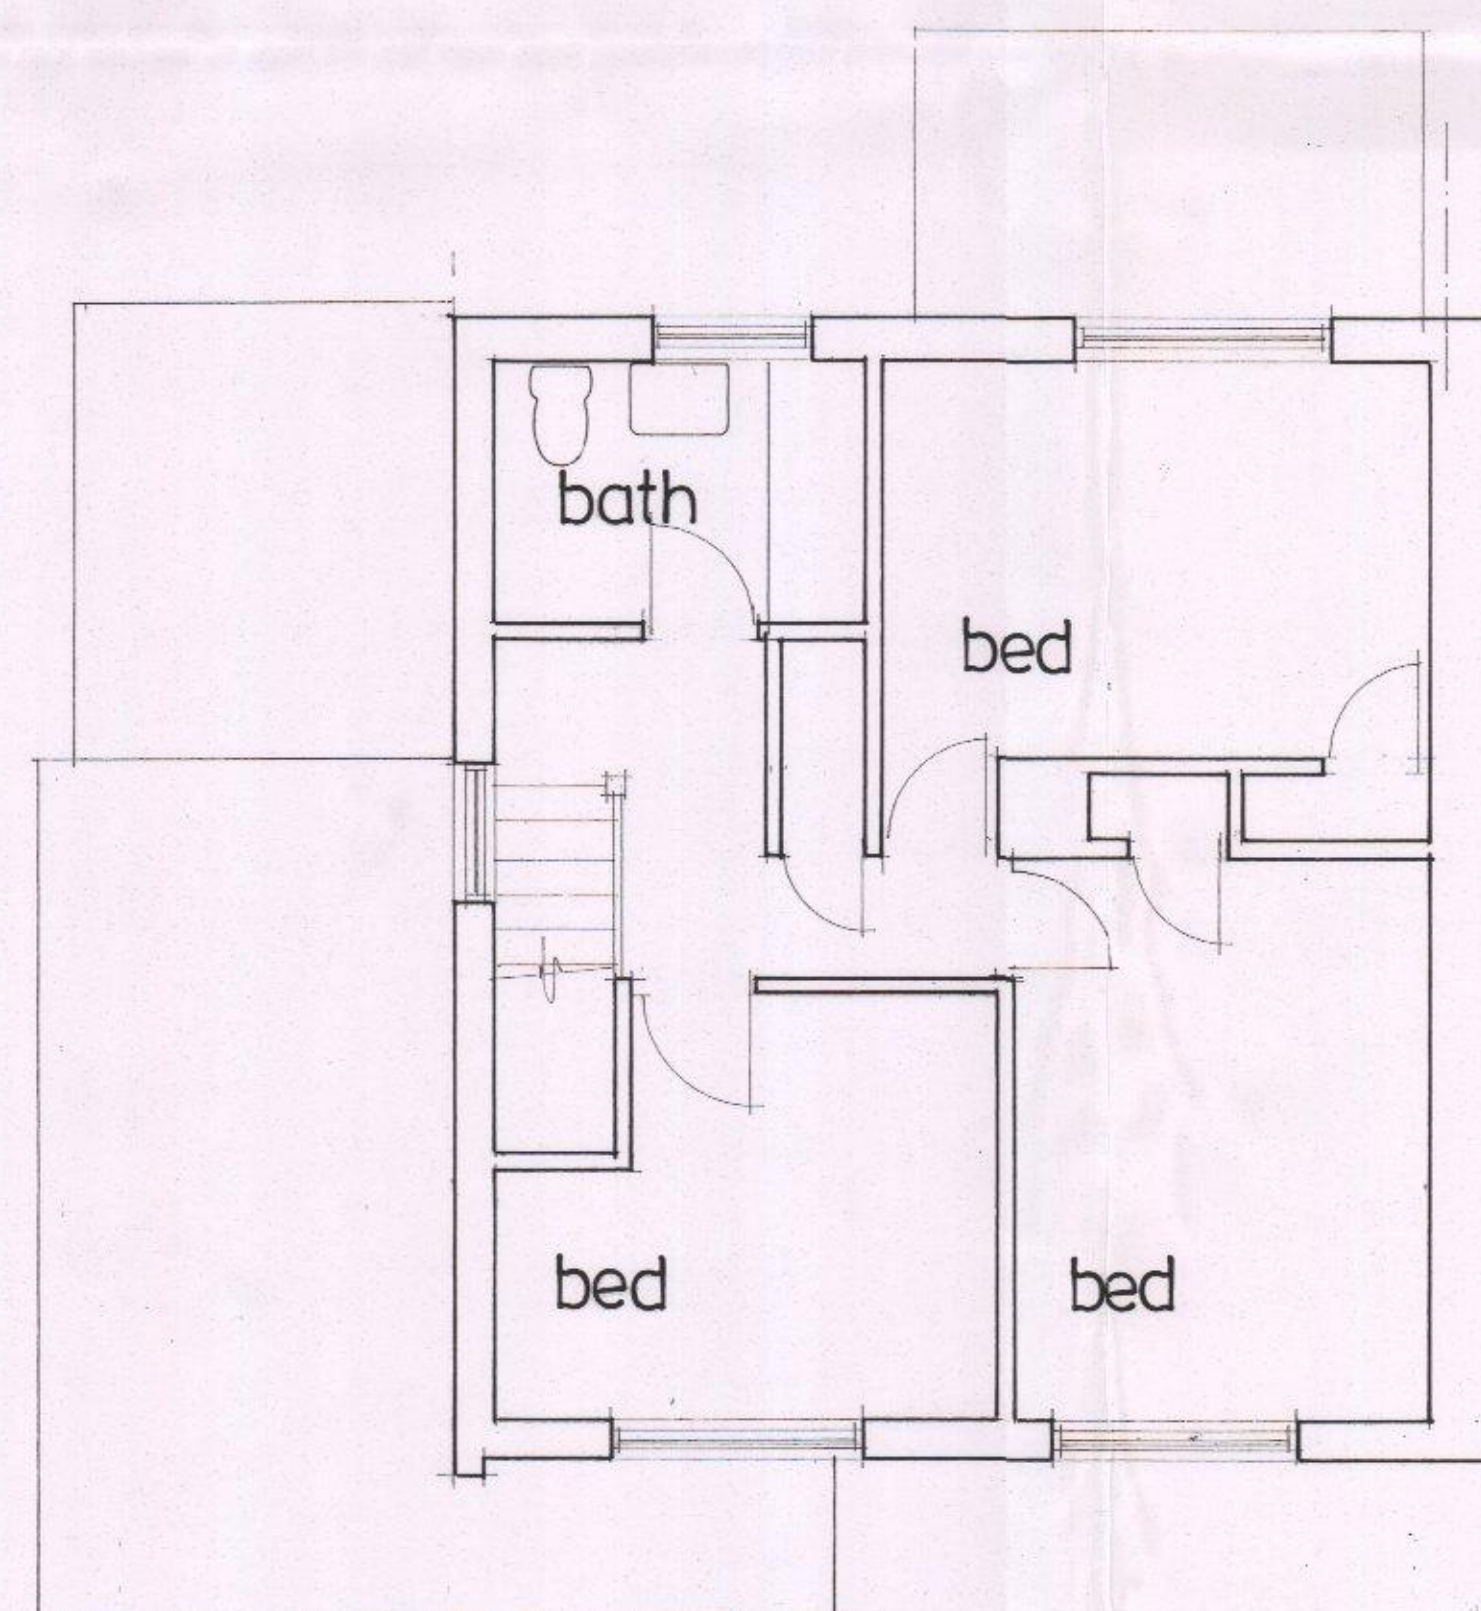

first floor plan


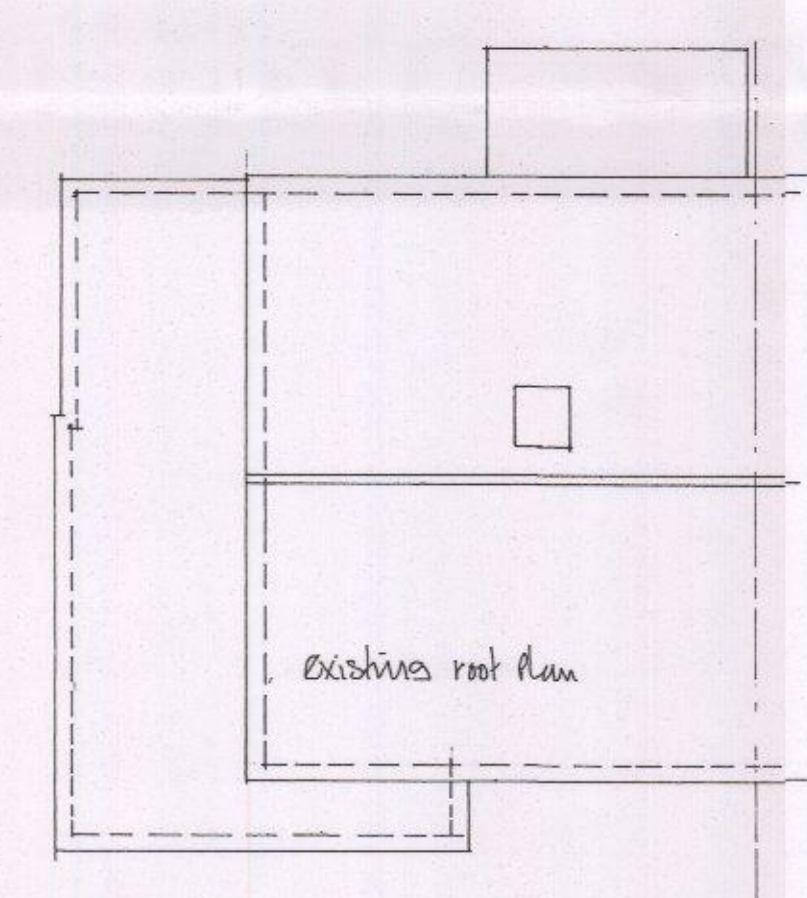


roof plans Scale: 1:100

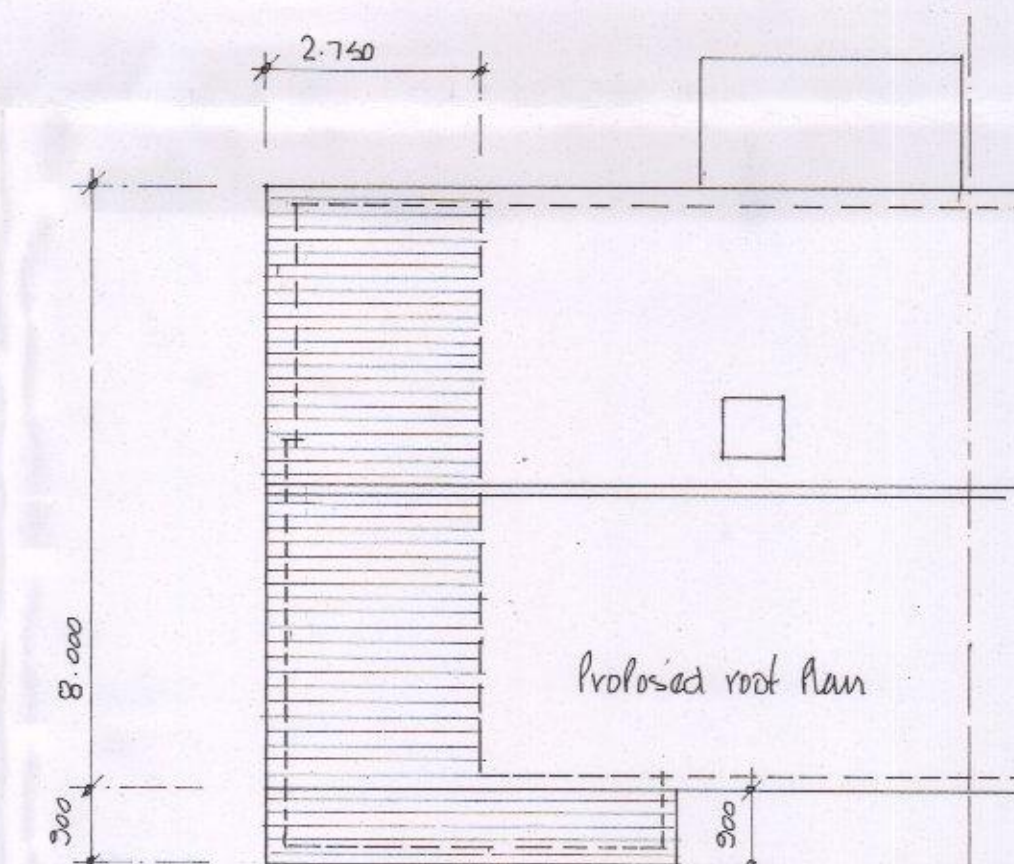

HAVANT BOROUGH COUNCIL
29 JUN 2016
RECEIVED

Scale bar

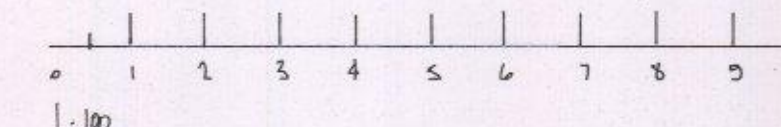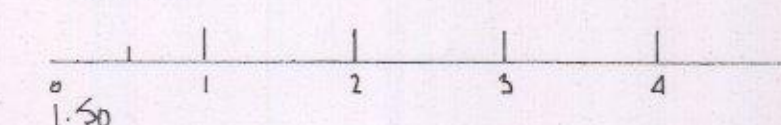

Architectural Designs 157 Methuen Road, Southsea, Portsmouth, Hants. PO4 9HQ Telephone: 02392 362829	
Project: Proposed first floor side extension and new pitched roof to front porch and garage 13 Hooks Lane Bodhampton	
Title: Drawings as existing and roof plans	
Scale: 1:50 and 1:100	
Date: June 2016	
Drawing No: 2016 -1309	