



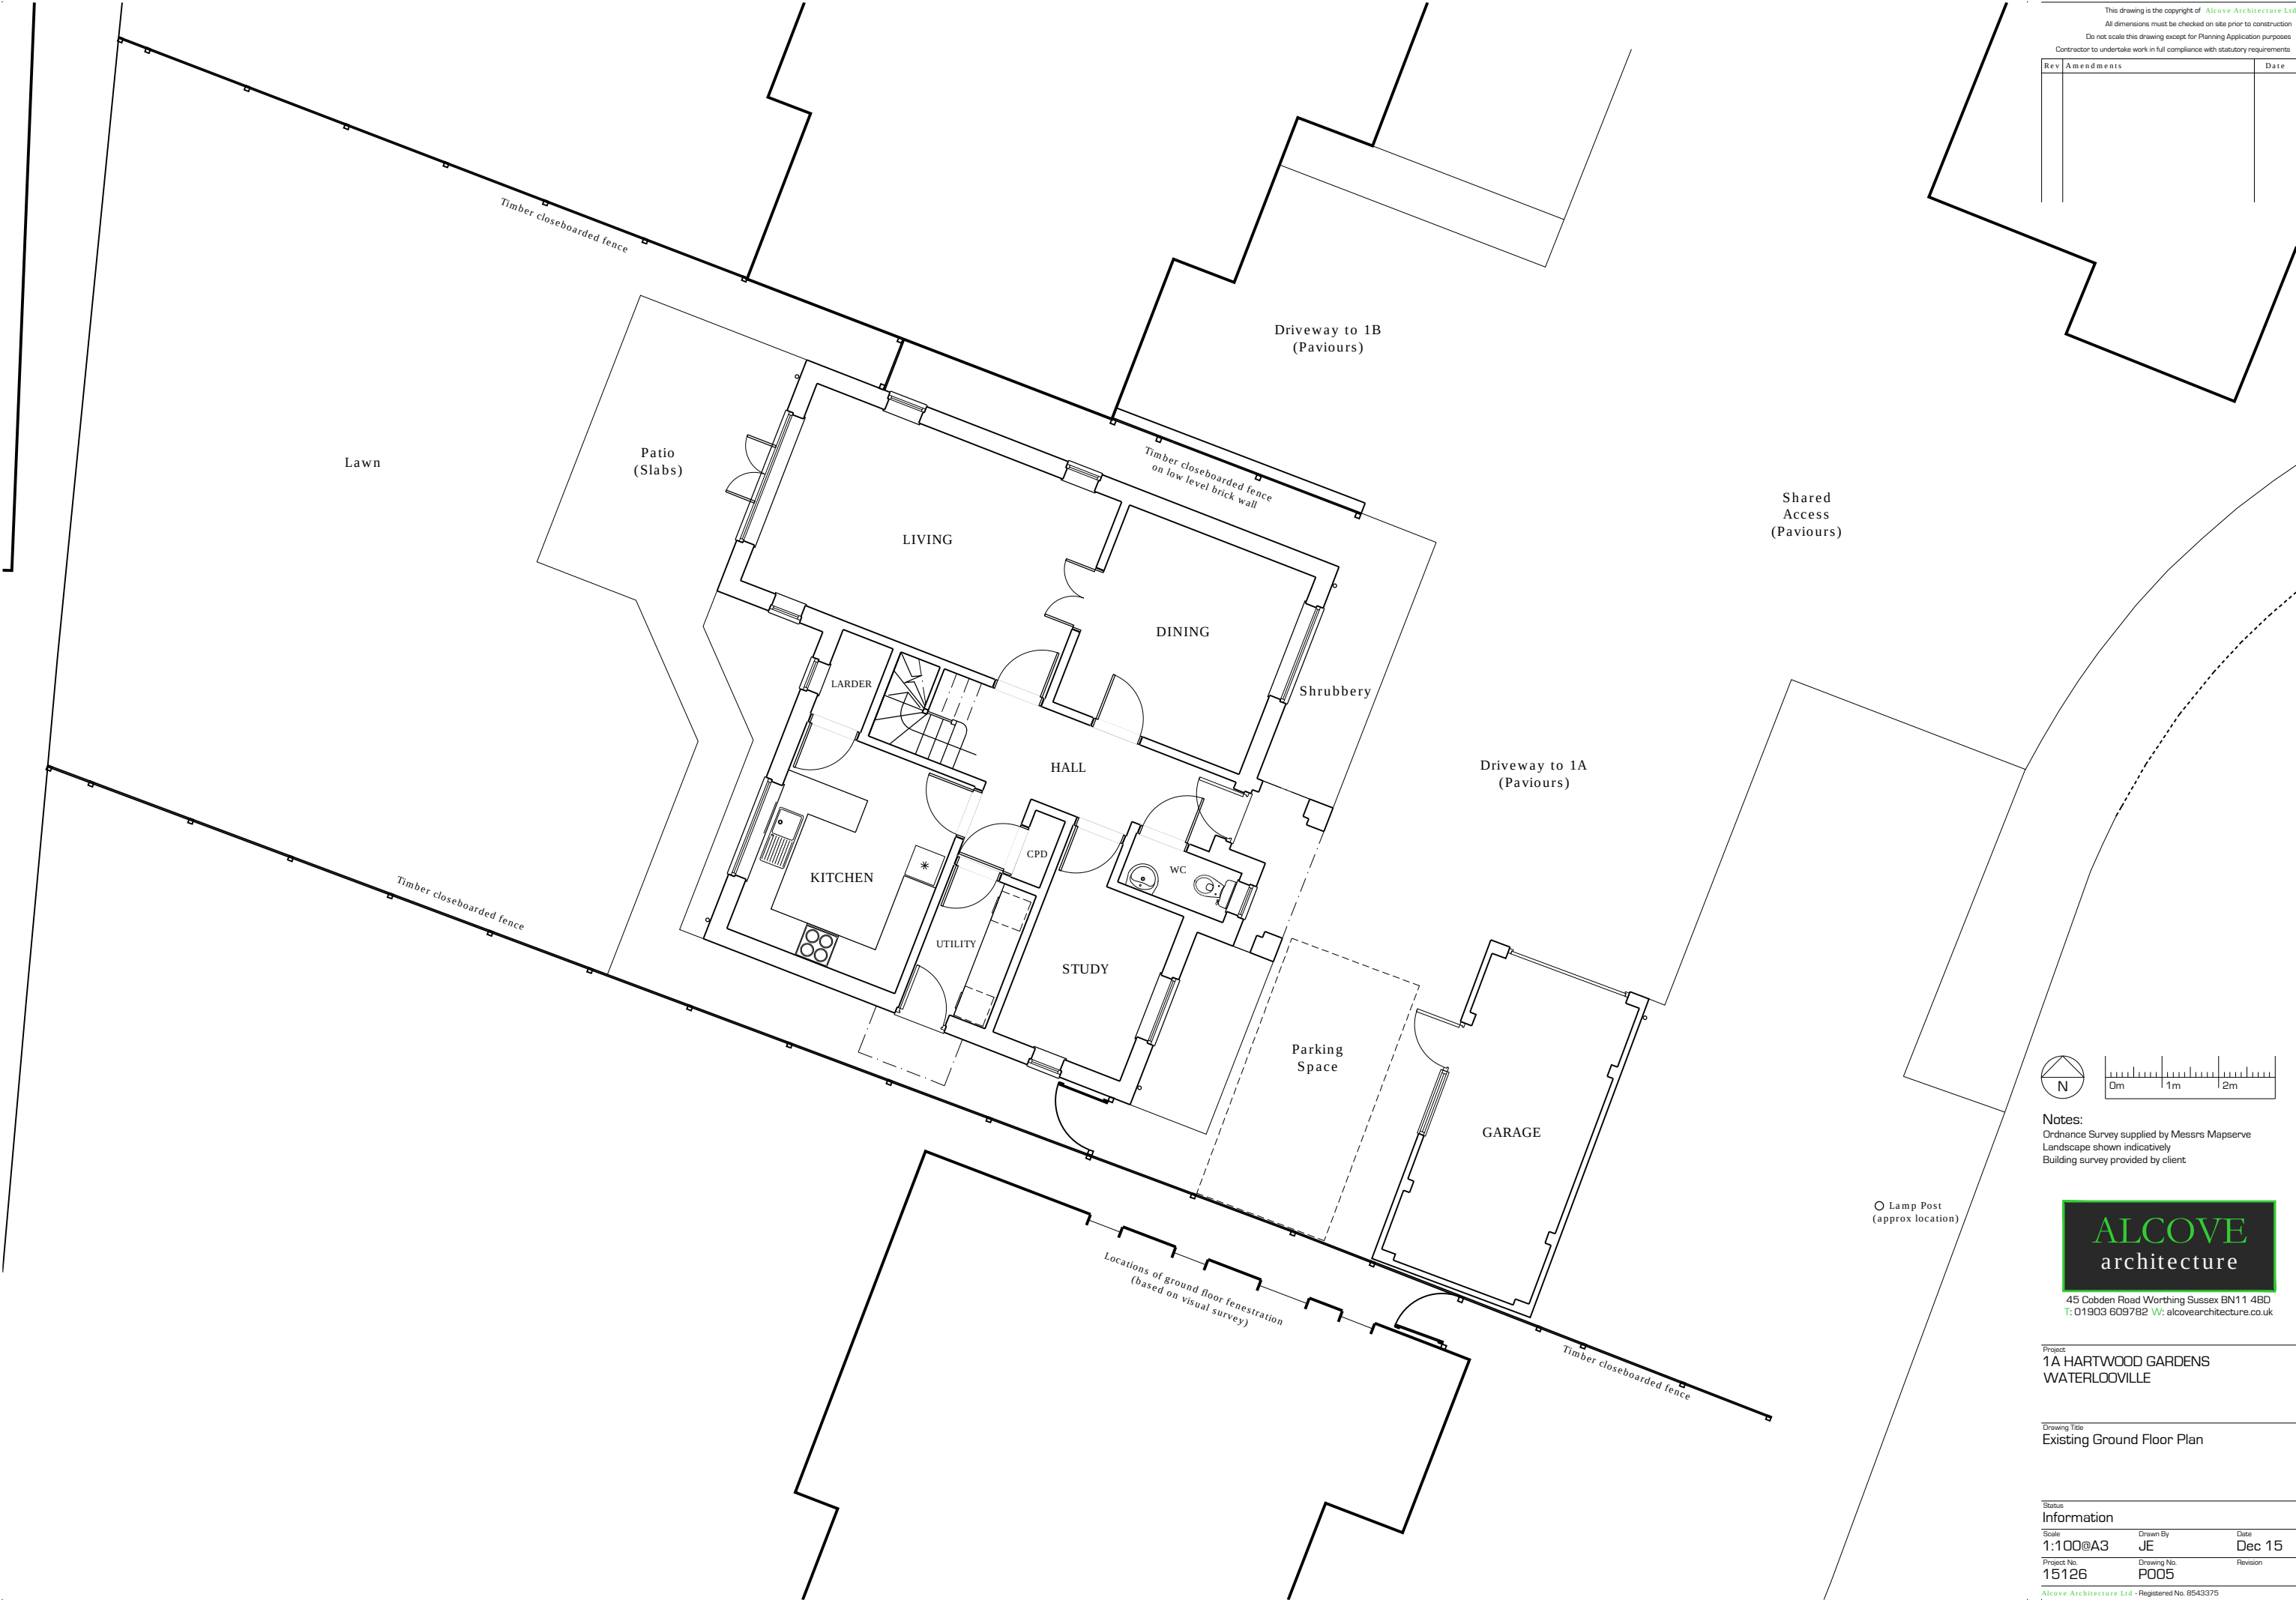

This drawing is the copyright of [Alcove Architecture Ltd](#)
All dimensions must be checked on site prior to construction
Do not scale this drawing except for Planning Application purposes
Contractor to undertake work in full compliance with statutory requirements

Rev	Amendments	Date

 

Notes:
Ordnance Survey supplied by Messrs Mapserve
Landscape shown indicatively
Building survey provided by client



45 Cobden Road Worthing Sussex BN11 4BD
T: 01903 609782 W: alcovearchitecture.co.uk

Project
**1A HARTWOOD GARDENS
WATERLOOVILLE**

Drawing Title
Existing Ground Floor Plan

Status Information			
Scale	Drawn By	Date	
1:100@A3	JE	Dec 15	
Project No.	Drawing No.	Revision	
15126	P005		