



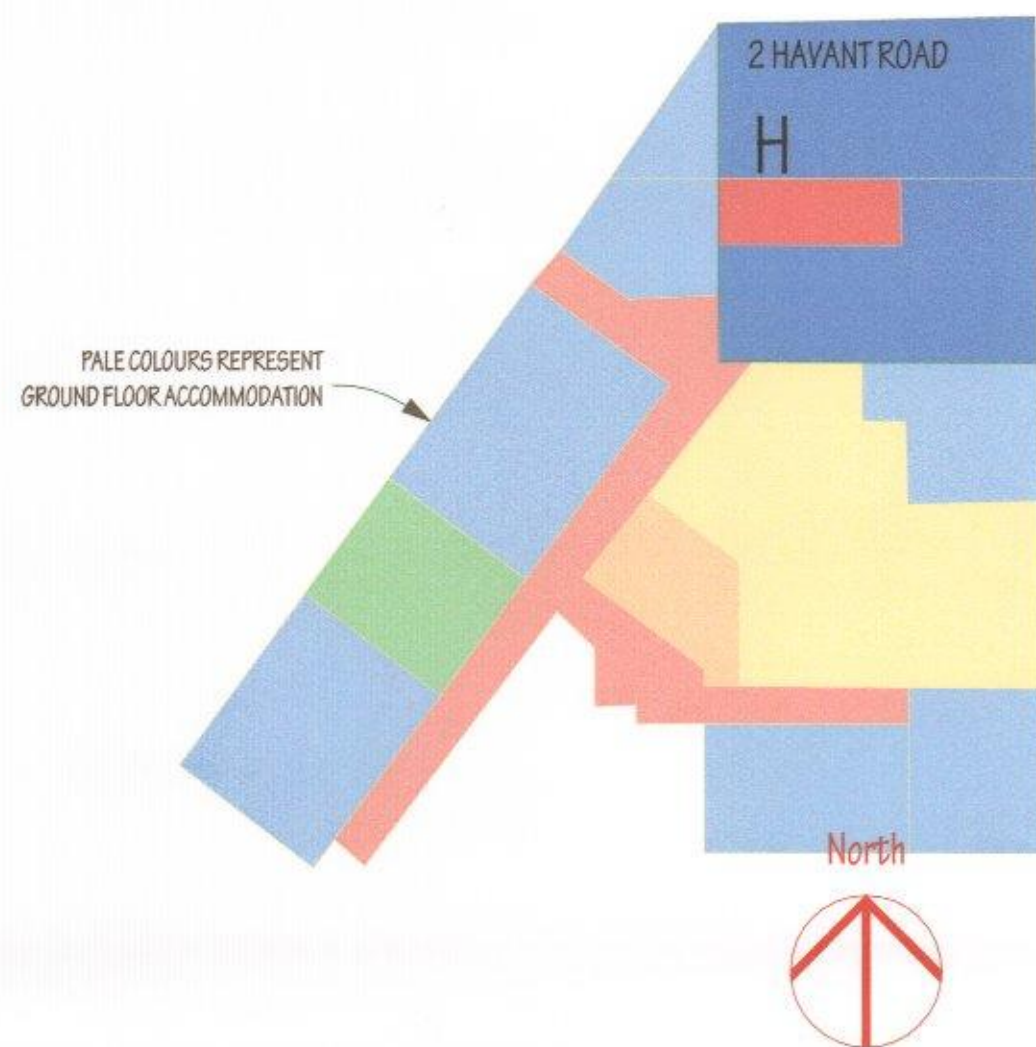

FIRST FLOOR PLAN @ 1:200

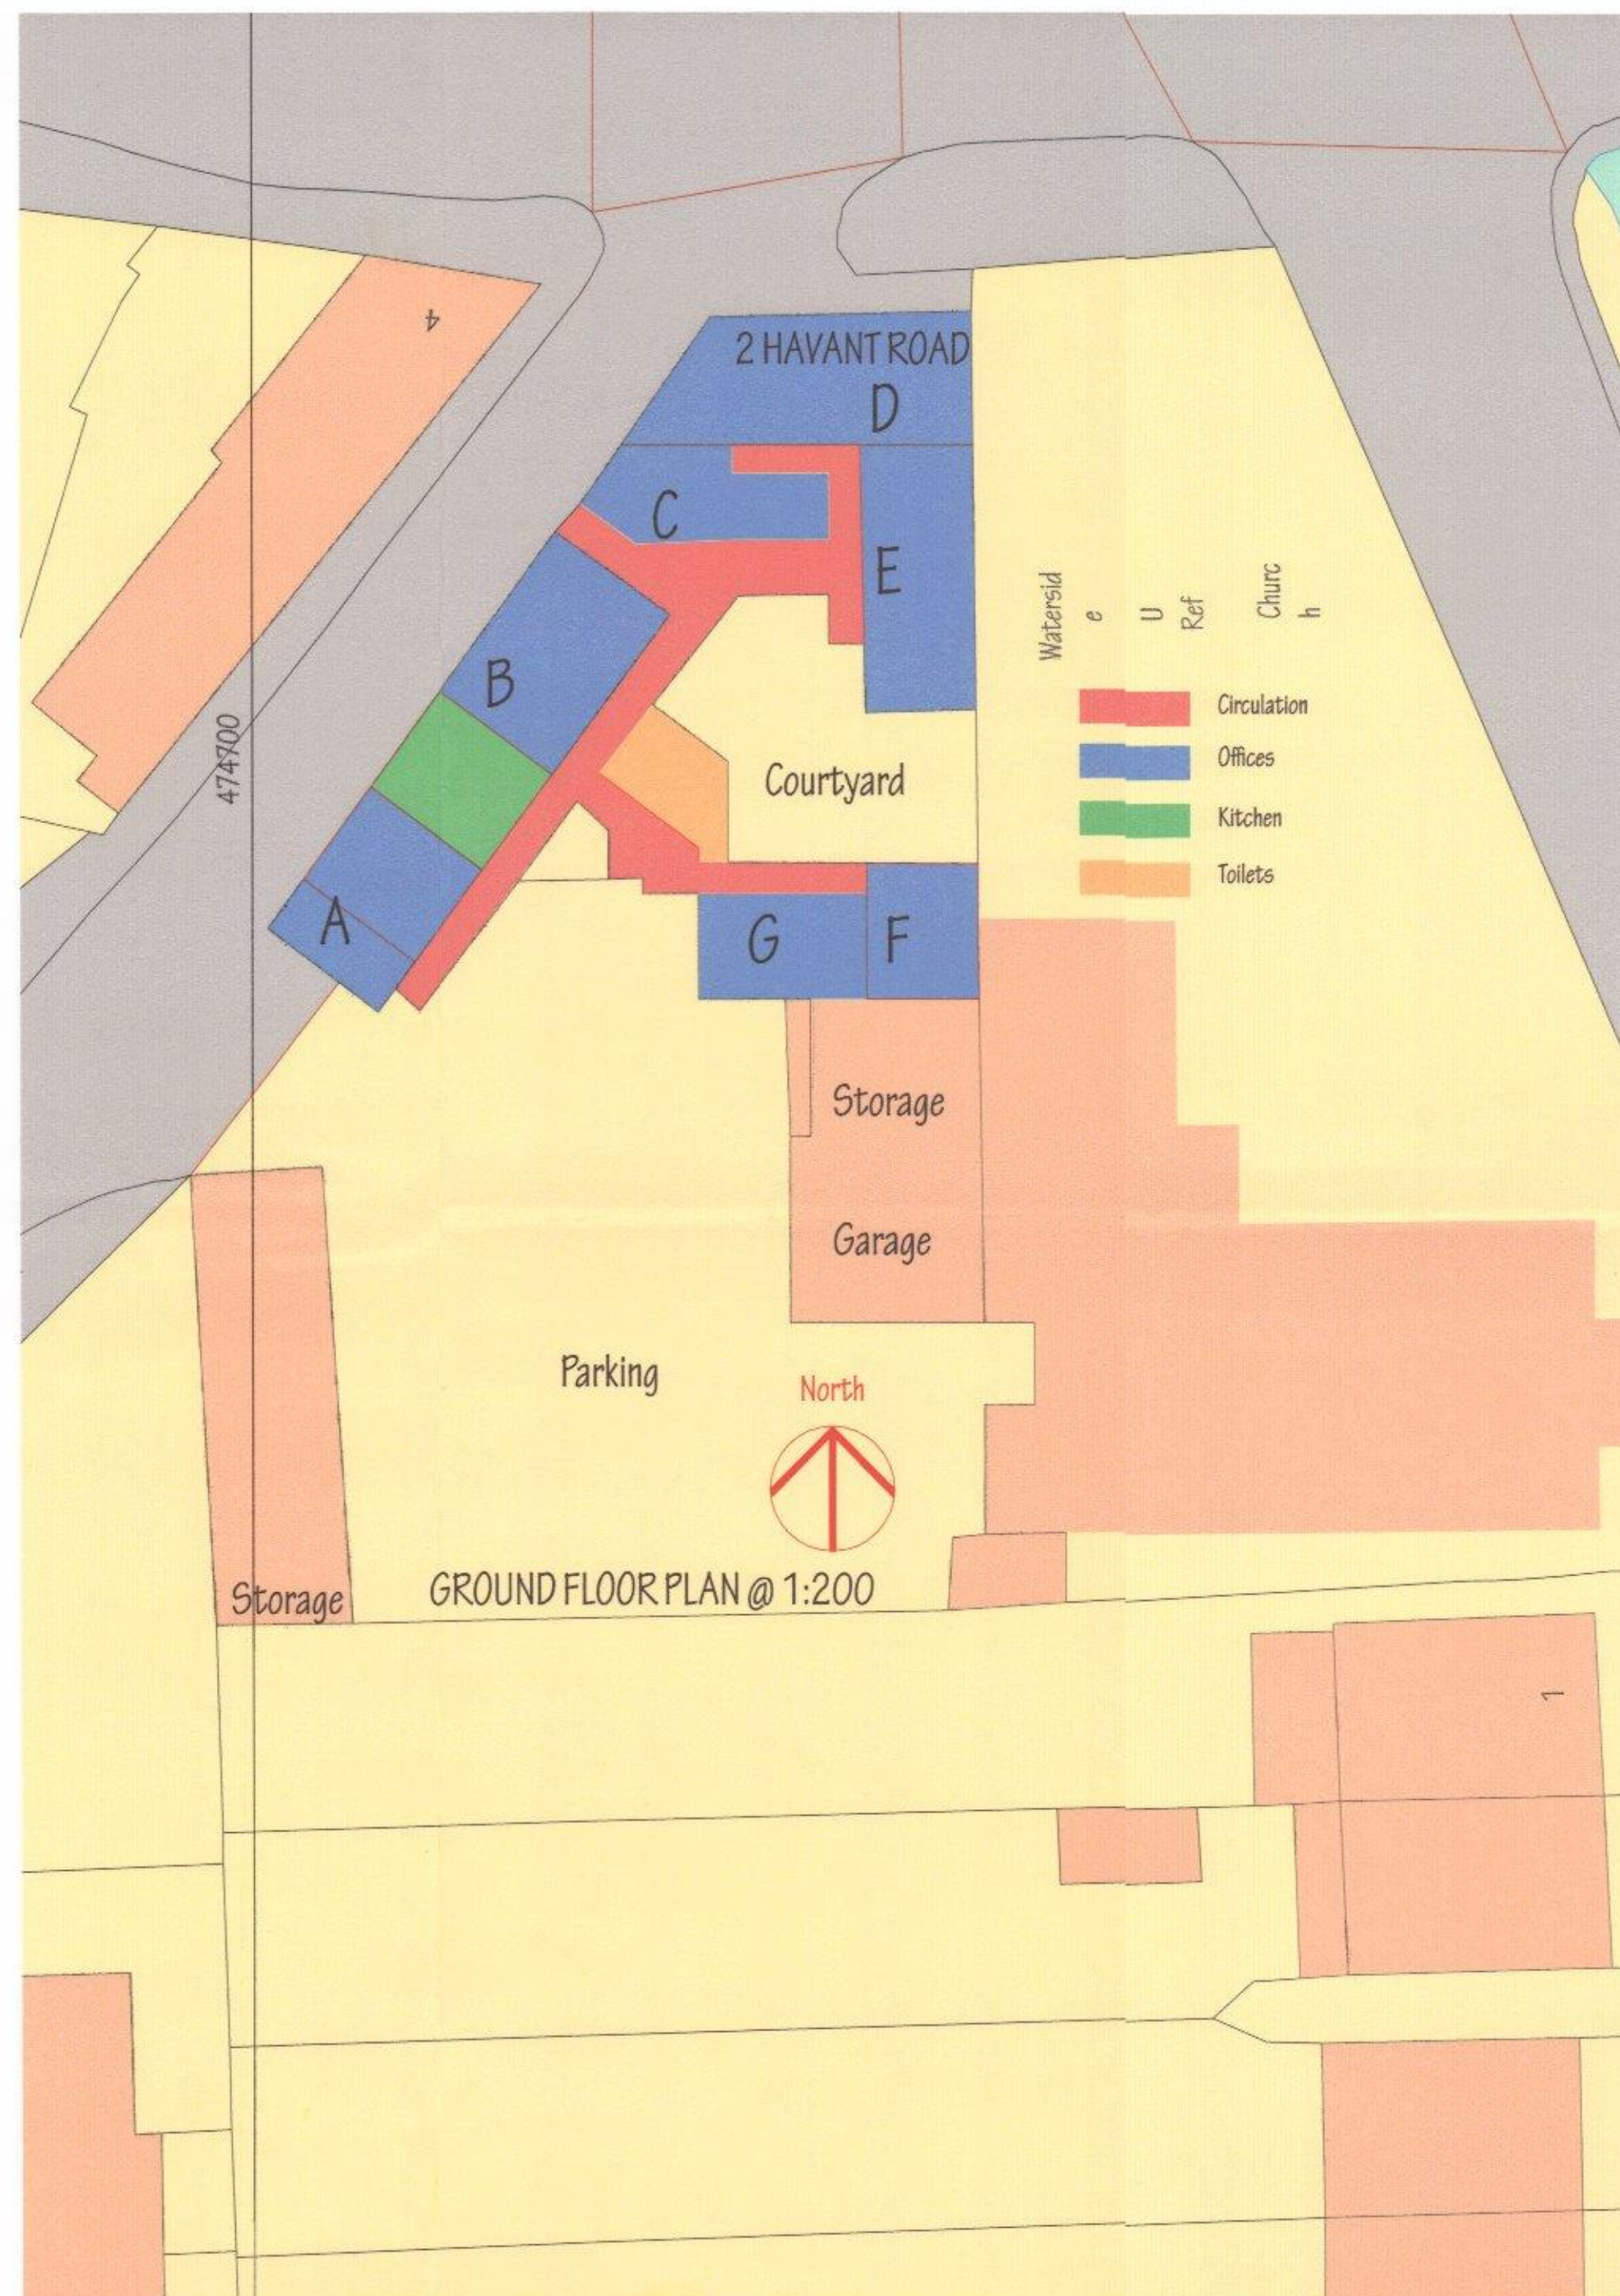

GROUND FLOOR PLAN @ 1:200

NOTES:
This drawing is the copyright of
EDWARD CAUSH + ASSOCIATES
All dimensions must be checked on site prior to the commencement of construction
and the Architect notified of any discrepancy. Figured dimensions are to be used in
preference to scaled dimensions. The Local Planning Authority may scale from this
drawing as the only exception. No deviation from the drawing will be permitted without
the written consent of the Architect.

REVISIONS

Issue ID	Revision ID	Change Name	Date

PURPOSE OF ISSUE
INFORMATION
DESIGN
TENDER
CONSTRUCTION

EDWARD CAUSH + ASSOCIATES
ARCHITECTS
11 SOUTHDOWN ROAD COSHAM PORTSMOUTH
PO6 2EB
phone 023 92 384477
fax 023 92 381582
email: eca@south-down.demon.co.uk

CLIENT
Mr & Mrs P A Munday

HAVANT BOROUGH
COUNCIL
JOB TITLE
17 The Glade
Waterlooville
Hampshire
PO7 7PE
7 5 2016
RECEIVED

DRAWING TITLE

Floor Plans as Existing

SCALE
1:200 @ A1

DATE
30.11.2016

DRAWN BY
EC

CHECKED BY

DRAWING NUMBER	LAYOUT ISSUE	DRWG REVISION
12:1089:L(2)-002	03	