


Rear

Side



Side

Front

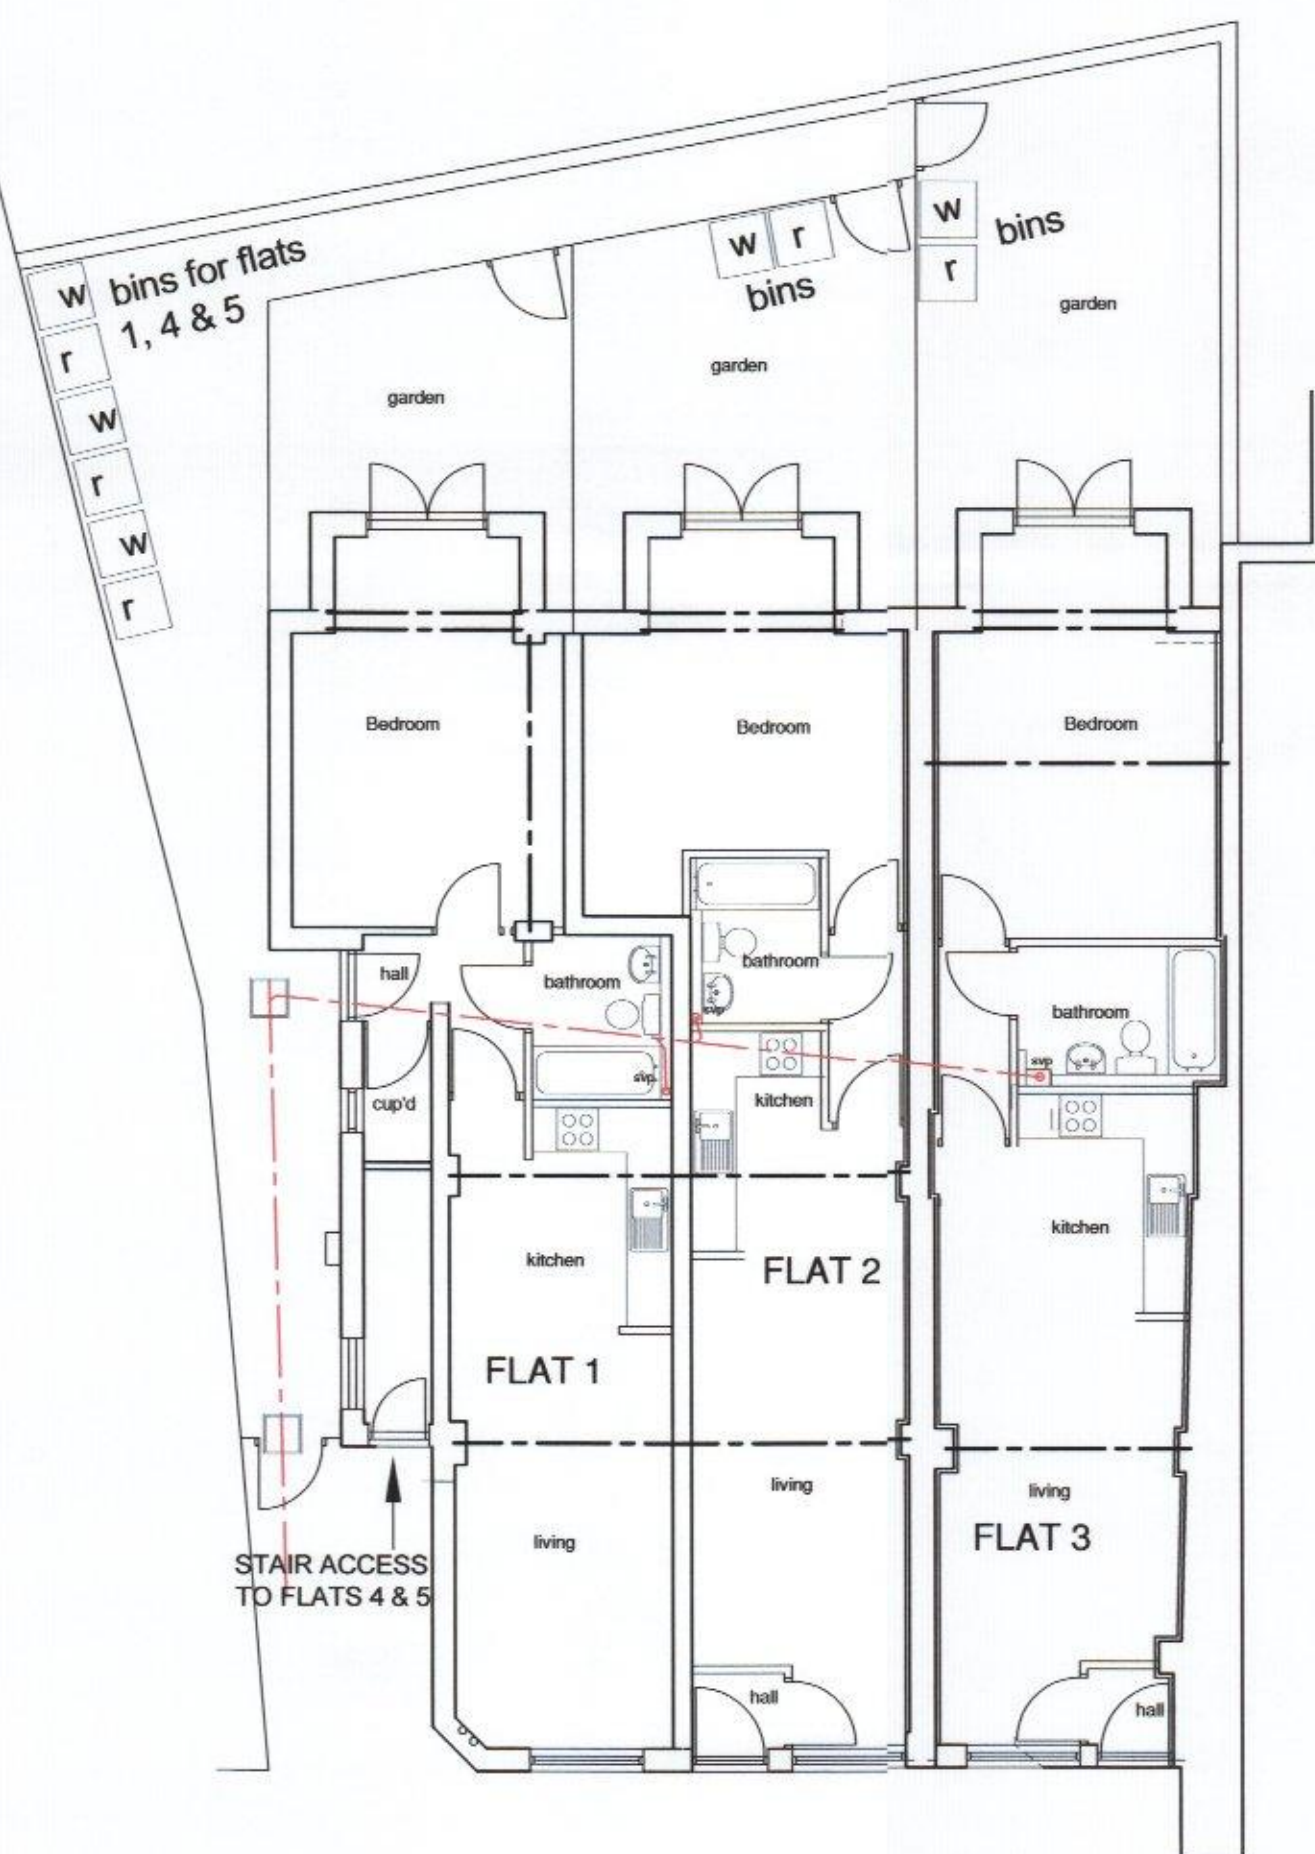

Ground Floor Plan

SCALE BAR 1:100

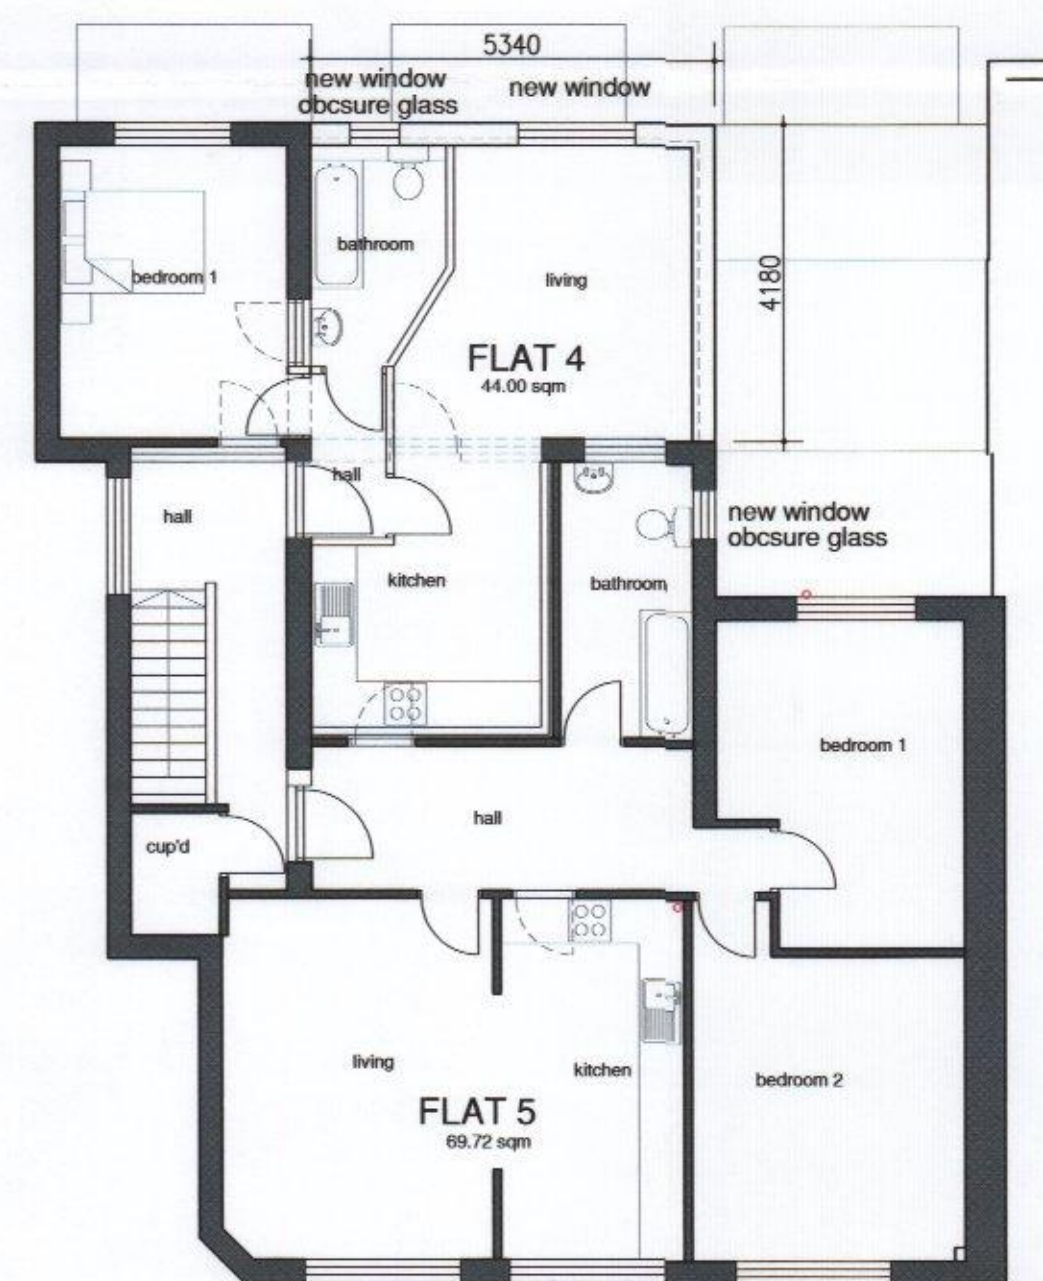 

First Floor Plan

Rev	Description	Chk / Date
1	Original Issue	
2		
3		

This drawing is copyright and must not be disclosed to third parties without permission
Scaled dimensions are not to be used for construction

4 Queensgate
Queens Road
Fareham
Hampshire
PO16 0NW

Tel: 01329 288911
Fax: 01329 221913
E-mail: admin@m2architecture.com

PROJECT

Proposed Development at
10a & 12 East Street
Havant

CLIENT

East Pallant Developments

DRAWING TITLE

First Floor Plans
Proposed

PROJECT NO.
16036

DRAWING NO.
403

REV.

SCALE
1:100@A2

m2
architecture
architectural technologist

HAVANT BOROUGH
COUNCIL

23 FEB 2017

RECEIVED