




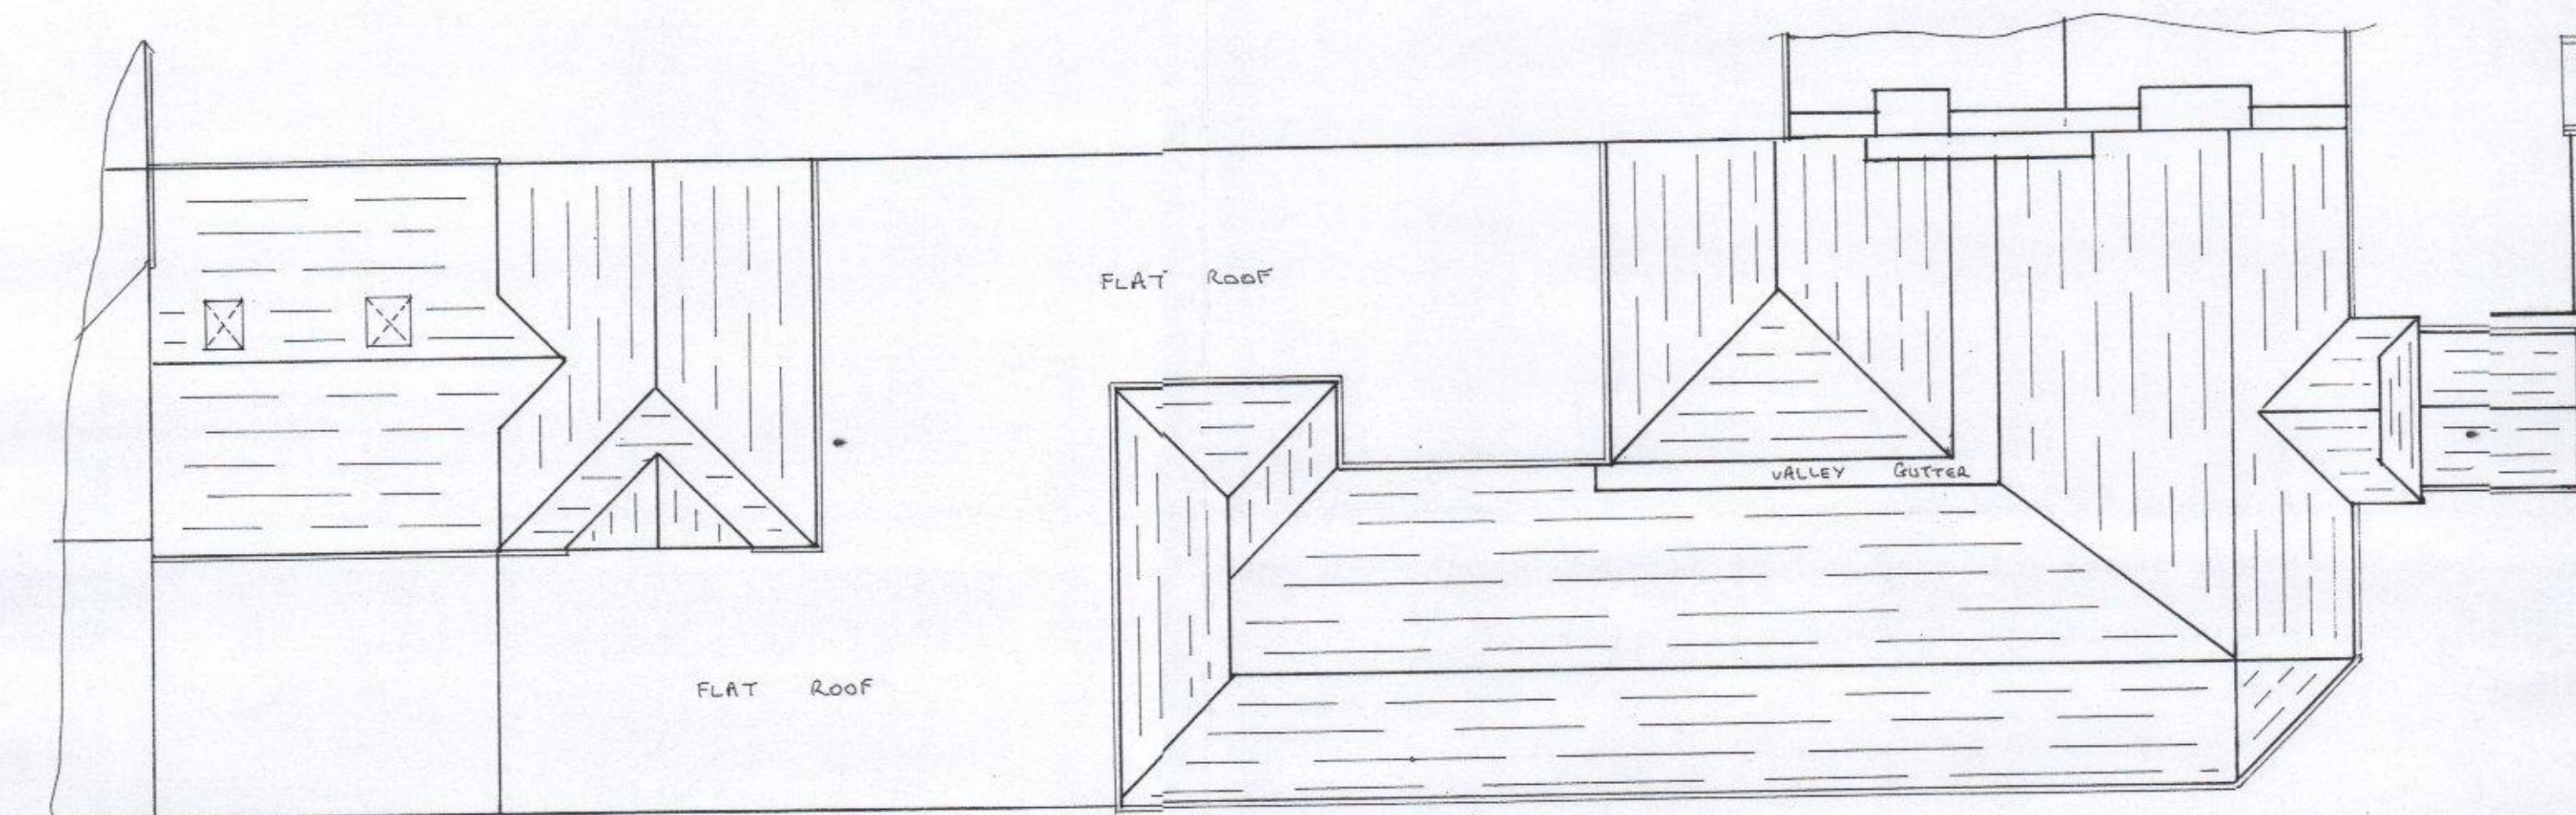


ROOF PLAN

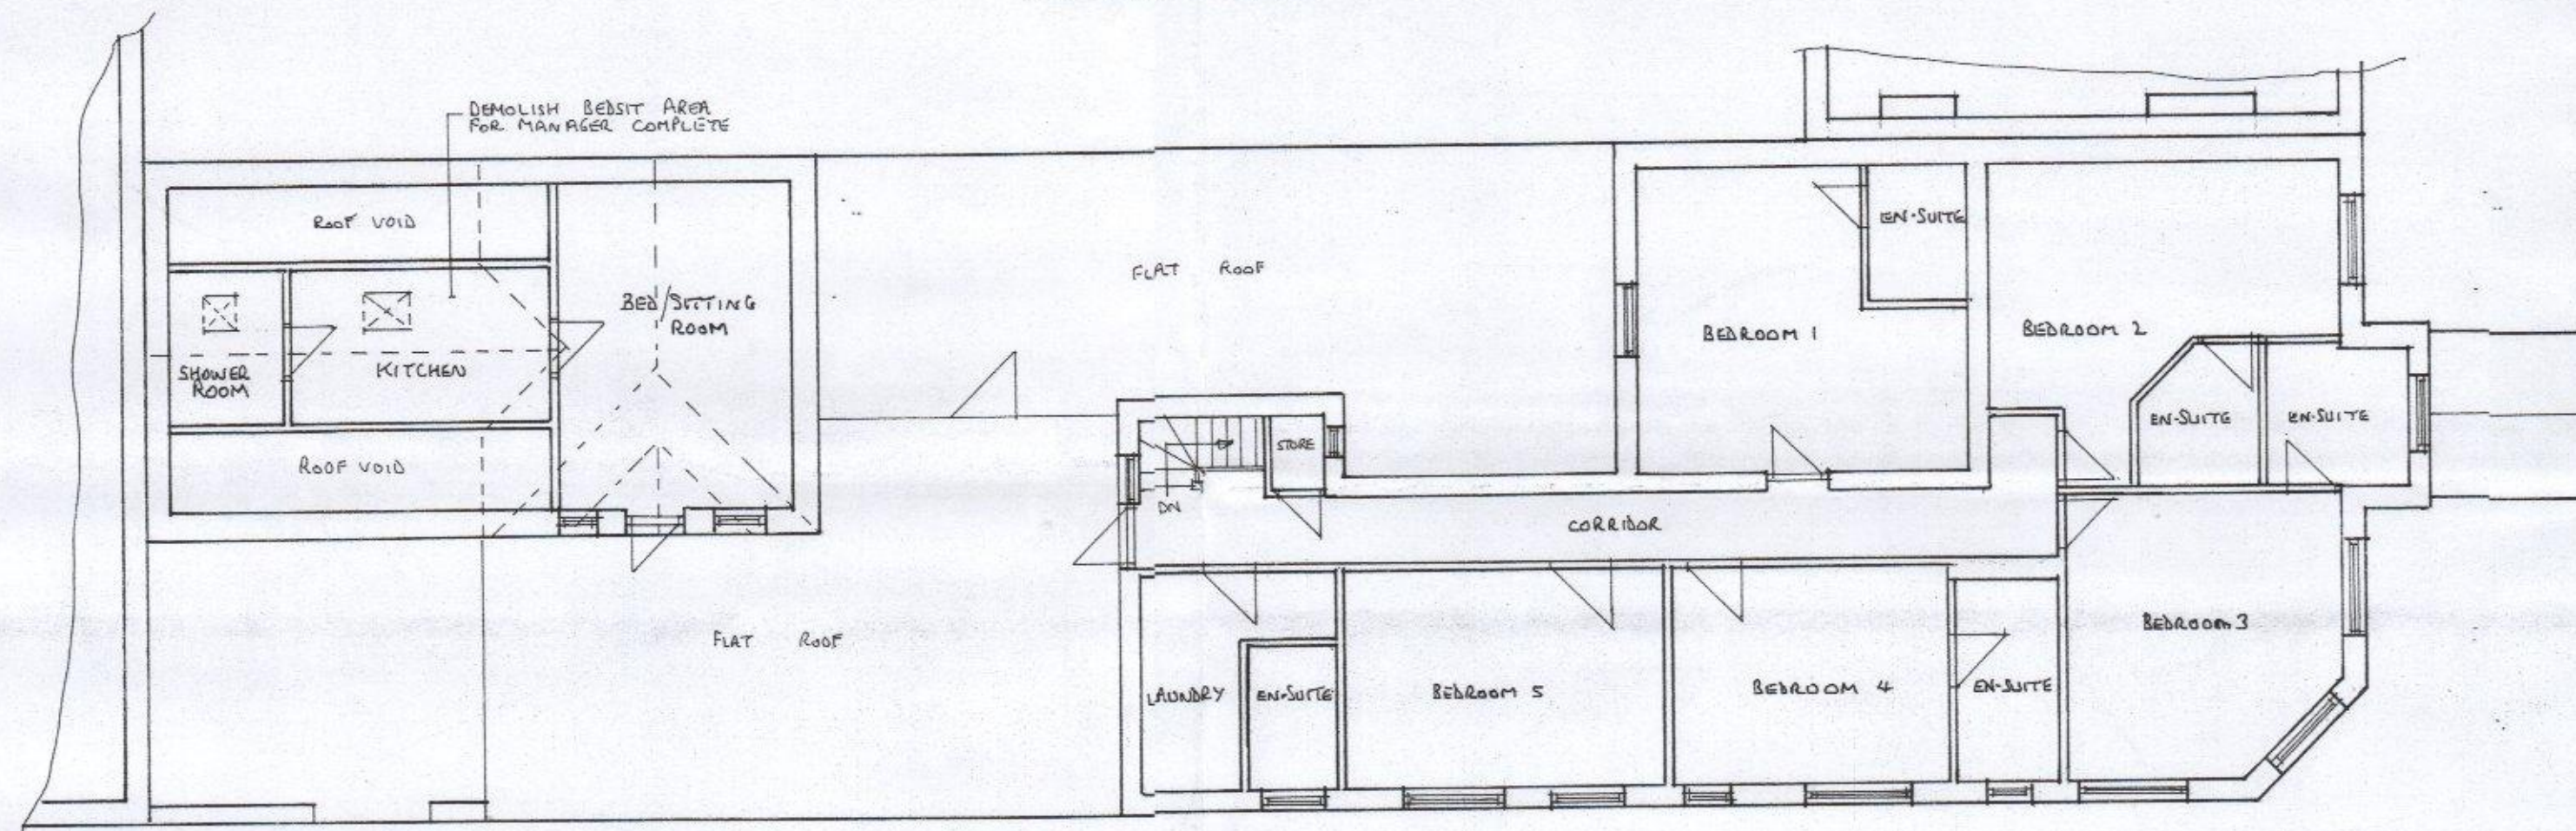


FIRST FLOOR PLAN

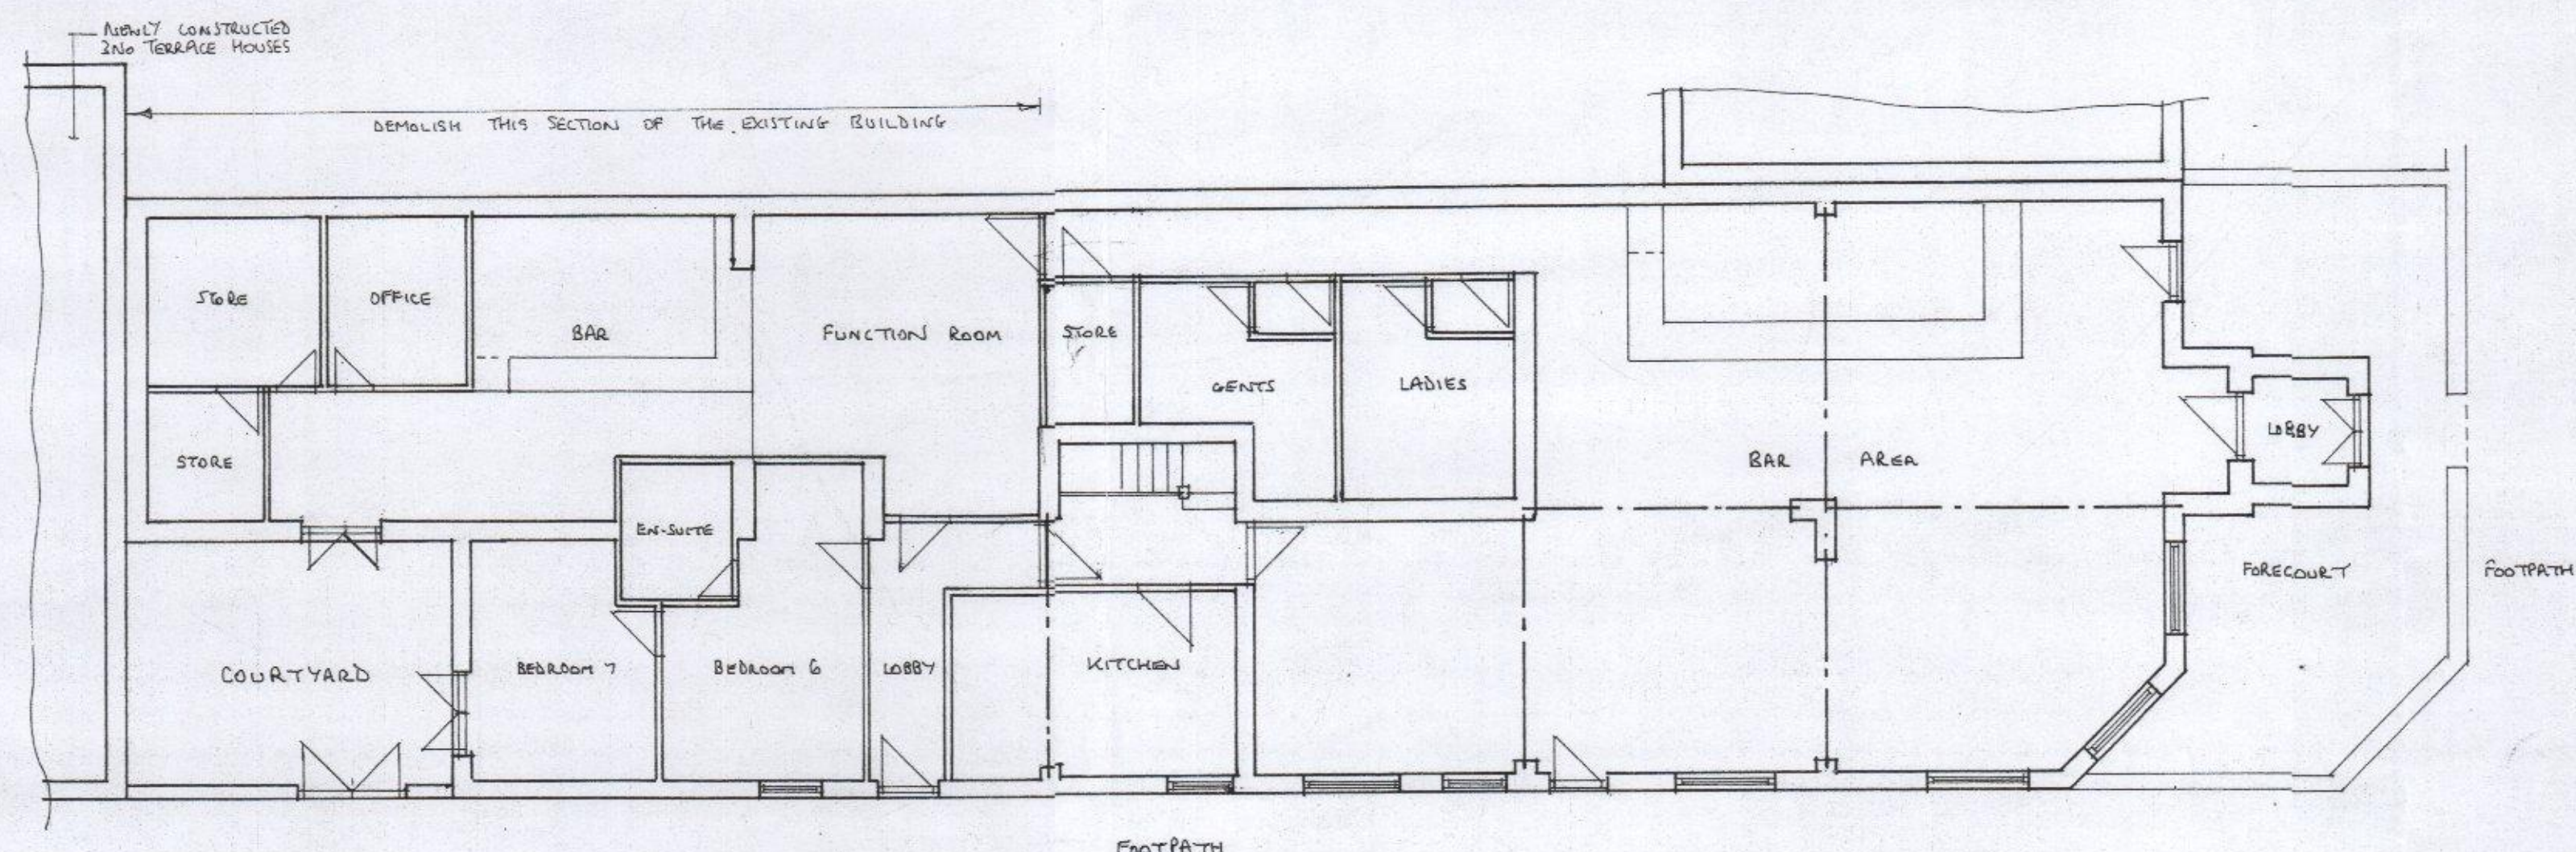

GROUND FLOOR PLAN

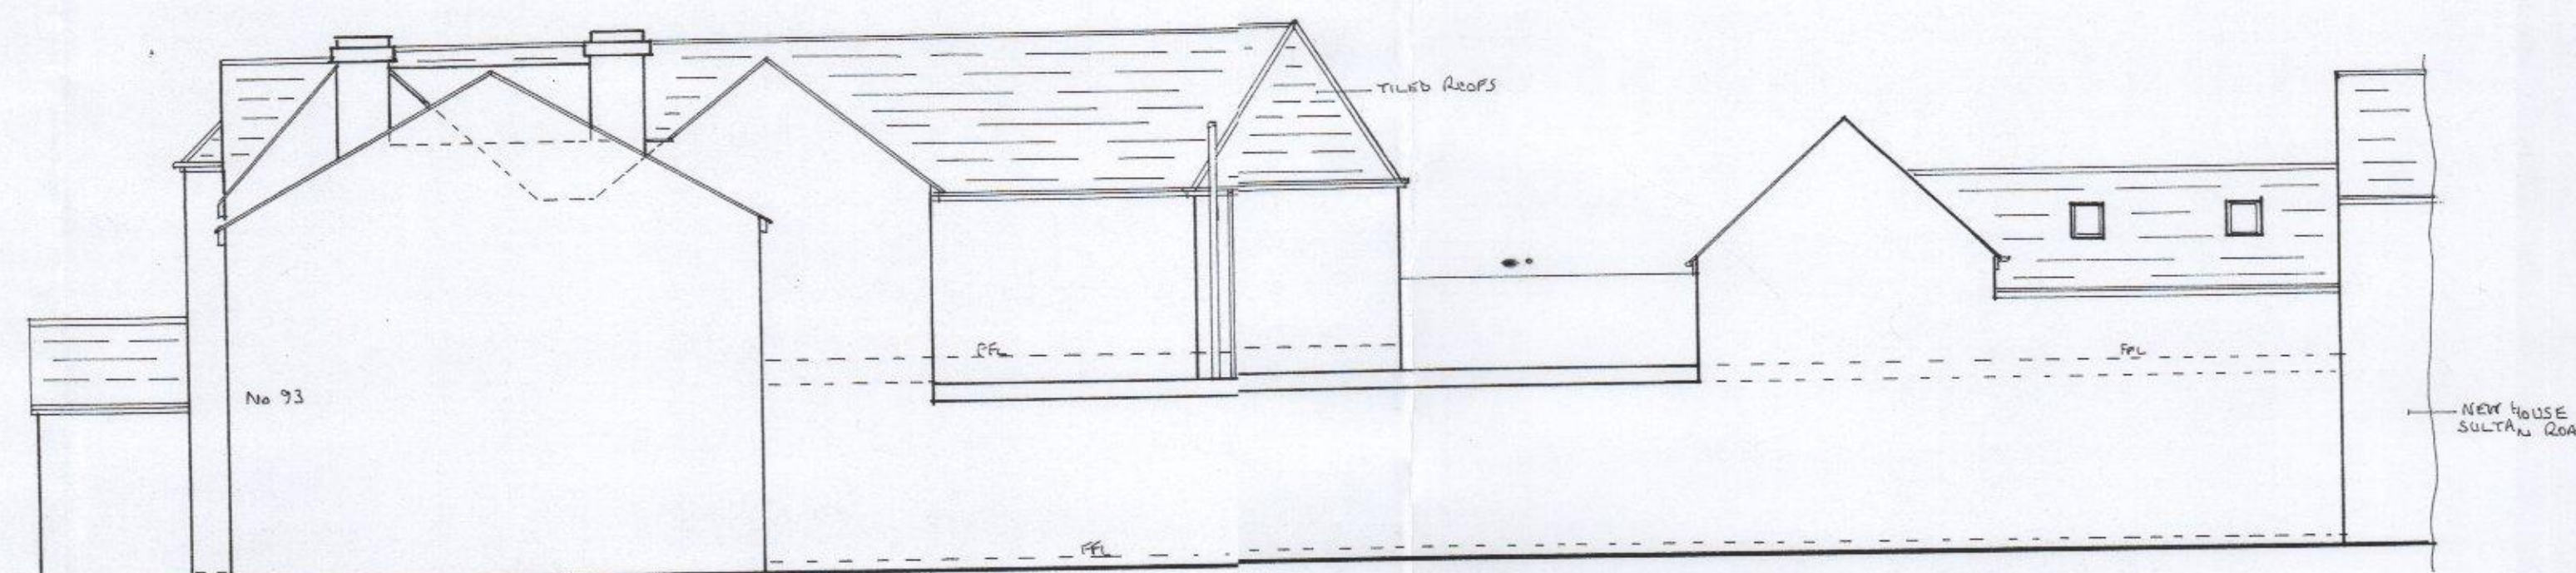


SIDE (SOUTH) ELEVATION

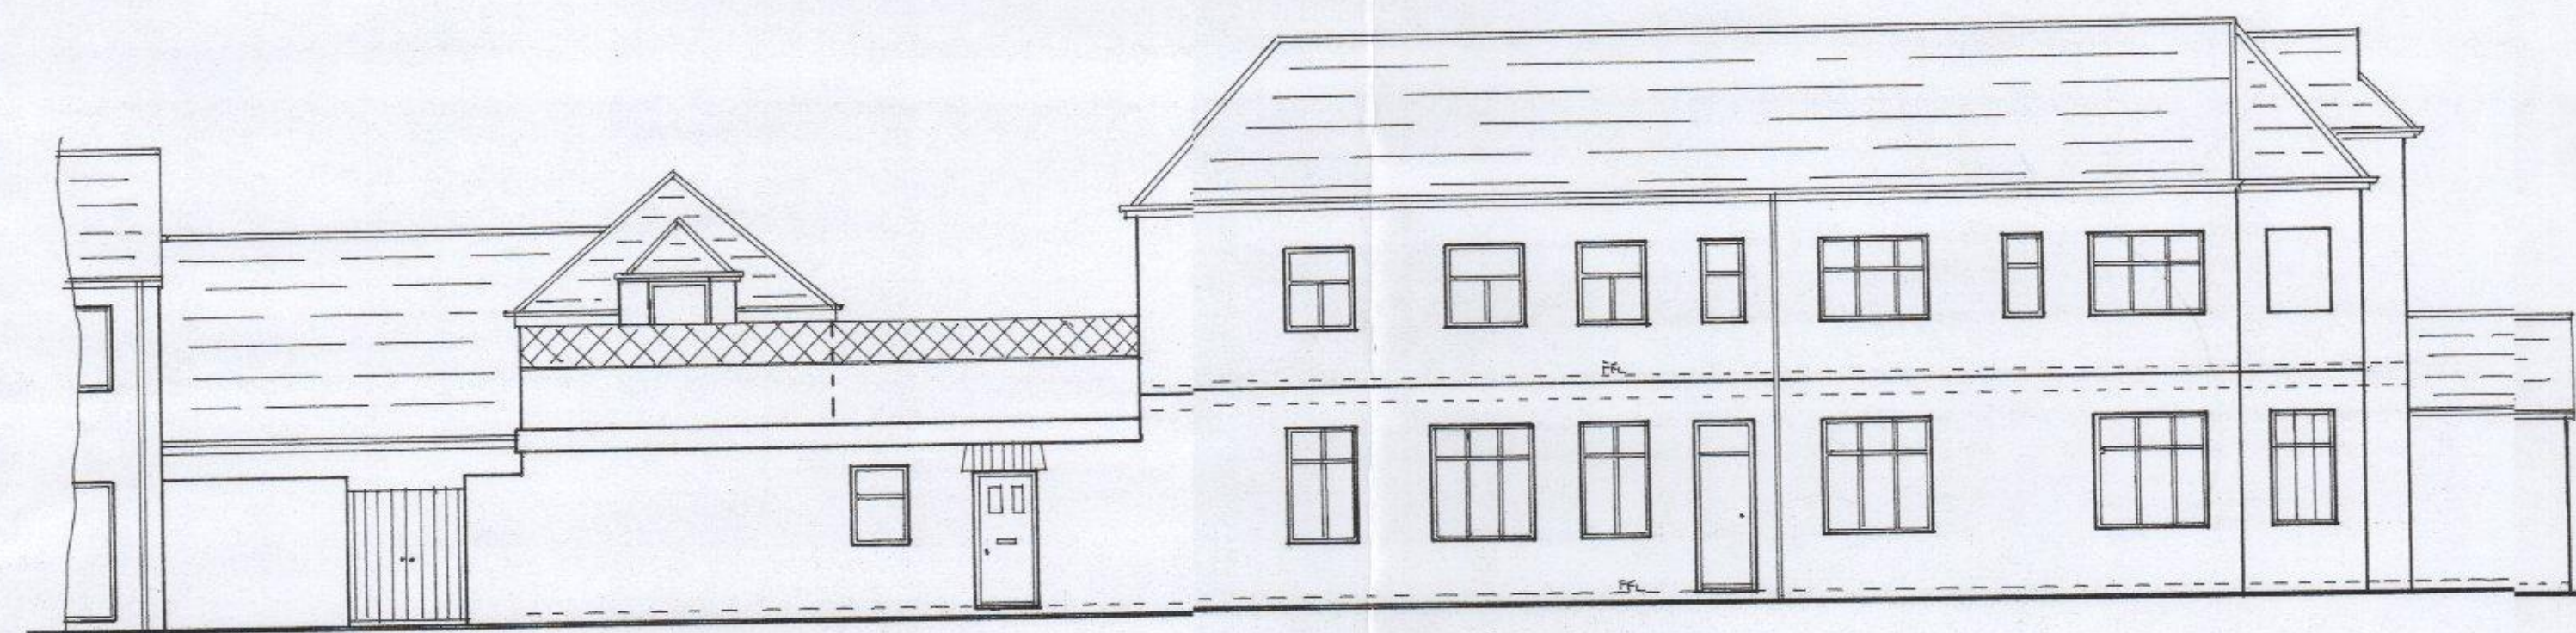


SIDE (NORTH) ELEVATION



FRONT (WEST) ELEVATION

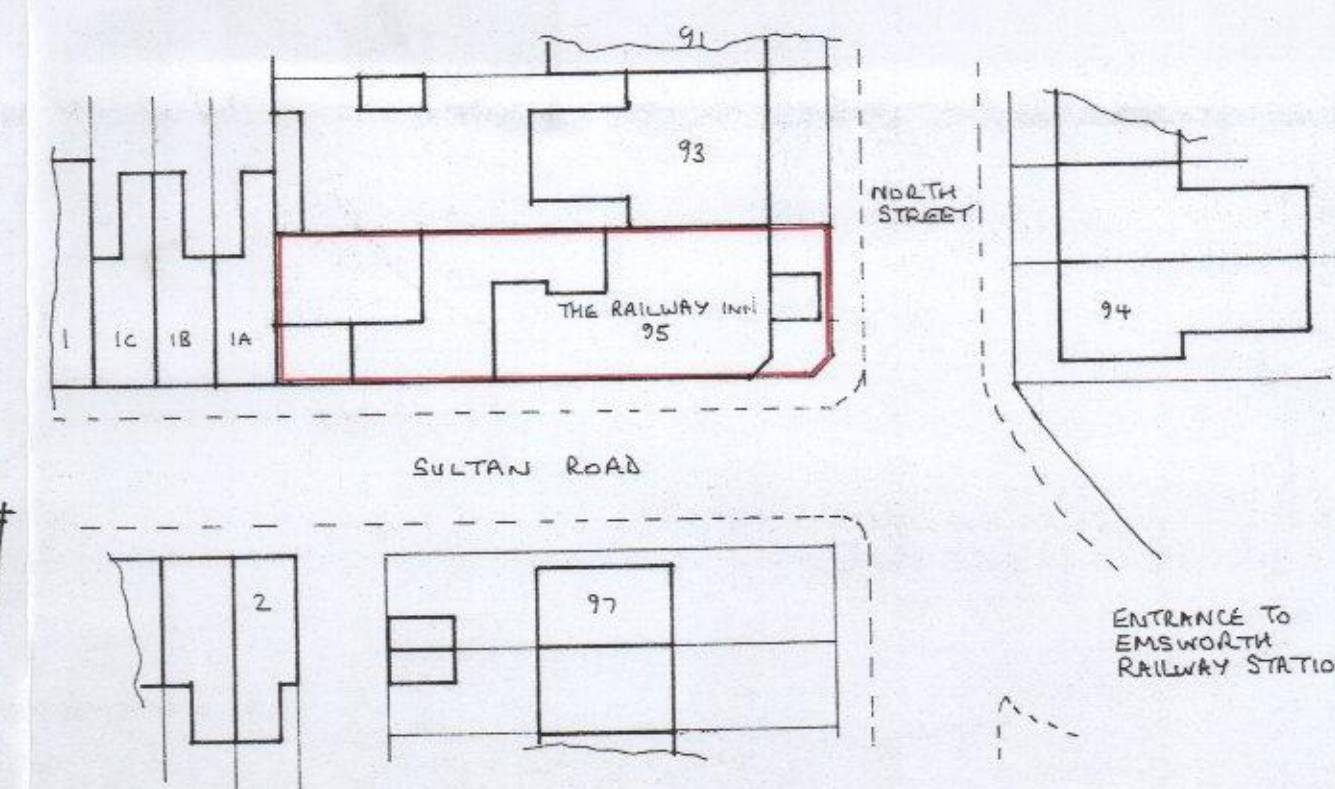

SITE PLAN SCALE 1:500

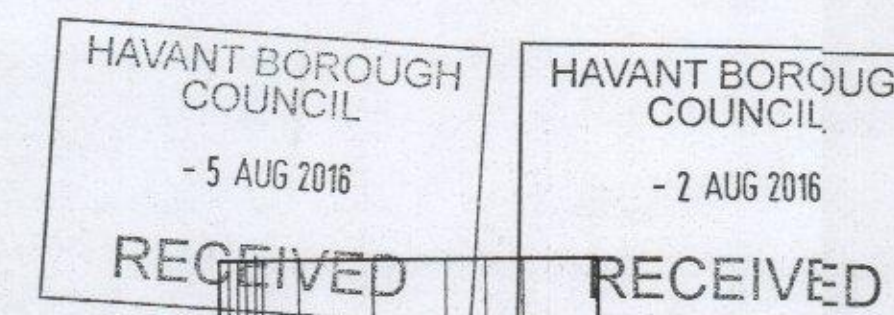

SCALE BAR 1:100 @ A1 SIZE

THE RAILWAY INN,
95, NORTH STREET,
EMSWORTH,
HANTS.

FOR: MR D. LUCAS

EXISTING PLANS AND ELEVATIONS

SCALE 1:100 DATE 22-7-16

JOB No. 06/16-(01) DWN. BY MS

DRAWING FOR PLANNING PURPOSES ONLY.