


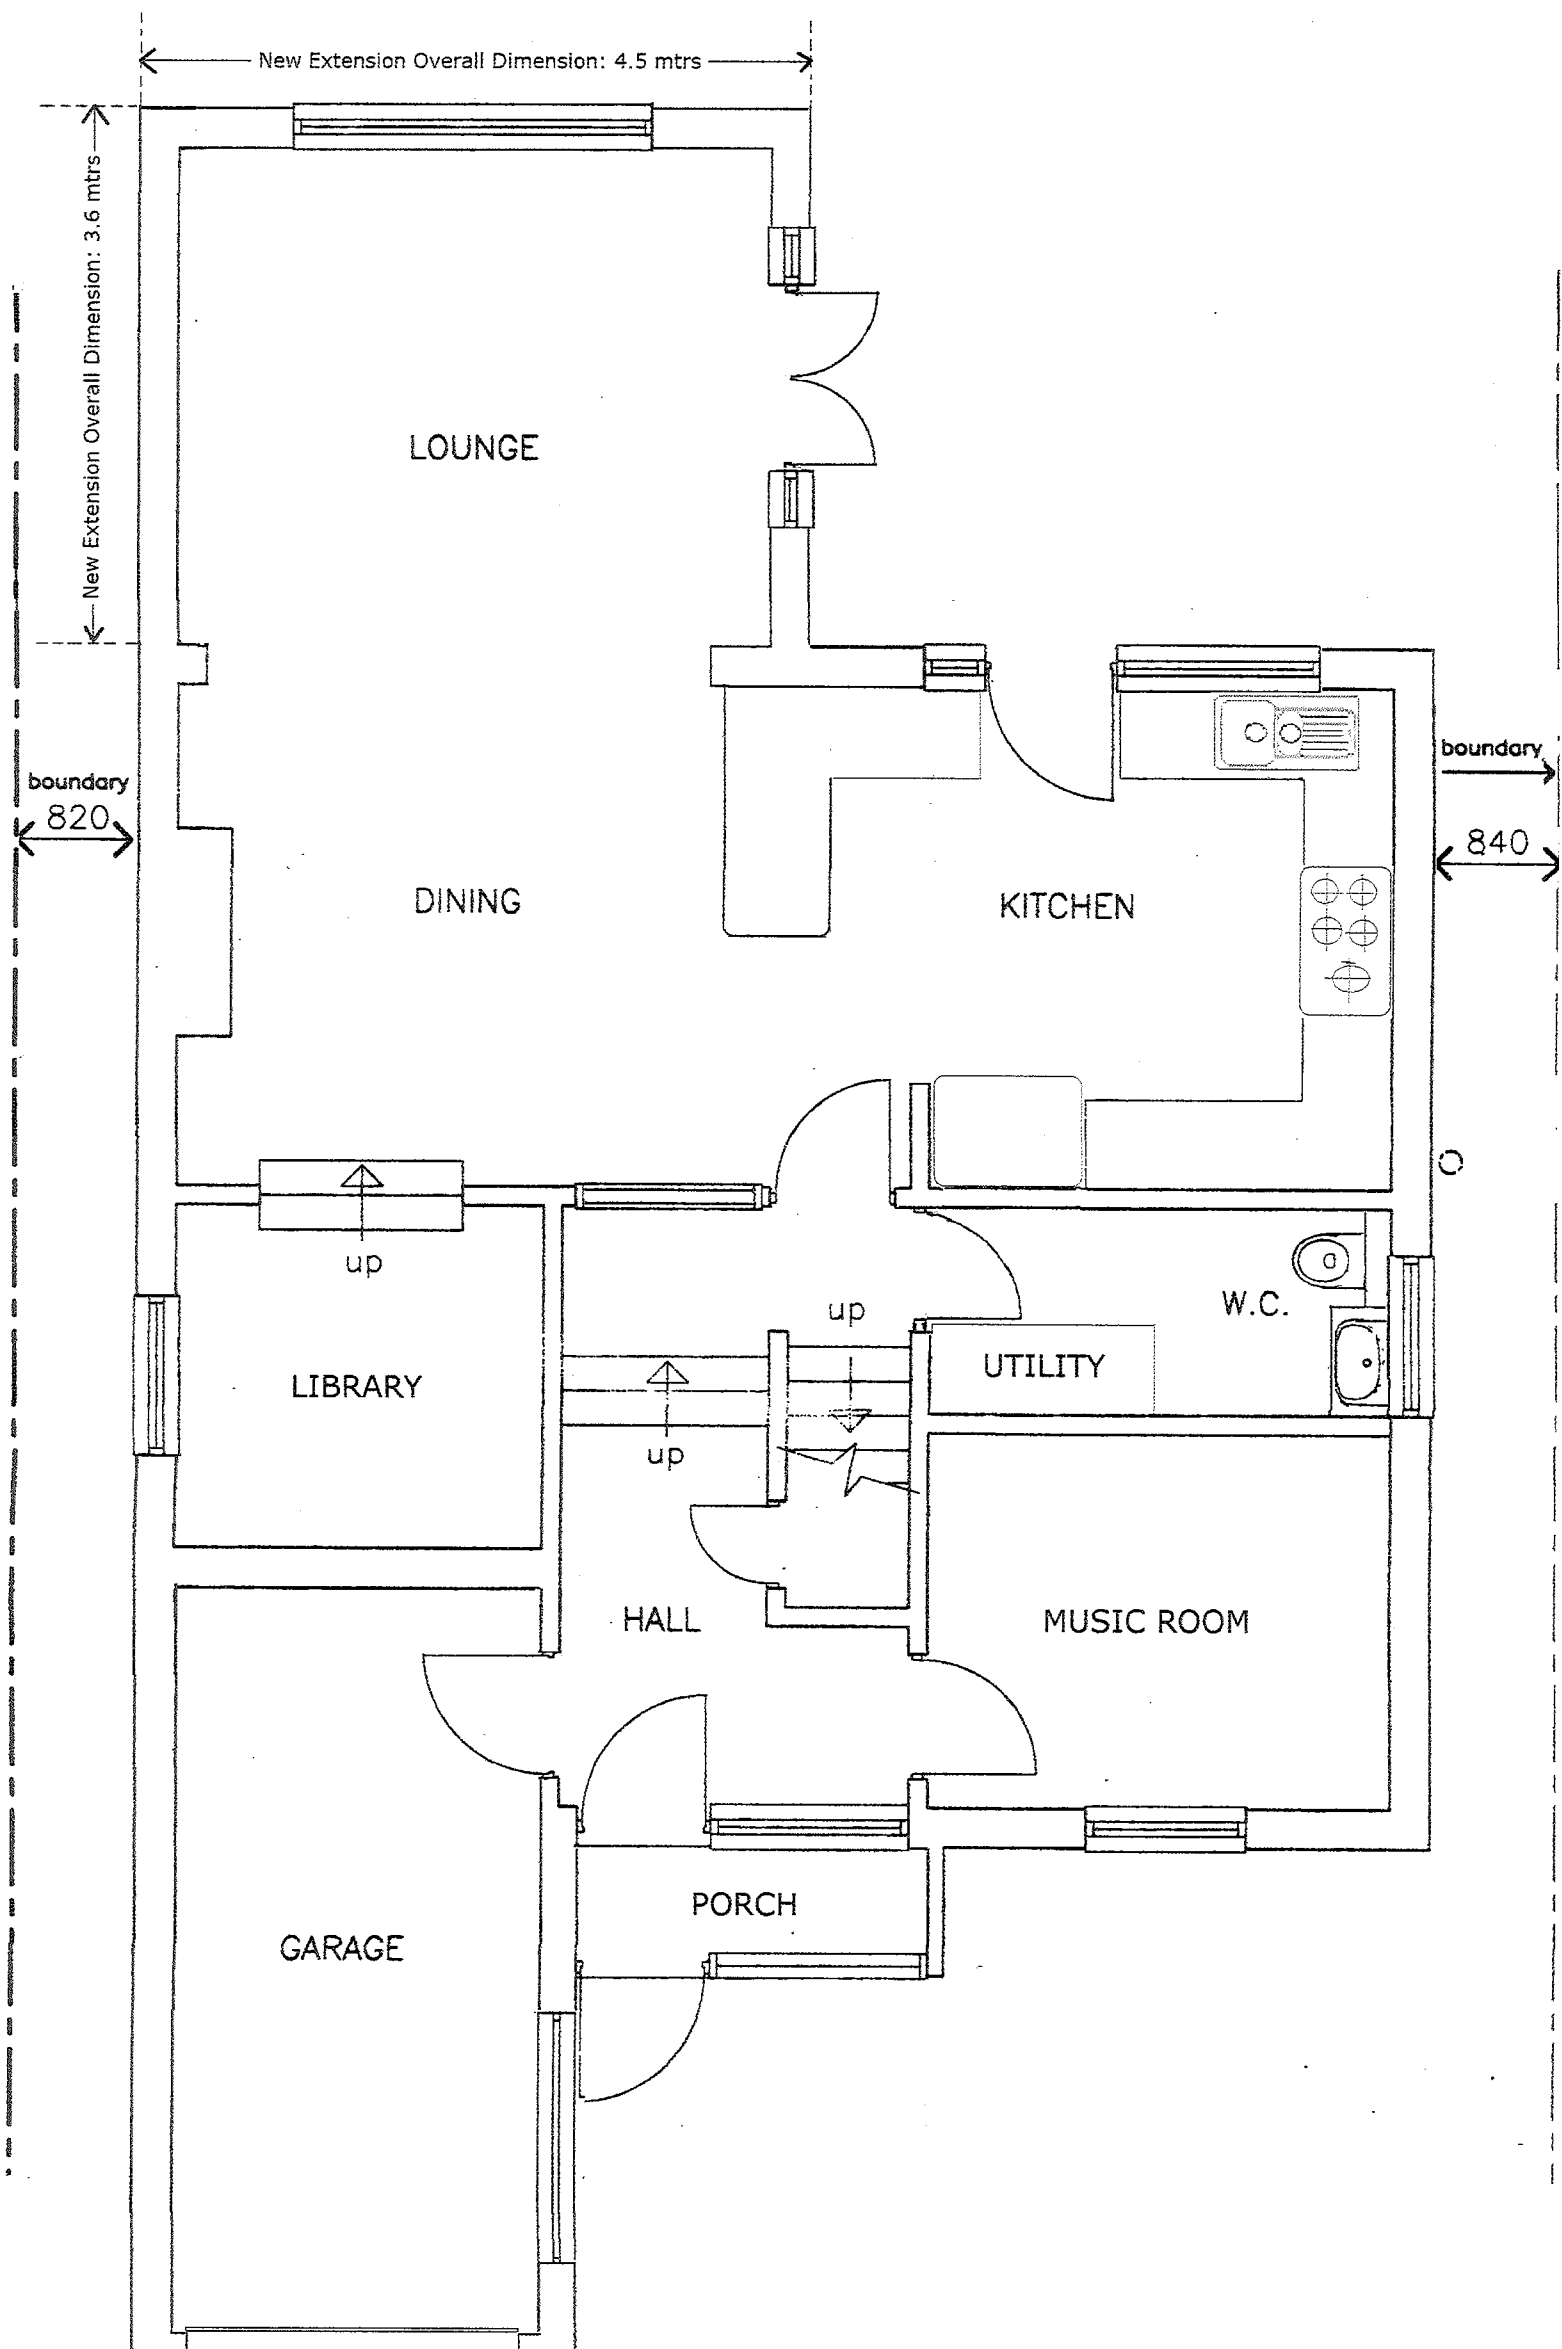

PROPOSED GROUND FLOOR PLAN

SCALE 1:50

Proposed ground floor extension

11 Fairmead Walk
Cowplain, PO8 9AL

for: Mr & Mrs D Rogers

Scale 1:50 - Print A3

May 2017

Sheet 3