



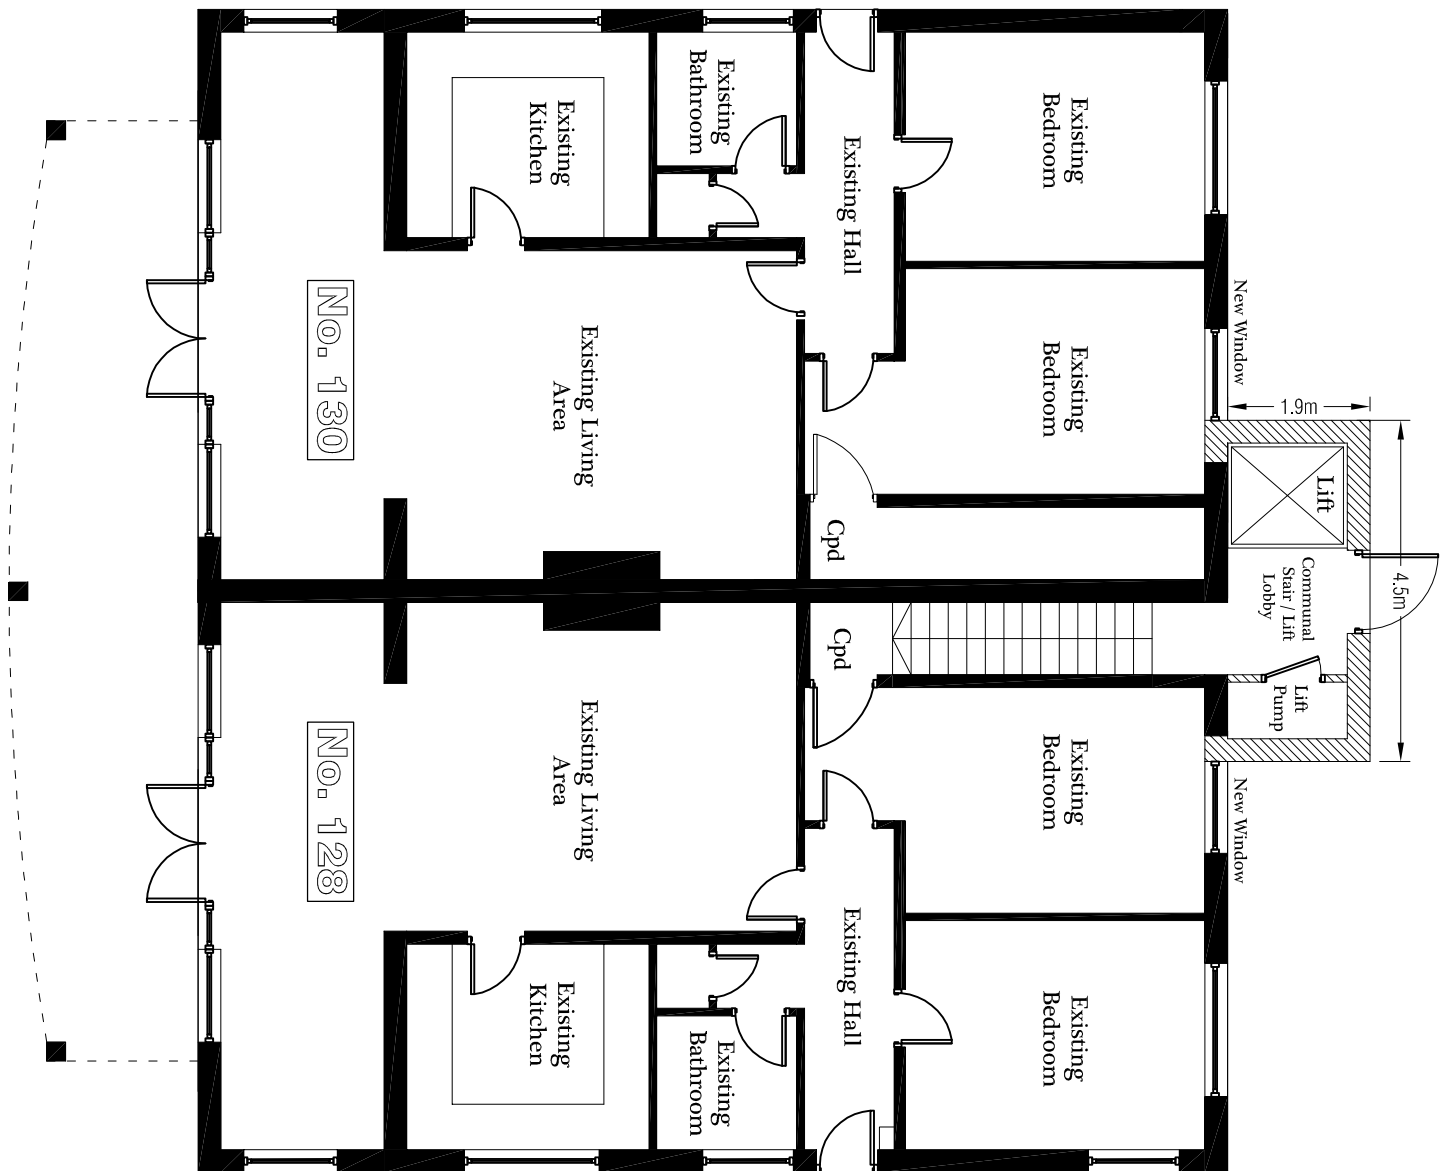


Proposed Ground Floor Plan @ 1:100

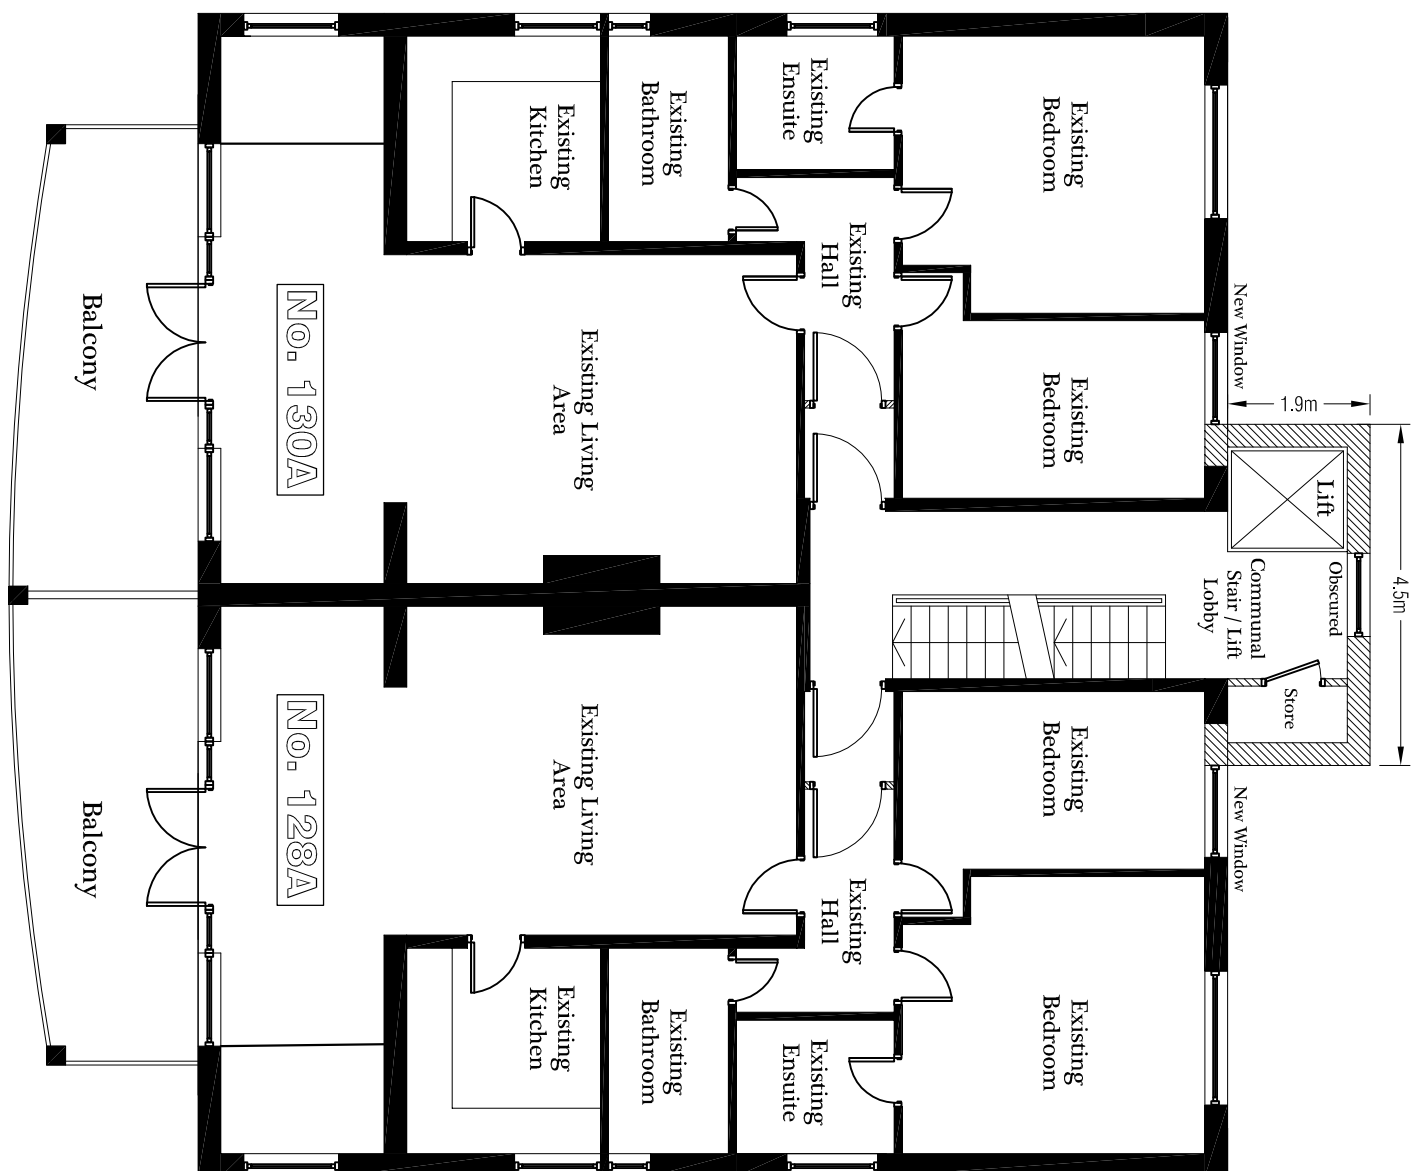


Proposed First Floor Plan @ 1:100




Proposed Second Floor Plan @ 1:100

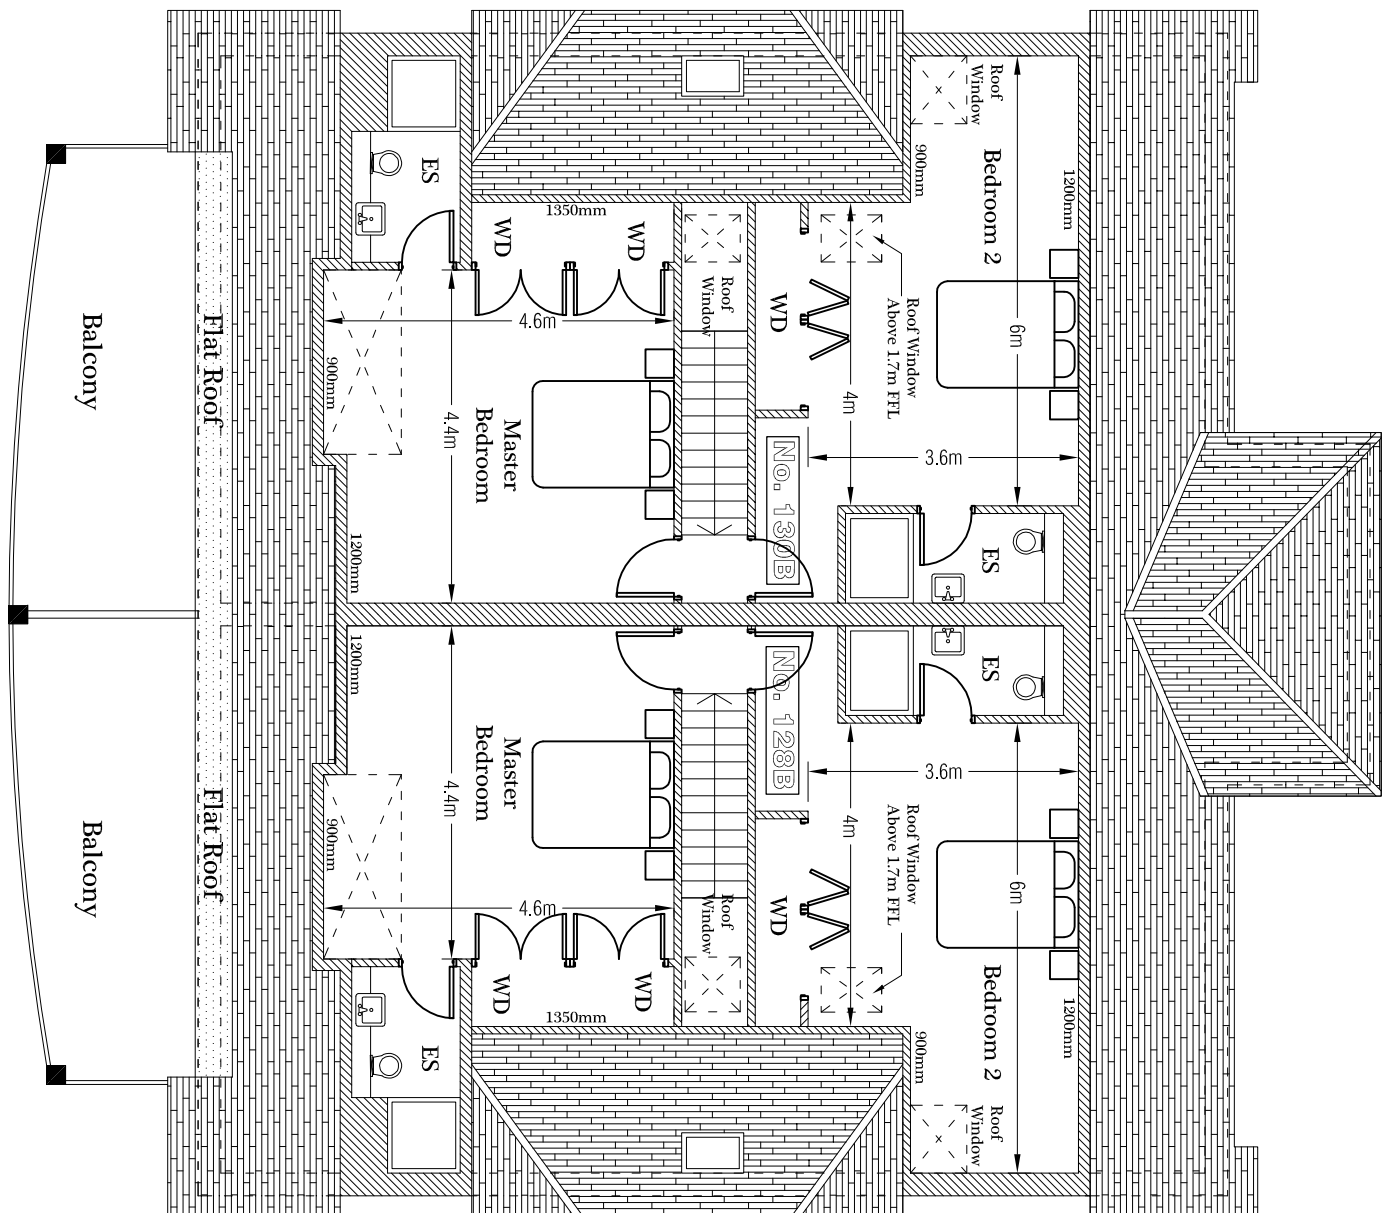


Proposed Third Floor Plan @ 1:100

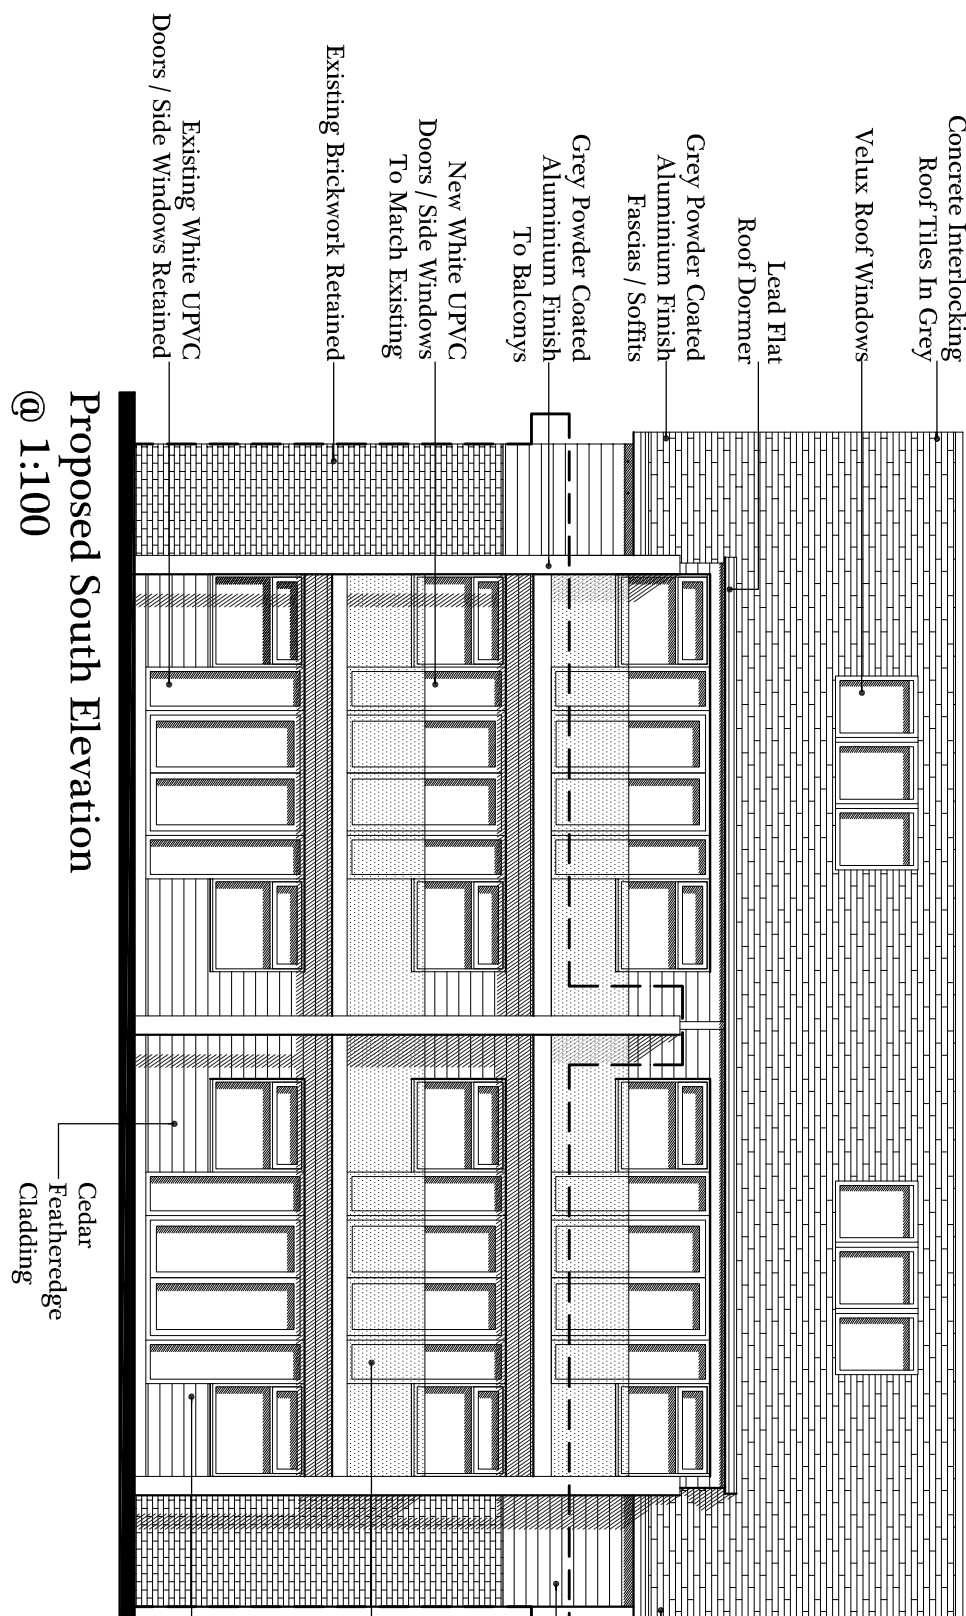


Proposed South Elevation
@ 1:100

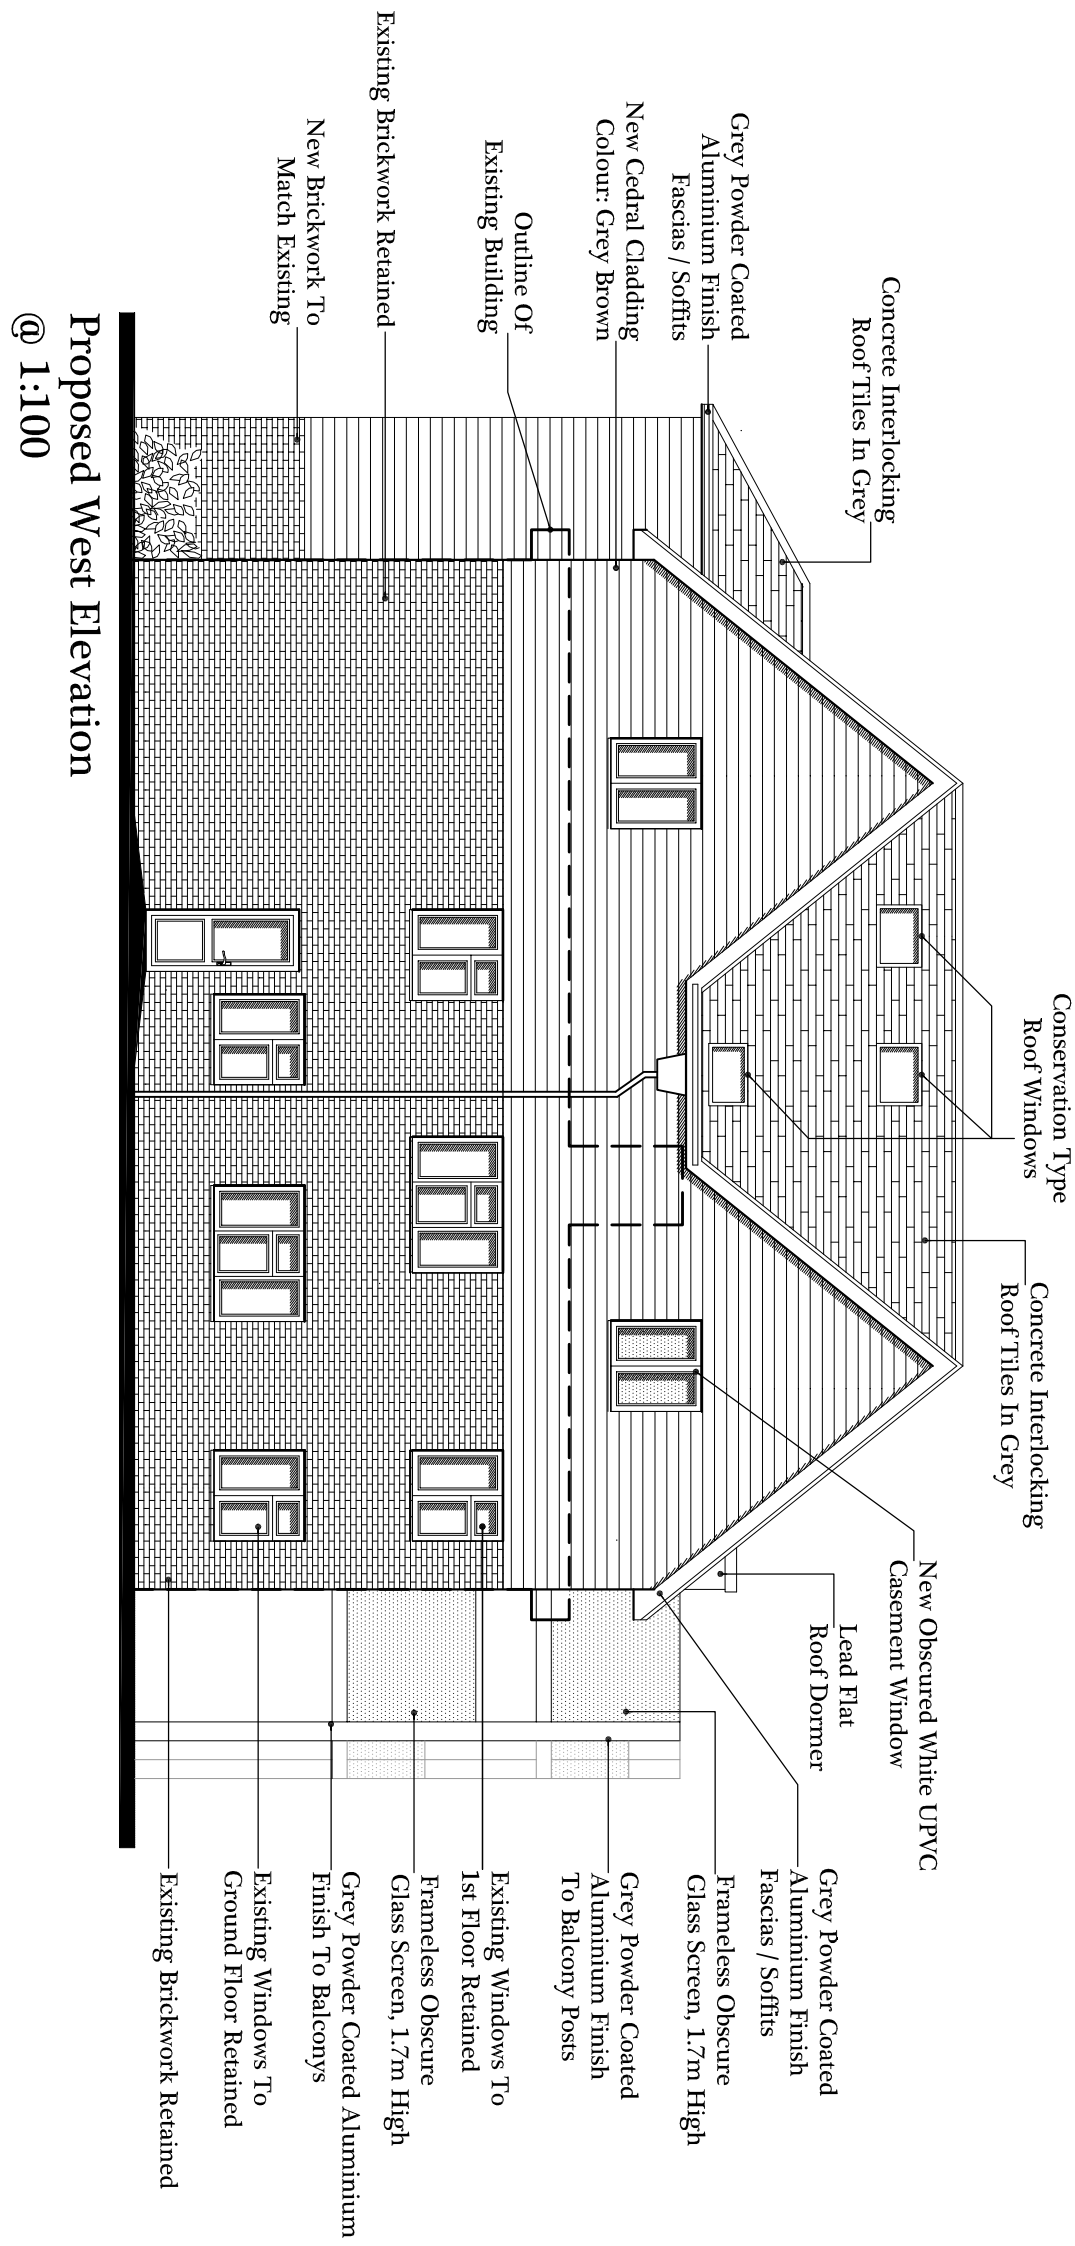

Proposed West Elevation
@ 1:100

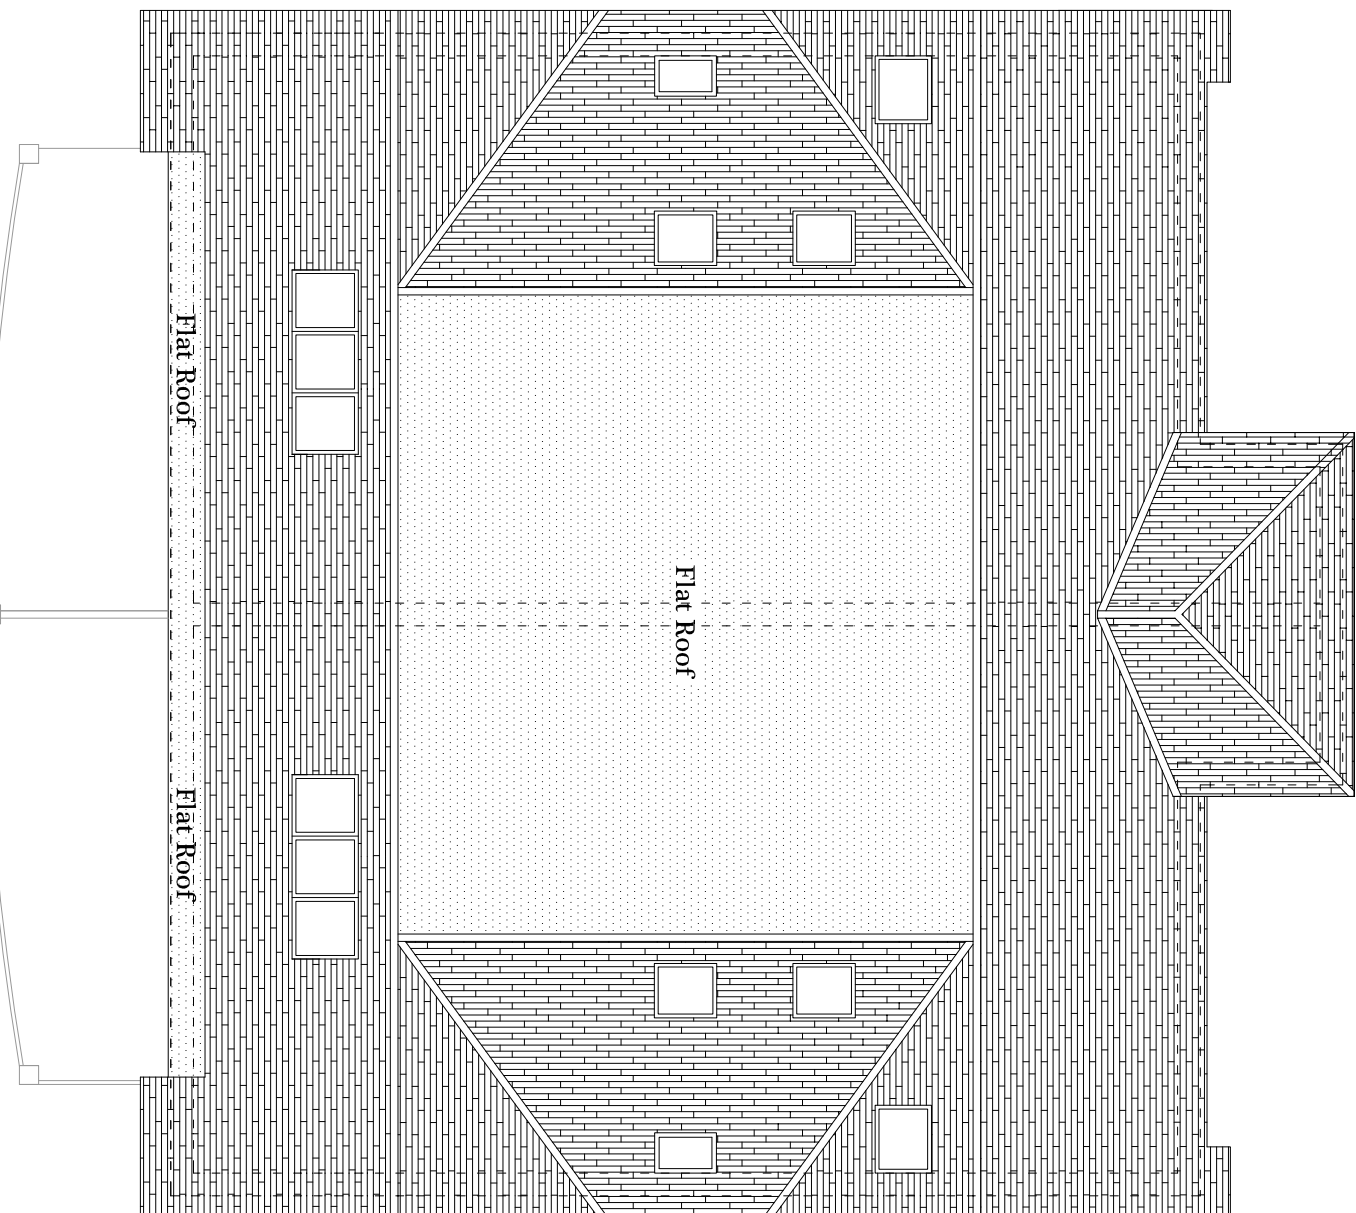


Proposed Roof Plan @ 1:100

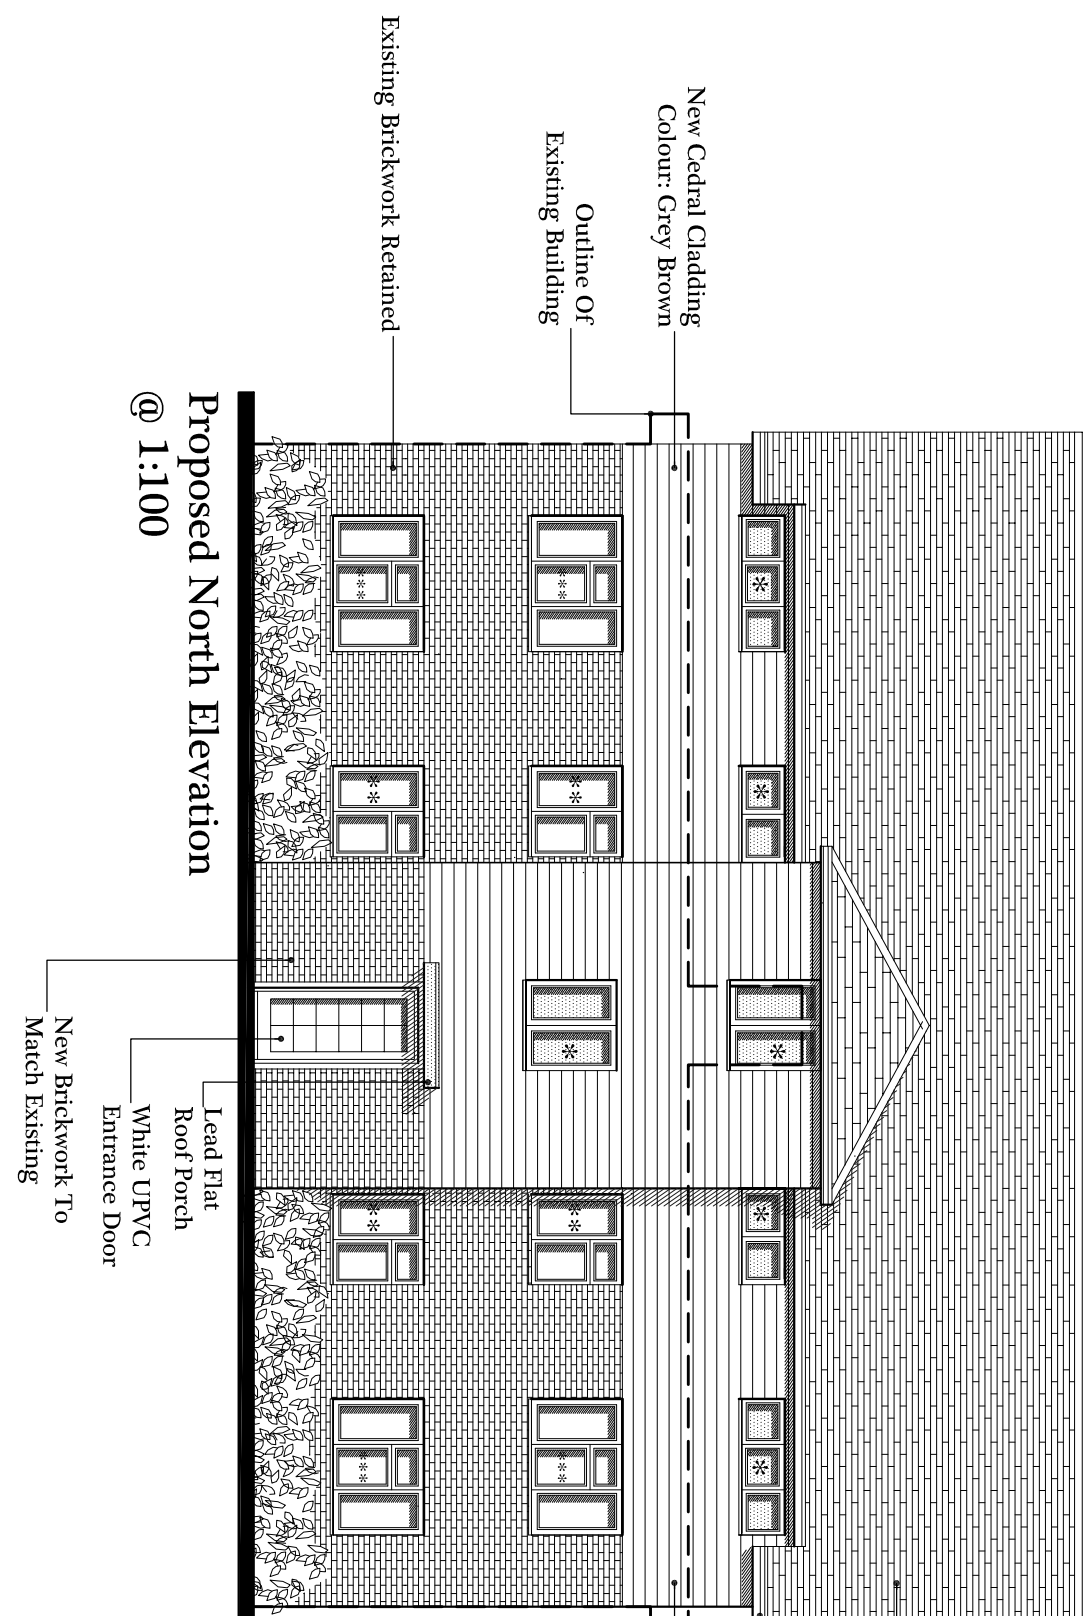

Proposed North Elevation
@ 1:100

- Concrete Interlocking Roof Tiles In Grey
- Grey Powder Coated Aluminium Finish Fascias / Soffits
- New Obscured White UPVC Casement Window
- New White UPVC Casement Window
- Existing White UPVC Doors / Side Windows Retained
- Colour Feathering Cladding
- Grey Powder Coated Aluminium Finish To Balcony Posts

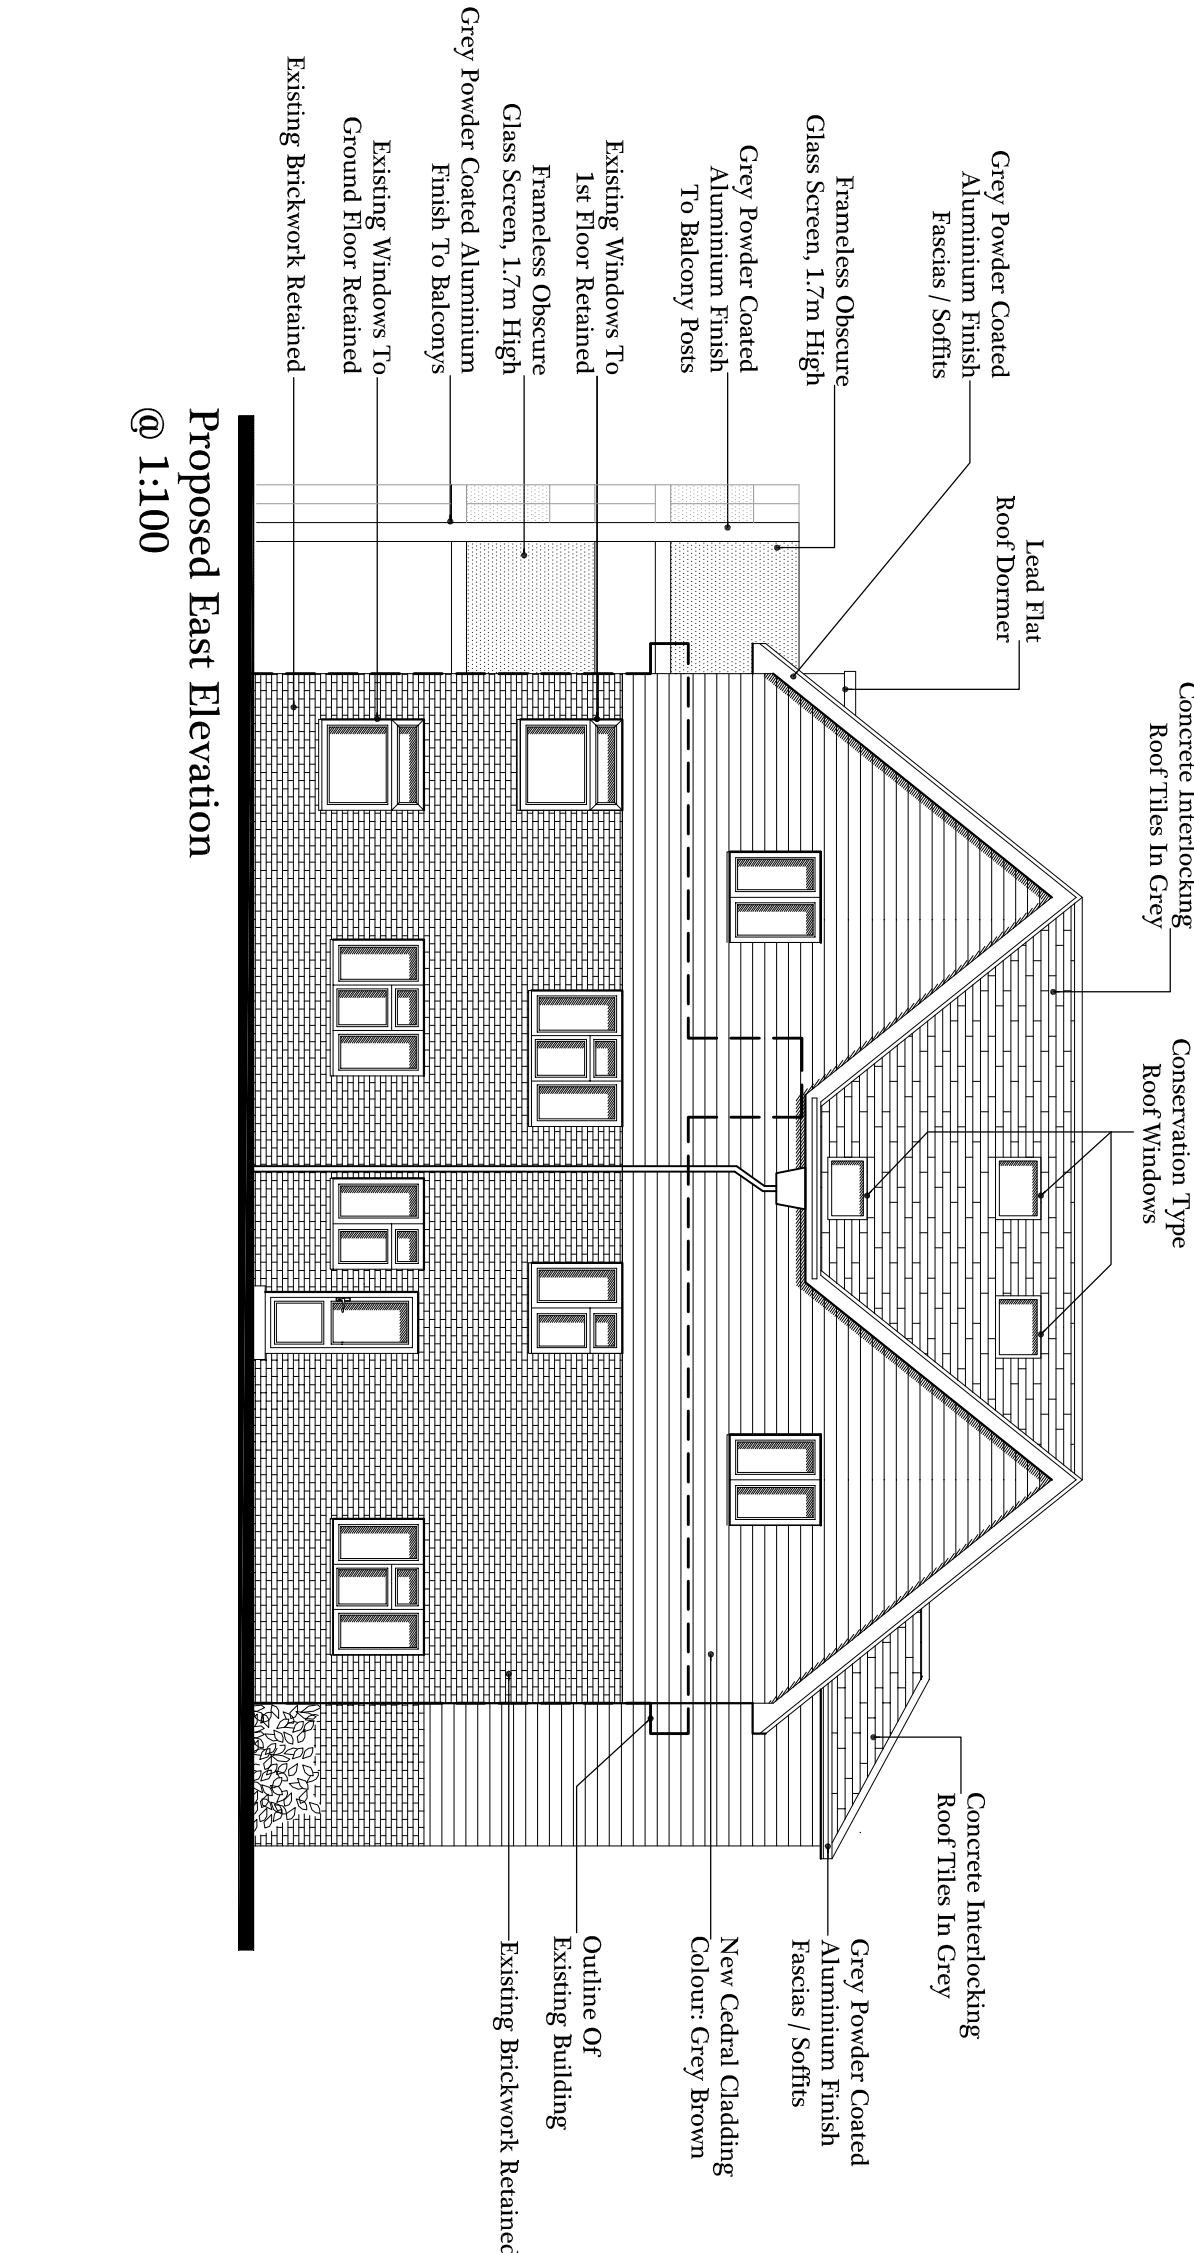

Proposed East Elevation
@ 1:100

Revisions

REV N

2ND & 3RD FLOOR ROOM LAYOUTS REVISED

WINDOW TO LIVING ROOM OF FLAT 130A (WEST ELEVATION) MADE OBSOURED

ADDITIONAL ROOF WINDOWS ADDED

1.7M HIGH GLAZED SCREEN ADDED TO 1ST & 2ND FLOOR BALCONIES (EAST & WEST ELEVATION)

JAT 14.5.17

GRAHAM ASH ARCHITECTS

CHARTERED ARCHITECTS TOWN PLANNING CONSULTANTS

66 Leake Road, London, SE16 5LH, UK

TEL: 020 7346 5190, 020 7346 5191

WWW.GRAHAMASHARCHITECTS.COM

PROJECT:

Lama Court, Seaford, (128-130) Hayling Island, PO11 9HW

CLIENT:

Mr D Aylward

DESIGNED BY:

GA

DATE:

19-2-16

PRN / DRAID BY:

GA

SCALE:

1:100

DATE:

14-6-17

REV:

N

PURPOSE OF ISSUE:

☐ Information ☒ Approval ☐ Tender ☐ Construction

DWG. NO.

15:027:03 REV N