



MILL RYTHE HOLIDAY VILLAGE

PROPOSED HIGH ROPES COURSE - PROPOSED SITE PLAN

 


Copyright. This drawing is the property of A&M Architectural Partnership LLP. Its copyright and design content is reserved by them and the drawing is issued on the condition that it, is not copied, reproduced, retained or disclosed to any other unauthorized person, either wholly or in part without the consent in writing of A&M Architectural Partnership LLP.
Do not scale this drawing. Drawings can be scaled for Planning purposes only.
Verify all dimensions on site before commencing any work or preparing any shop drawings. All dimensions are in mm unless otherwise stated. Report any alterations or omissions to the Architect. This drawing incorporates information from other professions. A&M Architectural Partnership LLP cannot accept responsibility for the integrity and accuracy of such information. Any clarification and/or additions that are required appertaining to such information should be sought from the relevant profession or their appointed representative. All contractors and sub contractors are to comply in all respects with current building regulations whether or not specifically stated on these drawings.


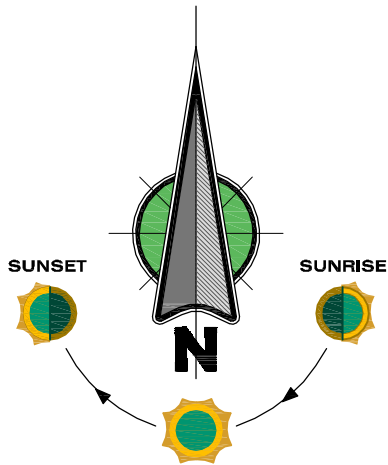


LEGEND:


- SITE OWNERSHIP BOUNDARY
- APPLICATION AREA

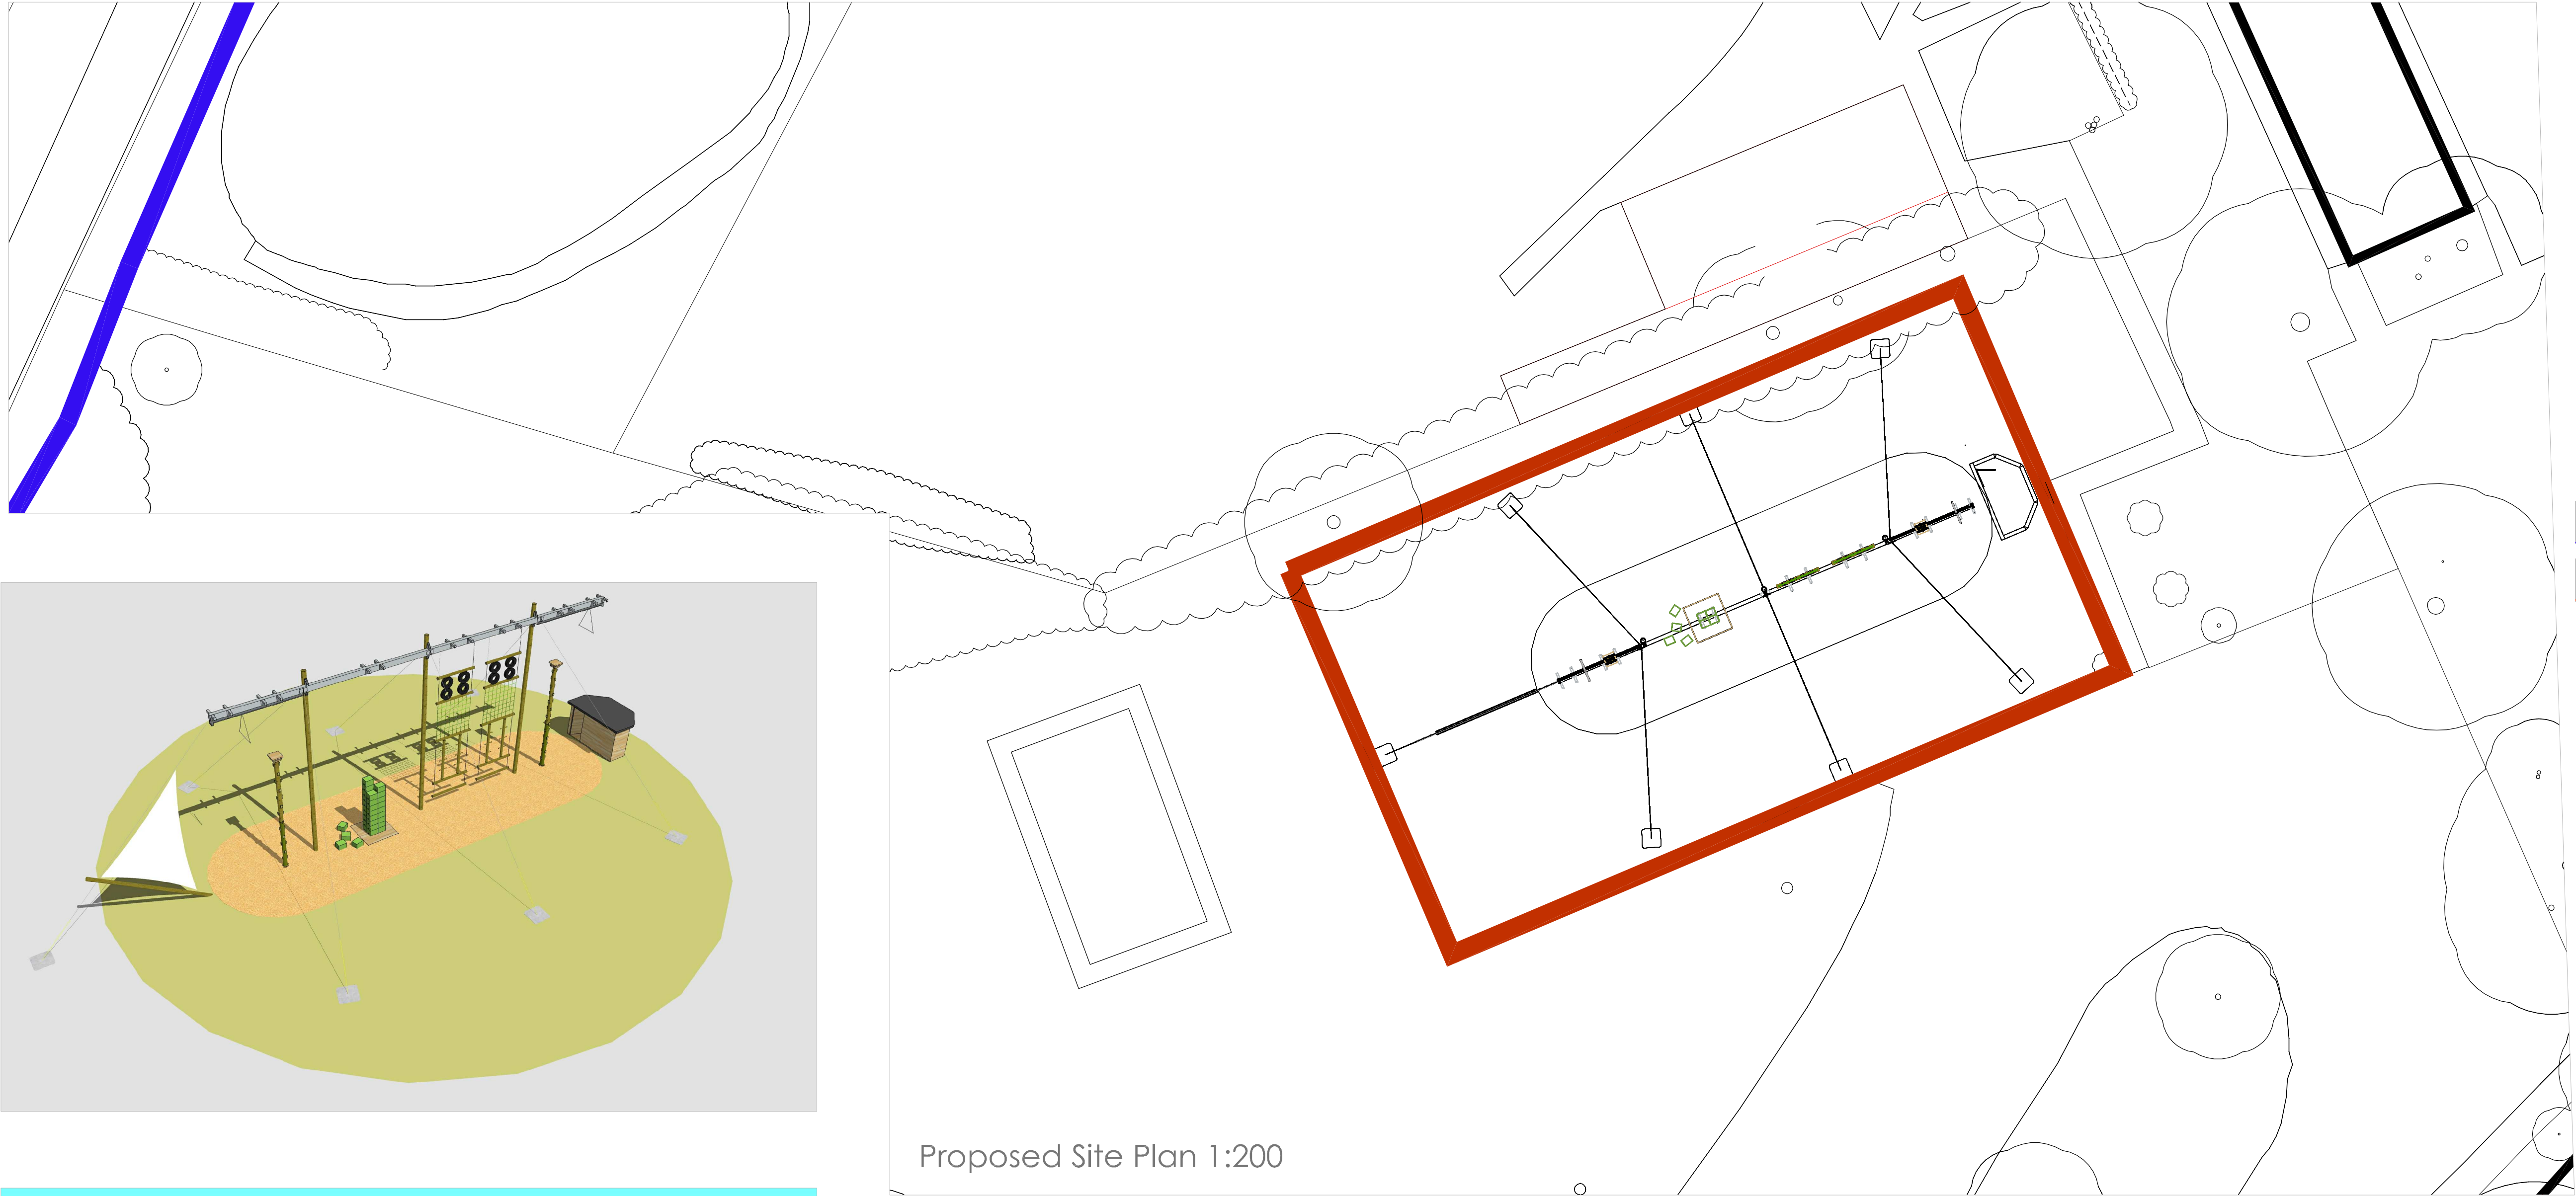

Proposed Site Plan 1:200

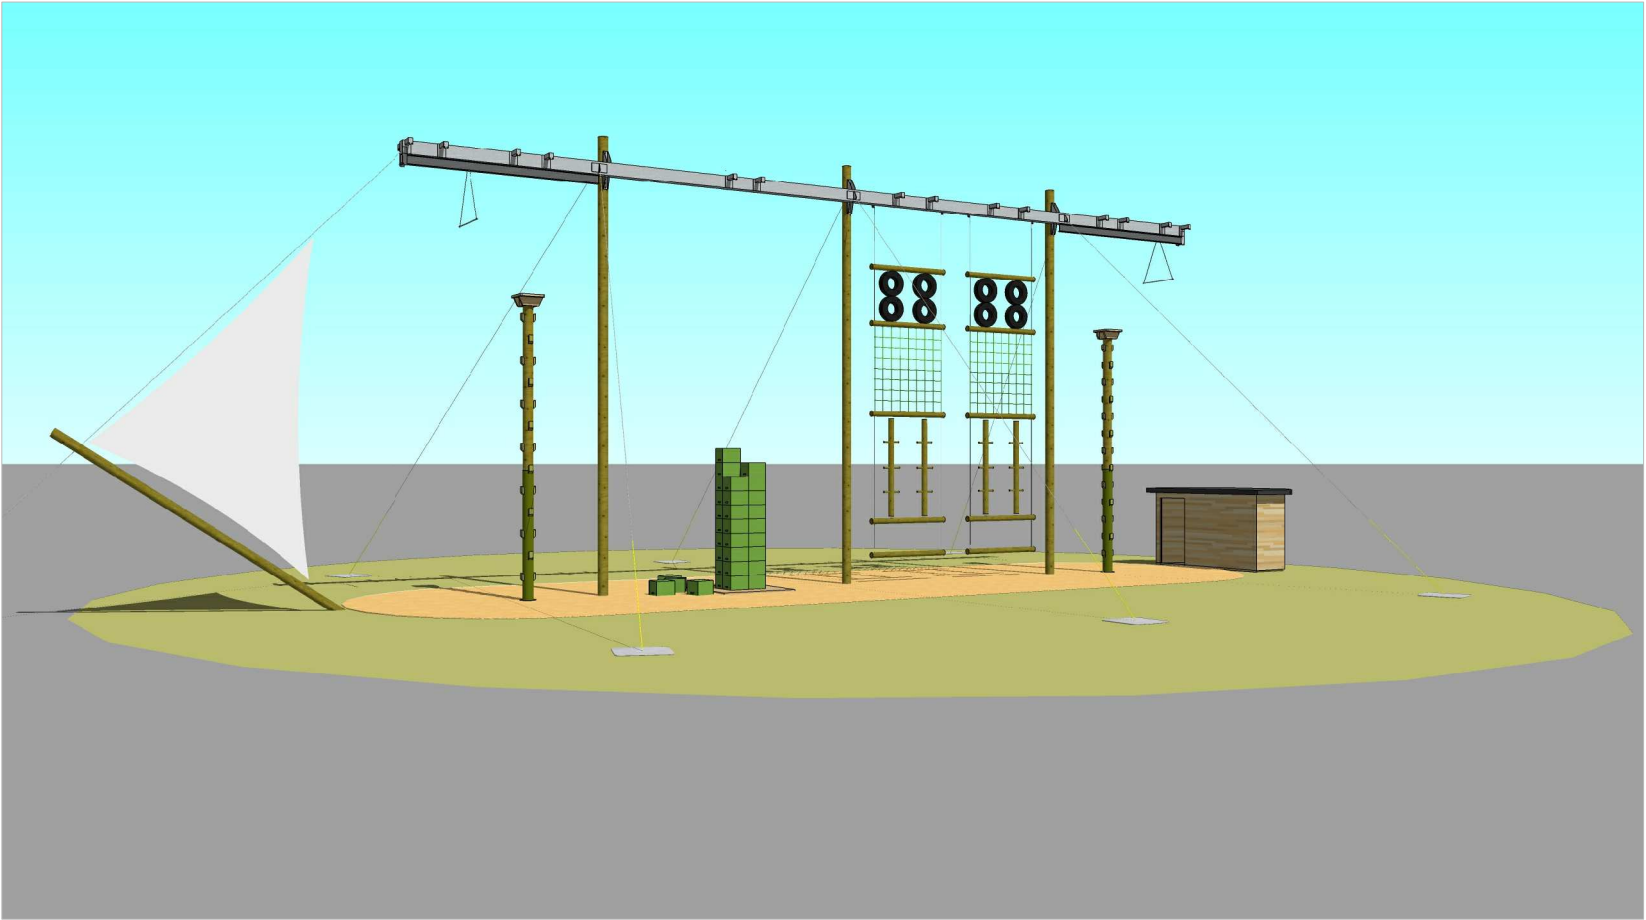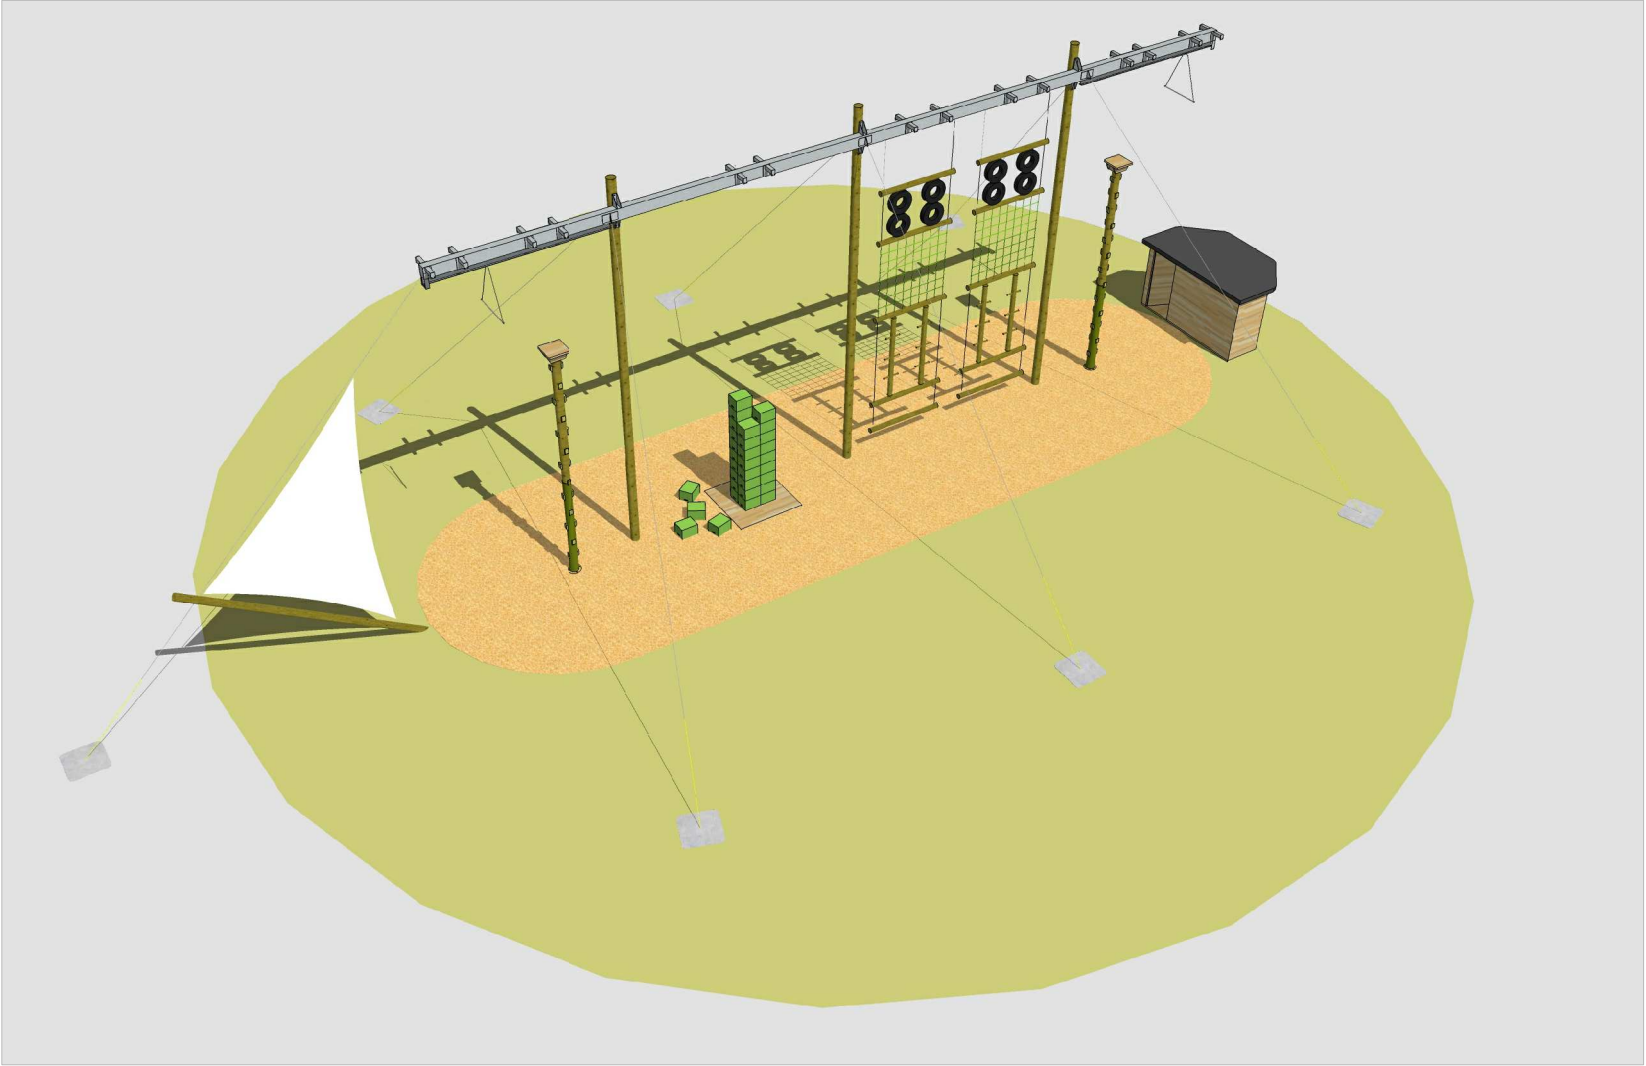


Perspective Visuals of Proposed High Ropes Course

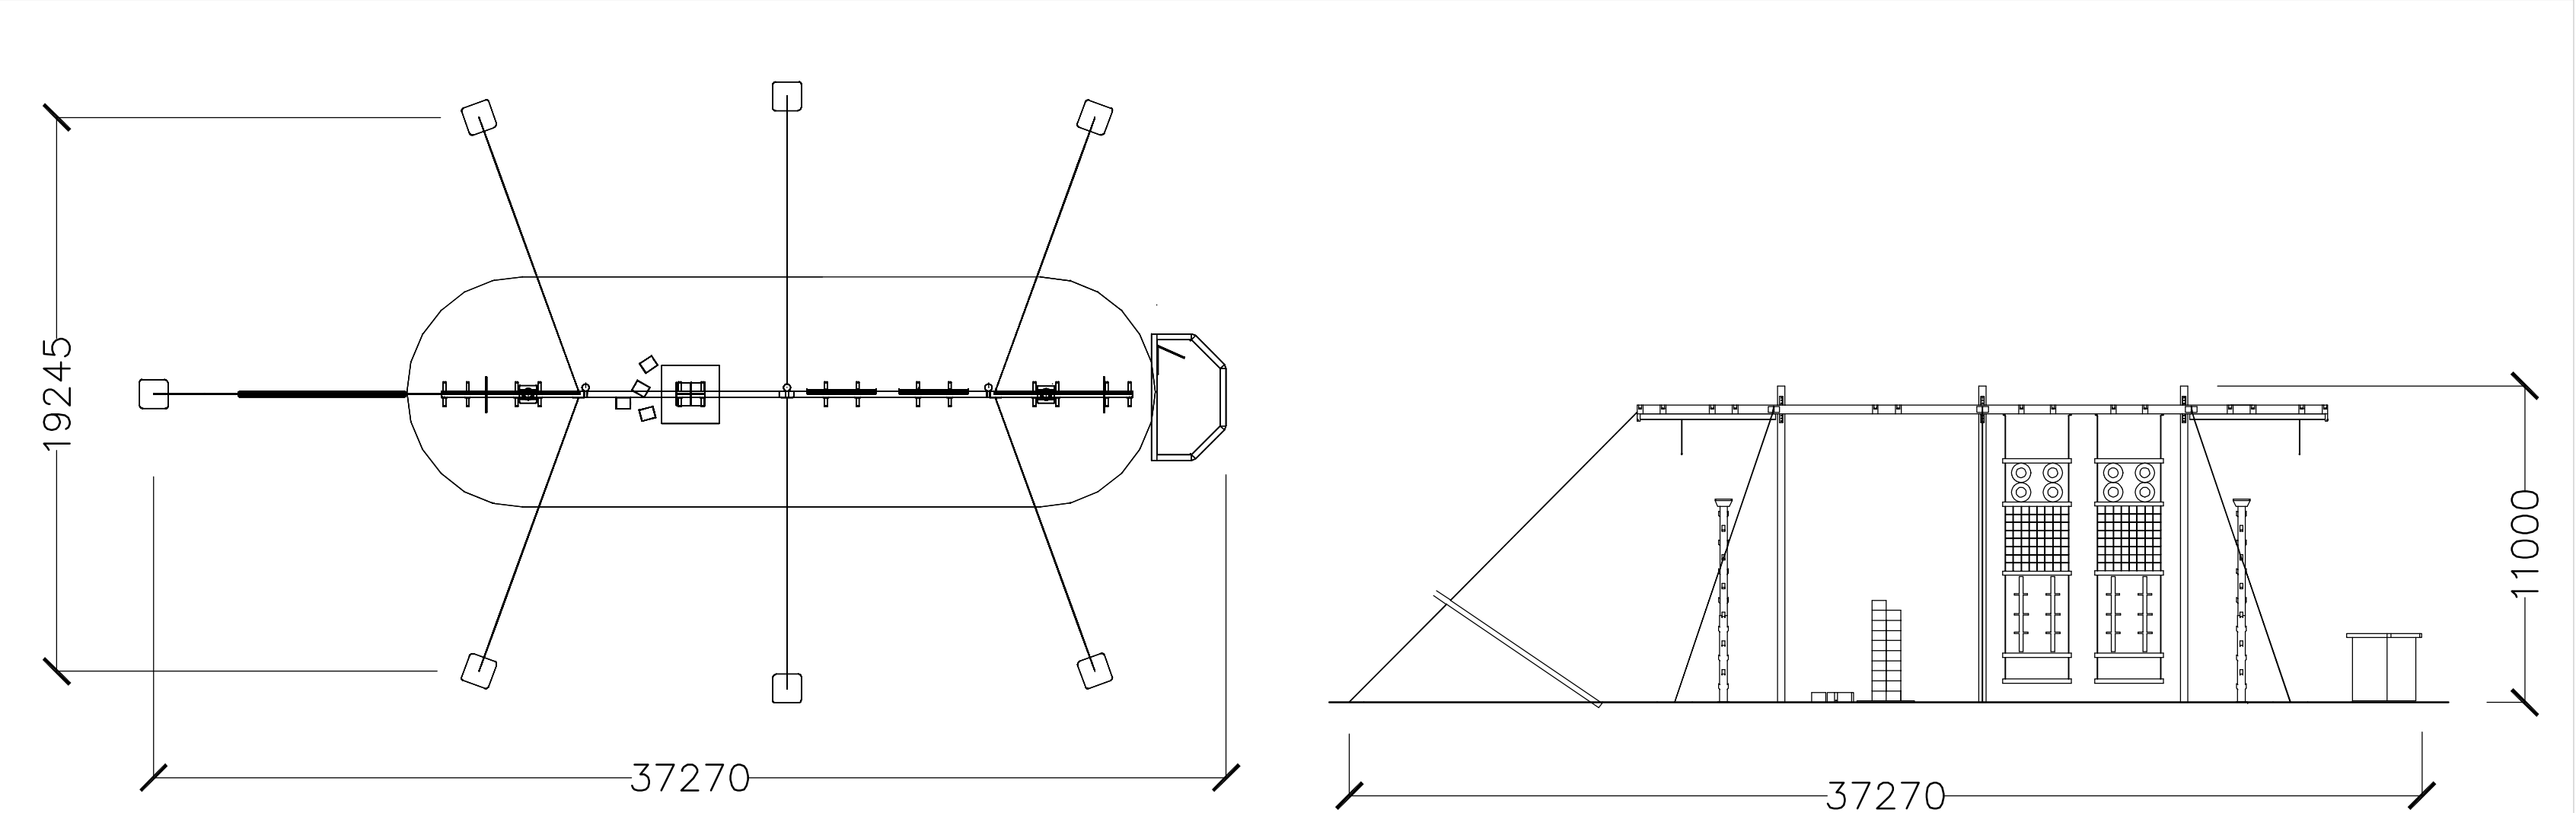

Proposed Ropes Course Plan and Elevation 1:200



A	LOCATION OF ROPES COURSE MOVED AS CLIENT'S INSTRUCTION	SJM	01.12.16
Rev.	Details	Name	Date

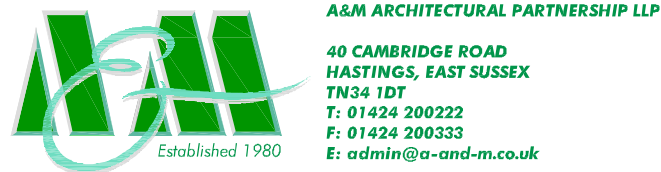

Client
AWAY RESORTS LTD.

Site Address
MILL RYTHE HOLIDAY VILLAGE
HAVANT ROAD, HAYLING ISLAND,
HAMPSHIRE, PO11 0PB

Project
LINEAR HIGH ROPES COURSE

Drawing Title
PROPOSED SITE PLAN

Date
NOV 2016

Scale
1:200 @ A1

Drawn
SJM

Computer File Name
3944-200A2 Proposed Site Plan.dwg

Checked by
.

Status
PLANNING

Drawing Number
3944-200

Revision
A