



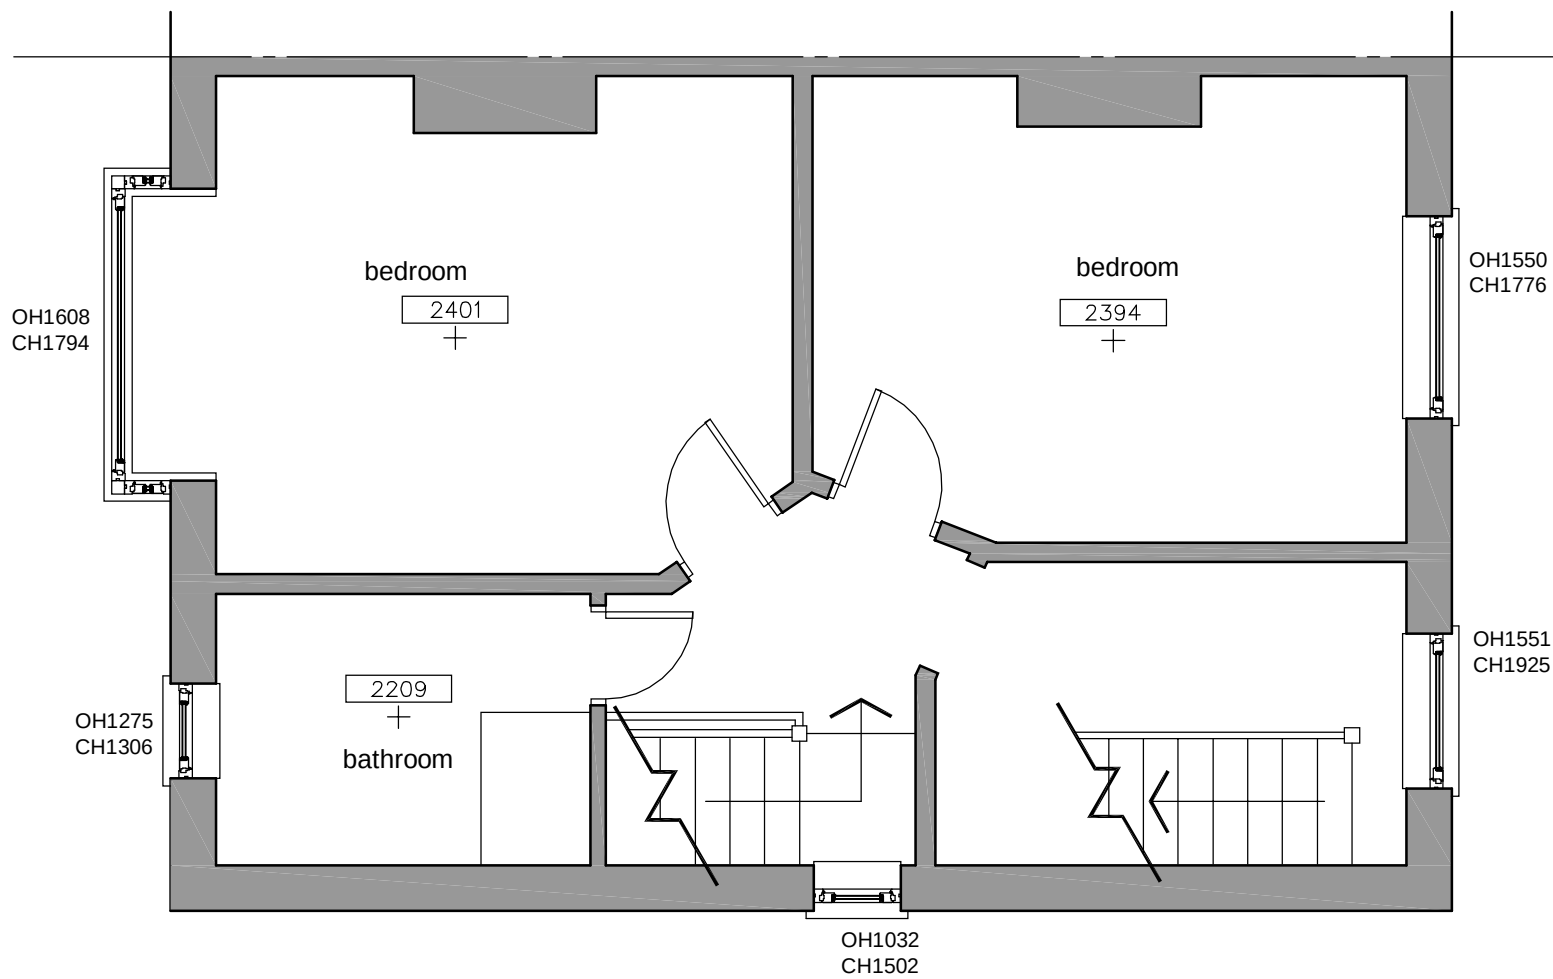

EXISTING FIRST FLOOR PLAN
SCALE 1:50

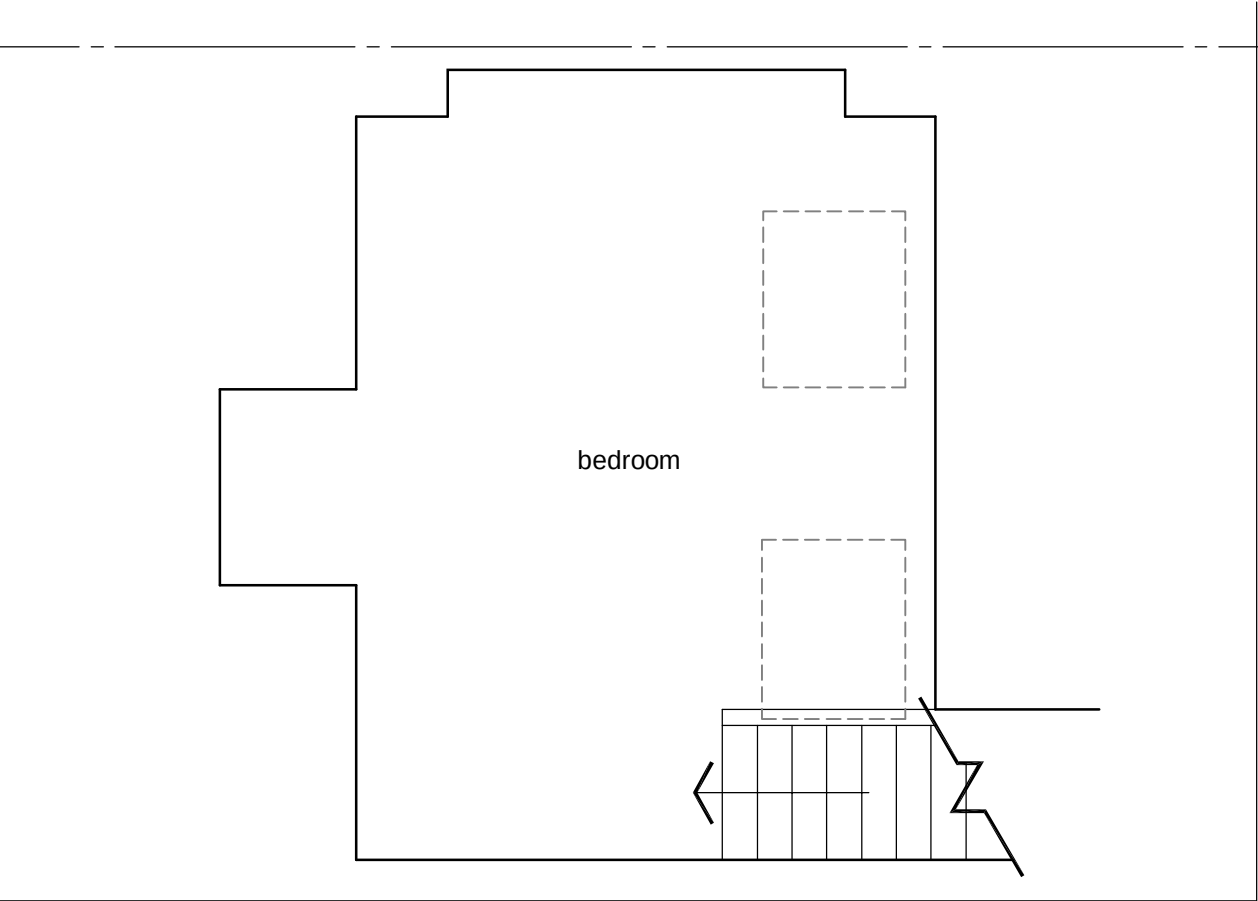

EXISTING SECOND FLOOR PLAN
SCALE 1:50

Note:
Do not Scale from this Drawing (except for planning approval).
All dimensions are in millimetres and to be checked on site.
All Dimensions relating to subcontractors or suppliers work
must be checked and agreed between the main contractor and
the sub-contractors and suppliers.

DRAWING TITLE
EXISTING SURVEY -
EXISTING FIRST & SECOND FLOOR PLAN

CLIENT
Mr & Mrs Bream, 102 Park Avenue, Widley, Hants.

DATE
Jul 2017

DRN.
gp

CHK.
-

SCALE
1:50 @ A3

Drawing Ref
17121 EX101

Rev
-

Gavin Page BA(hons)
tel. 07747 011252
email. gavin.page77@gmail.com

grp architectural design