




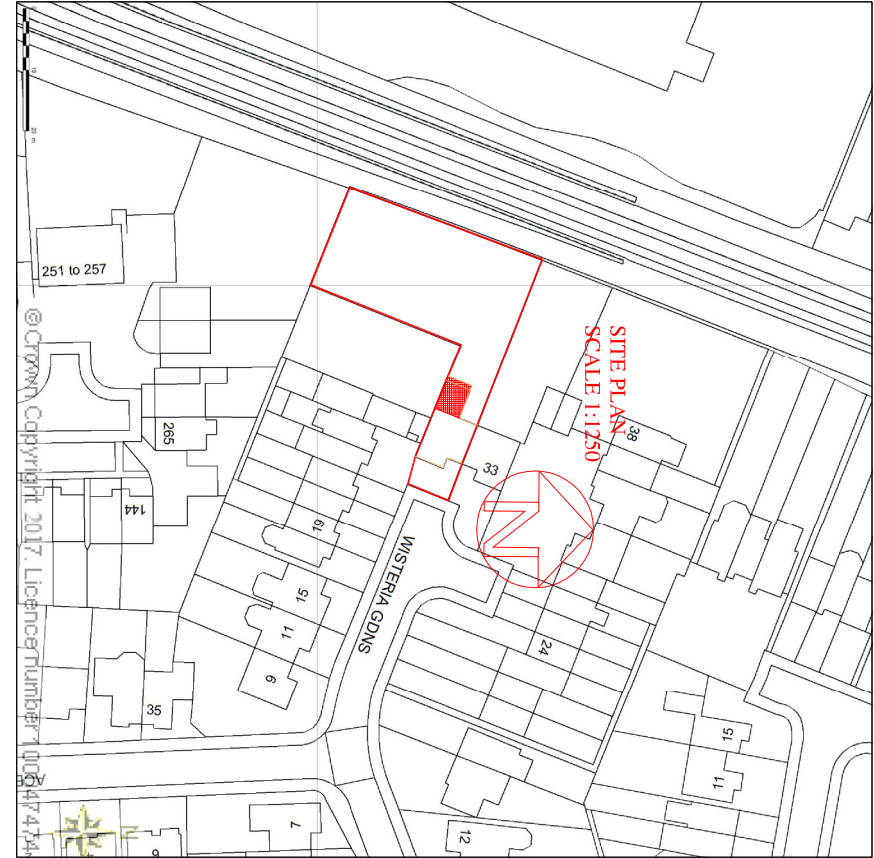


© Crown Copyright Licence number 100047474

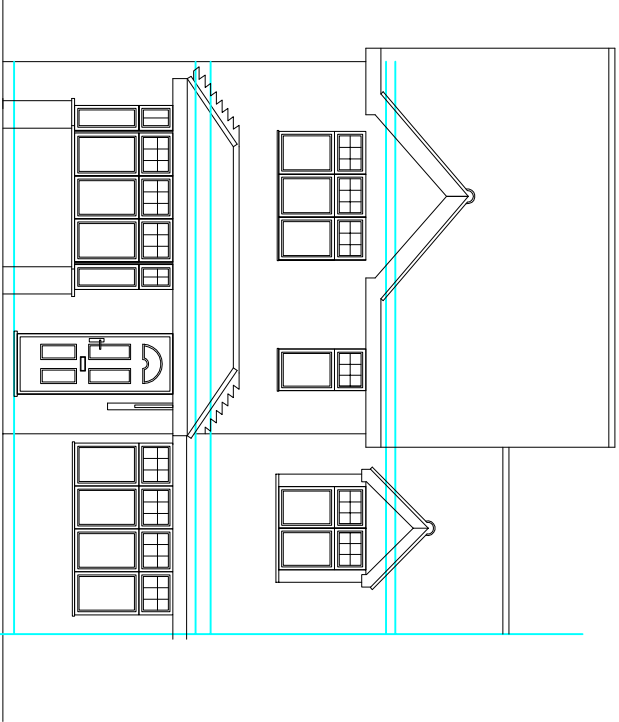


Existing Front Elevation (east)

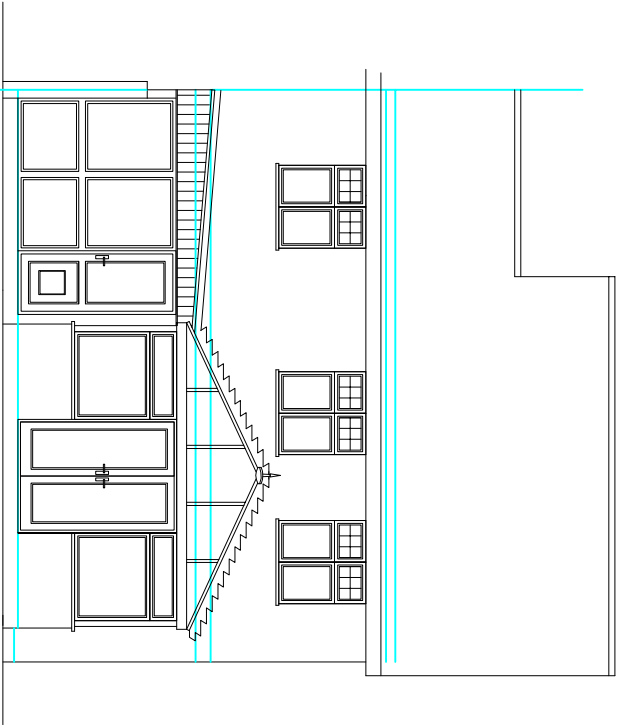

Existing Rear Elevation (west)

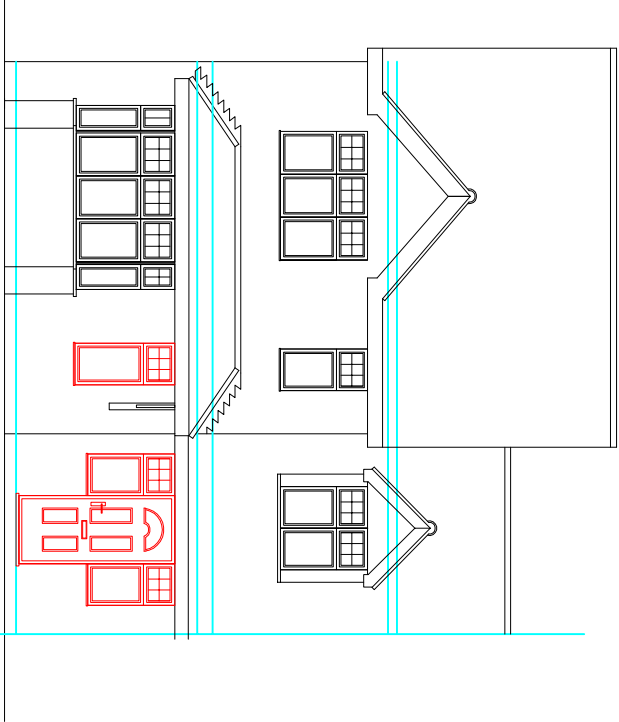

Proposed Front Elevation (east)

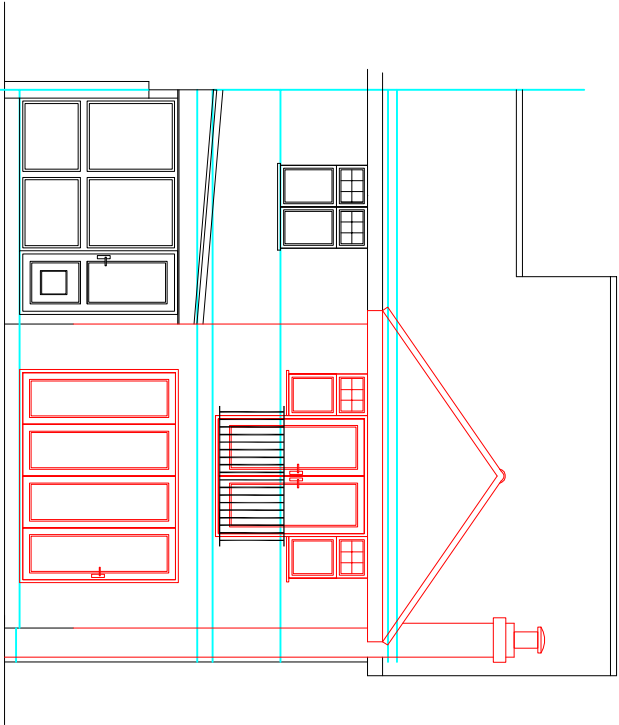

Proposed Rear Elevation (west)

SCALE 1:100

All new works to have
materials/colour to match
existing

Client

MR&MRS EAMES
31 WISTERIA GARDENS
WARBLINGTON
HAVANT
PO9 2FJ

Drawing title

PLANNING APPLICATION FOR
DOUBLE STOREY REAR
EXTENSION (amended)

Scale

1:50/100/200/1250

Date

9/2/17 21/4/17