





Front Elevation

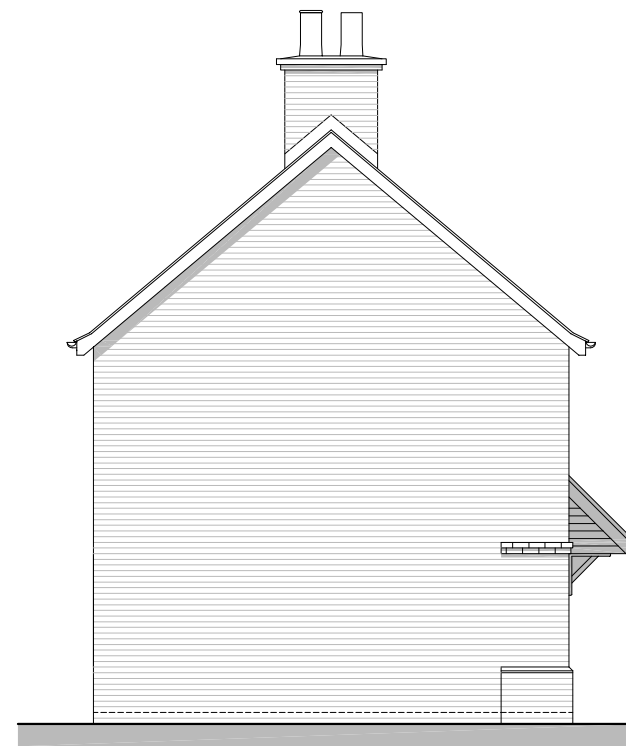


Side Elevation A



Rear Elevation

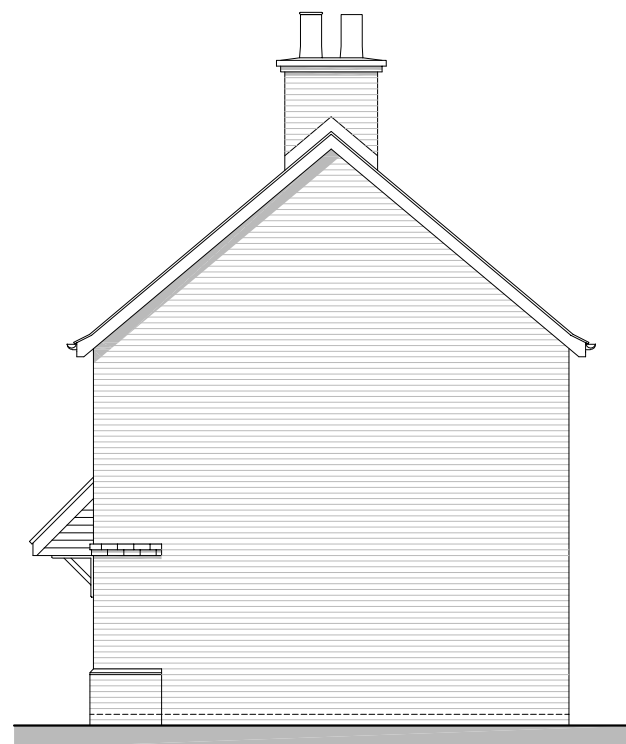


Side Elevation B

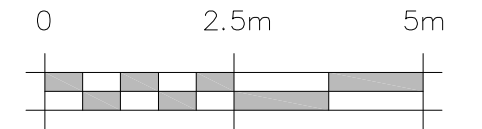

Plots 110

Floor Area :
GF: 45.81 sqm 493.09 sq ft
FF: 45.81 sqm 493.09 sq ft
TOTAL: 91.62 sqm 986.19 sq ft

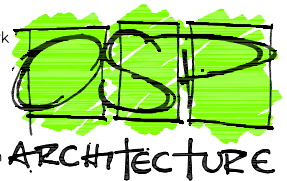REV. DATE		REVISIONS:		By XX	Planning	CLIENT: Bellway Homes LTD (Wessex)		PROJECT: Land West of Horndean Road Emsworth		Broadmede House Farnham Business Park Weydon Lane Farnham Surrey GU9 8QT Tel. 01252 267878 info@osparchitecture.com www.osparchitecture.com  O'KEEFE SCANLON LIMITED
x	xx/xx/xx	xxxxxx				SCALE: 1:100 (A3 ORIGINAL)		DRAWING: Japonica – 3 Bedroom House Elevations		
				DRAWN: KLH 16386		P222 —				
				DATE: 16-03-17						
© COPYRIGHT EXISTS ON THE DESIGNS AND INFORMATION SHOWN ON THIS DRAWING										
This drawing may be scaled or cross referenced to the scale bar for planning application purposes only. Do not scale for any other purpose, use figured dimensions only. Submit to site for all necessary consents. All dimensions to be checked by user and any discrepancies, errors or omissions to be reported to the Architect before work commences. This drawing is to be read in conjunction with all other relevant materials.										