



HT S02 – 3B5P
Plots 48–51 & 89–92


Floor Area :
GF: 45.73 sqm 492.23 sq ft
FF: 45.73 sqm 492.23 sq ft
TOTAL: 91.46 sqm 984.47 sq ft

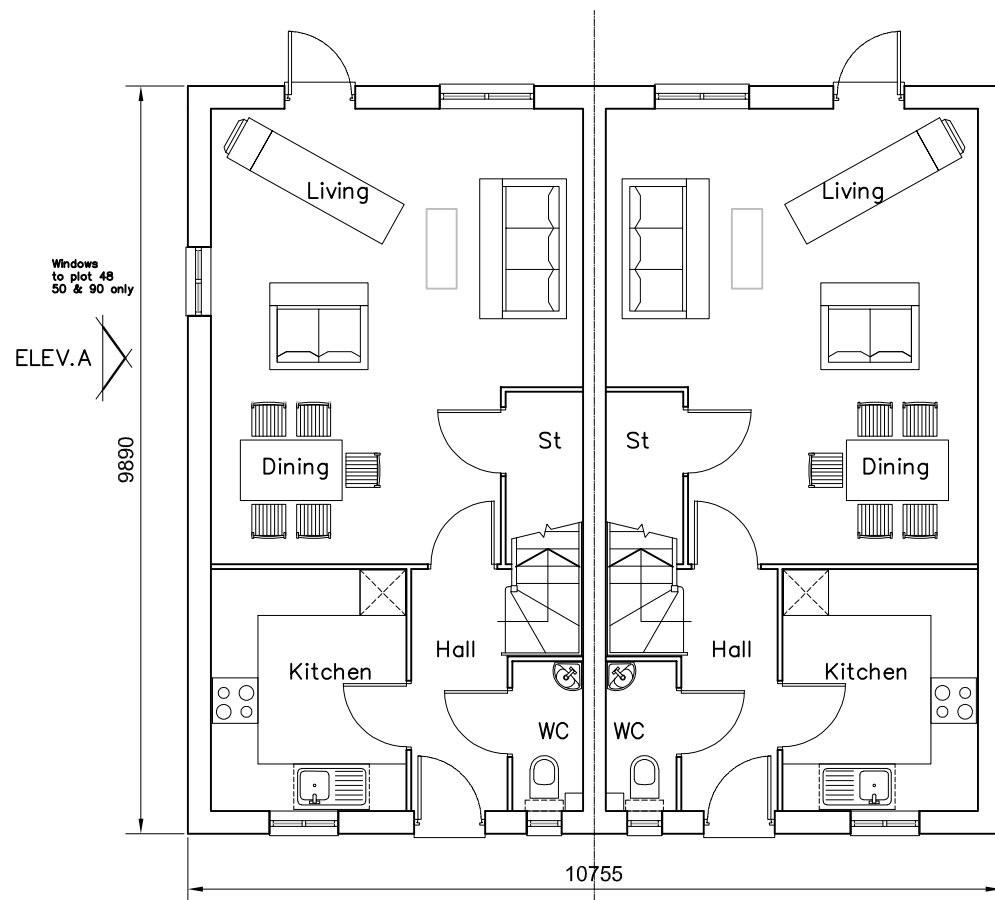

Ground Floor Plan

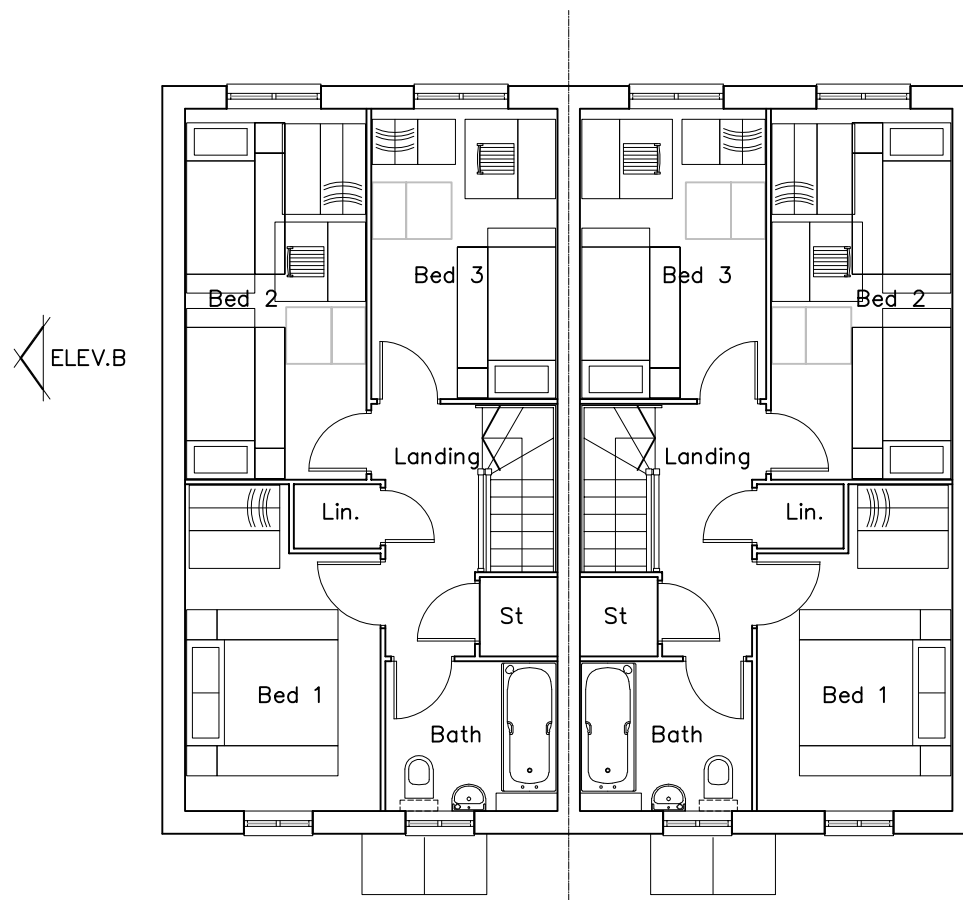

First Floor Plan

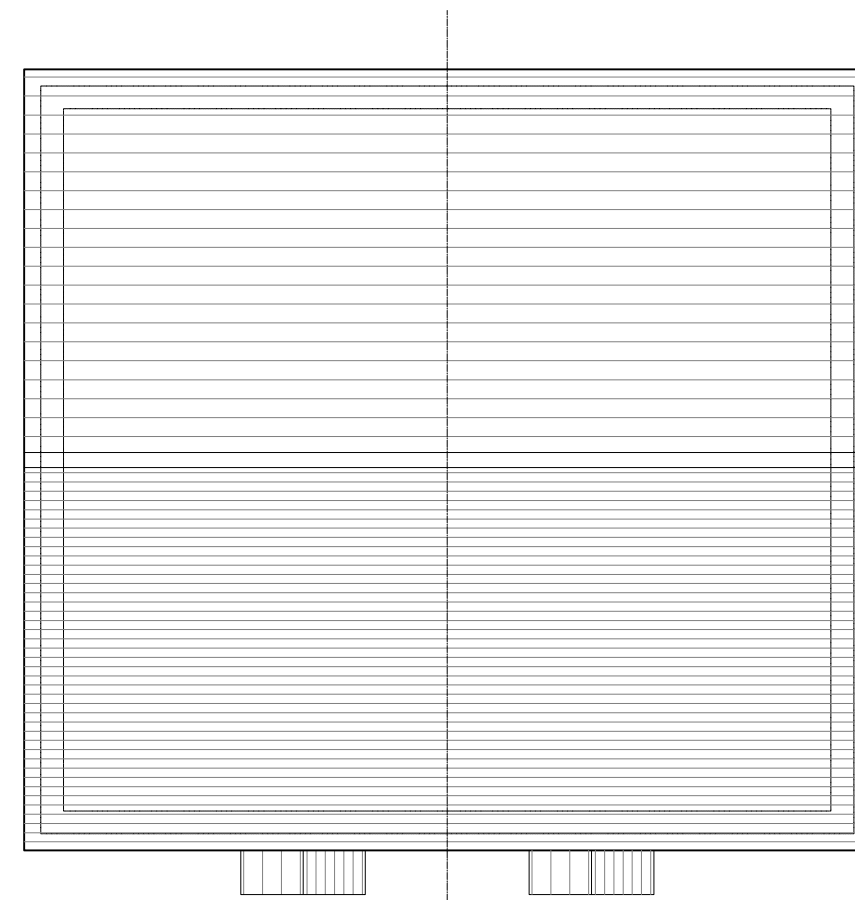

Roof Plan

REV. DATE x xx/xx/xx	REVISIONS: xxxxx	By xx	Planning	CLIENT: Bellway Homes LTD (Wessex)	PROJECT: Land West of Horndean Road Emsworth	Broadmede House Farnham Business Park Weydon Lane Farnham Surrey GU9 8QT Tel. 01252 267878 info@osparchitecture.com www.osparchitecture.com  O'KEEFE SCANLON LIMITED
				SCALE: 1:100 (A3 ORIGINAL)	DRAWING: S02 – Plots 48–51 & 89–92 Plans	
				DRAWN: KLH	16386	
				DATE: 21.03.17	P241	

© COPYRIGHT EXISTS ON THE DESIGNS AND INFORMATION SHOWN ON THIS DRAWING
This drawing may be scaled or cross referenced to the scale bar for planning application purposes only. Do not scale for any other purpose, use figured dimensions only. Sub to site 21.03.17 all necessary consents.
All dimensions to be checked by user and any discrepancies, errors or omissions to be reported to the Architect before work commences. This drawing is to be read in conjunction with all other relevant materials.