




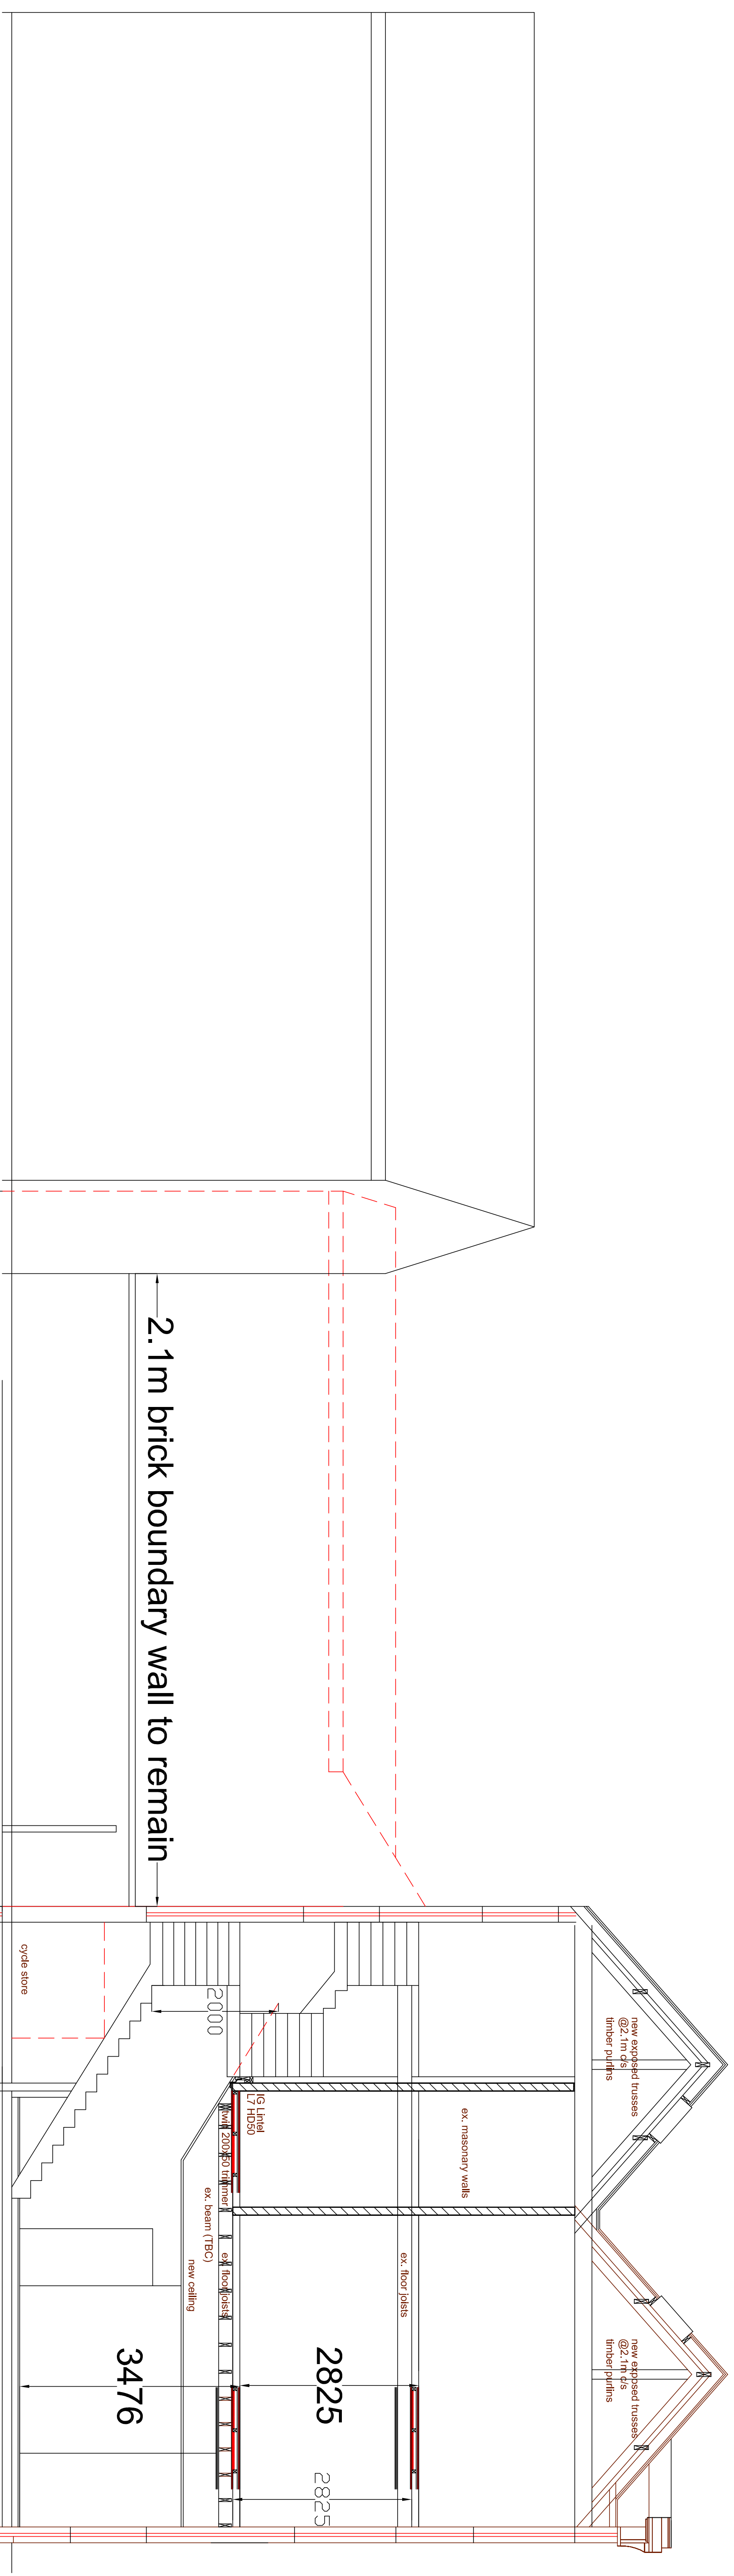

WEST ELEVATION

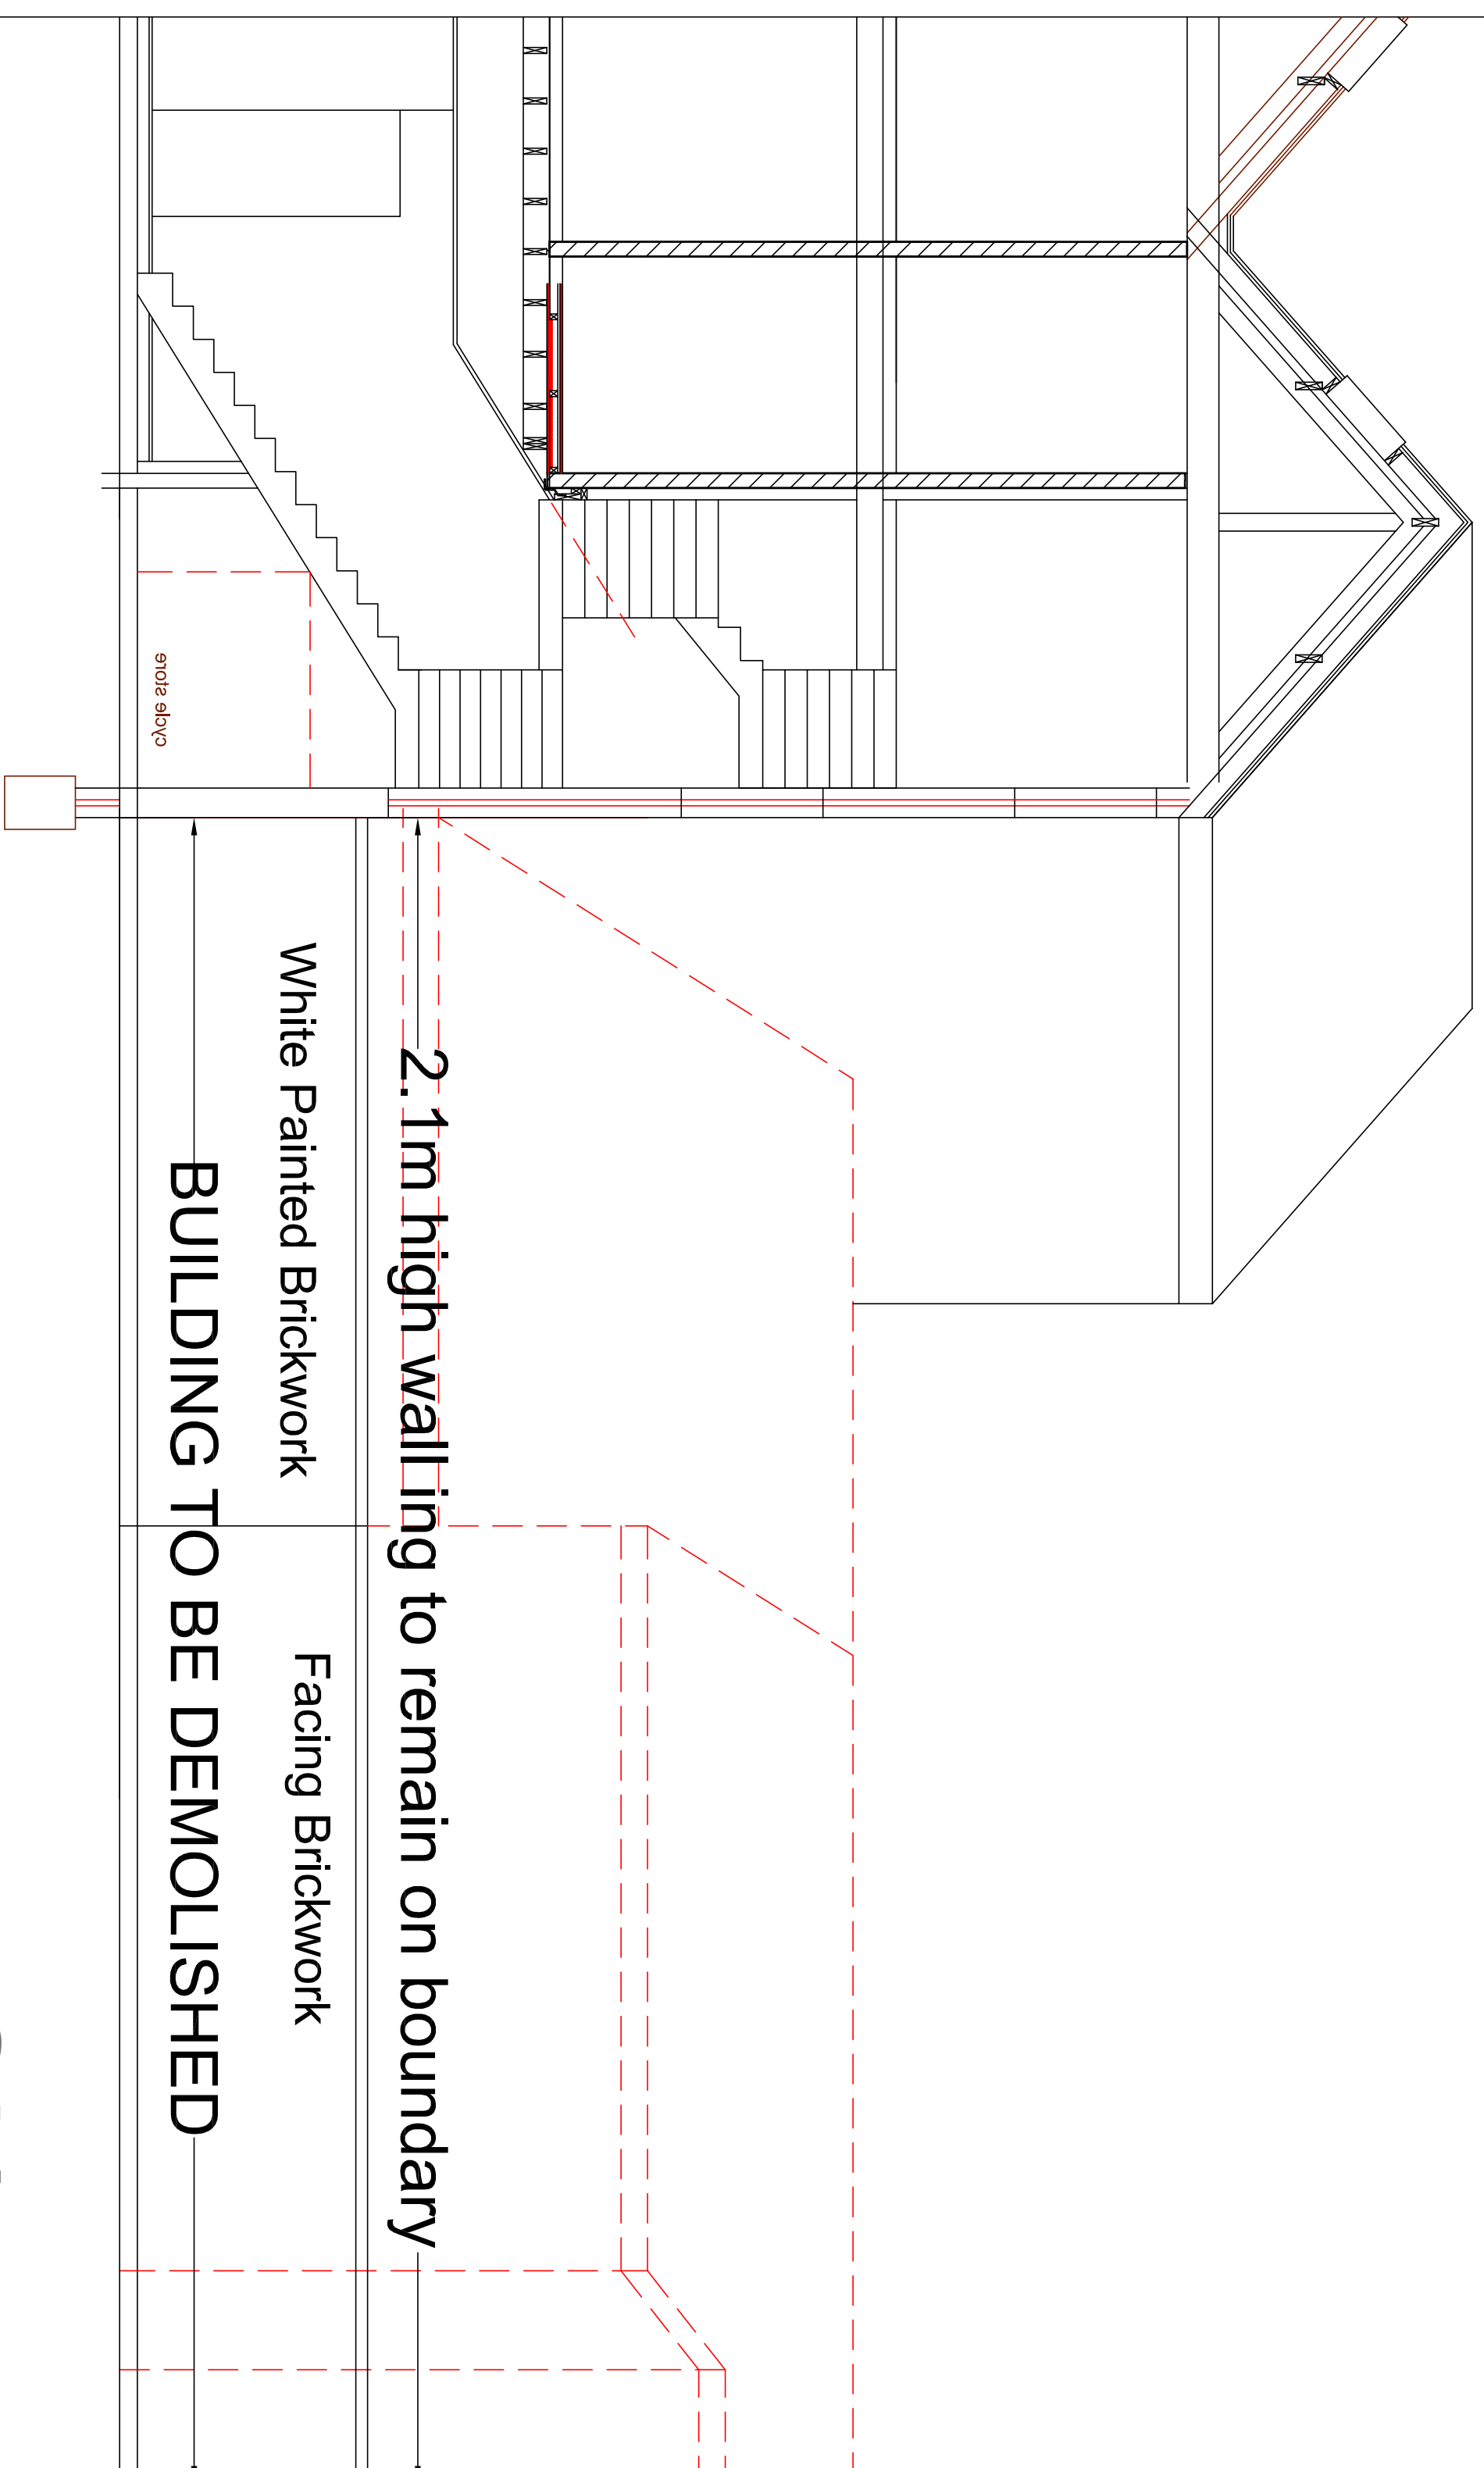

BUILDING TO BE DEMOLISHED

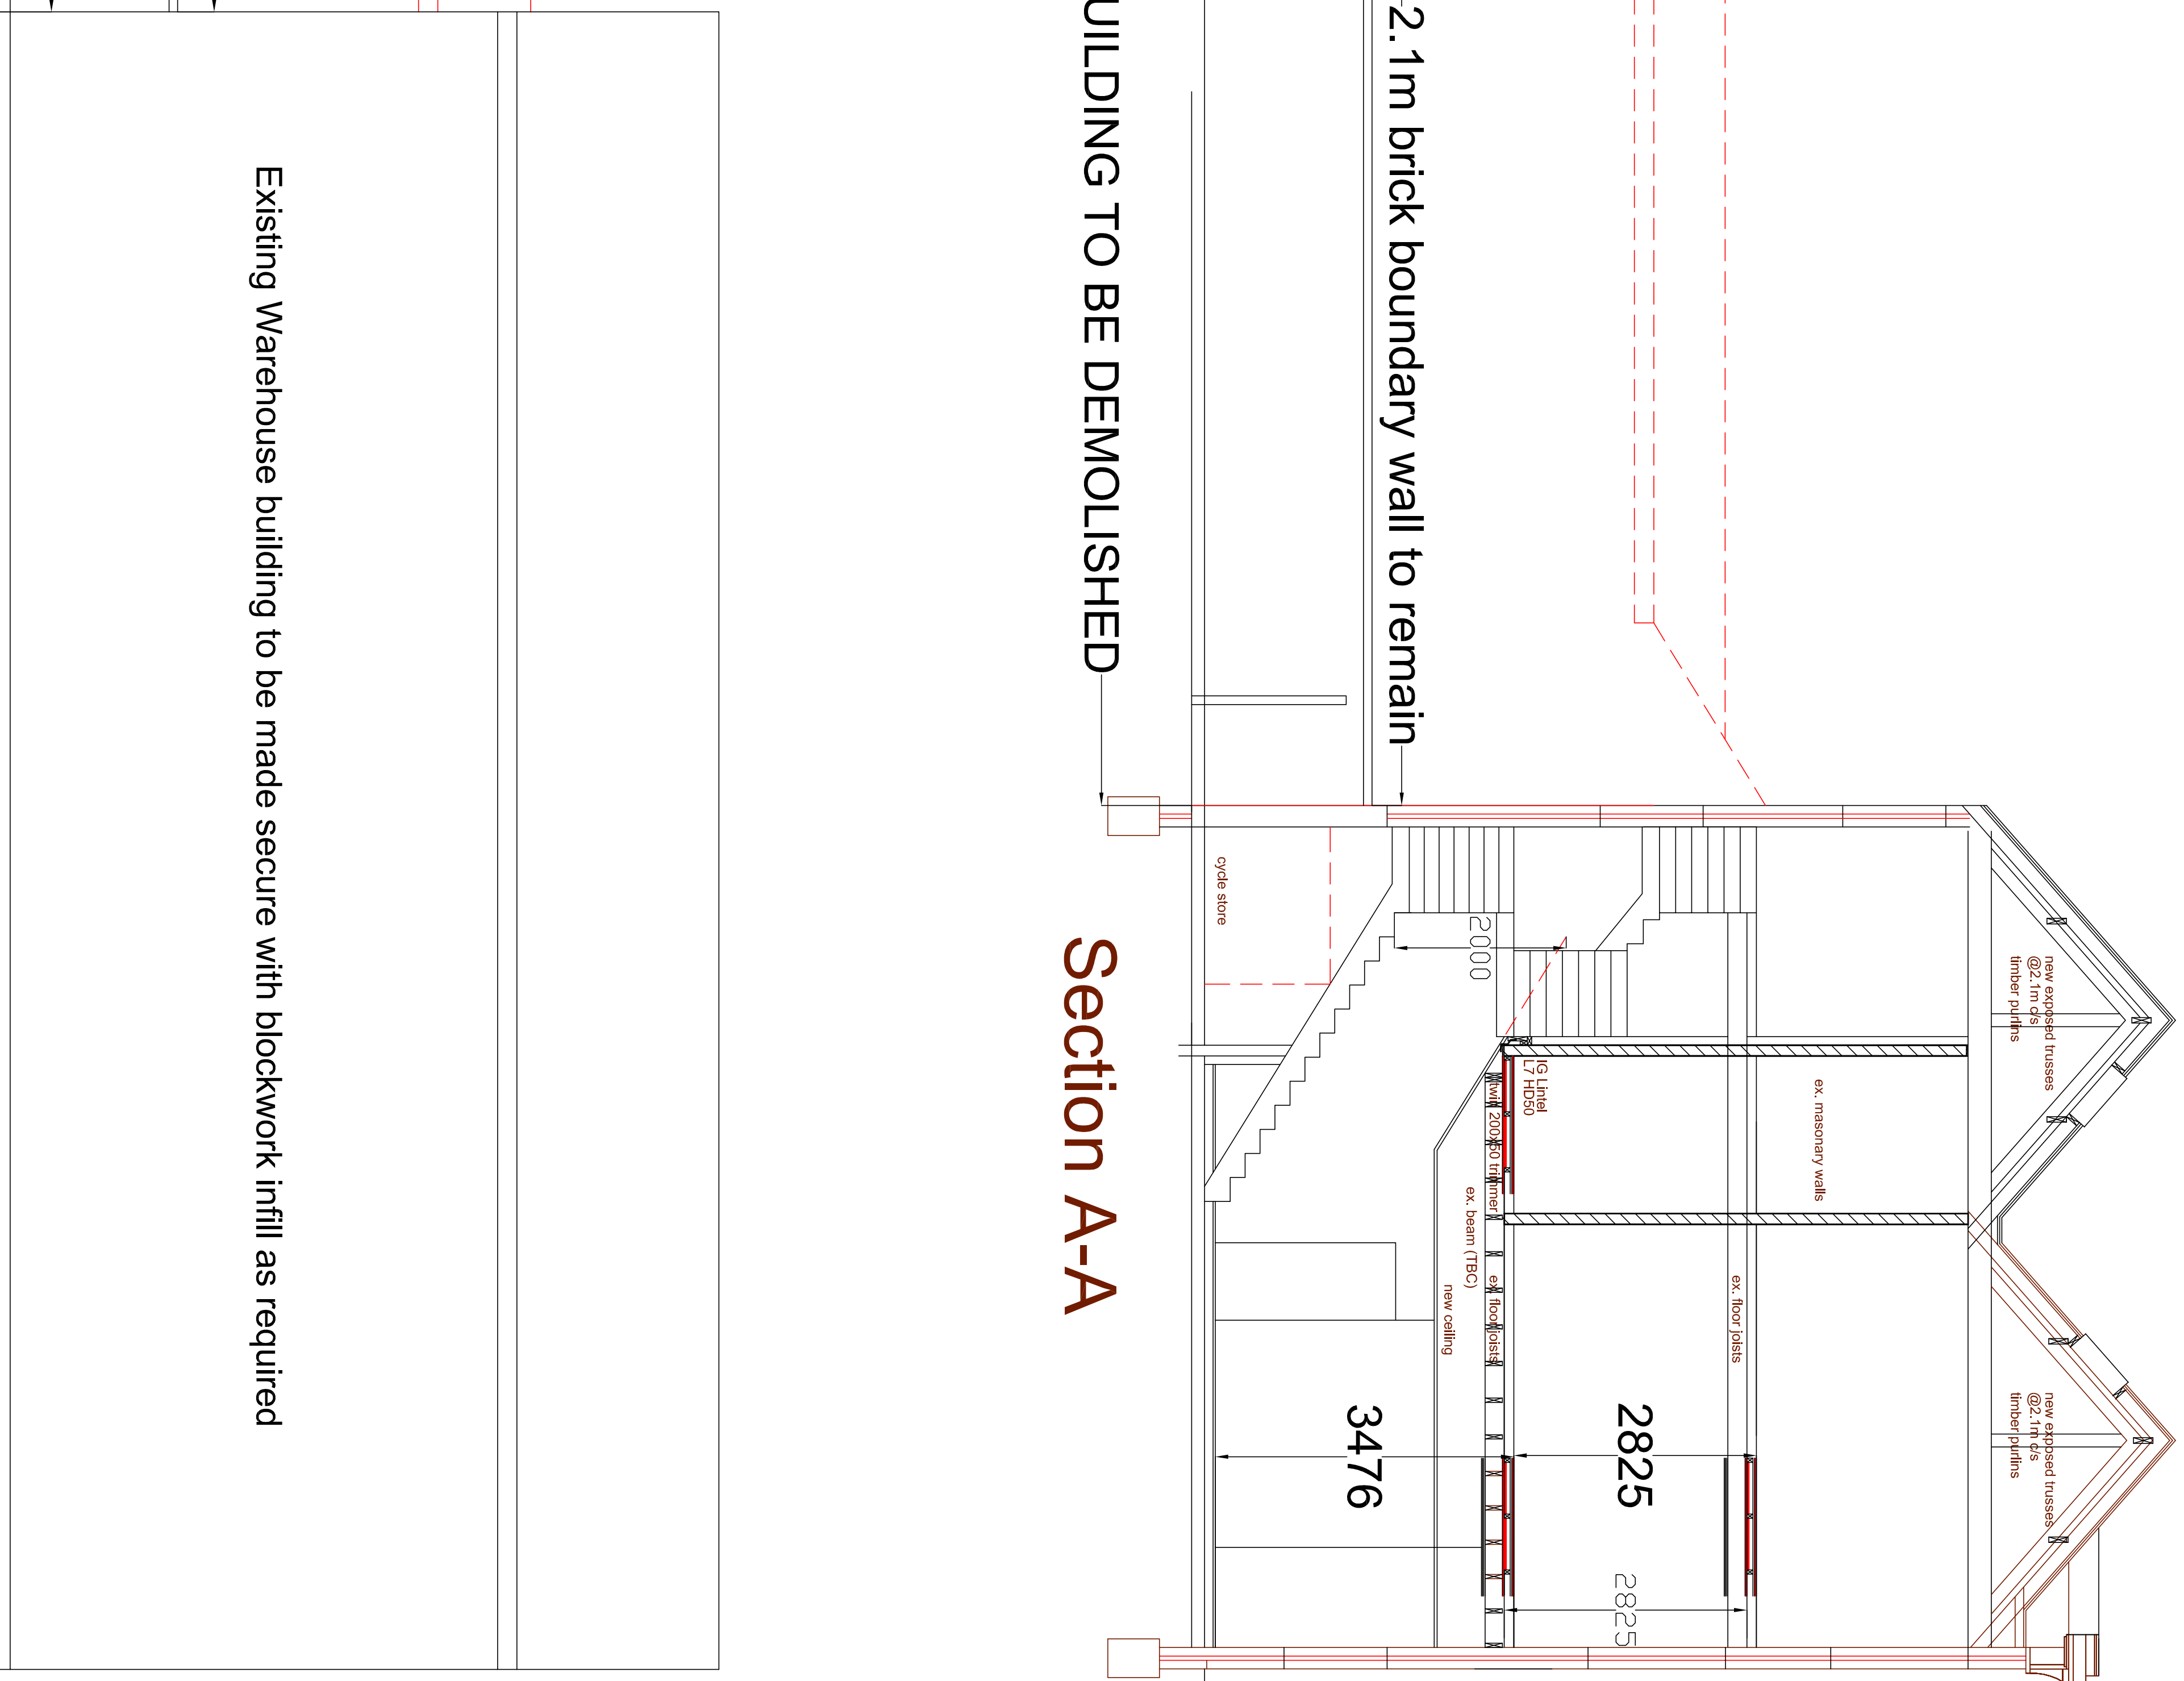

Section A-A

SCALE	TITLE	PETER GALLWAY PARTNERSHIP	
1/50	Residential Proposals (3 APARTMENTS)		
DATE			
Dec. 15	11, East Street - Havant		
	REF. TAIL.		
PREPARED BY: MR. PETER GALLWAY DRAWN BY: MR. GUY KIRBY CHECKED BY: MR. GUY KIRBY C. CARRINGTON		ARCHITECTS HAVANT	
PG	BUILDING TO BE DEMOLISHED		
	DRAWING NO.		
	15/45/D02	TEL. 02393 483133 FAX 02393 483562	