


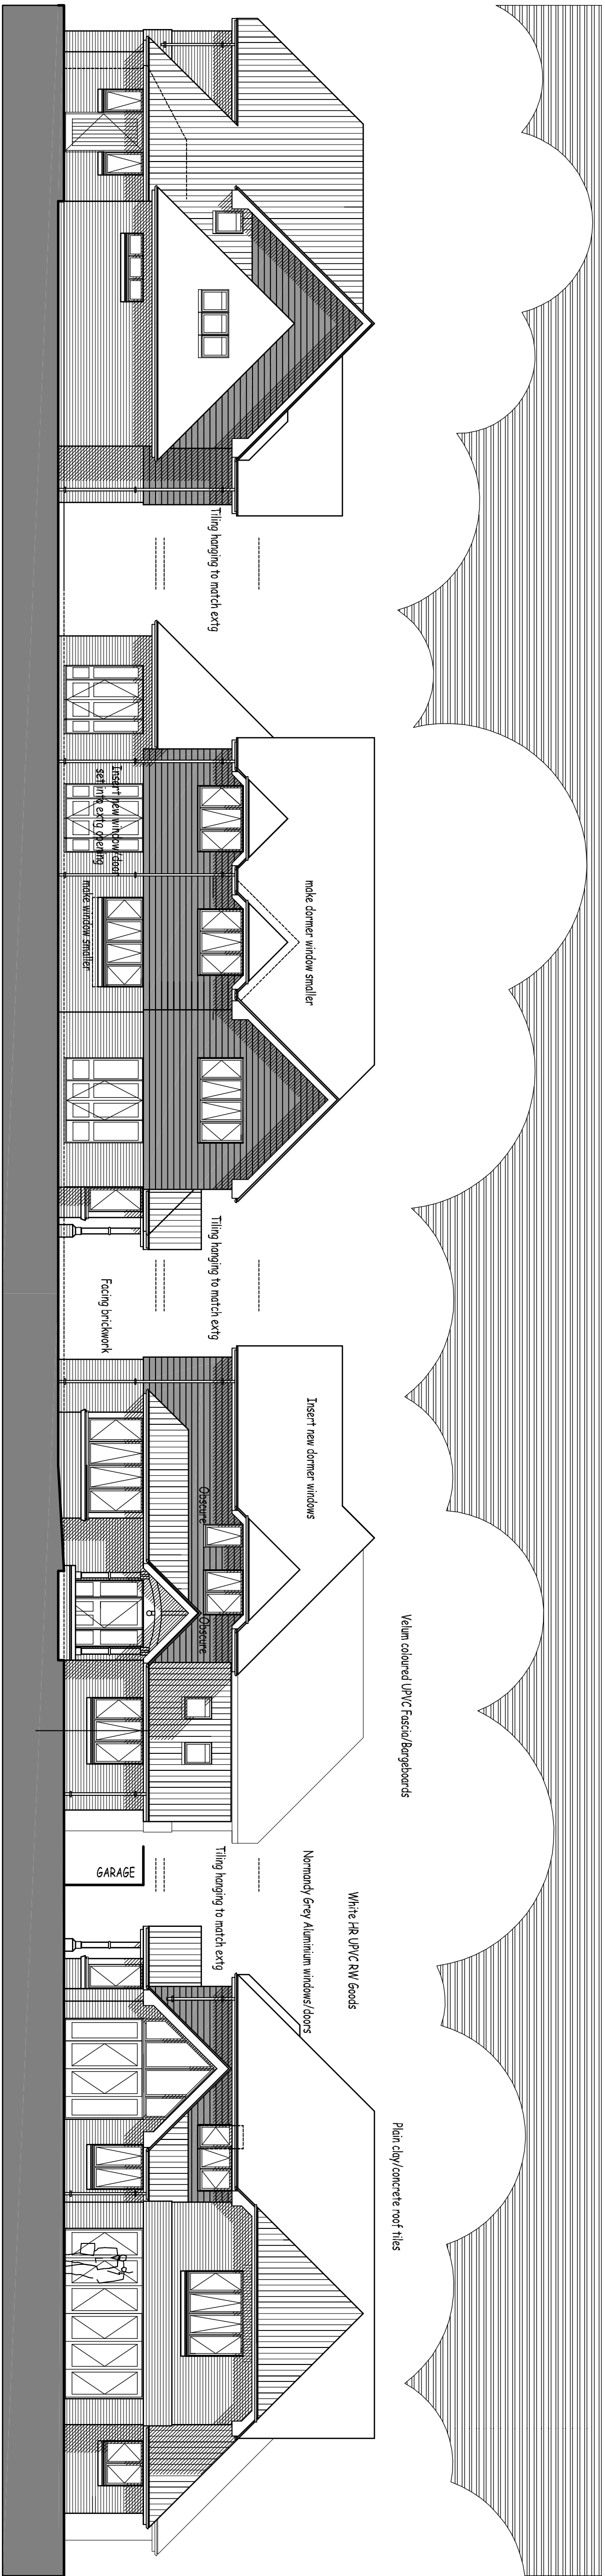

NORTH Elevation

WEST Elevation

SOUTH Elevation

EAST Elevation

GROUND FLOOR PLAN



Wallis Road

Waterlooville, Havant, Hampshire.

Scale 1:50

0 1M

10M

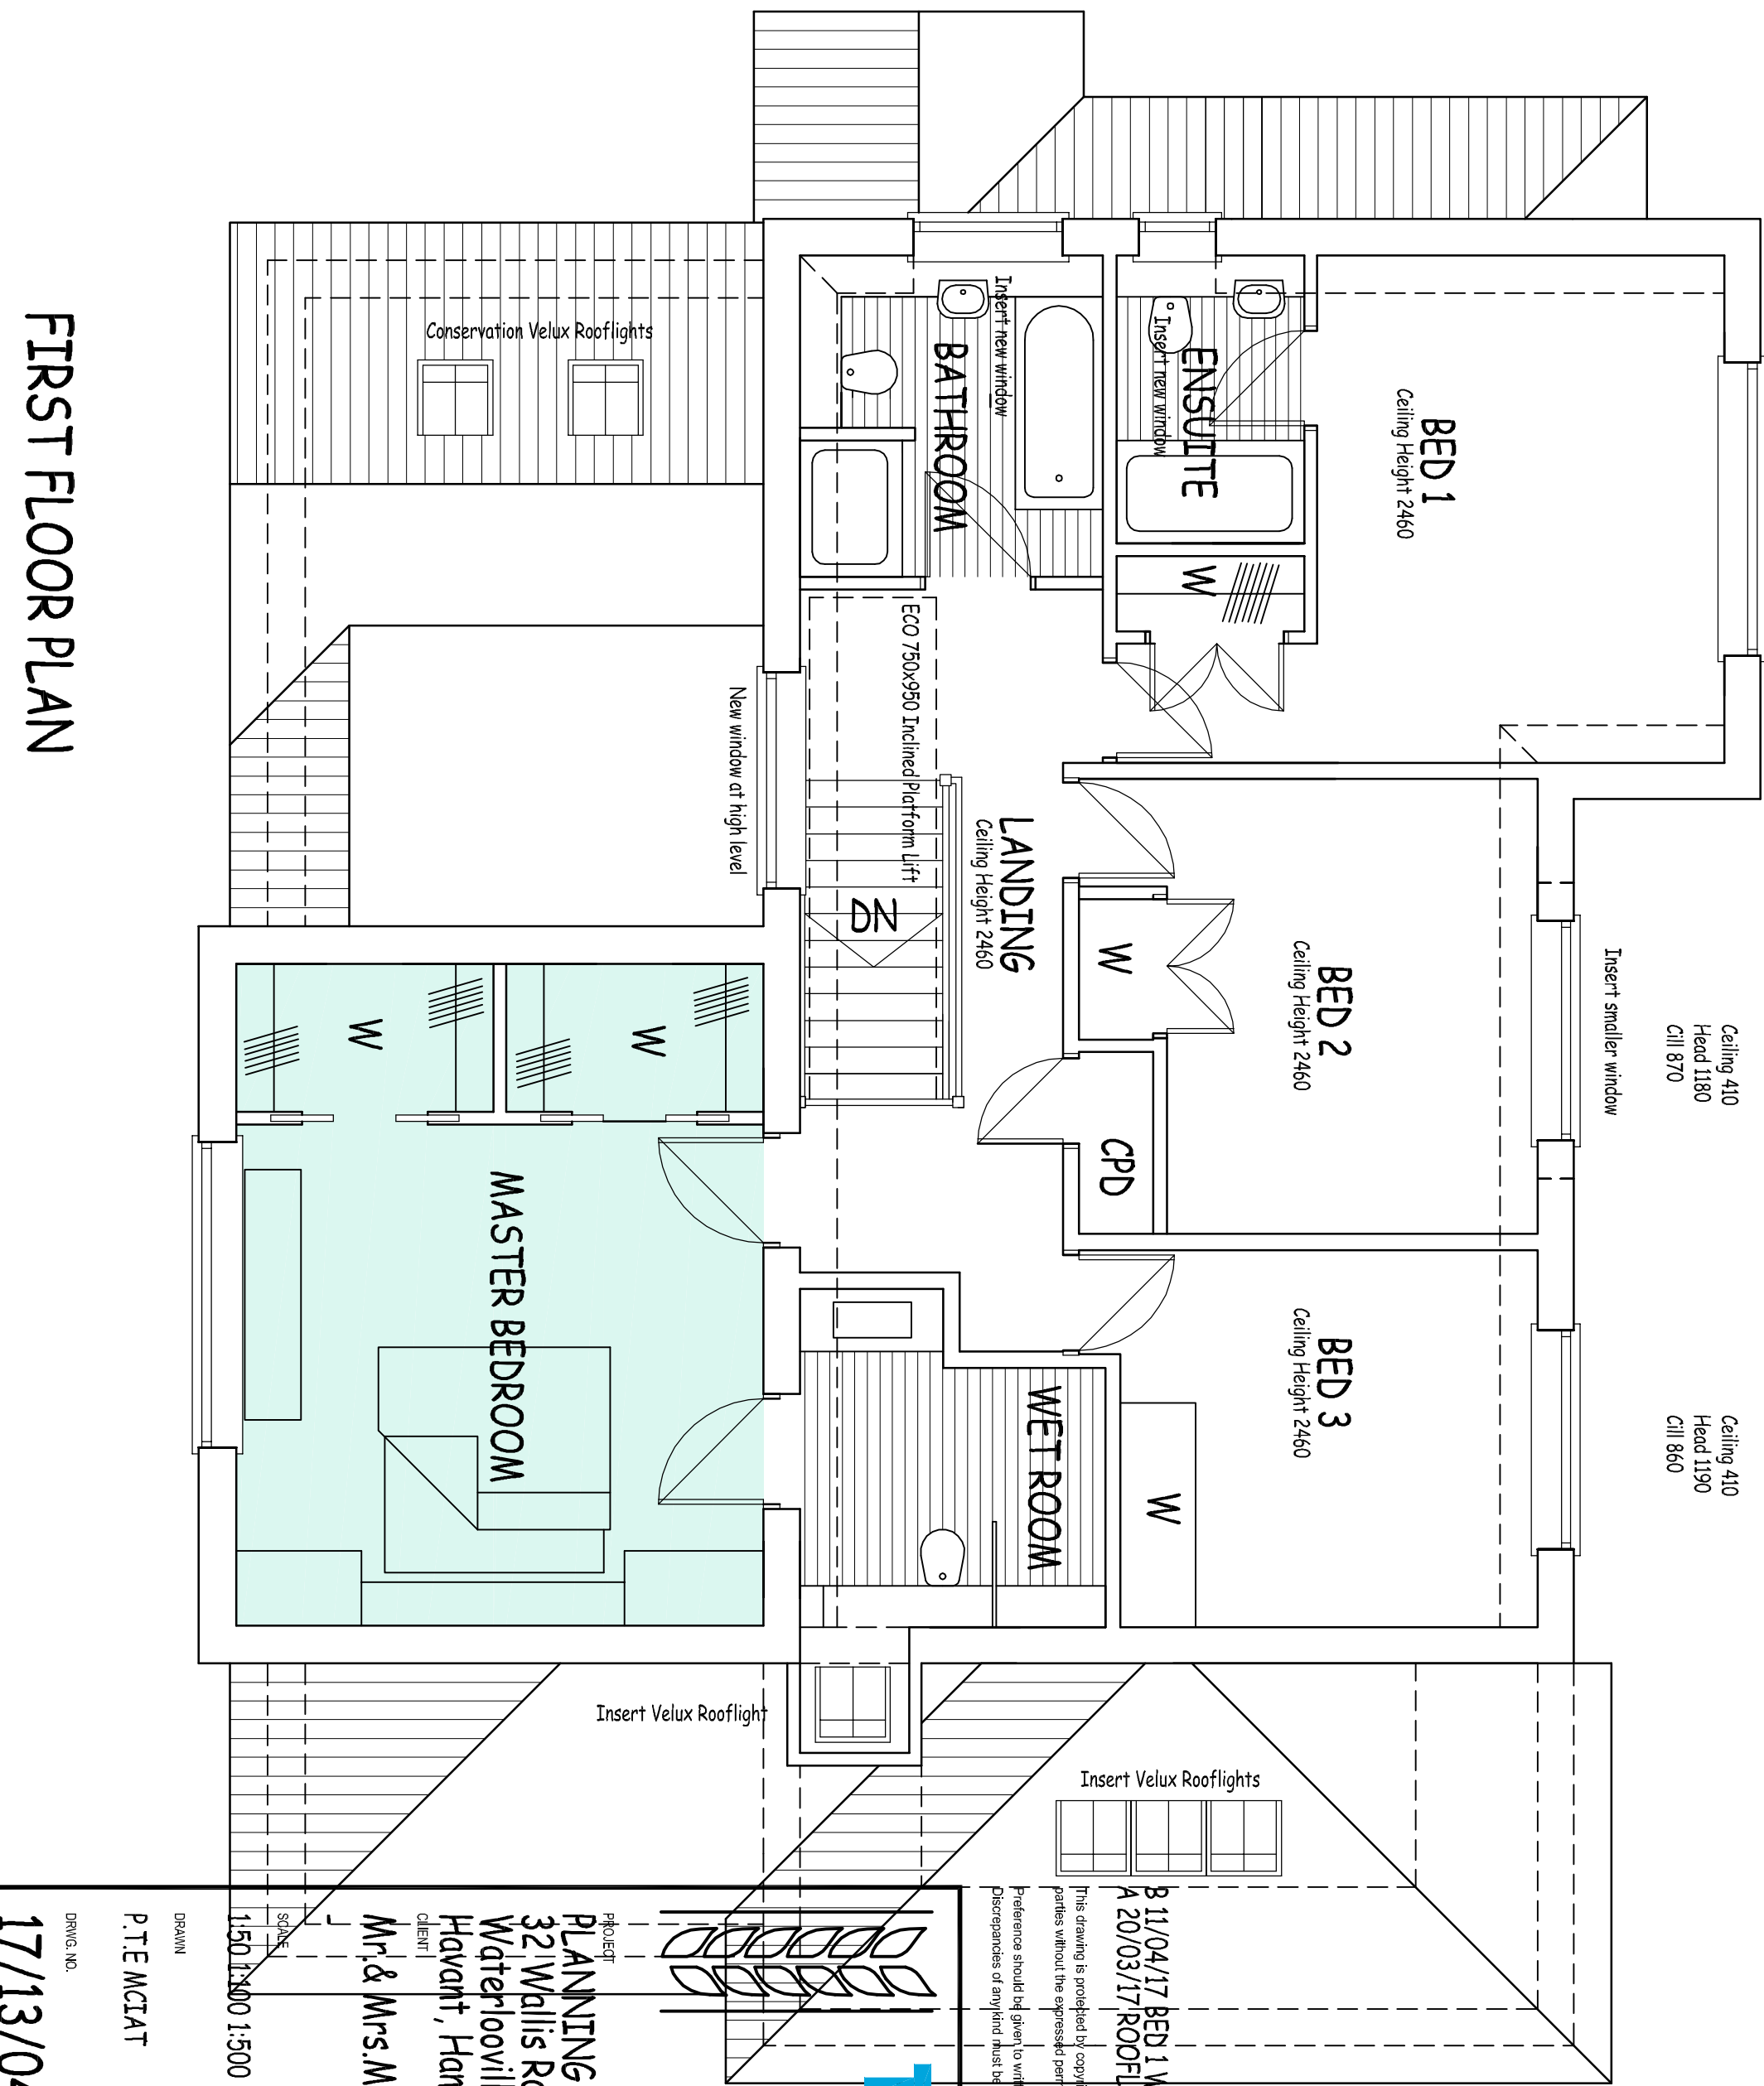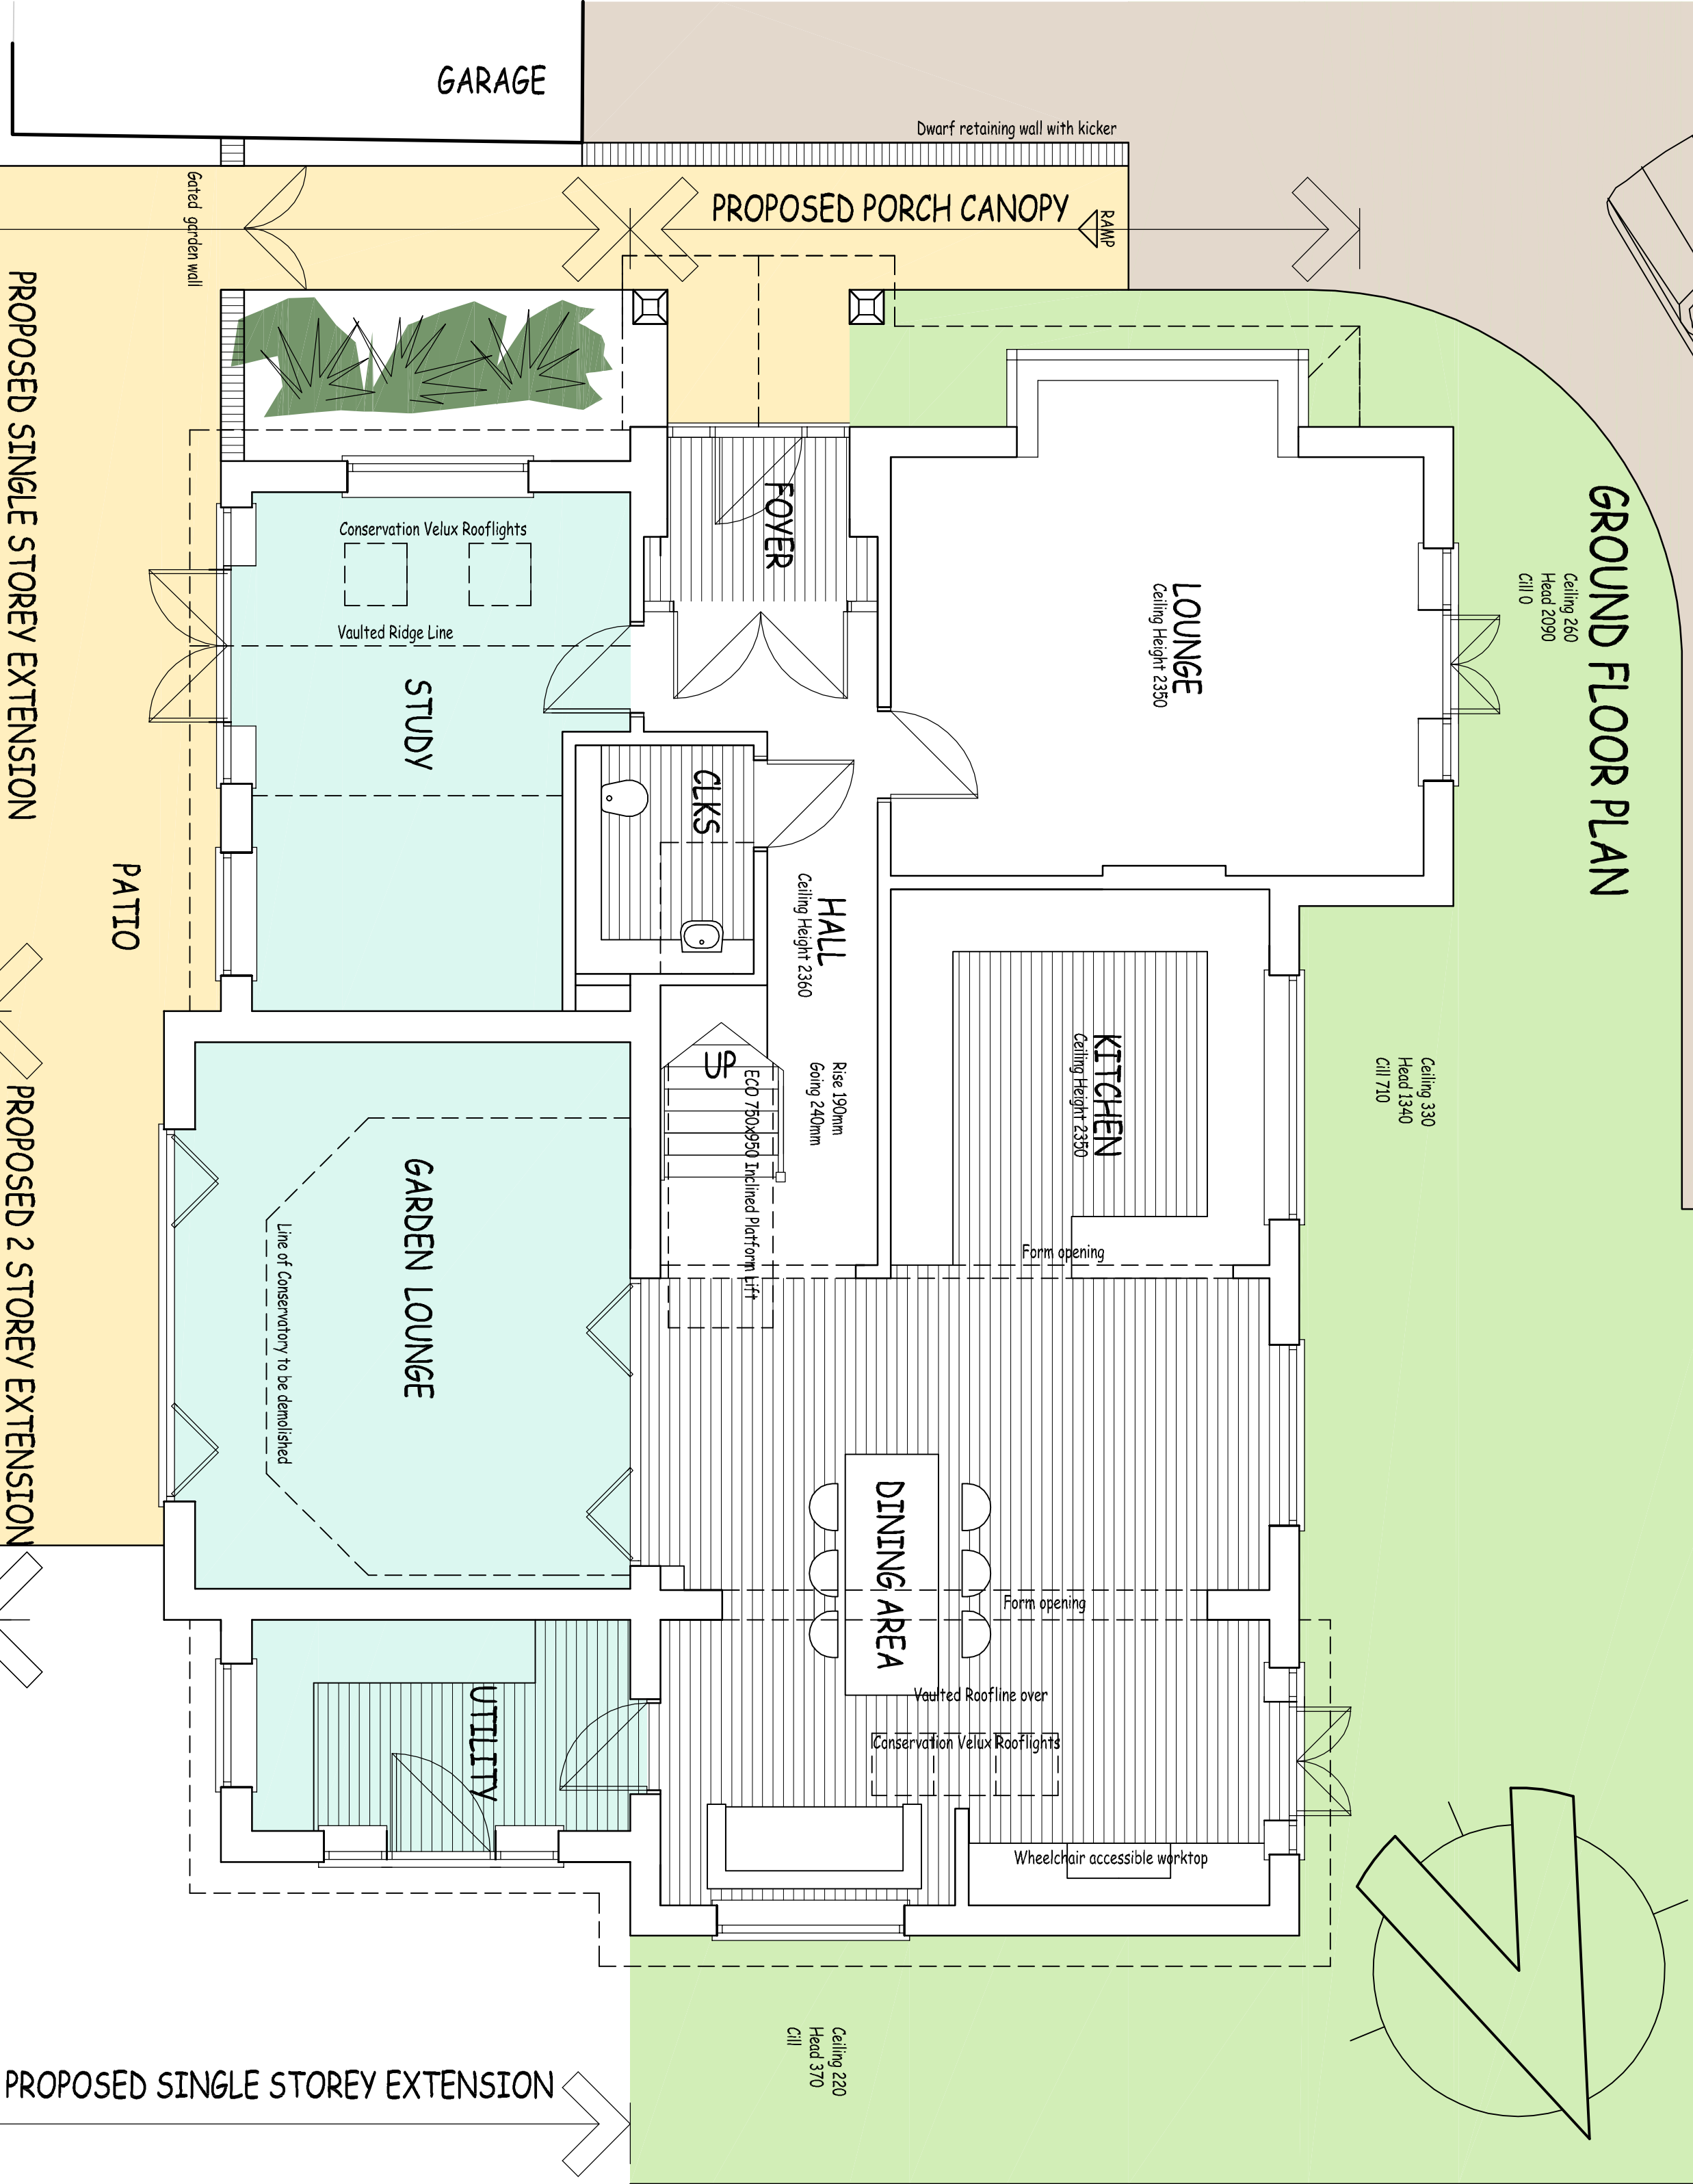

FIRST FLOOR PLAN

TOWN & COUNTRY ARCHITECTURE

ARCHITECTURAL TECHNOLOGIES
PLANNING CONSULTANTS
THE ARCHITECTS
HAYWARD WAY, PO16 8JW
TEL: 01329 28482
FACSIMILE: 01329 28482

PLANNING DRAWING
32 Wallis Road
Waterlooville
Havant, Hampshire
client
Mr & Mrs. M. Davidson

DATE: 17/13/04 15:00 1:11250
DRAWN: P. T. MCAT
CHECKED: -
DESIGN NO: 17/13/04
REVISION: (A) (B) (C) (MN) (MO) (MP) (NO) (NP) (NQ) 