





EXISTING
FRONT ELEVATION
1:100




EXISTING
SIDE ELEVATION
1:100

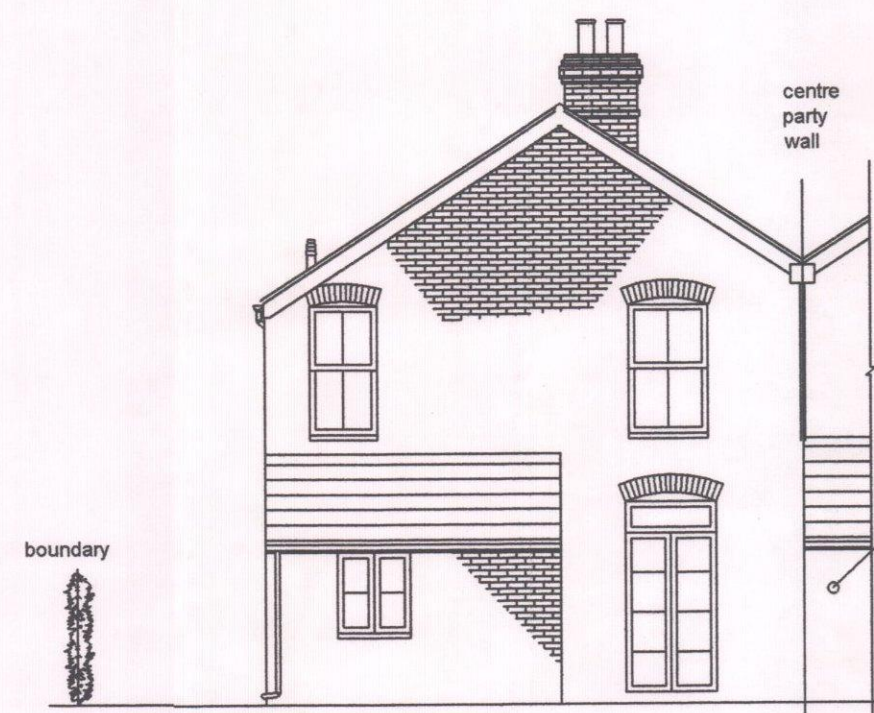


EXISTING
REAR ELEVATION
1:100

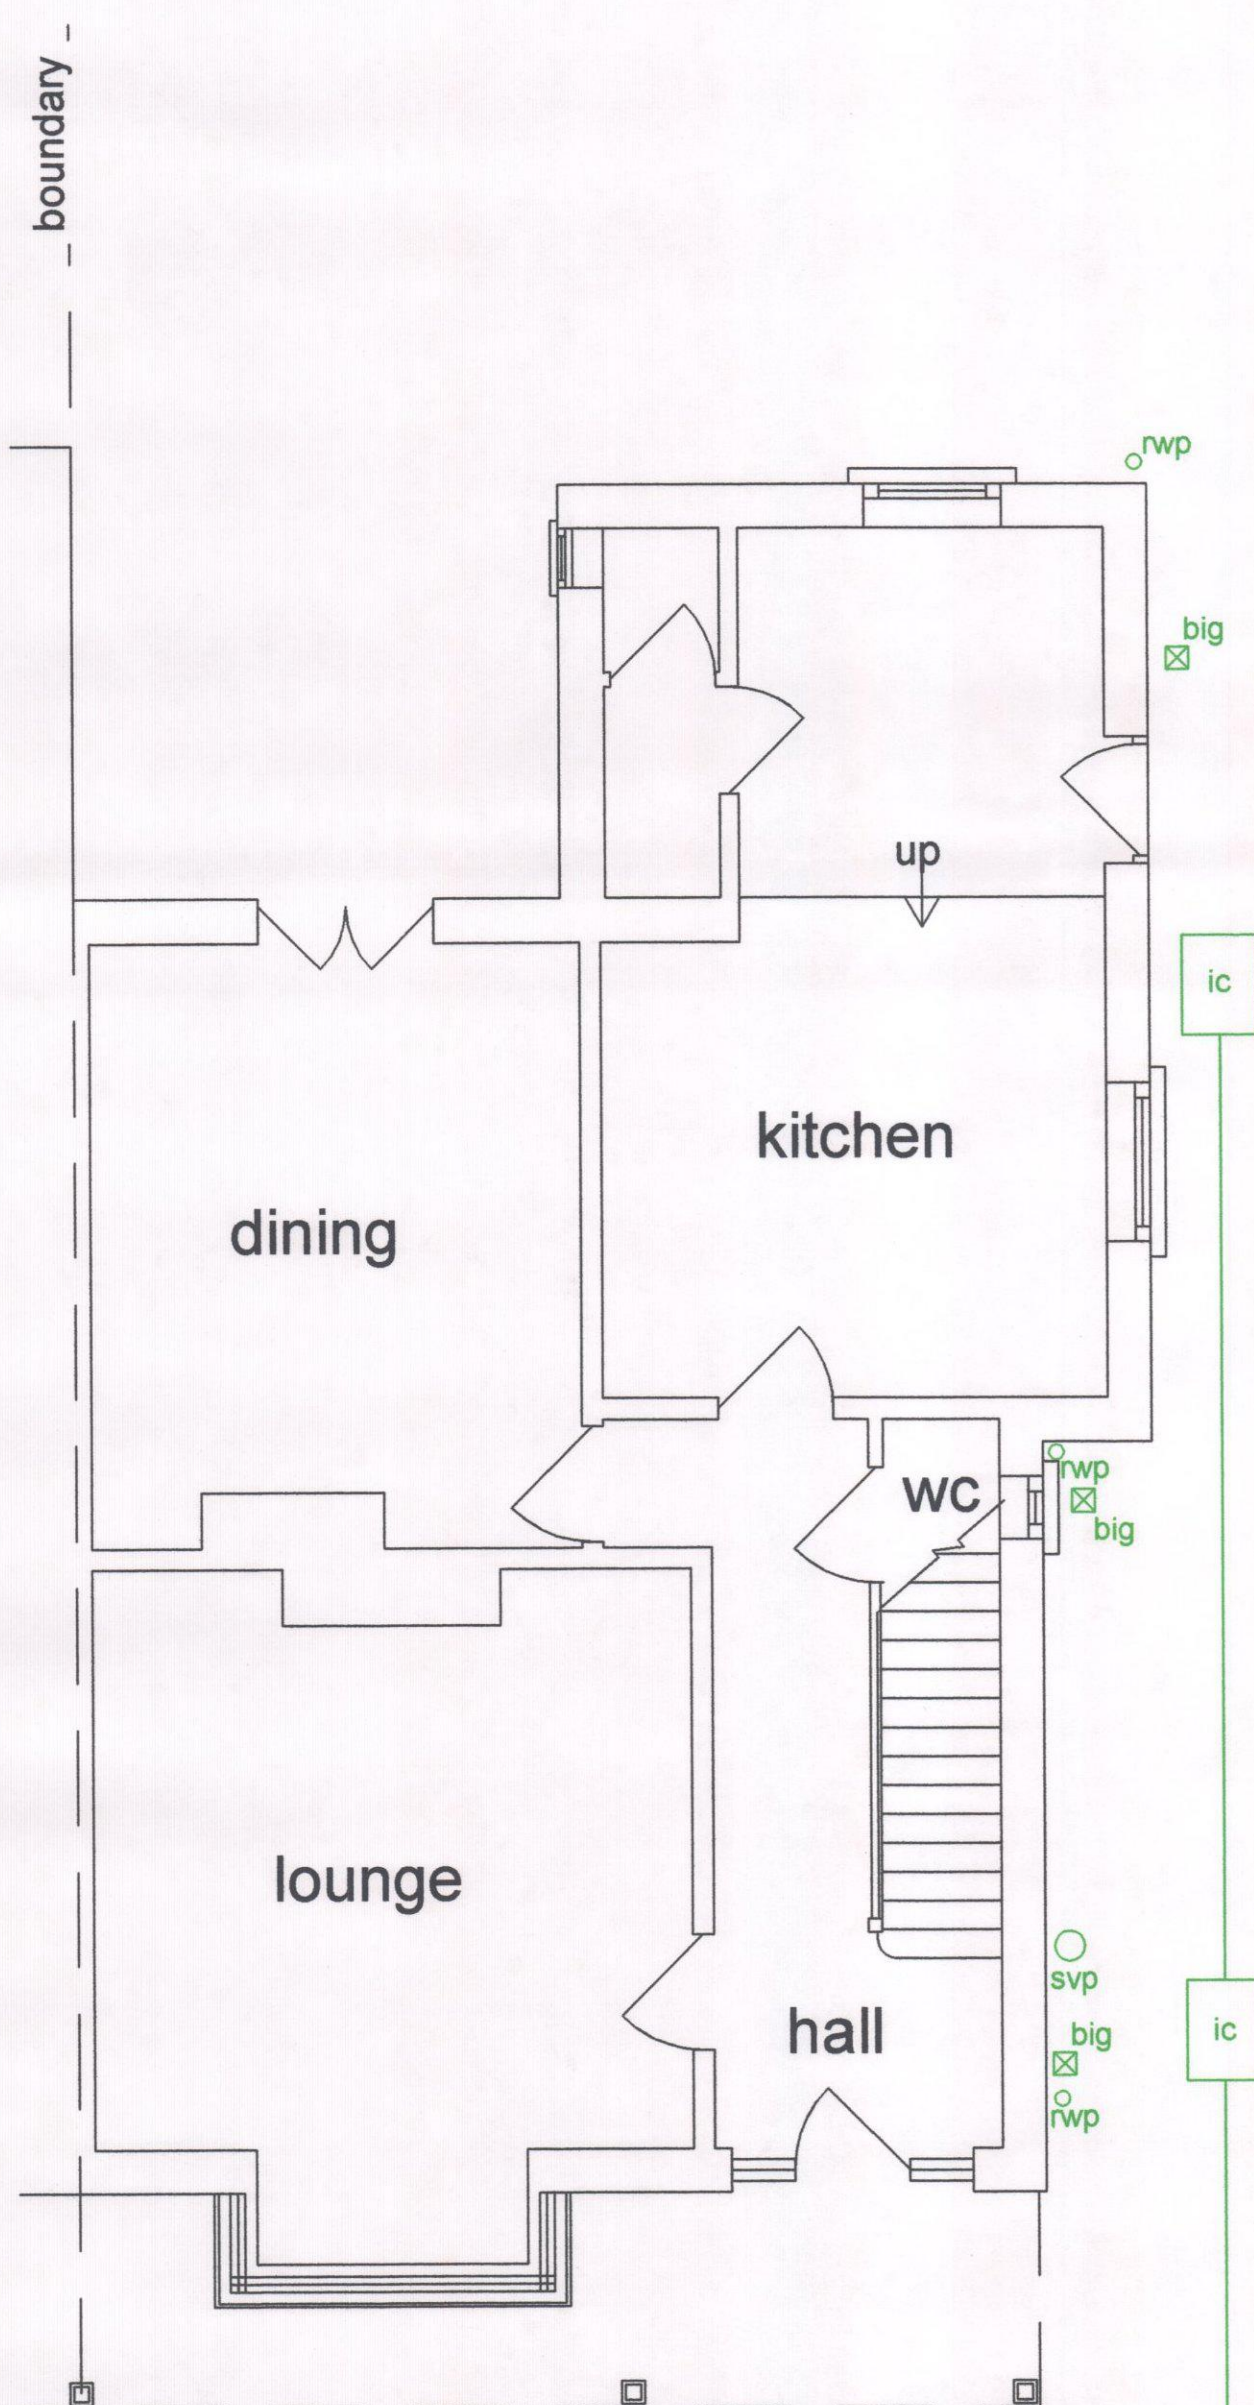


EXISTING
GROUND FLOOR PLAN

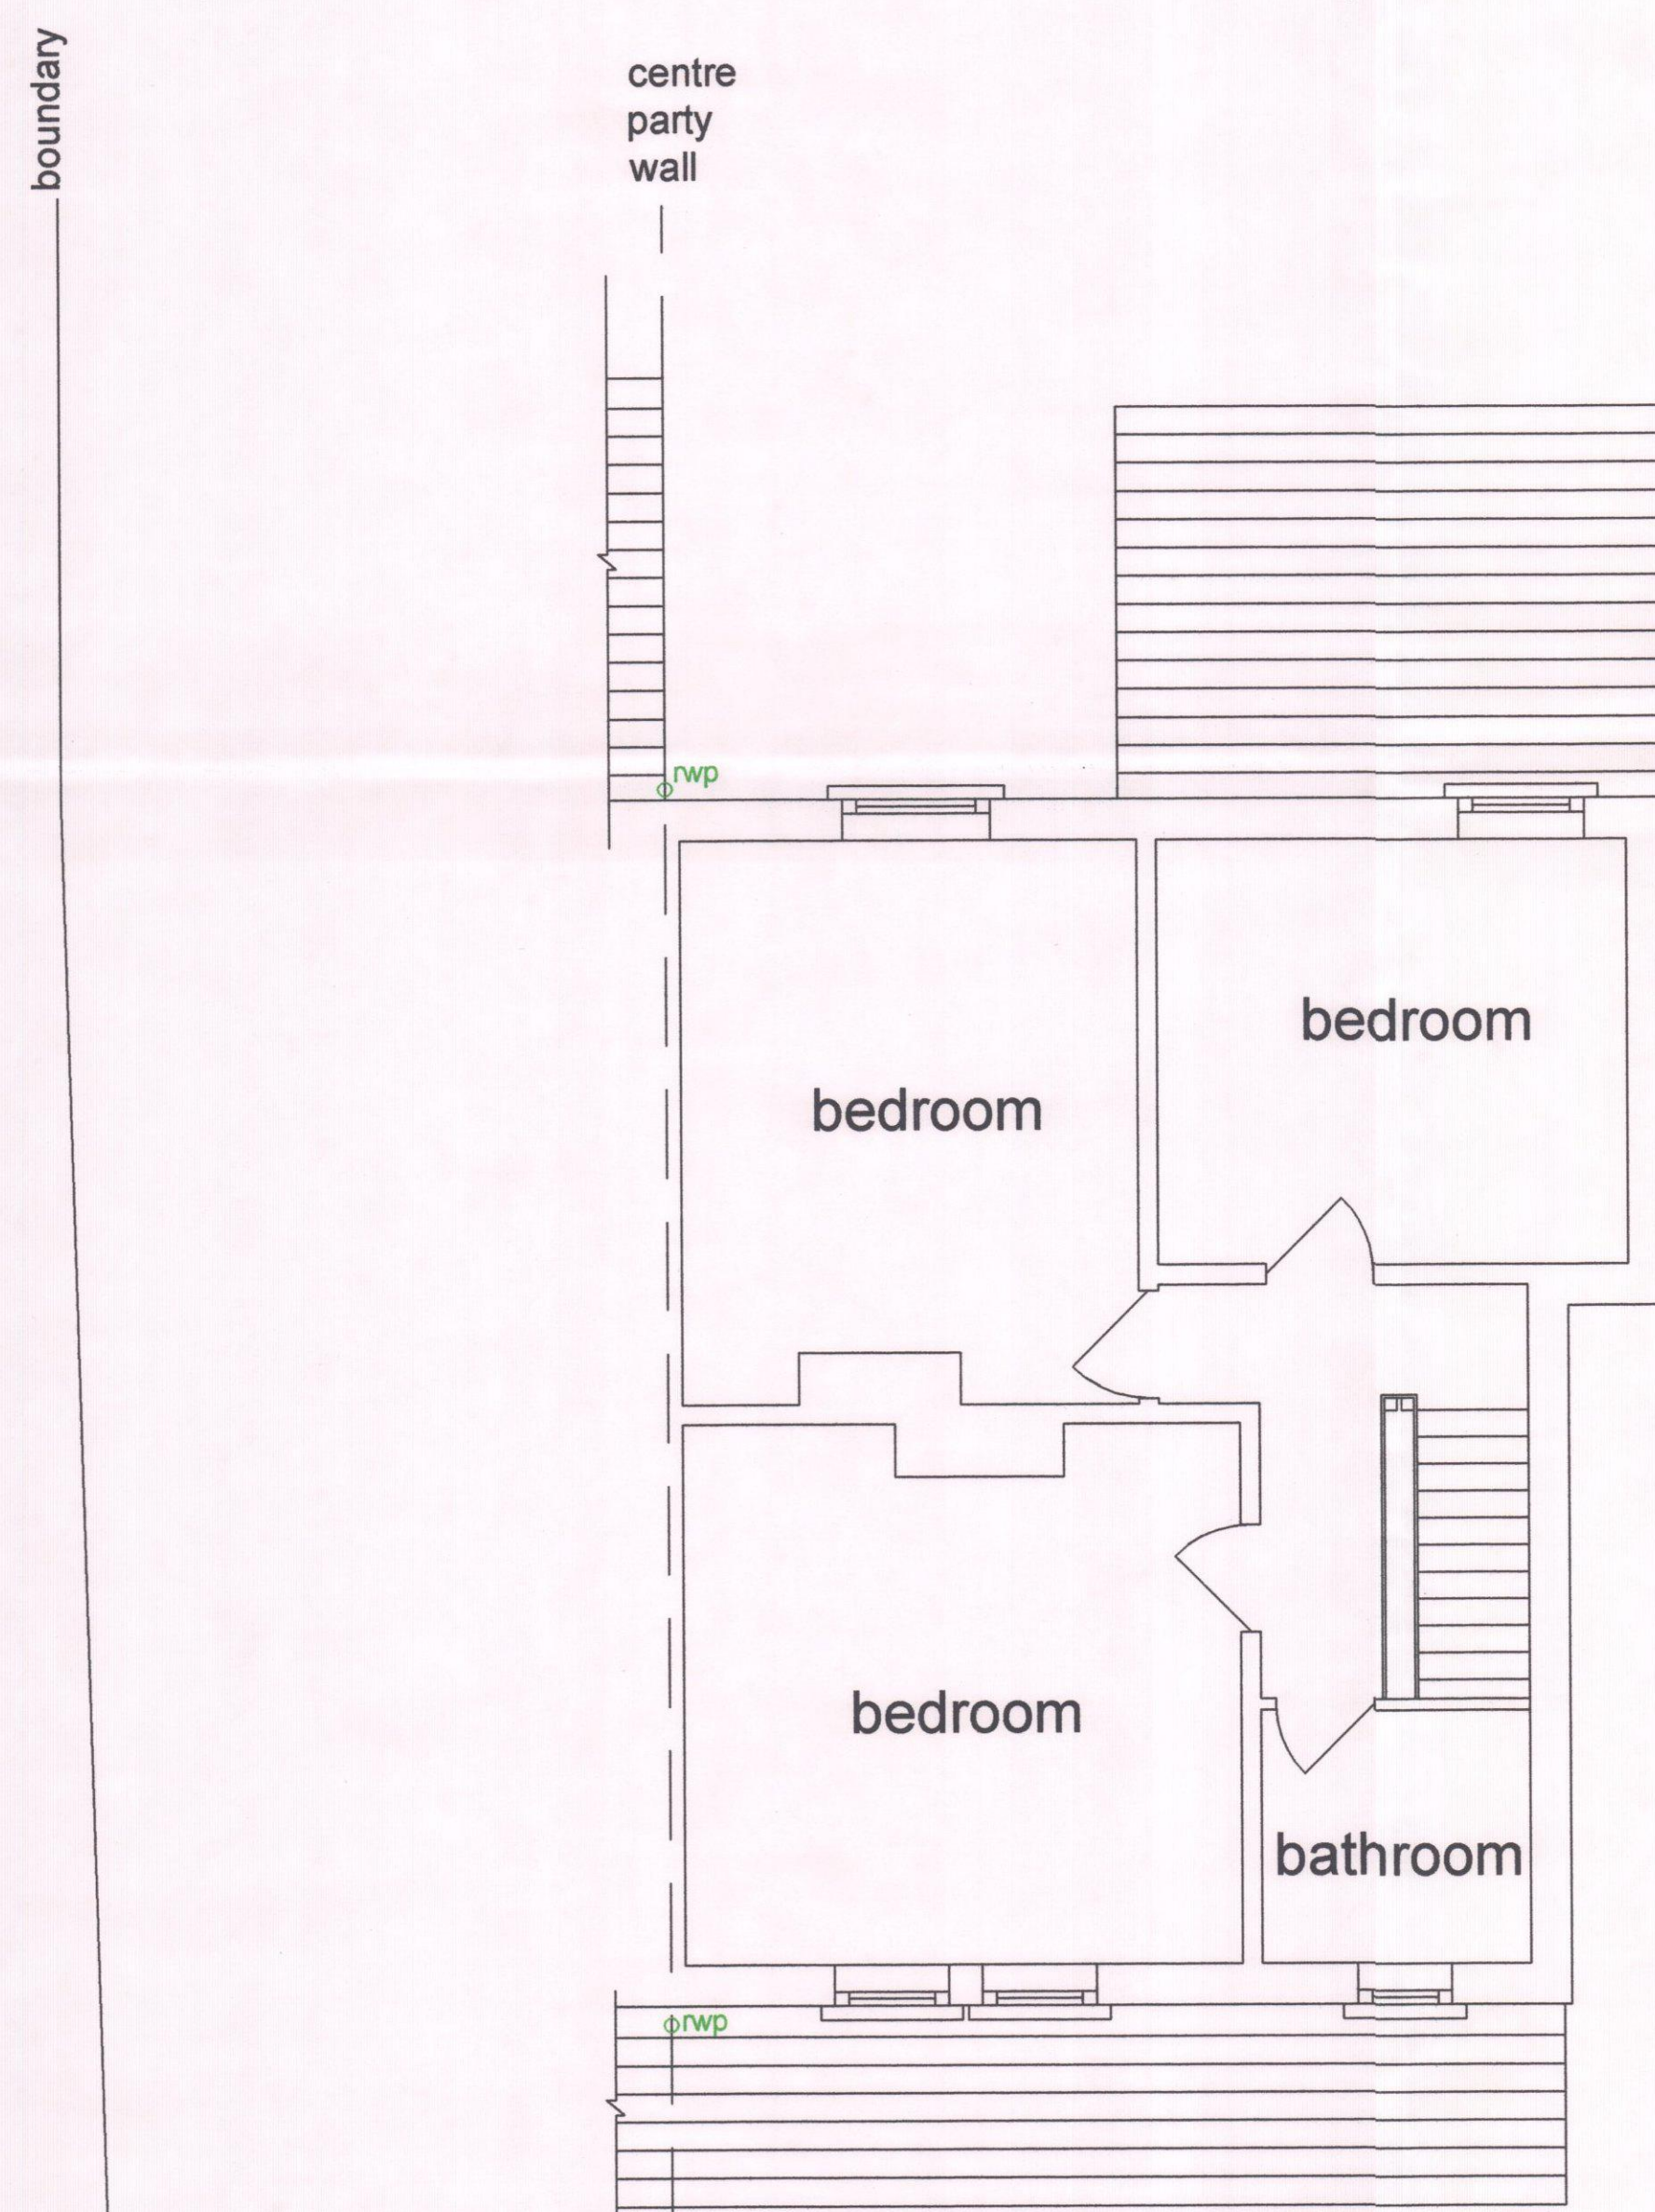

EXISTING
FIRST FLOOR PLAN

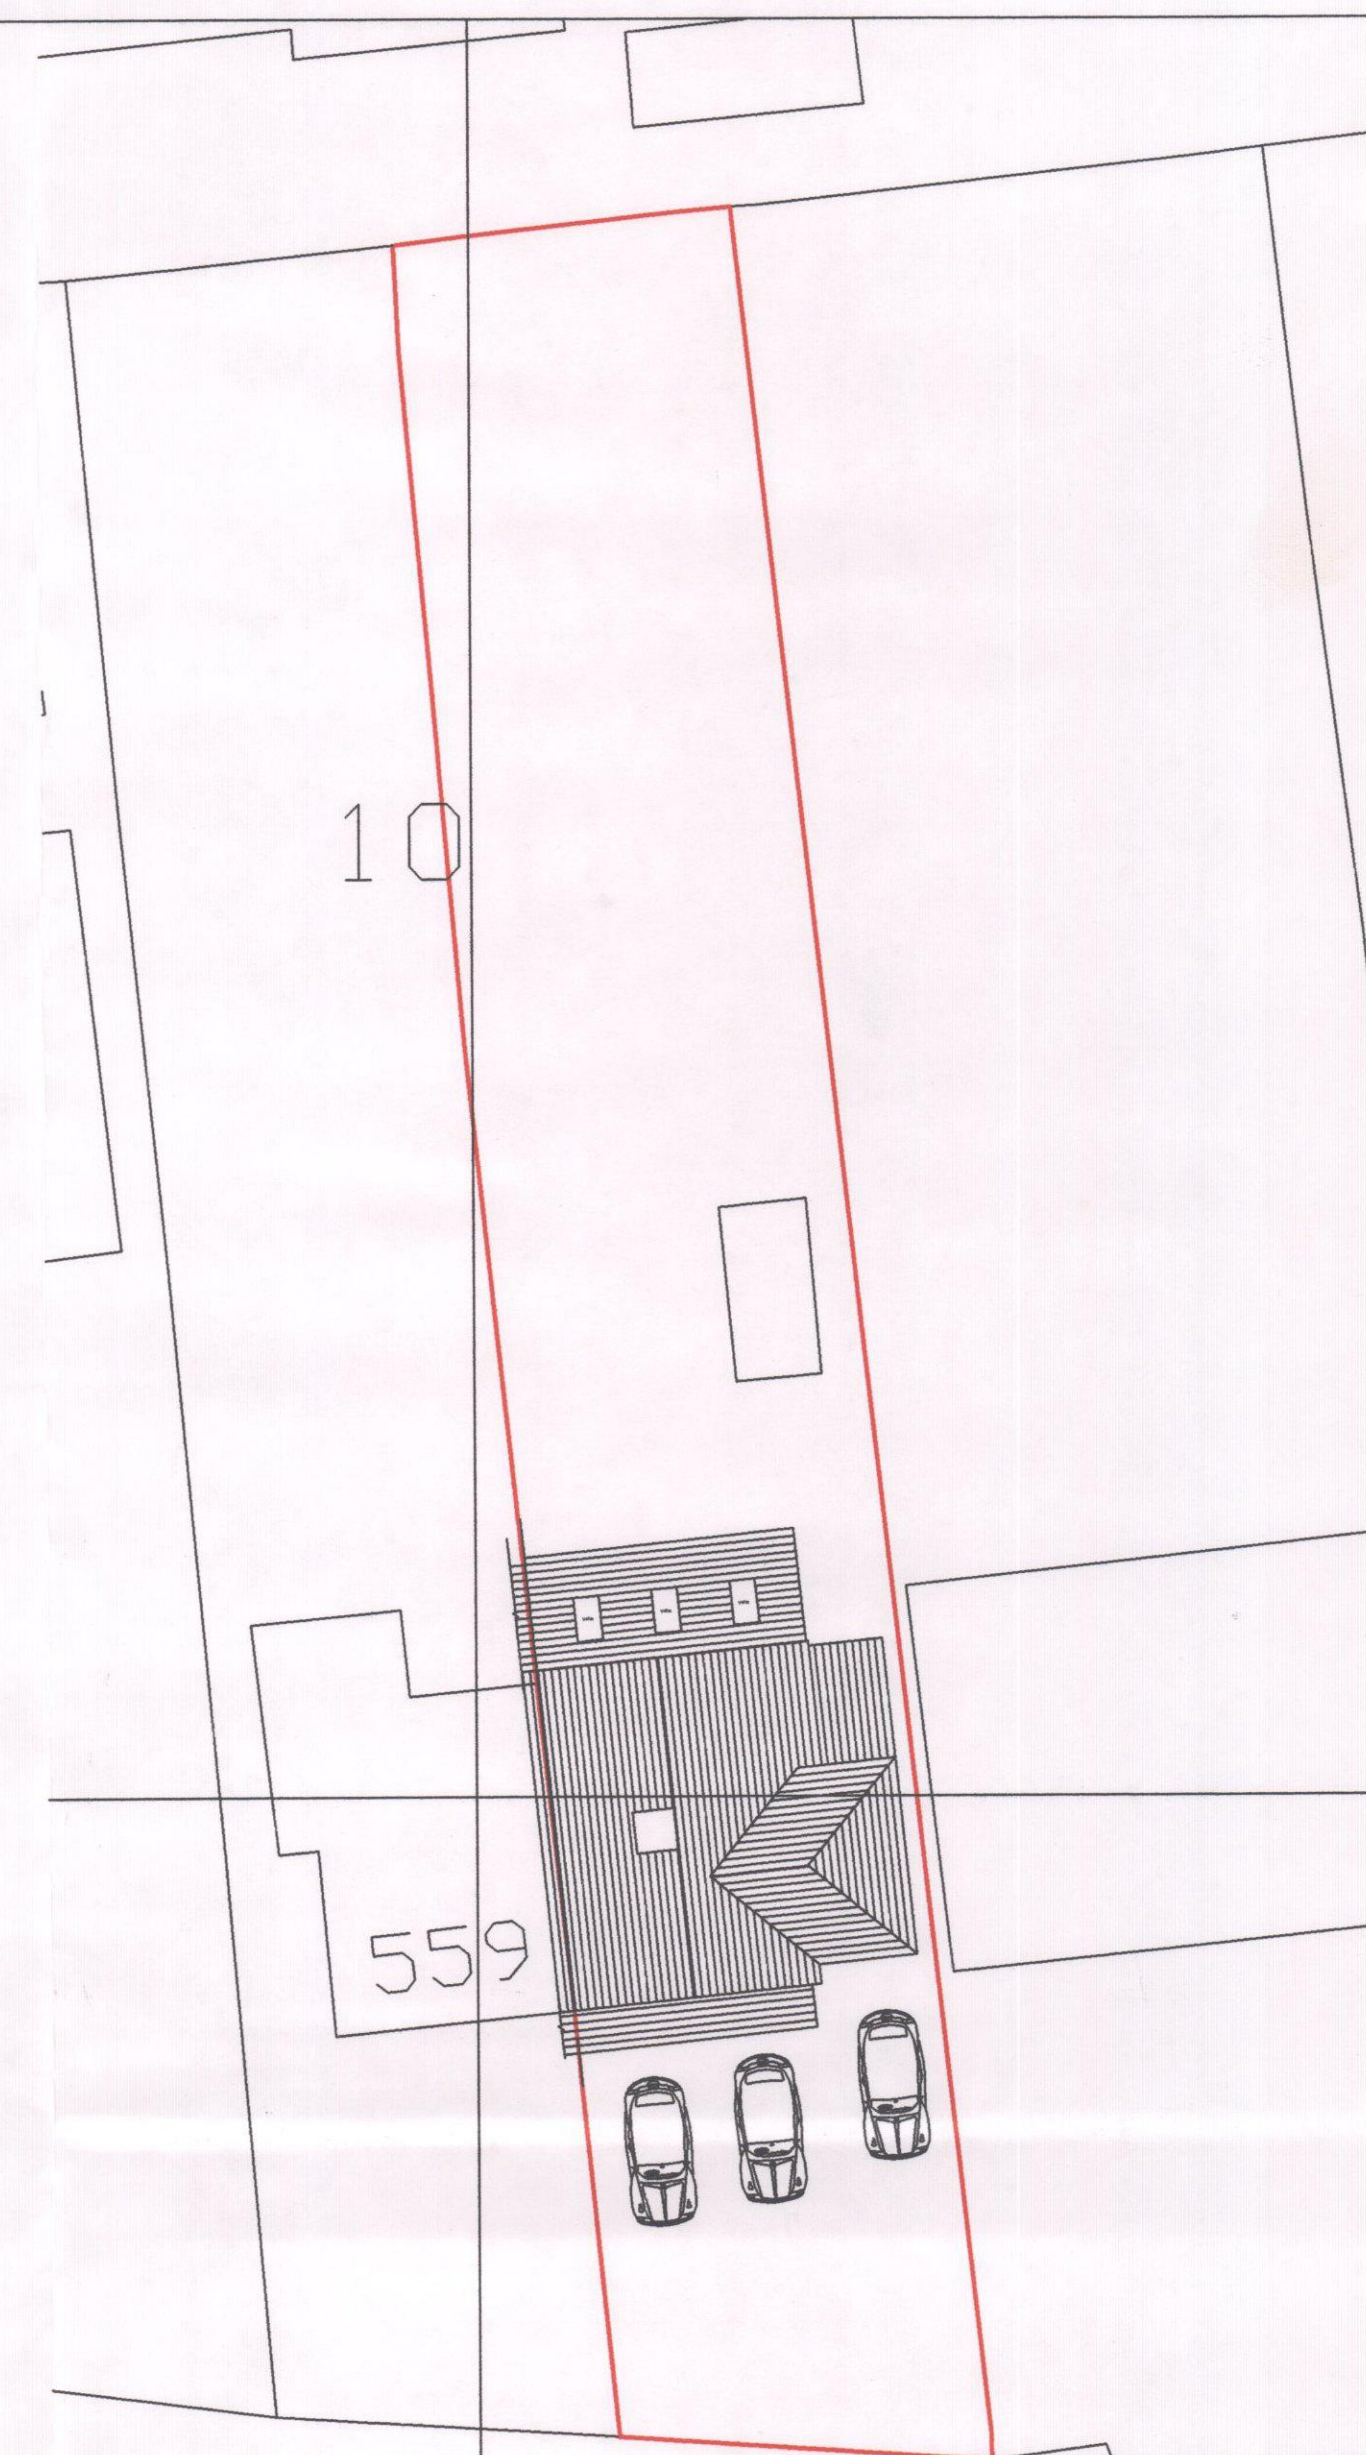

SITE BLOCK PLAN 1:200

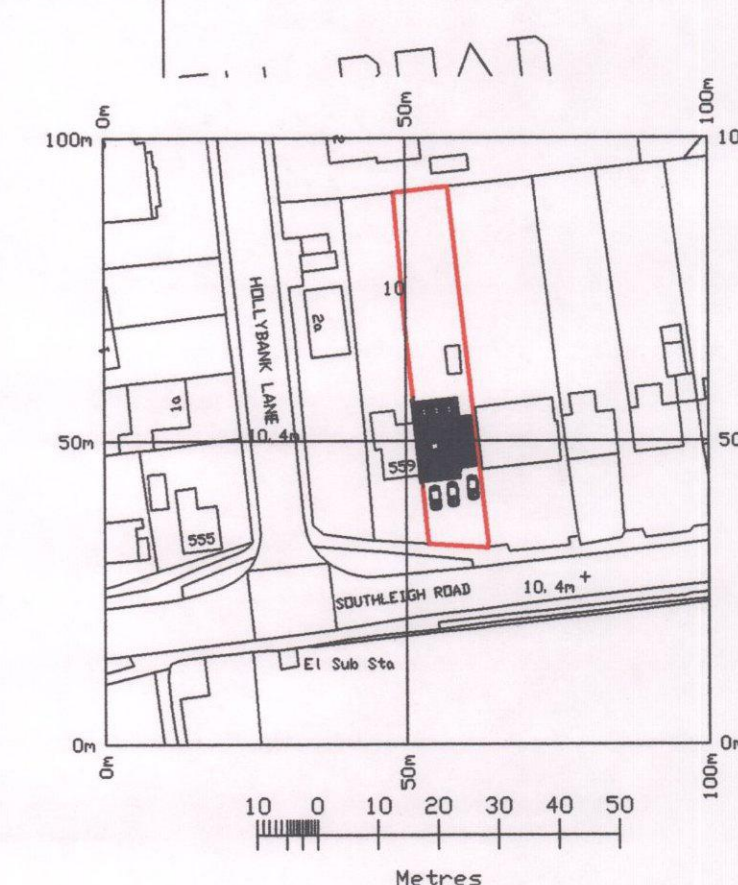

Produced on 21 July 2015 from the Ordnance Survey National Geographic Database and incorporating surveyed revision available at this date.
Reproduction in whole or part is prohibited without the prior permission of Ordnance Survey.
Crown copyright 2015. Supplied by capla ltd trading as UPPlanningMaps.com a licensed Ordnance Survey partner (100054125).
Data licensed for 1 year, expiring 21 July 2016. Unique plan reference: via/48856/6838

LOCATION PLAN 1:1250

		ADDRESS 561 SOUTHLEIGH ROAD EMSWORTH PO10 7TE	RECEIVED - 5 FEB 2016
Drawn:	A Brown	TITLE Sheet 1 of 2 EXISTING ELEVATIONS & PLANS. PROPOSED LOCATION & SITE PLANS DRAWING NUMBER 561 SOUTHLEIGH ROAD.DWG	
Date:	01/07/15		
Scale:	1 : 50 unless stated		
Revision:	A Drawn 01/07/15		