





EXISTING ROOF PLAN

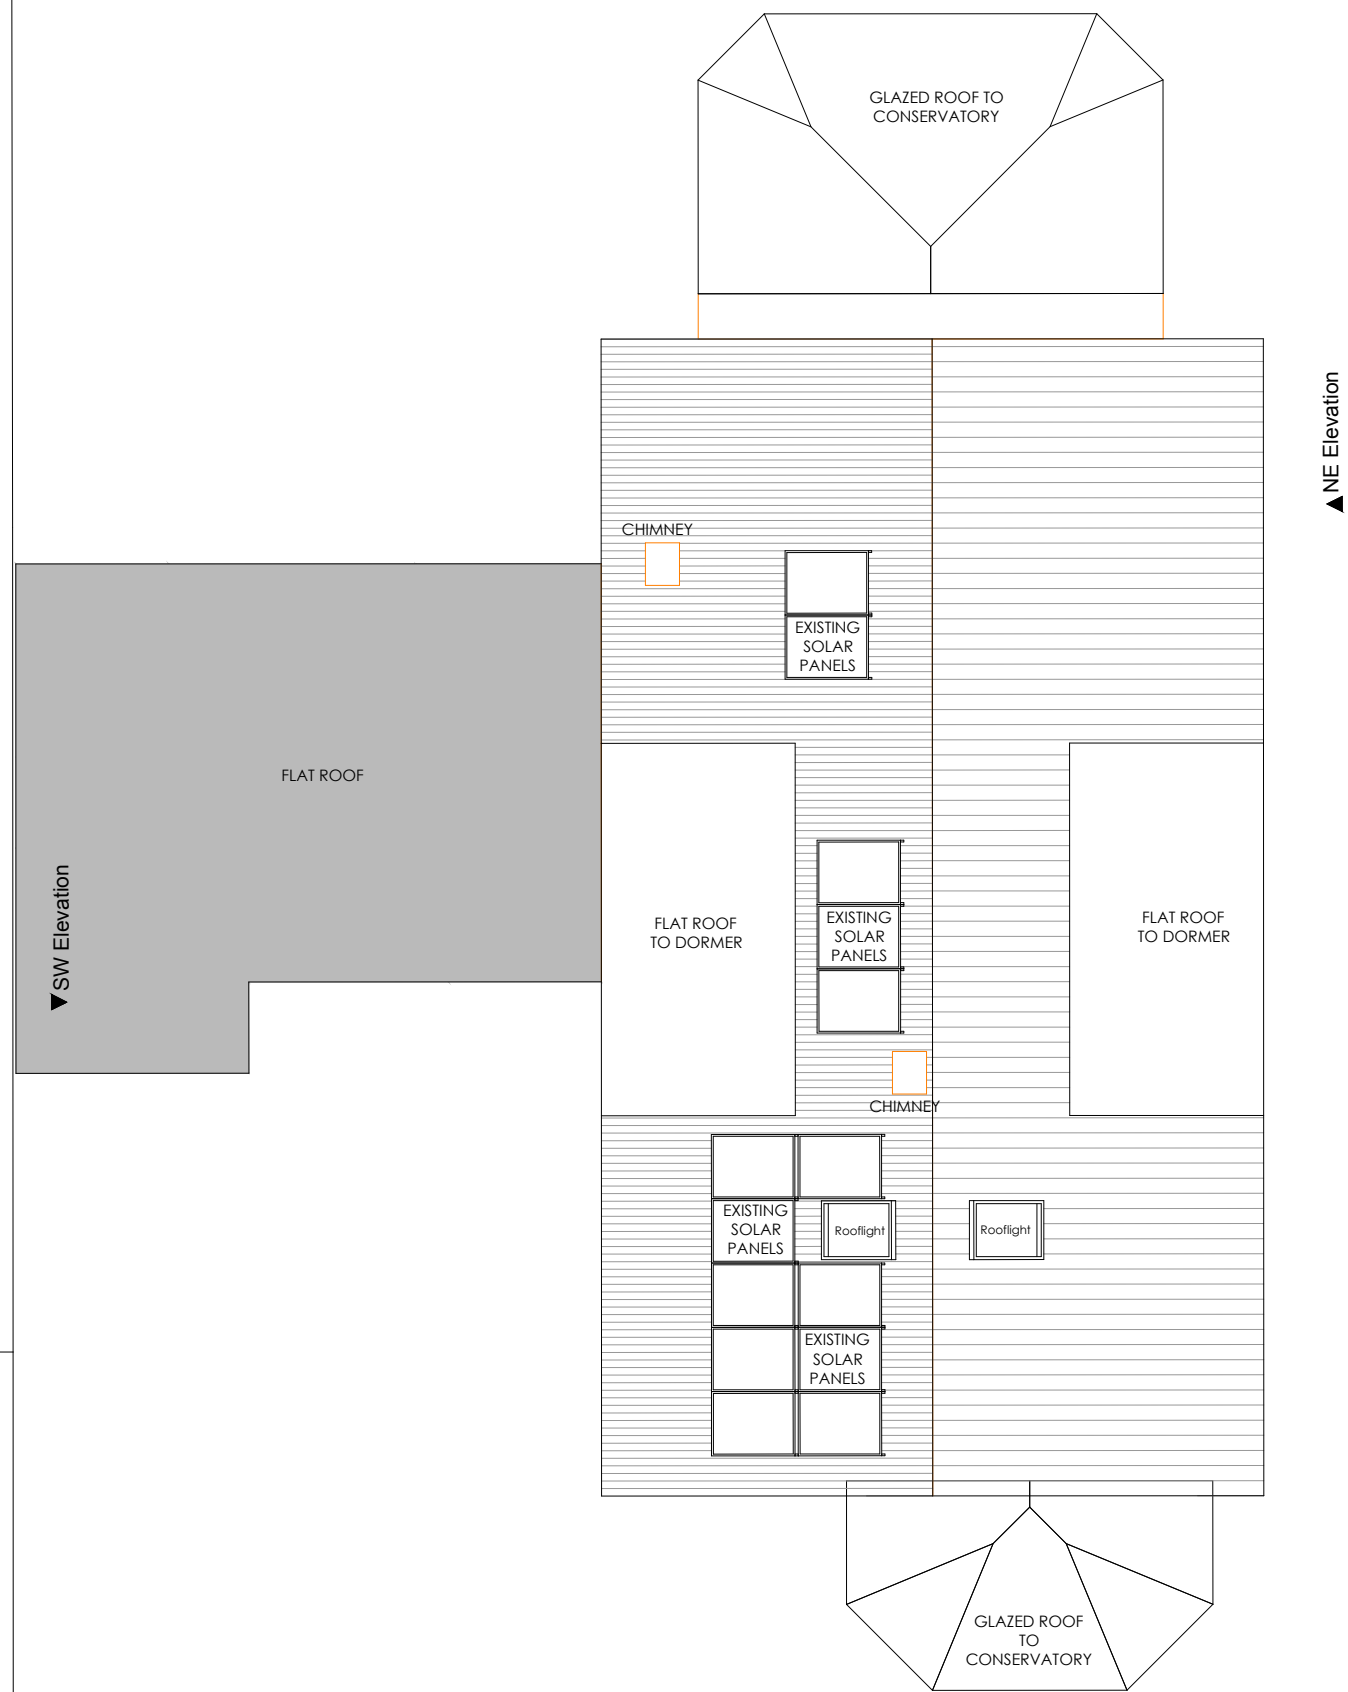

PROPOSED ROOF PLAN

 

Copyright is reserved by NOW Survey and is issued on the condition that it is not copied or disclosed by or to any unauthorised persons without prior consent in writing from NOW Survey.

All dimensions to be checked on site

REV	DESCRIPTION	DRAWN	DATE	Drawing Ref	Rev	Drawing Title
-	New drawing	SPG	21.10.16	NSR 06	B	Existing and Proposed Roof Plans
A	Draft Issue	SPG	28.10.16	Scale at A1	Scale at A3	
B	Issued for Planning	SPG	19.01.17	1:50	1:100	
				Date		47 North Shore Road
				21 Oct 2016		Hayling Island
				Drawn by		Havant
				SPG		PO11 0HN

**Chartered Surveyors**

71-72a Bedford Place
Southampton
SO15 2DS

Tel 0845 050 0022
www.now-survey.com