
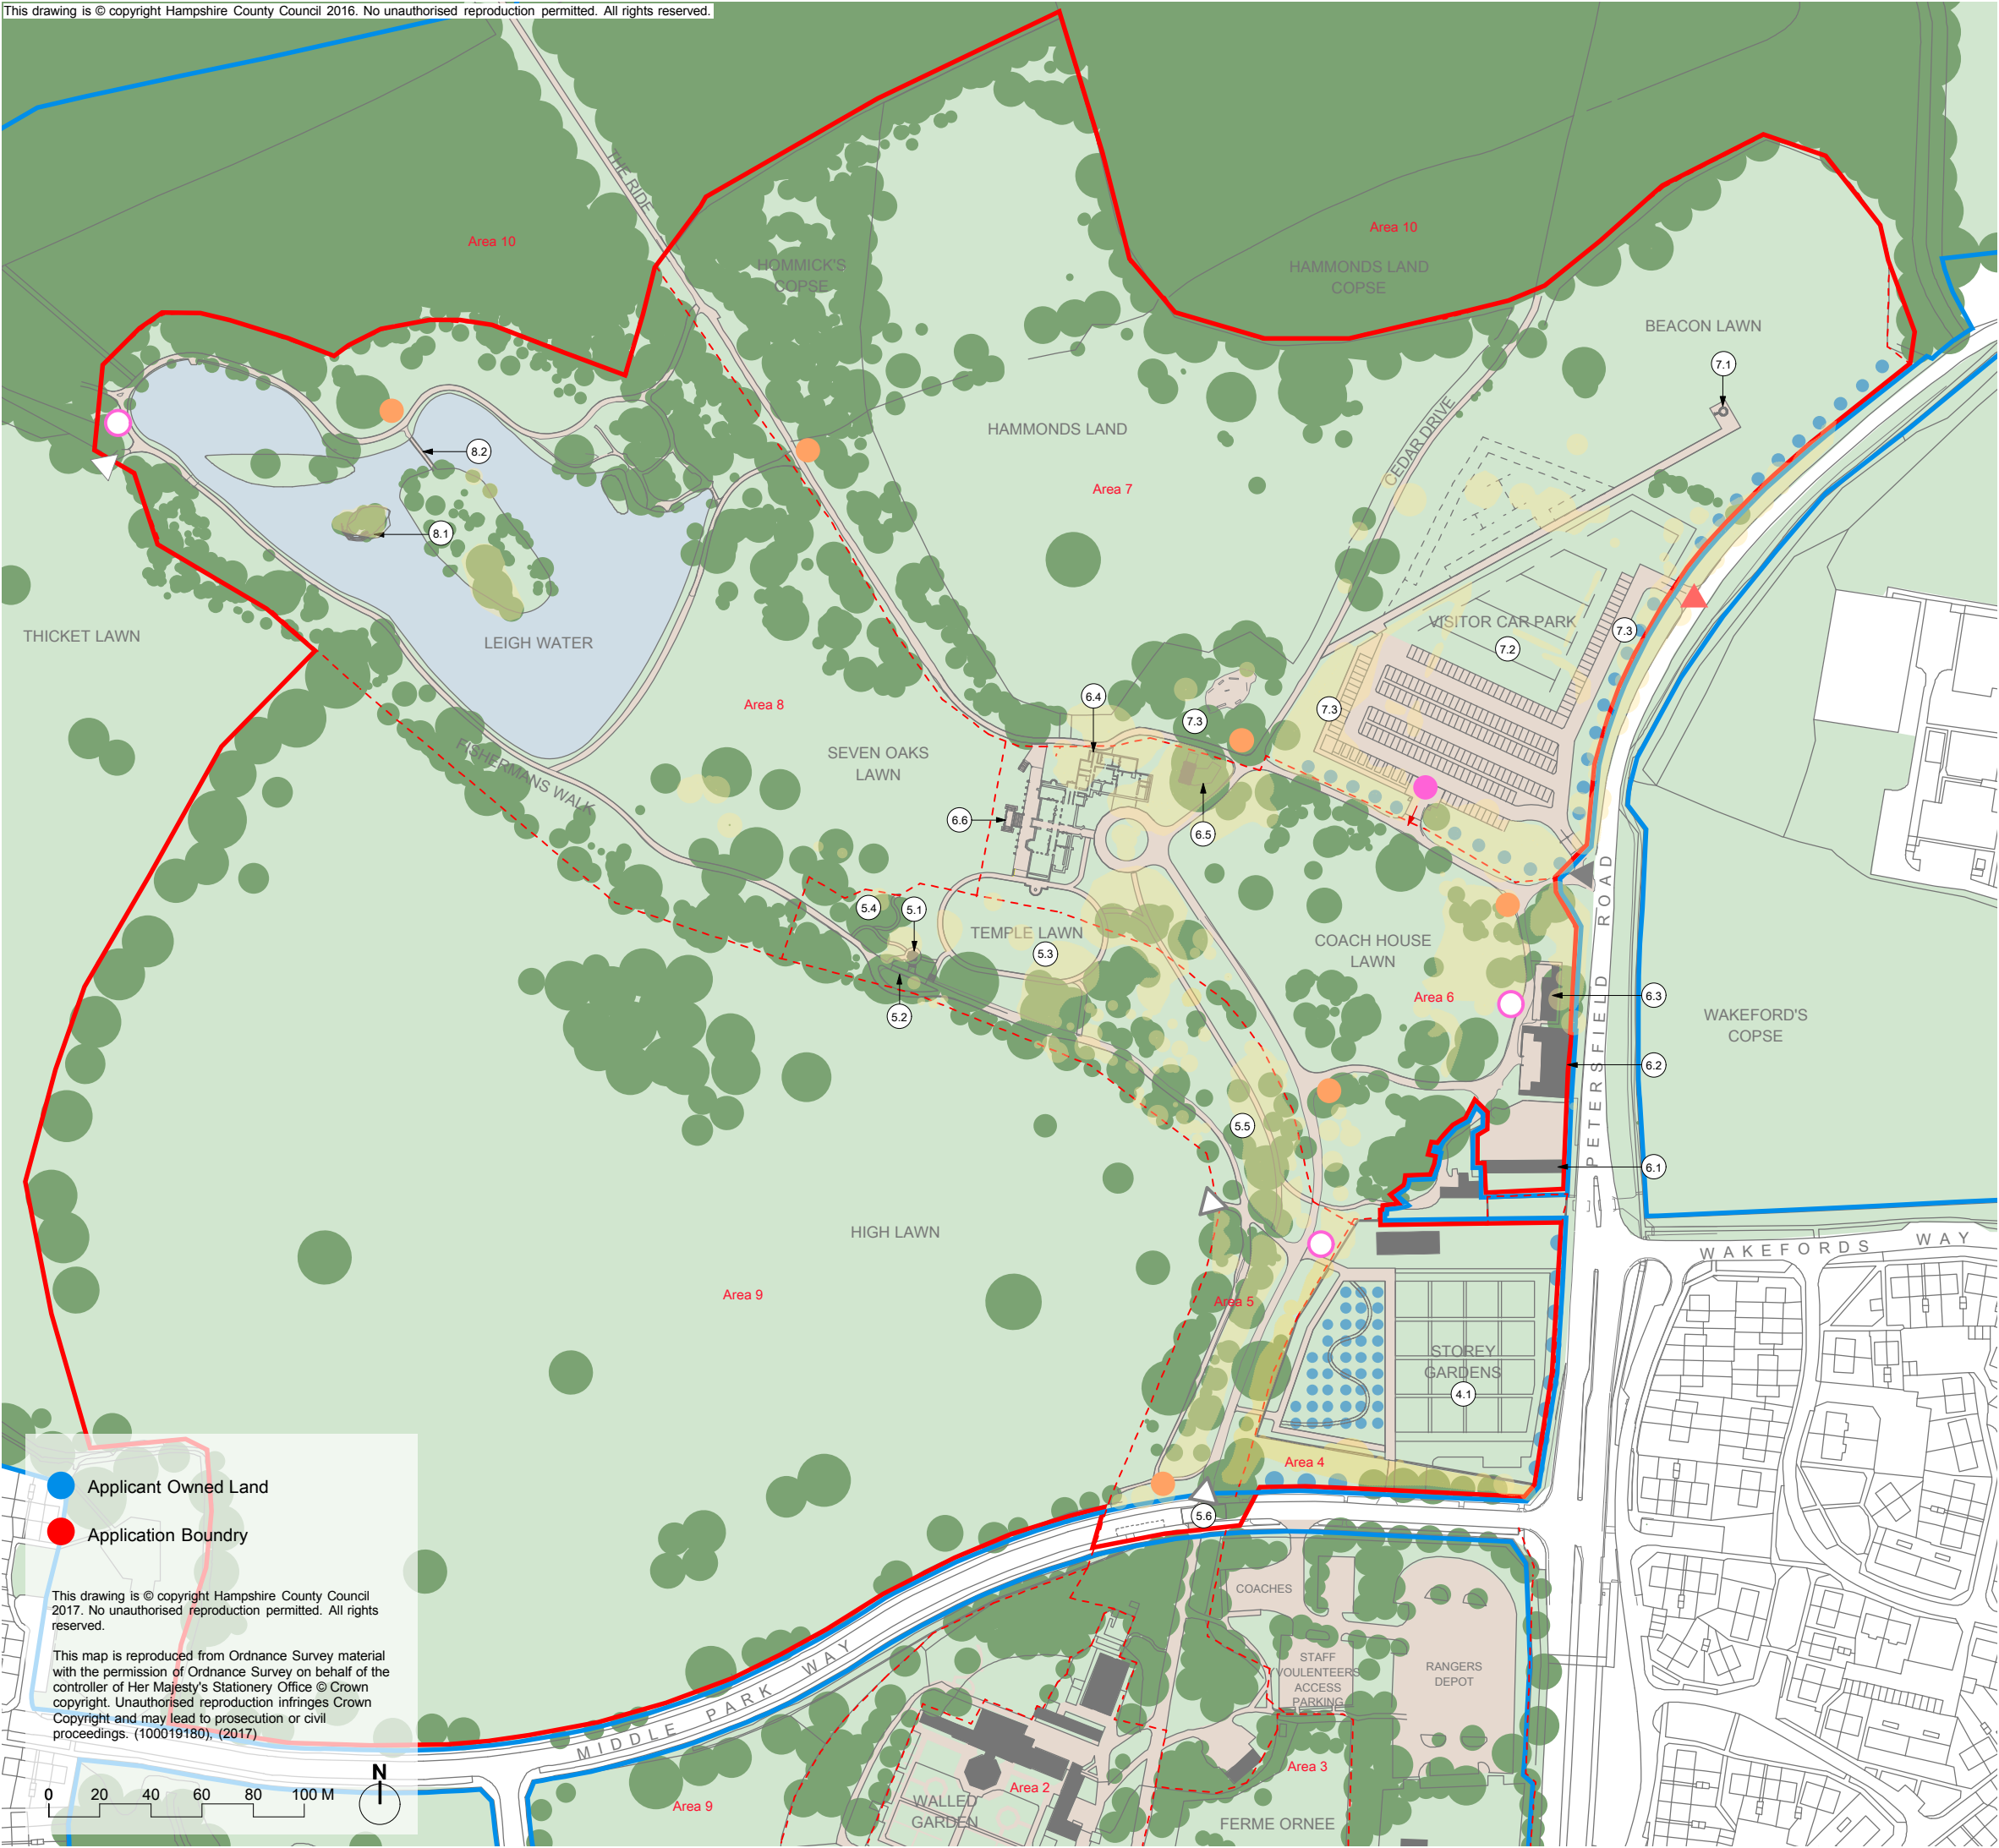


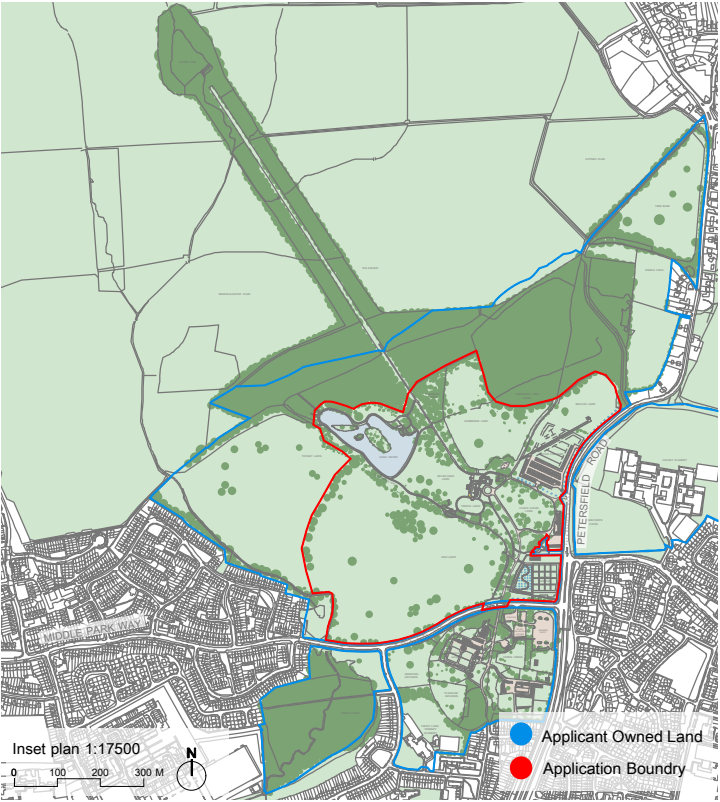

- Area 4**
- 4.1 — **Storey Gardens:** reinstatement of historic walled garden with new community orchard.
 - 5.1 — **The Shell House:** conservation repairs and proposed new crown roof structure.
 - 5.2 — **The Shell House Path:** conservation repairs.
- Area 5**
- 5.3 — **Temple Lawn:** reinstatement of temple lawn and path connections between the Terrace and Shell House.
 - 5.4 — **The Ornamental Fernery:** restoration of the Ornamental Fernery.
 - 5.5 — **Serpentine Walk:** restore Serpentine Walk and the Shrubberies planting.
 - 5.6 — **Enhanced Pedestrian Crossing:** to better connect north and south sites.
- Area 6**
- 6.1 — **The Sawmill:** restoration of building to provide workshop and education facilities.
 - 6.2 — **The Coach House:** restoration of building to provide visitor centre with cafe, exhibition, volunteer accommodation and activity spaces.
 - 6.3 — **The Stable Block:** restoration of building and conversion to public toilets and an activity space.
 - 6.4 — **Mansion Terrace:** layout of William Stone's former mansion to be revealed through landscaping.
 - 6.5 — **New Lookout:** play/interpretation feature built on existing former water tank structure.
 - 6.6 — **Mansion Terrace:** conservation repairs to steps.
- Area 7**
- 7.1 — **The Beacon:** conservation repairs to existing structure with new flagpole and handrail.
 - 7.2 — **New Visitor Car Park:** with new highway access.
 - 7.3 — **Demolition of Existing Structures:** disused toilet block, polytunnel and demountable classrooms.
- Area 8**
- 8.1 — **The Fort:** conservation repairs to existing structure with new flagpole.
 - 8.2 — **The Chinese Bridge:** conservation repairs to existing structure with new handrail and gateway structures.
- General**
- Tree and shrub removals
 - Proposed new trees
 - 21st Century Folly + Hub
 - Interpretation hubs
 - Directional Signage
 - Existing pedestrian access
 - Existing vehicular access
 - New vehicular access

Planning

Staunton Country Park - A Regency Landscape Revealed Proposed Site Plan

Drawing No. 1.7 Revision A Scale 1:2500@A3