
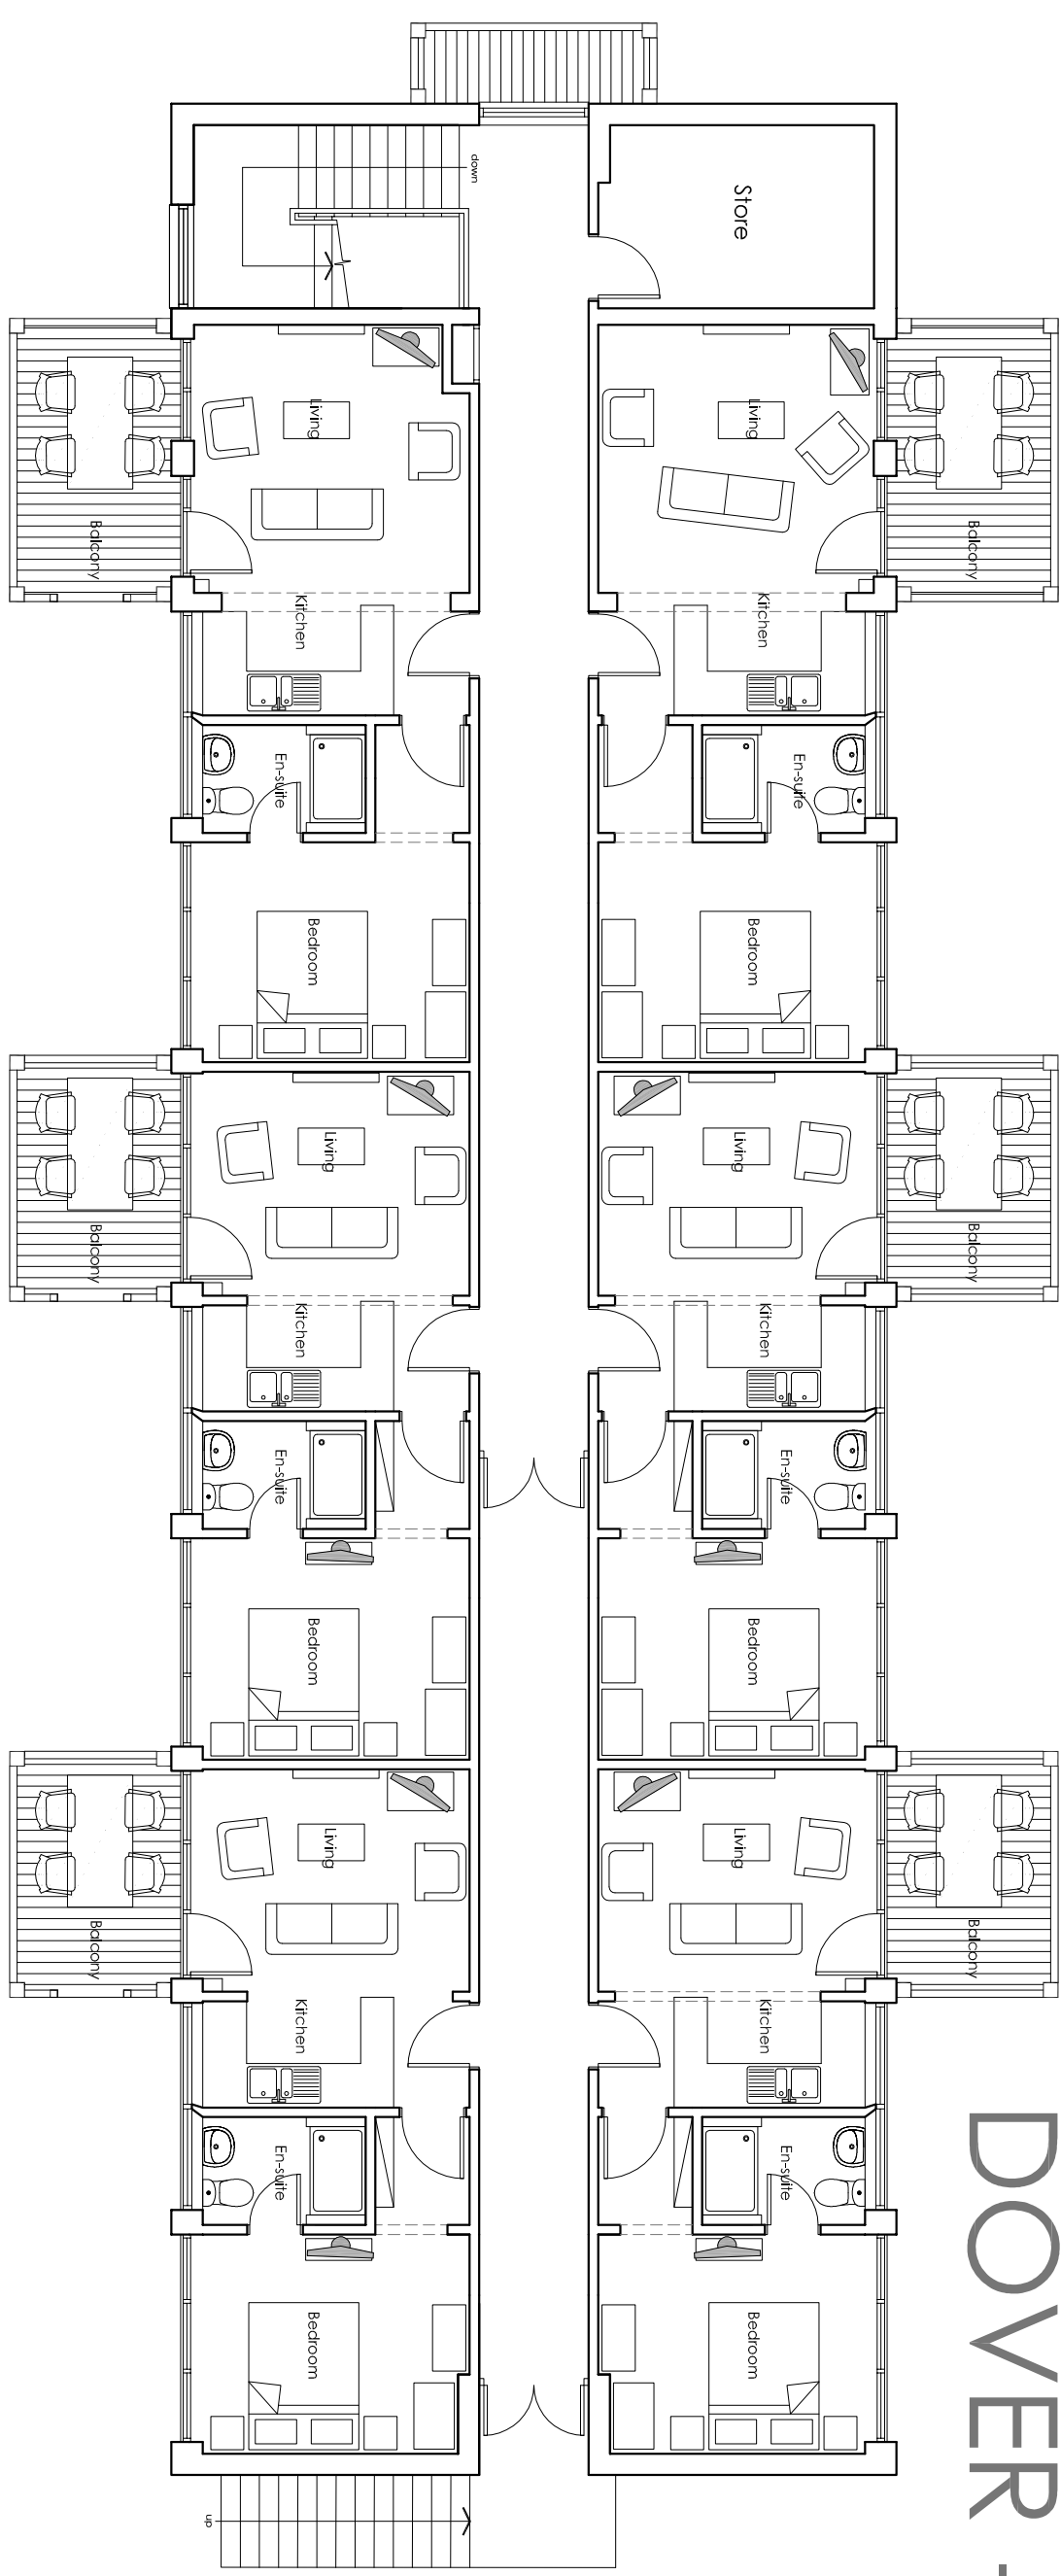


MILL RYTHE HOLIDAY VILLAGE


DOVER - PROPOSED FLOOR PLANS & ELEVATIONS

Copyright. This drawing is the property of A&M Architectural Partnership LLP. Its copyright and design content is reserved by them and the drawing is issued on the condition that it is not copied, either wholly or in part without the consent in writing of A&M Architectural Partnership LLP.

Do not scale this drawing. Drawings can be scaled for Planning purpose only.
Do not make decisions on site before commencing any work or preparing any shop drawings. All dimensions are in mm unless otherwise stated. Report any alterations or omissions to the architect. This drawing incorporates information from other professions. A&M Architectural Partnership LLP. The accuracy, integrity and accuracy of such information is not guaranteed. Any certification and/or additions that are required depending to such information should be sought from the relevant profession or their appointed representative. All contractors and sub contractors are to comply in all respects with the relevant regulations whether or not specifically stated on these drawings.

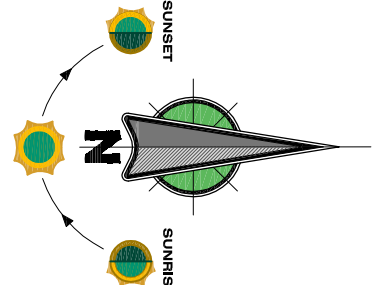


First Floor Plan

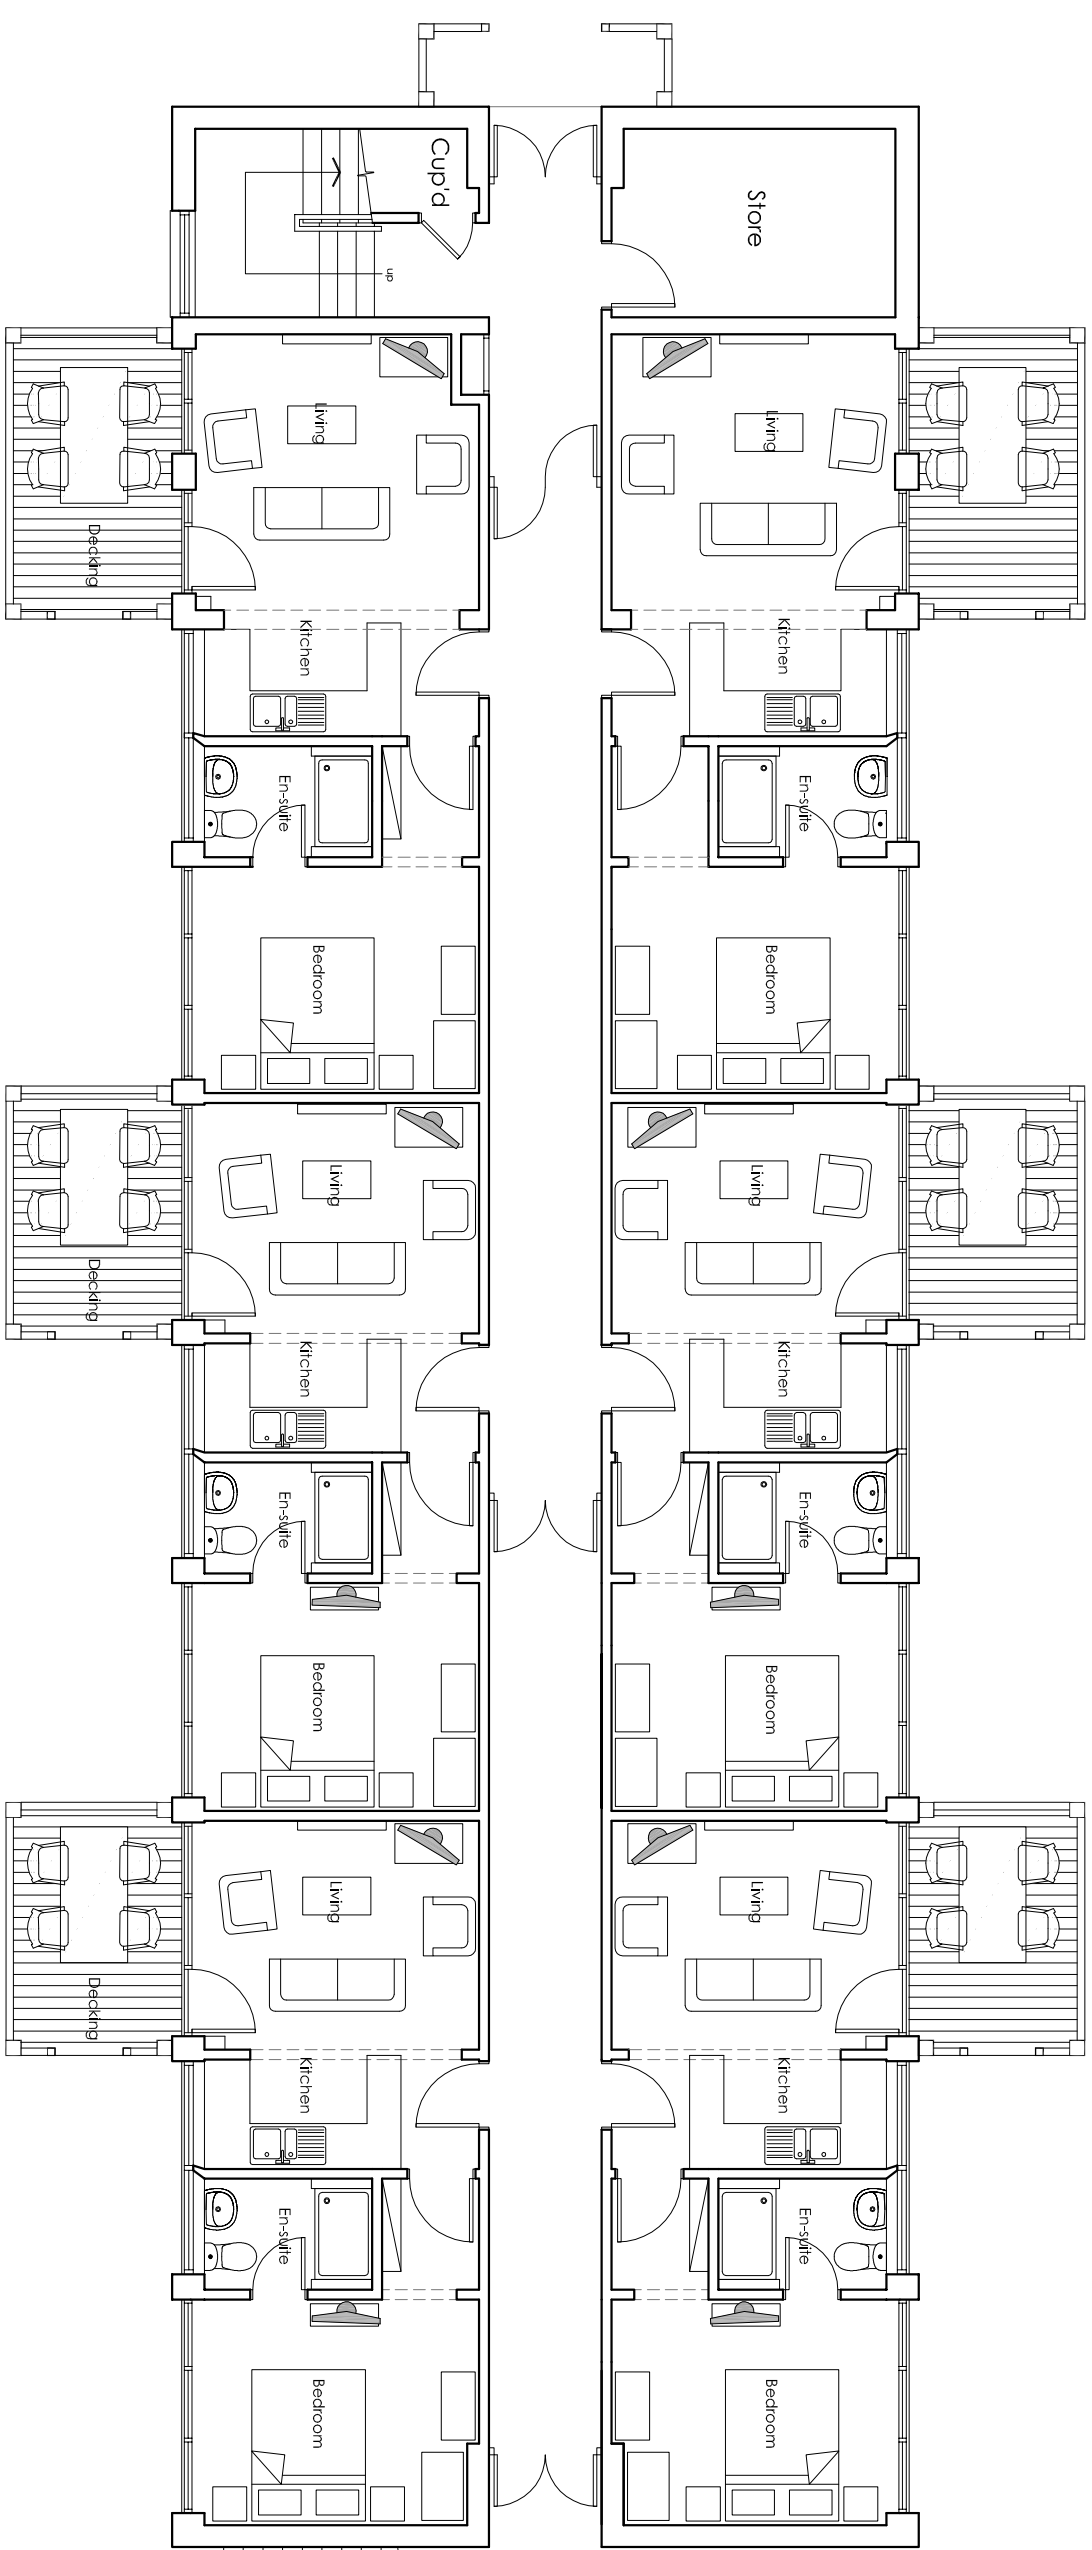


Ground Floor Plan


Elevation Key Plan - 1:250

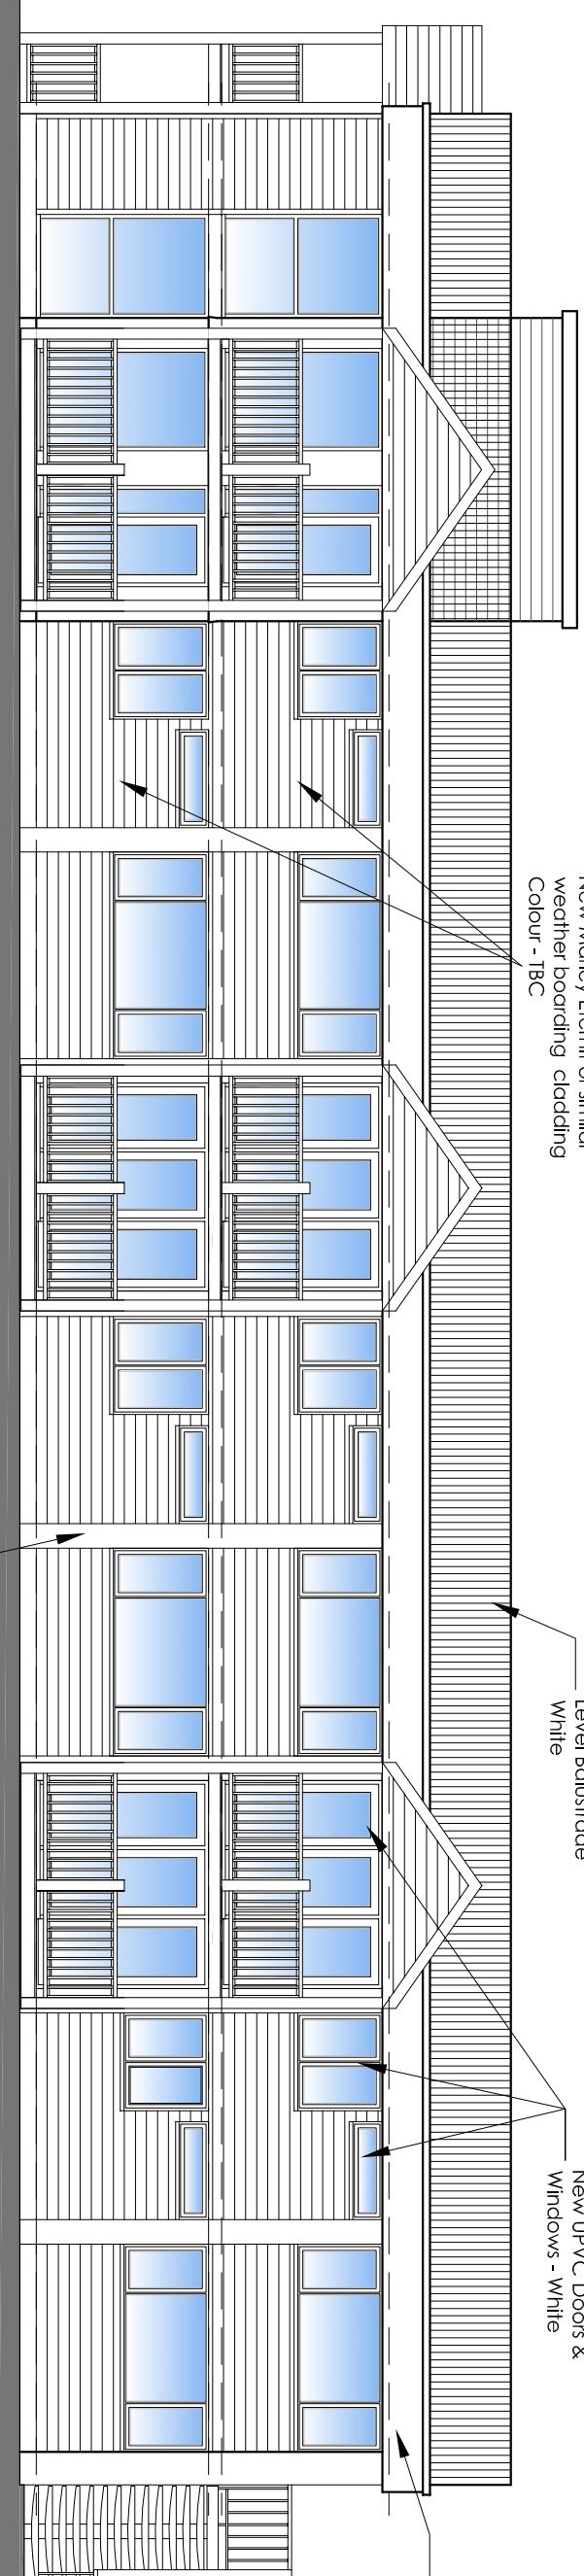


East Elevation - Elevation 1

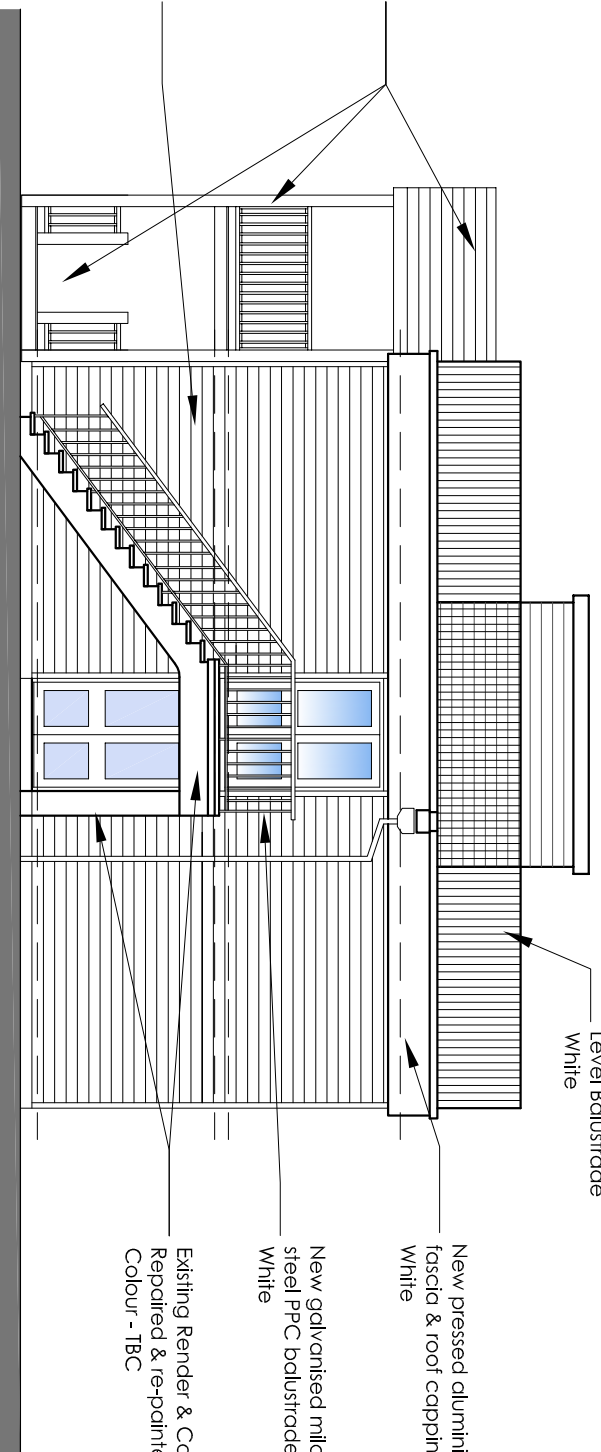


North Elevation - Elevation 4

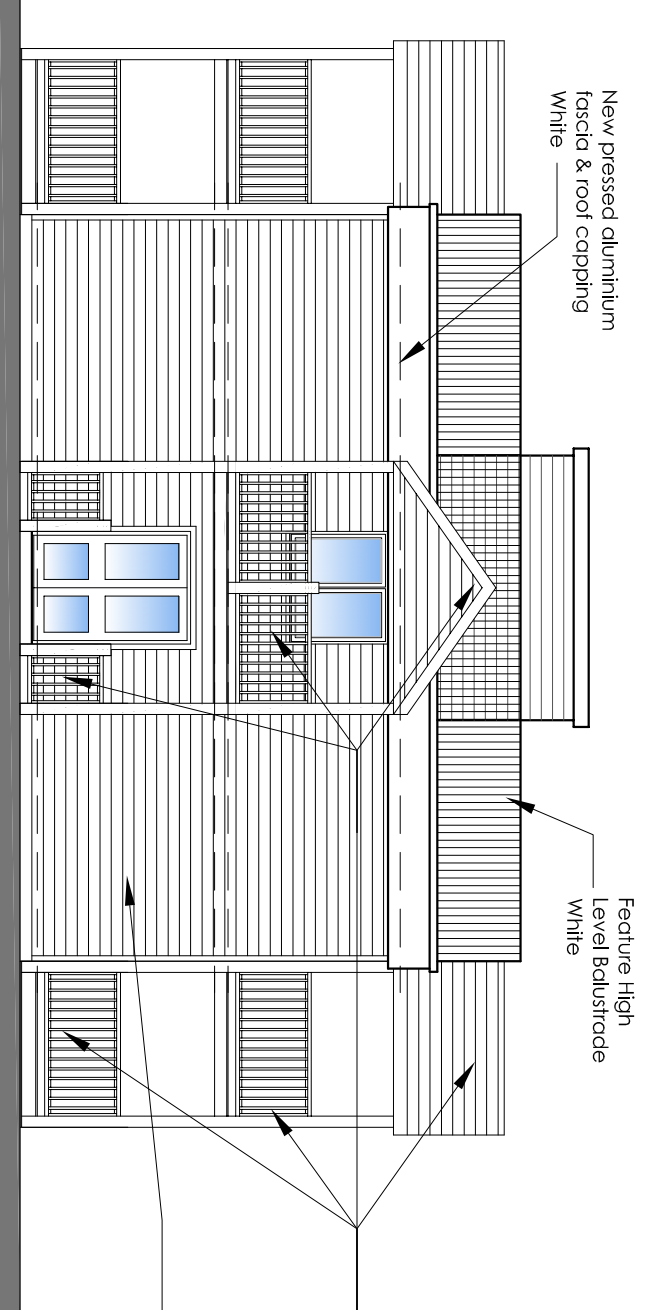

South Elevation - Elevation 2

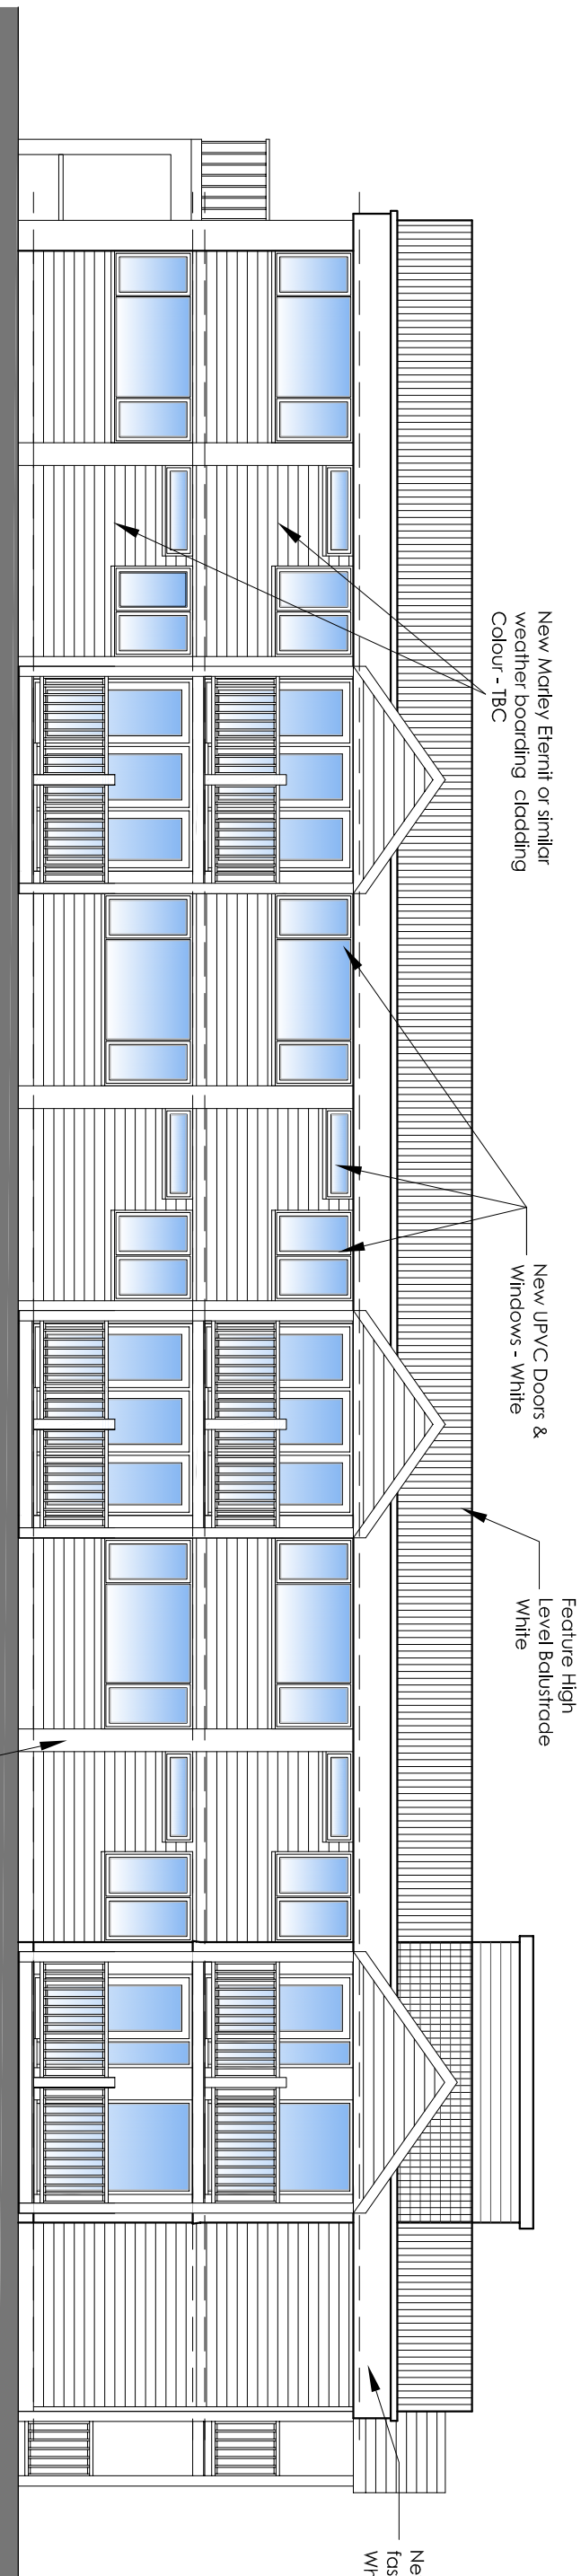

West Elevation - Elevation 3

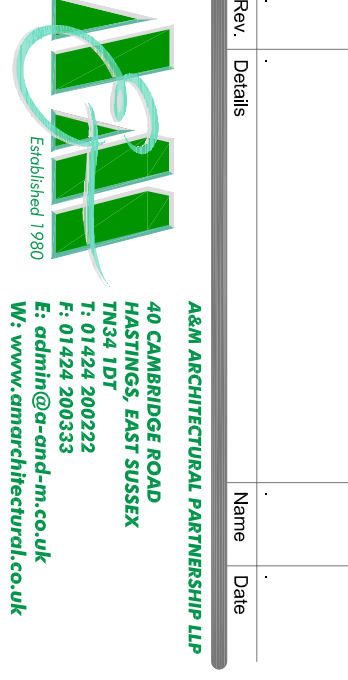

Client: AWAY RESORTS LTD.

Site Address: MILL RYTHE HOLIDAY VILLAGE
HAVANT ROAD, HAYTING ISLAND,
HAMPSHIRE, PO11 0PB

Project: PROPOSED MASTERPLAN

Drawing Title: TWO STOREY CHALET - DOVER
PROPOSED FLOOR PLANS AND SECTION

Date: OCT 2016
Scale: 1:100 & 1:250 @ A1
Computer File Name: 3877-430-Dover-Proposed Plans & Elevations.dwg
Status: PLANNING

Drawing Number: 3877-430
Revision: .