

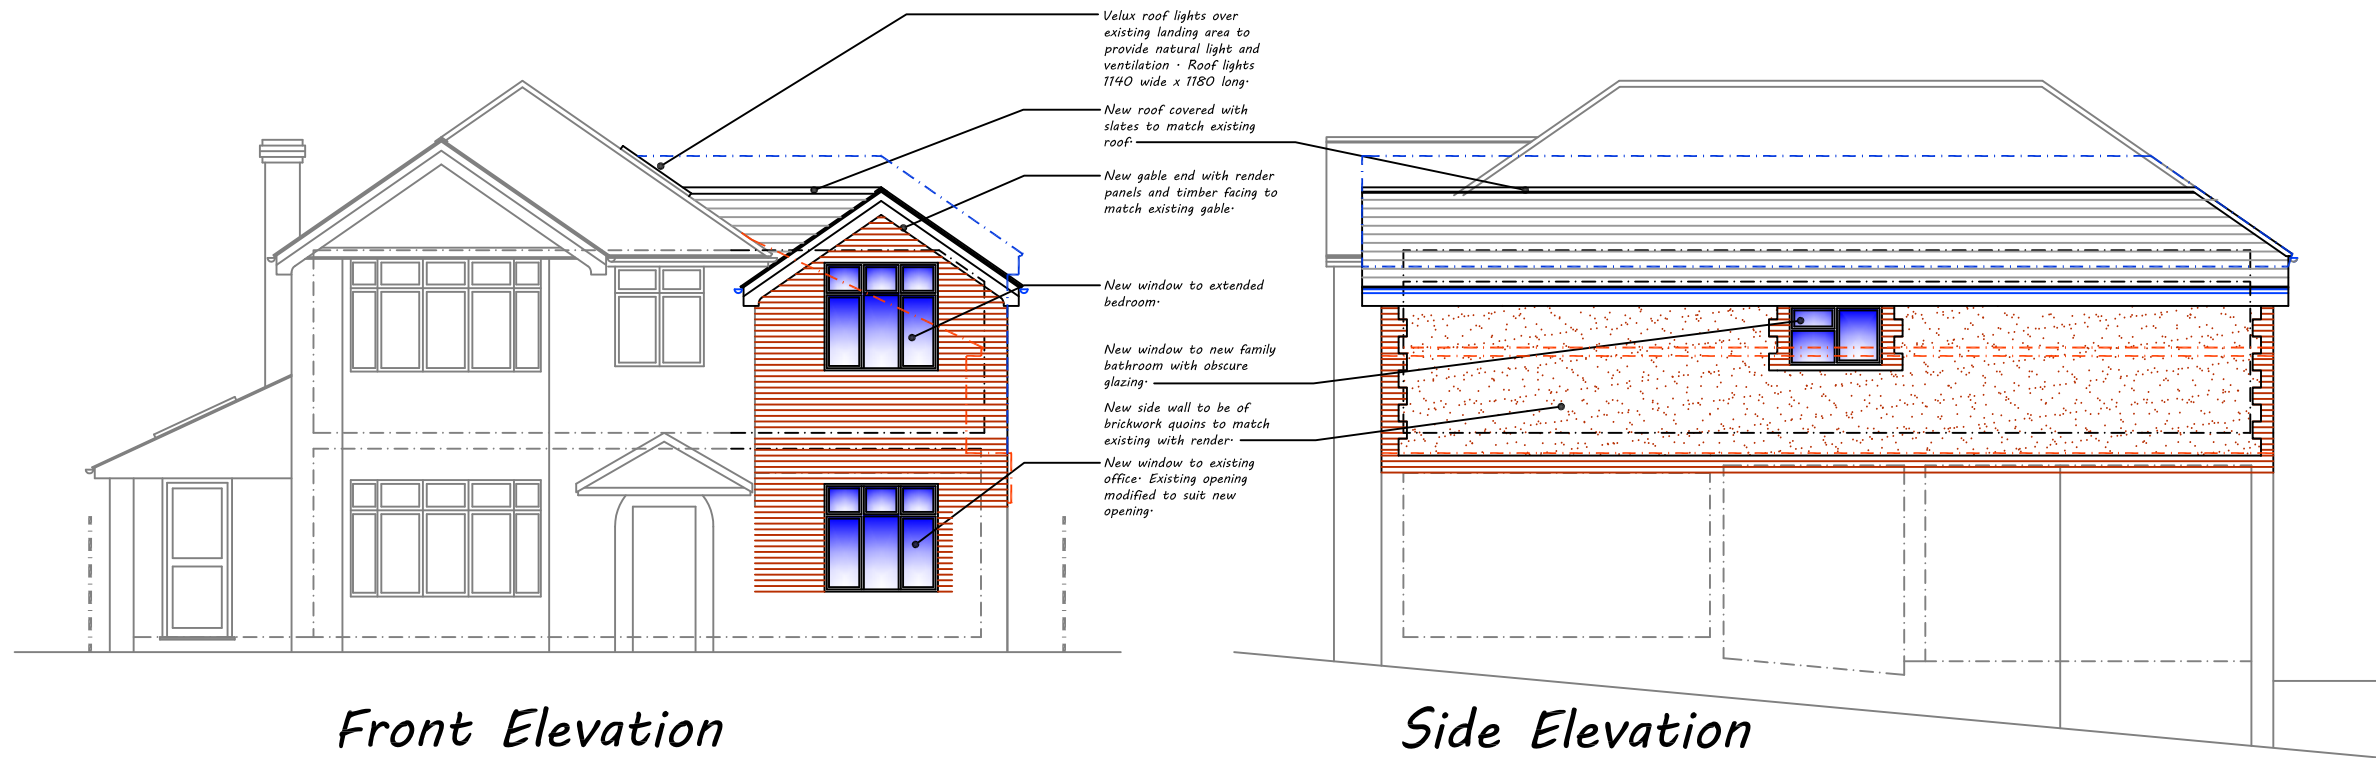


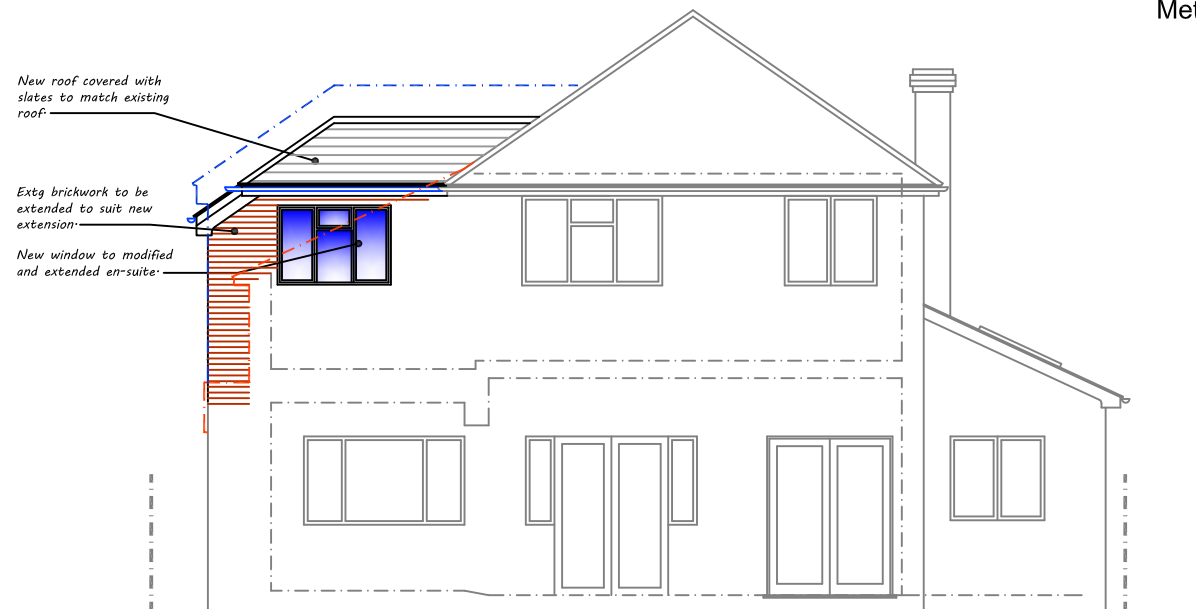

Front Elevation

Side Elevation

--- Originally applied outline
 --- Cat slide option

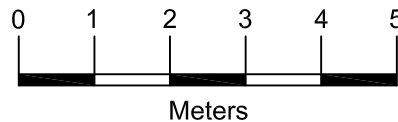

Rear Elevation



Side Elevation



Architectural & Civil Engineering Design
 143 Station Road, Liss, Hants. GU33 7AJ
 Tel 01730 894988 Fax 01730 891165
 e-mail: enquiries@acedesigns-ltd.co.uk
 www.ace-designs.co.uk

Job Title
**Proposed extensions at
 20 Summerhill Road, Waterlooville**
 Drawing Title
Elevations as proposed

Client
Mr and Mrs Wallace-Jones

Scale 1:100 @ A3	Date Sept 16	Designed GG
Drawn EV	Checked GG	Approved
Job No 160806	Drawing No 160806 / 05	Rev D